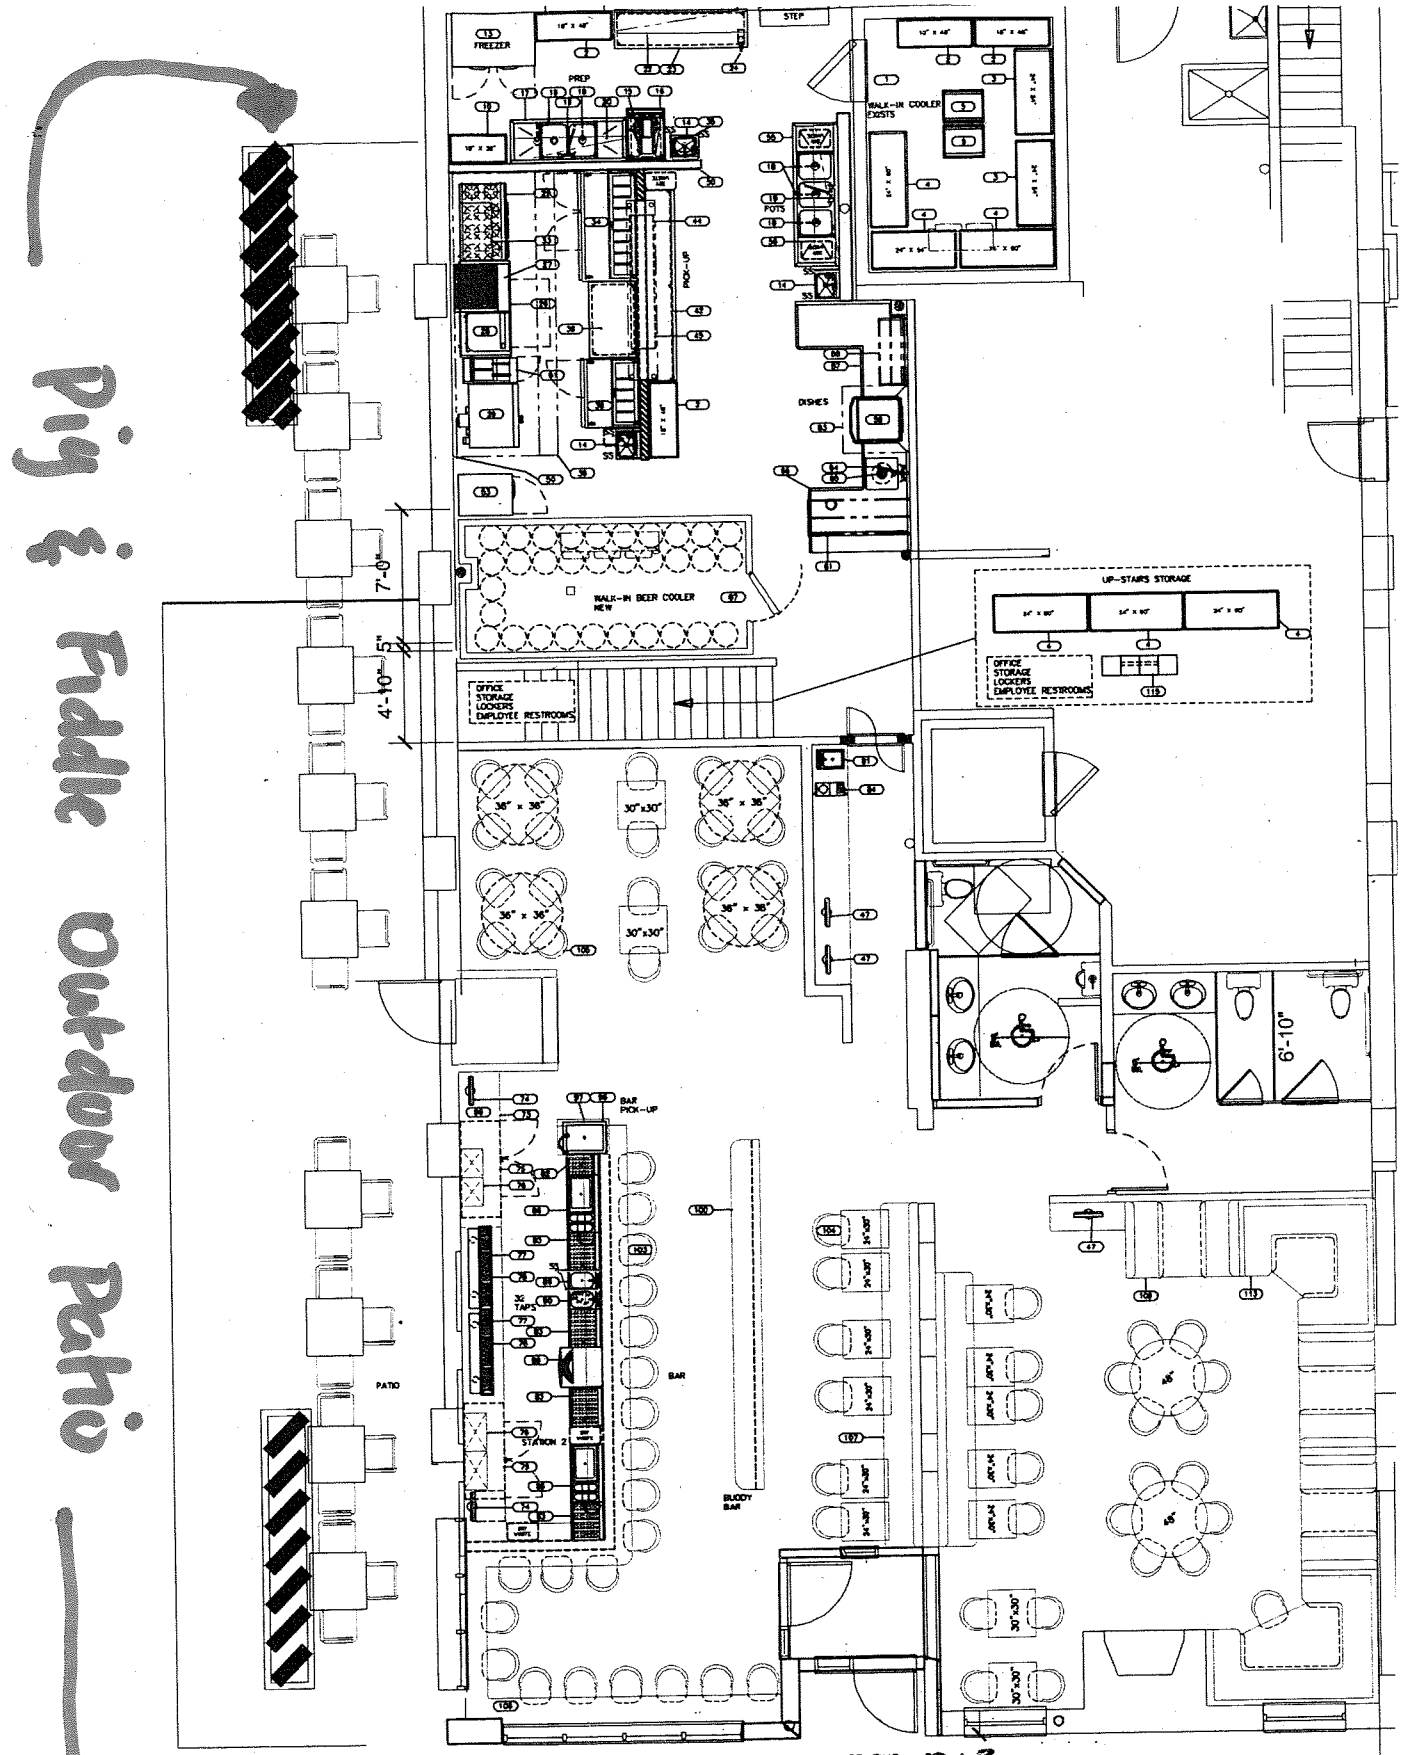

Fig 3: Fiddle Outdoor Patio

BAR SEATING - 13
DINING SEATING - 96
PATIO SEATING - 30
TOTAL SEATING - 139

N
W
E
S