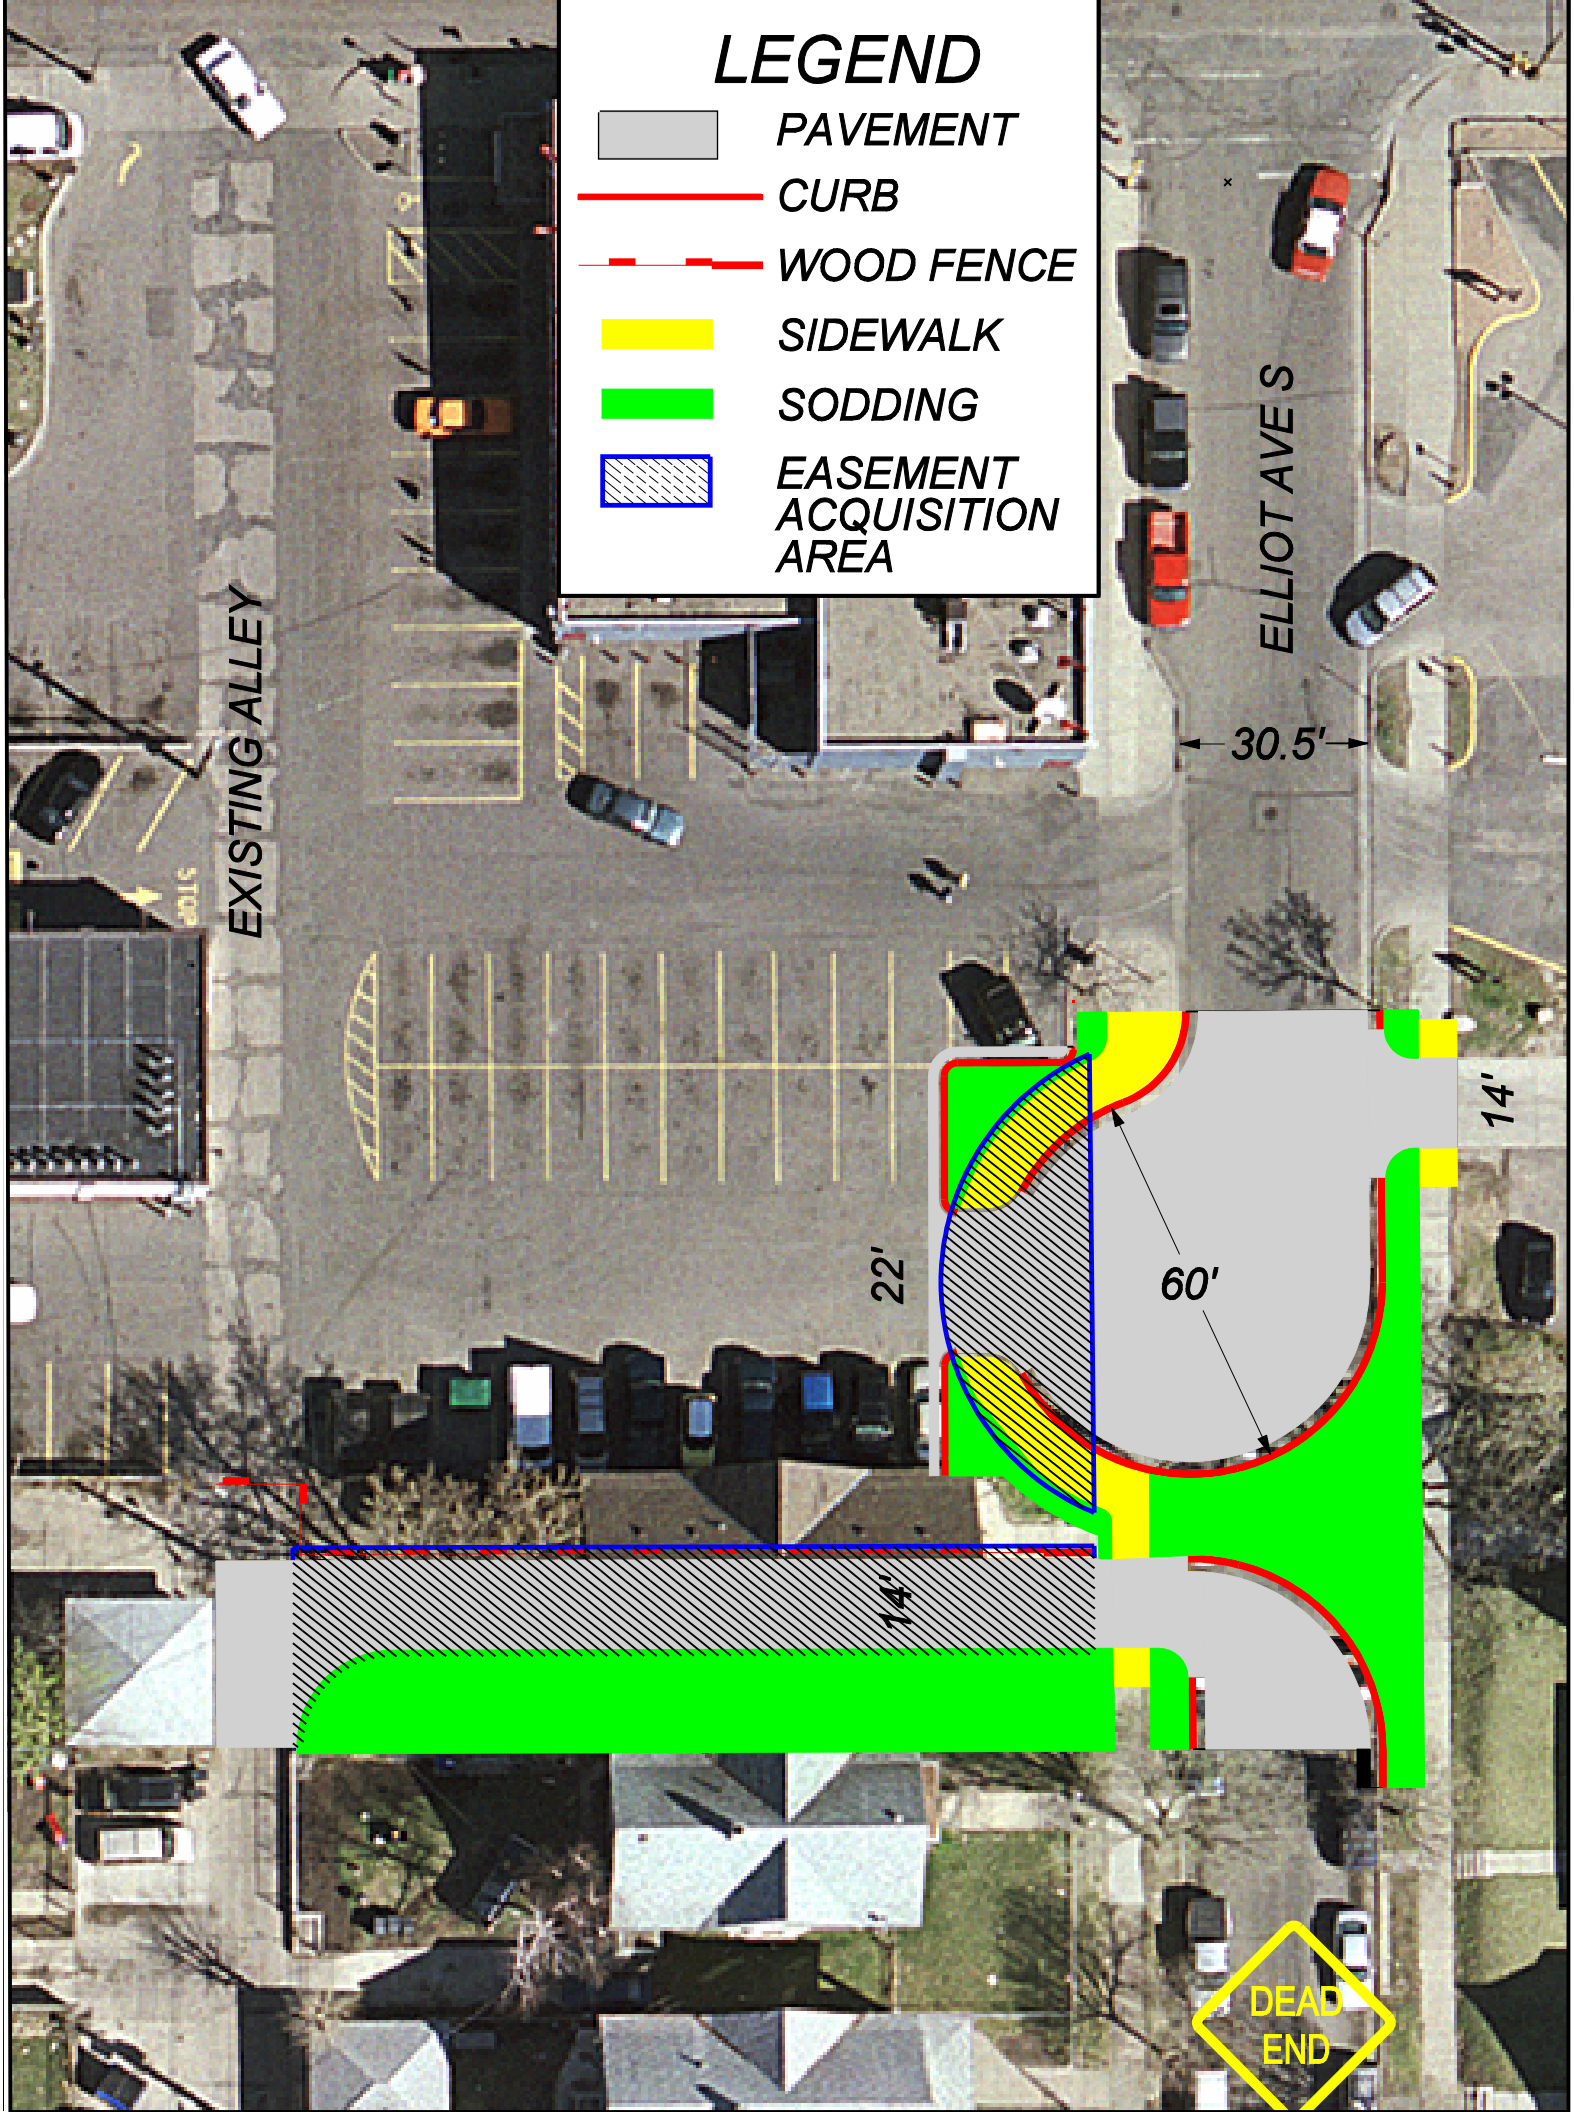
LEGEND
PAVEMENT
CURB
WOOD FENCE
SIDEWALK
SODDING
EASEMENT ACQUISITION AREA
EXISTING ALLEY
ELLIOT AVE S
30.5'
14'
60'
22'
14'
DEAD END