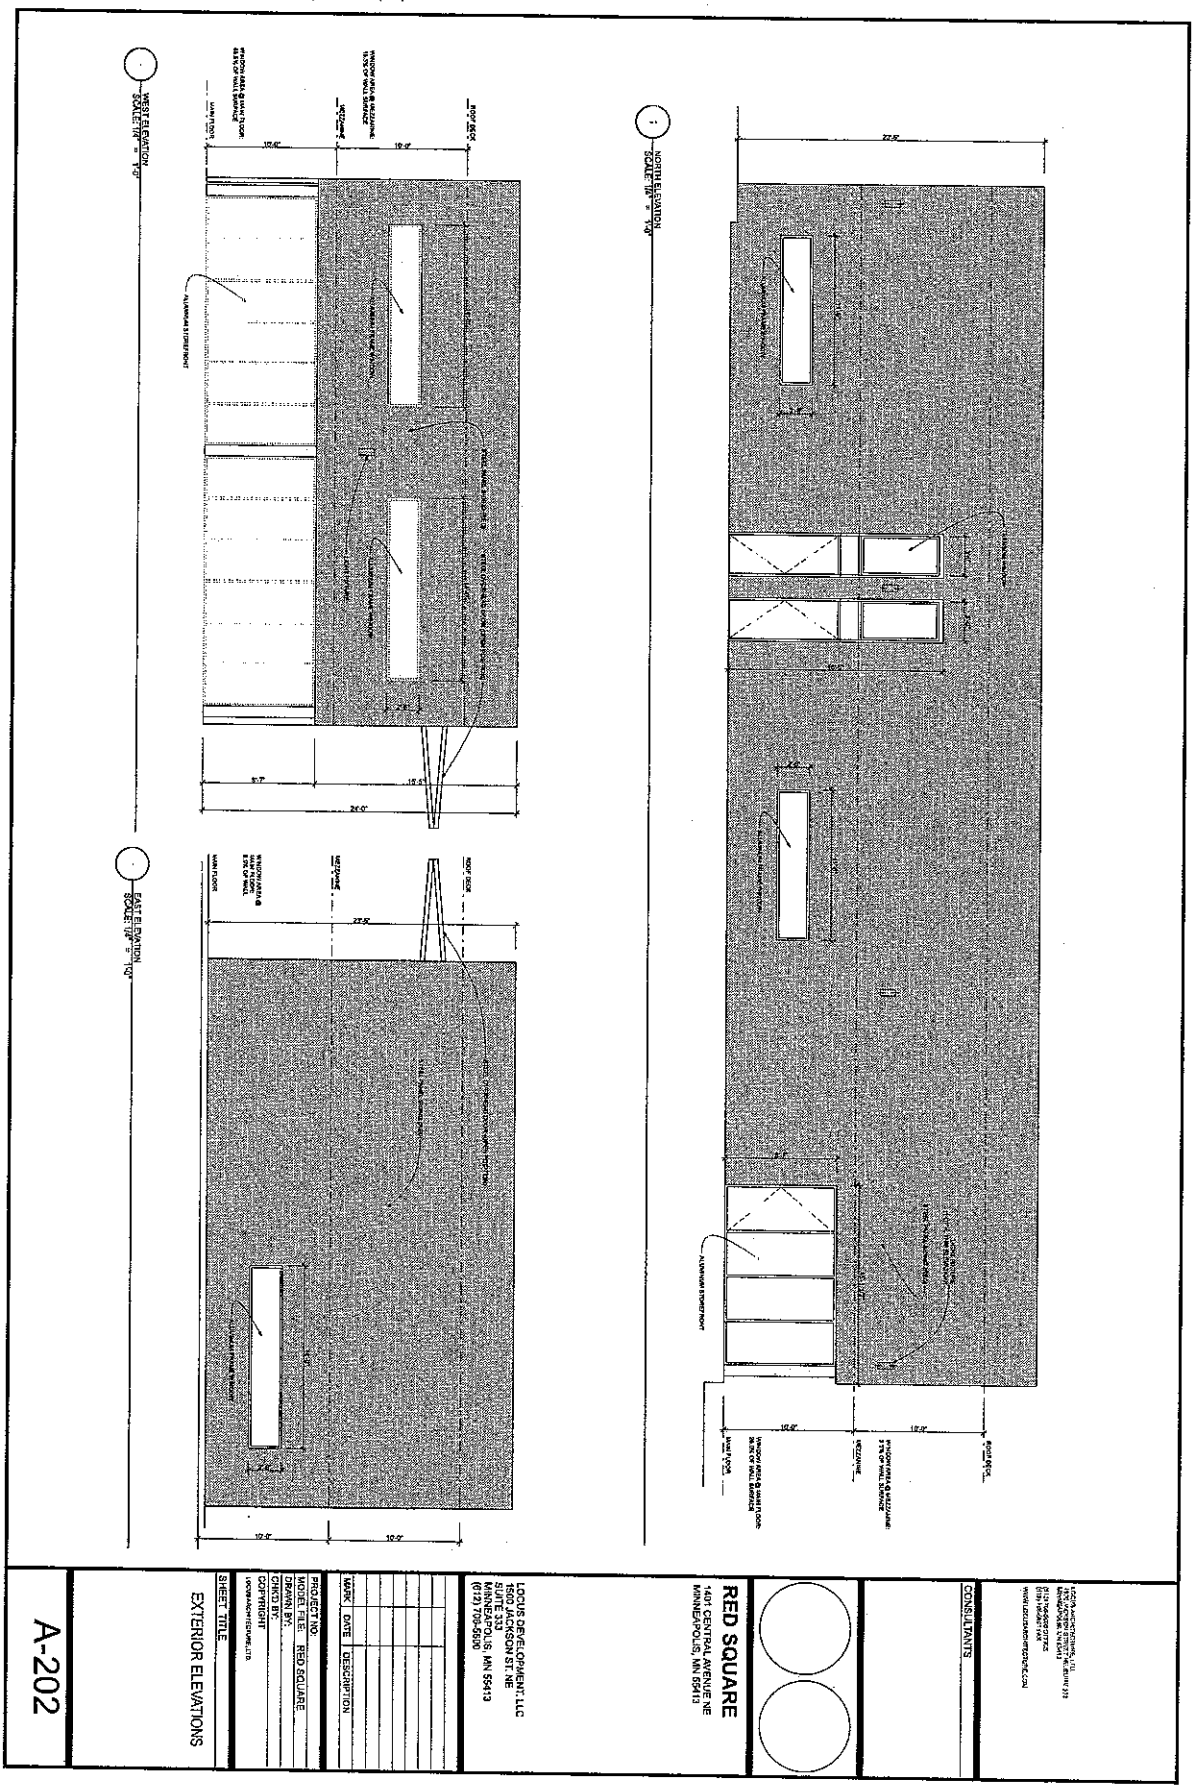PROPOSED CONCEPT NORTH, WEST, & EAST ELEVATIONS