EXHIBIT E

PLYMOUTH AVENUE REDEVELOPMENT

OLSON DEVELOPMENT CONSULTING, INC.

ELEVATION

N.T.S.

LHB

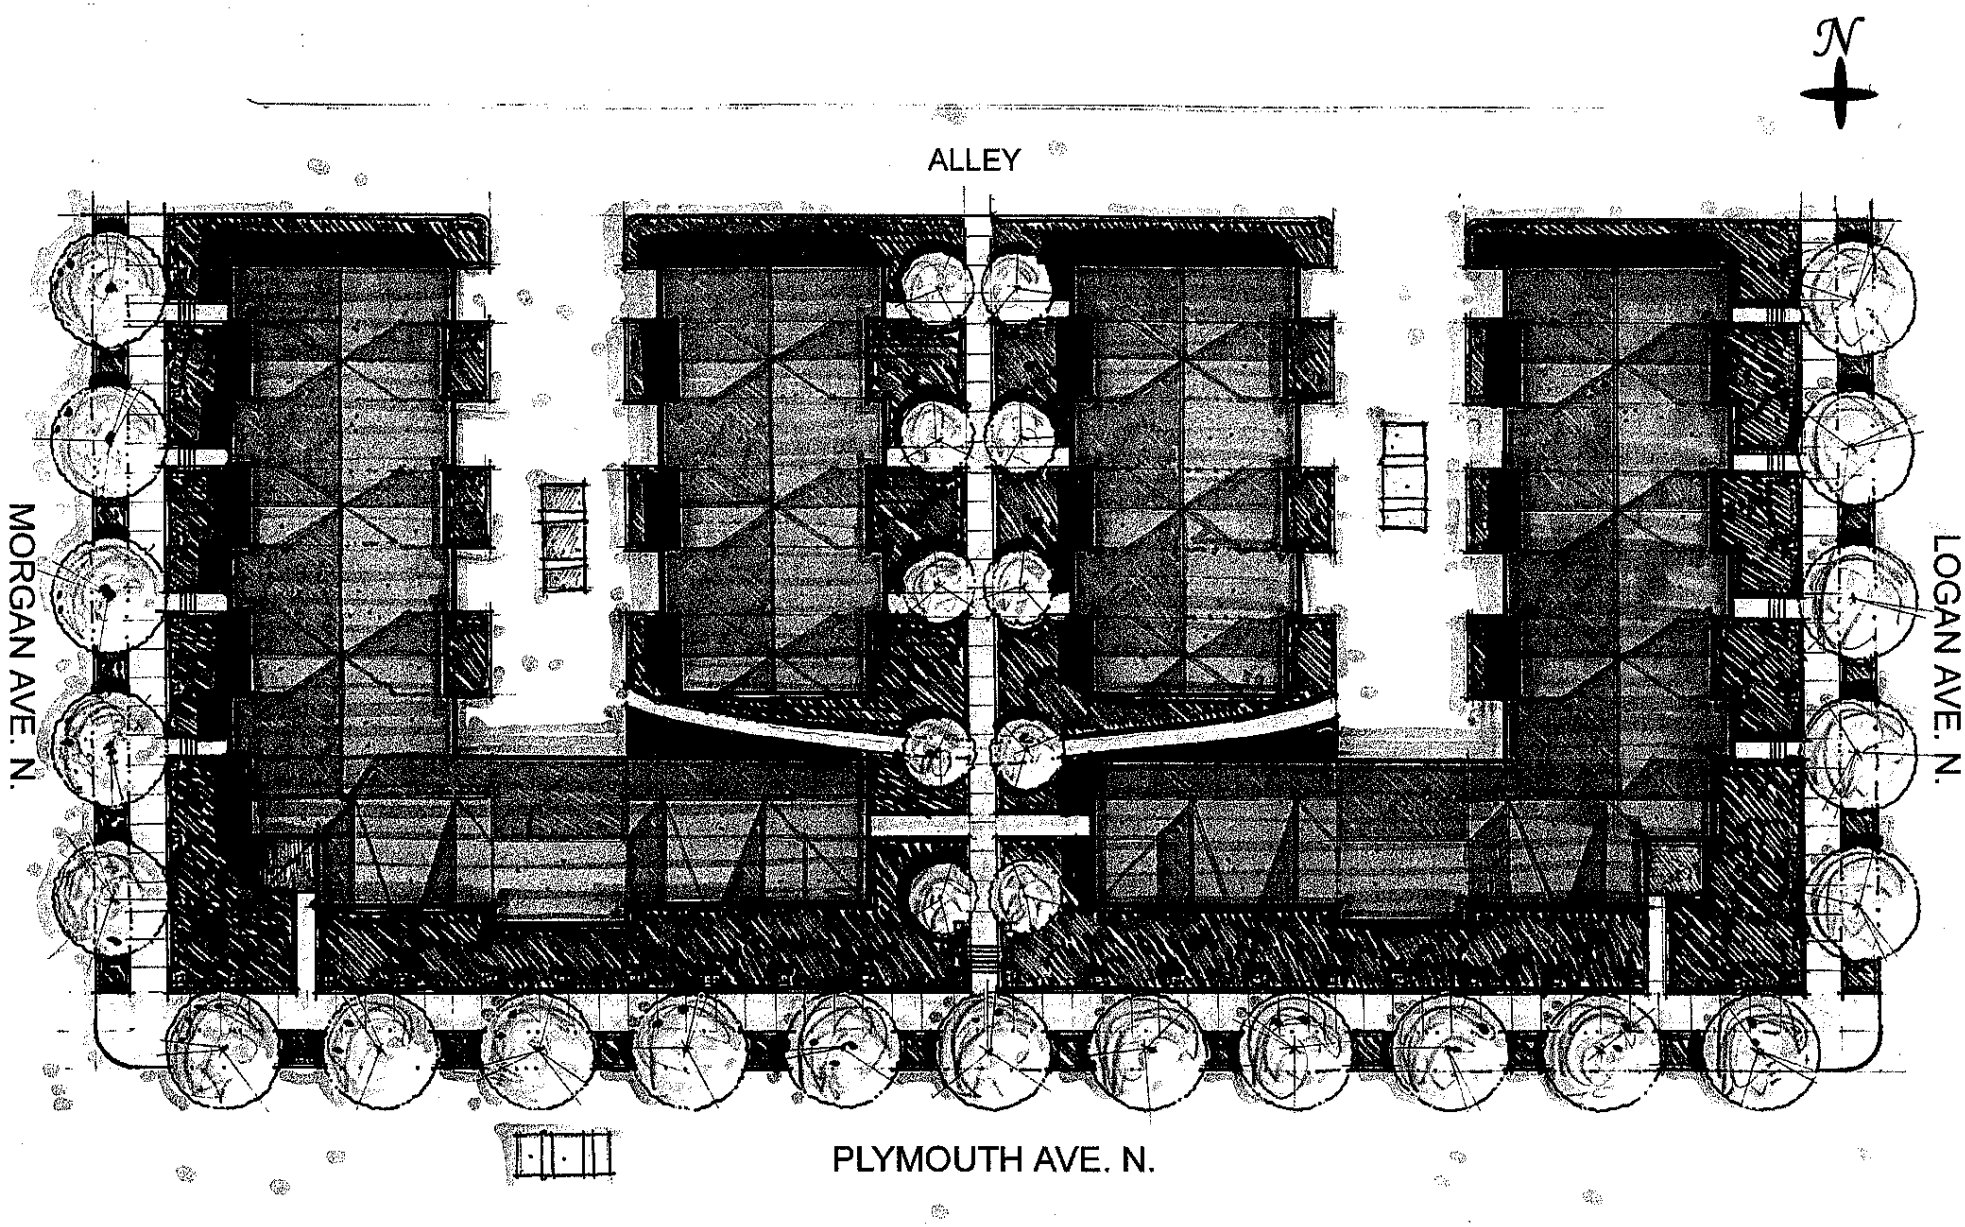

PLYMOUTH AVENUE REDEVELOPMENT

OLSON DEVELOPMENT CONSULTING, INC.

SITE PLAN

N.T.S.

LHB