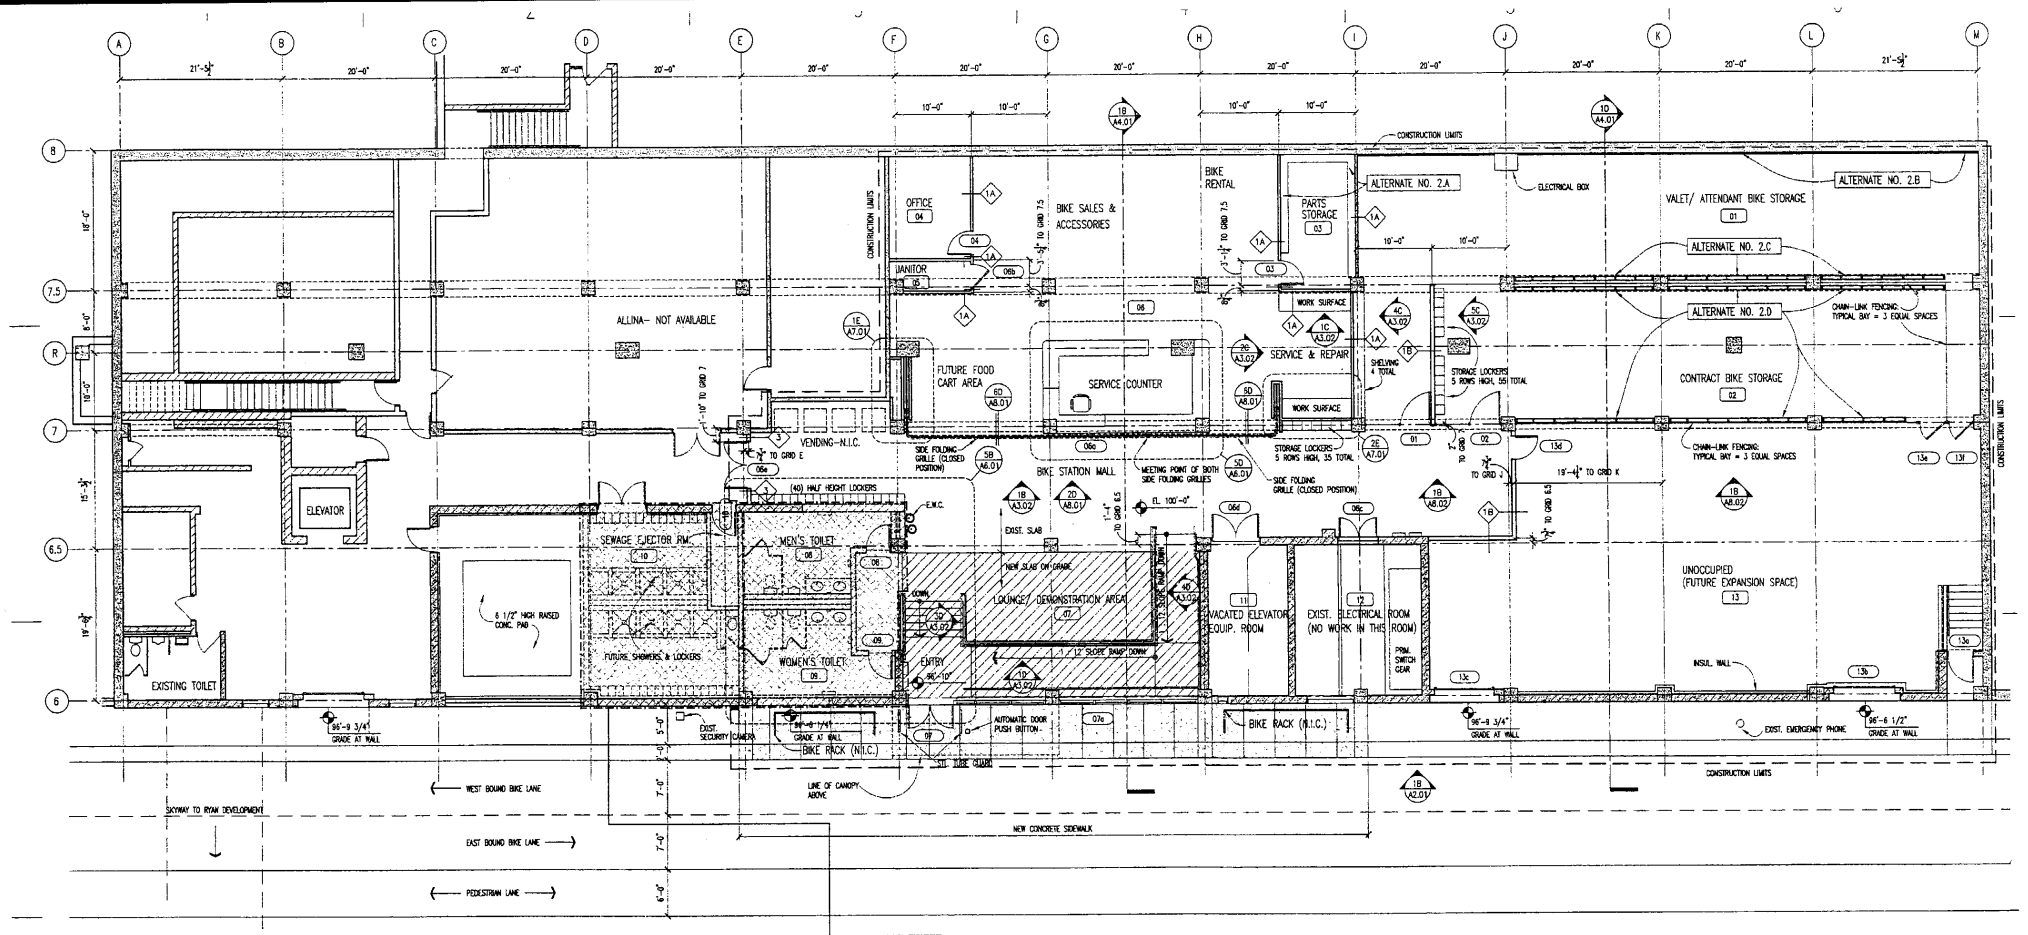

1C / A1.01 FLOOR PLAN
1/8"=1'-0"

PROJECT NORTH

ARCHITECT:	CERTIFICATION:		HENNEPIN COUNTY	Drawing Title:	Designed By: JPF, MH, DS	DRAWING NUMBER
STAGEBERG BEYER SACHS, INC. 115 NORTH FOURTH STREET MINNEAPOLIS, MINNESOTA 55401 612-375-1399	I HEREBY CERTIFY THAT THIS PLAN, SPECIFICATION OR REPORT WAS PREPARED BY ME OR UNDER MY DIRECT SUPERVISION AND THAT I AM A DULY LICENSED ARCHITECT UNDER THE LAWS OF THE STATE OF MINNESOTA.	DENNIS SACHS REGISTRATION NO.: 13042 DATE:	MIDTOWN BIKE STATION MINNEAPOLIS, MINNESOTA	FLOOR PLAN	Checked By: DS Date: 19 AUGUST 2005	A1.01