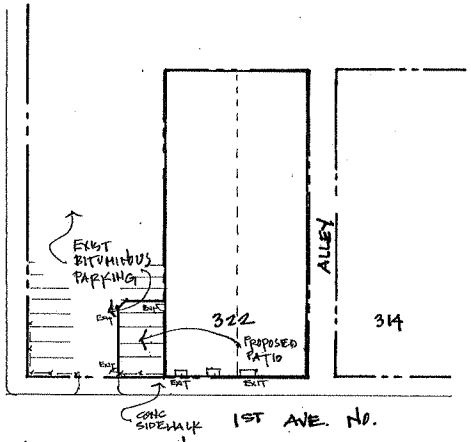

3 SITE PLAN

1" = 50'-0"

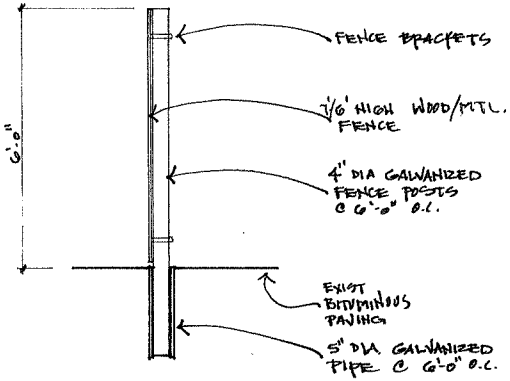

1 POST DETAIL

1/2" = 1'-0"

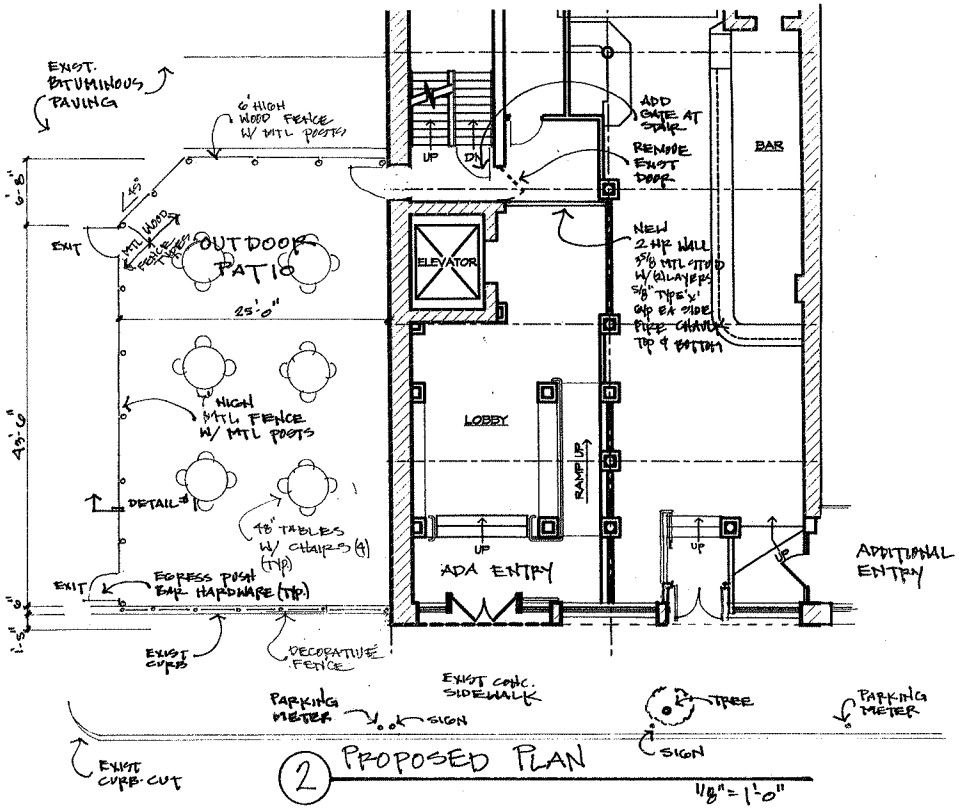

2 PROPOSED PLAN

1/8" = 1'-0"

AE ARCHITECTURE
13860 FAWN RIDGE WAY
Apple Valley, MN 55124
aearchitecture@msn.com

p 612 922 2680
f 952 236 0053
c 612 396 4556

MARK:	DATE:	ISSUE FOR:

I hereby certify that this plan, specification, or report was prepared by me or under my direct supervision and that I am a Licensed Professional Architect under the laws of the State of Minnesota

Signed:
STAN J. ROSS Registration No.

IN CHARGE:	SJR
DRAWN BY:	SJR
CHECKED BY:	SJR
JOB NO.:	A09.016
DATE:	6.1.09

PROJECT TITLE:

ELIXIR

322 FIRST AVE.
MINNEAPOLIS, MN

SHEET TITLE:

PATIO PLAN & DETAILS

A1