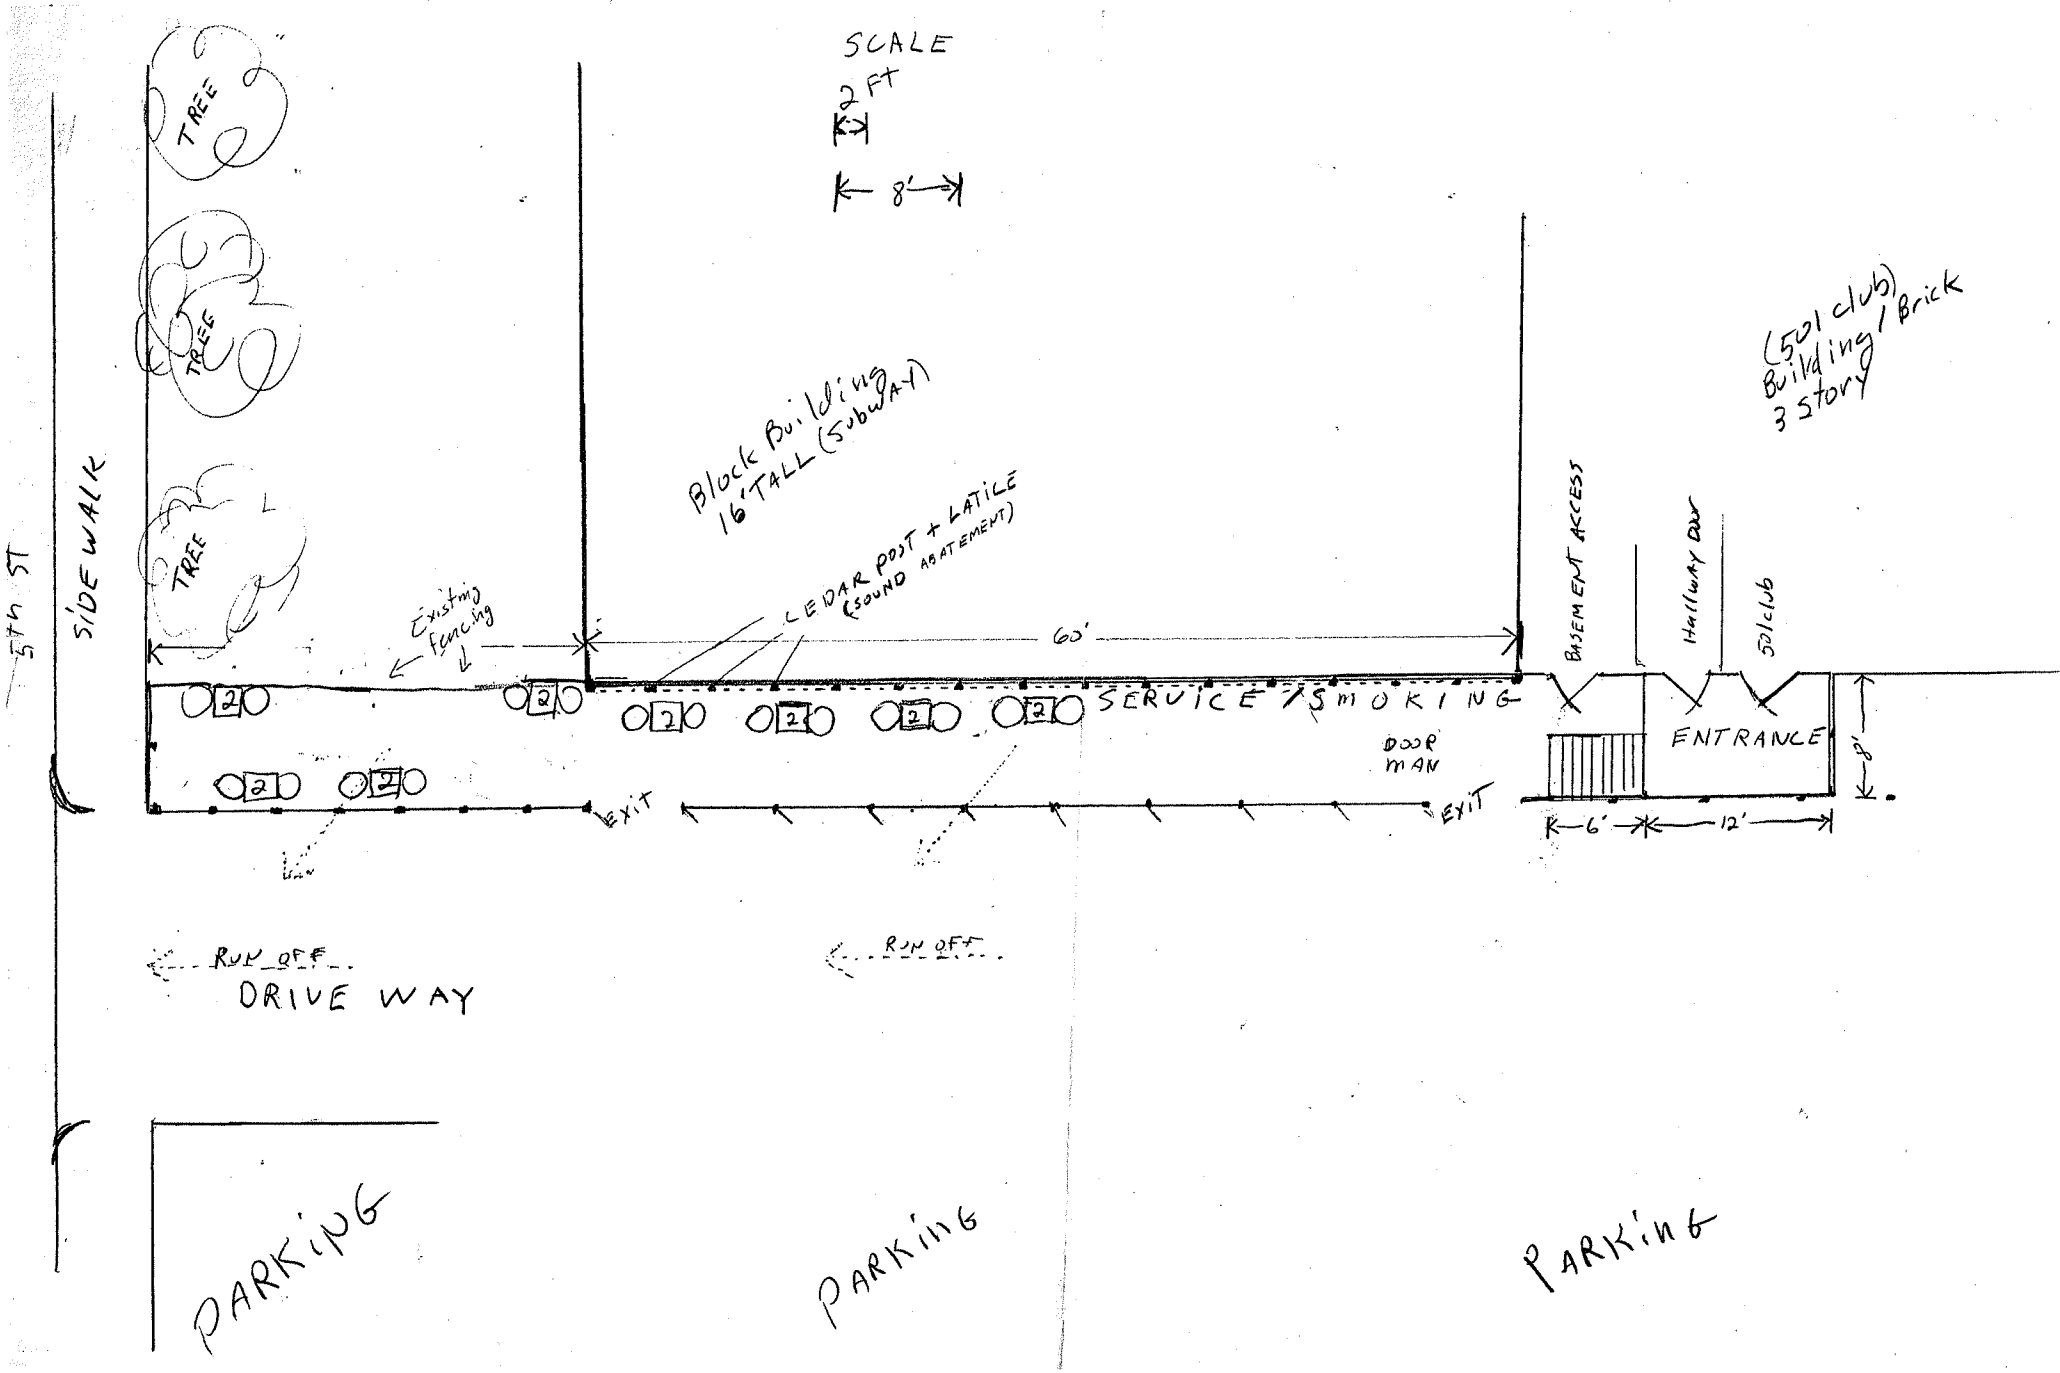
SCALE
2 FT
8'
TREE
TREE
TREE
Block Building
16' TALL (SUBWAY)
CEDAR POST + LATICE
(SOUND ABATEMENT)
Existing fencing
60'
SERVICE / SMOKING
DOOR MAN
EXIT
EXIT
BASEMENT ACCESS
Hallway Door
501 club
(501 club)
Building / Brick
3 story
ENTRANCE
6'
12'
8'
5th ST
SIDEWALK
RUN OFF
RUN OFF
DRIVE WAY
PARKING
PARKING
PARKING