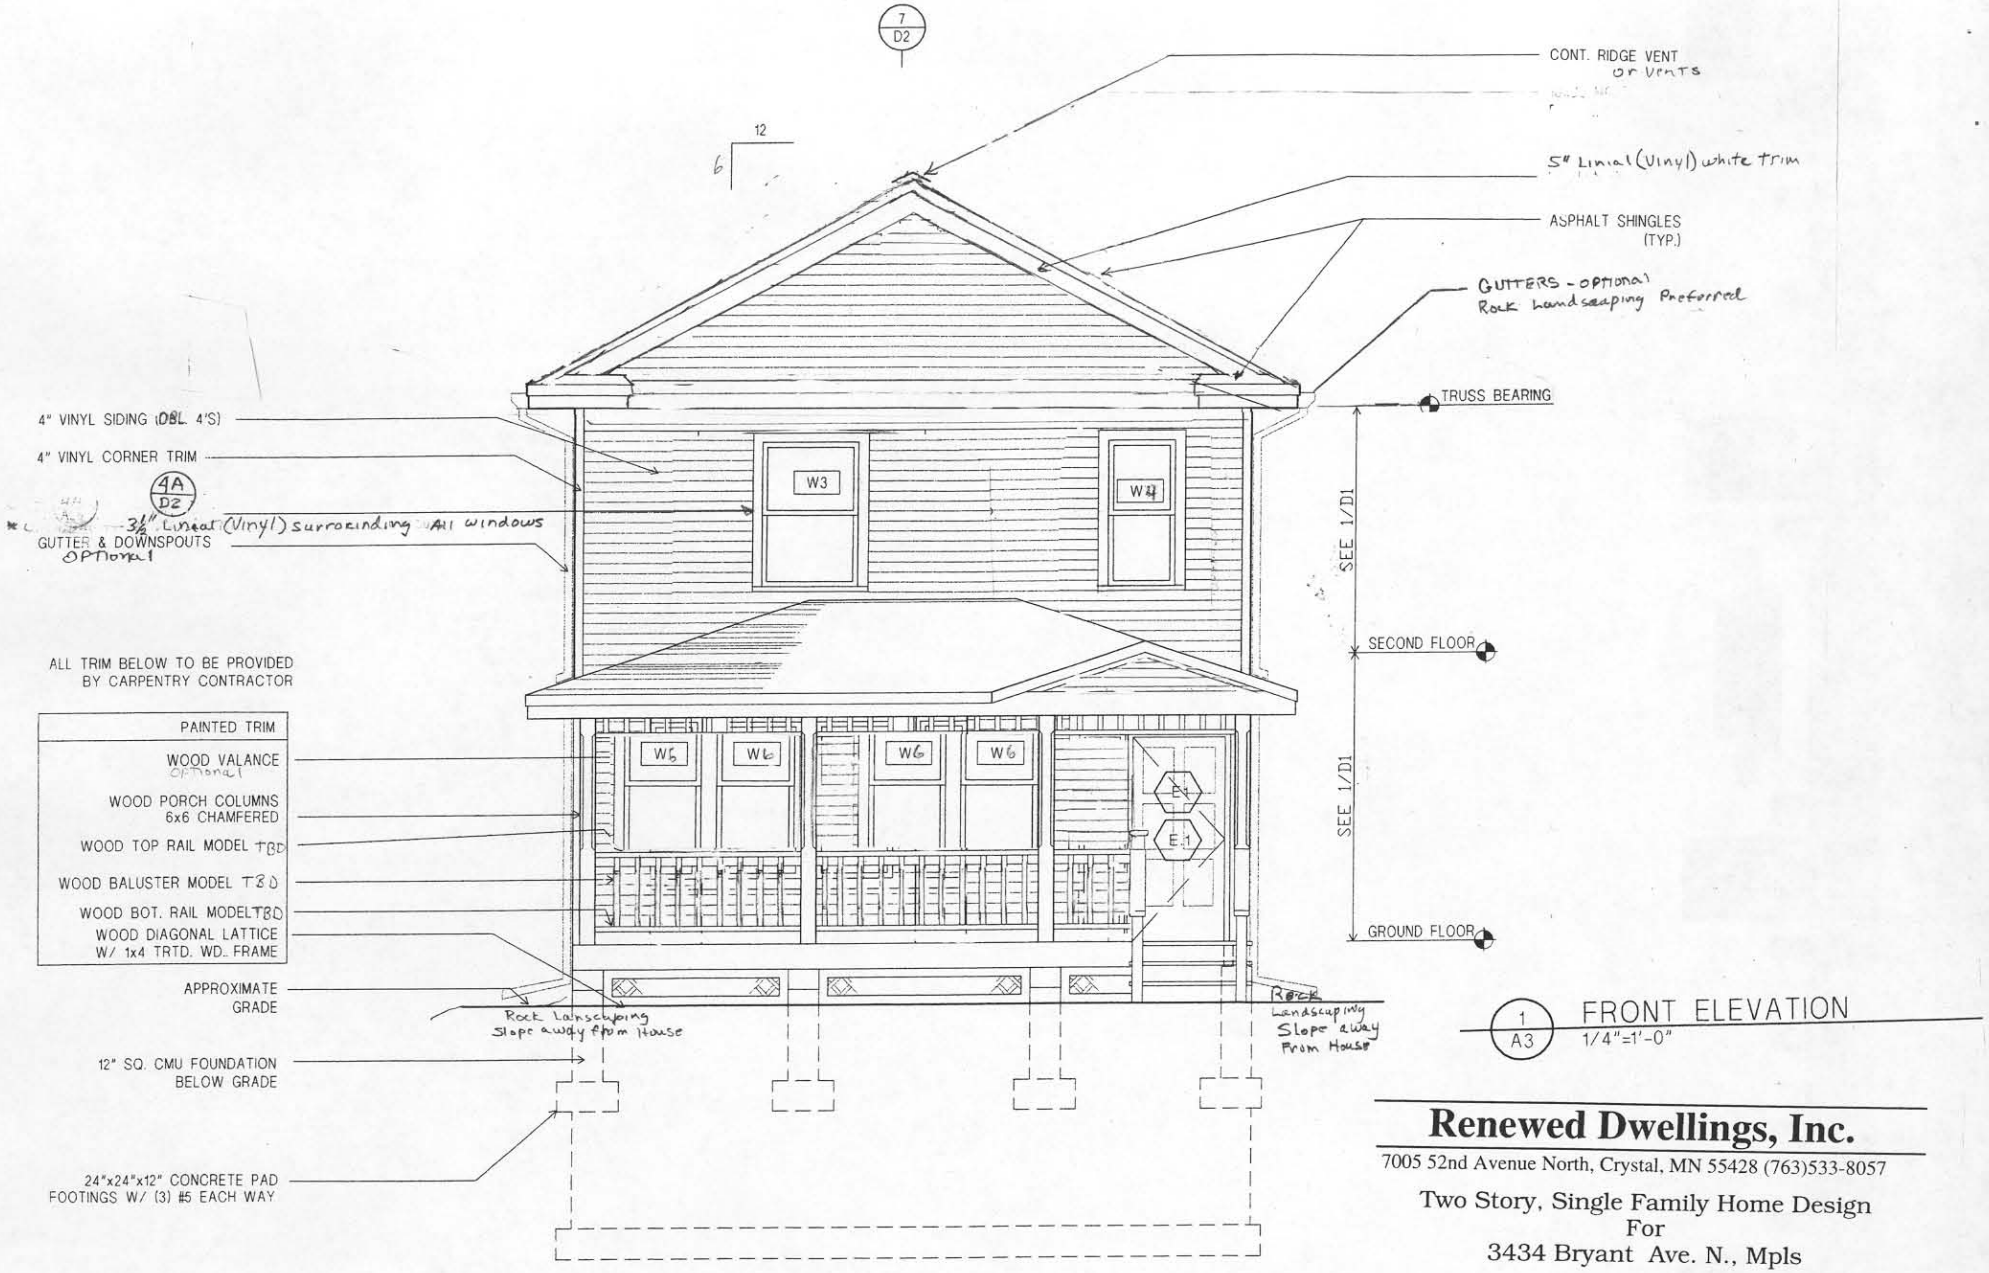

1 / A3 FRONT ELEVATION
1/4"=1'-0"

Renewed Dwellings, Inc.

7005 52nd Avenue North, Crystal, MN 55428 (763)533-8057

Two Story, Single Family Home Design
For
3434 Bryant Ave. N., Mpls

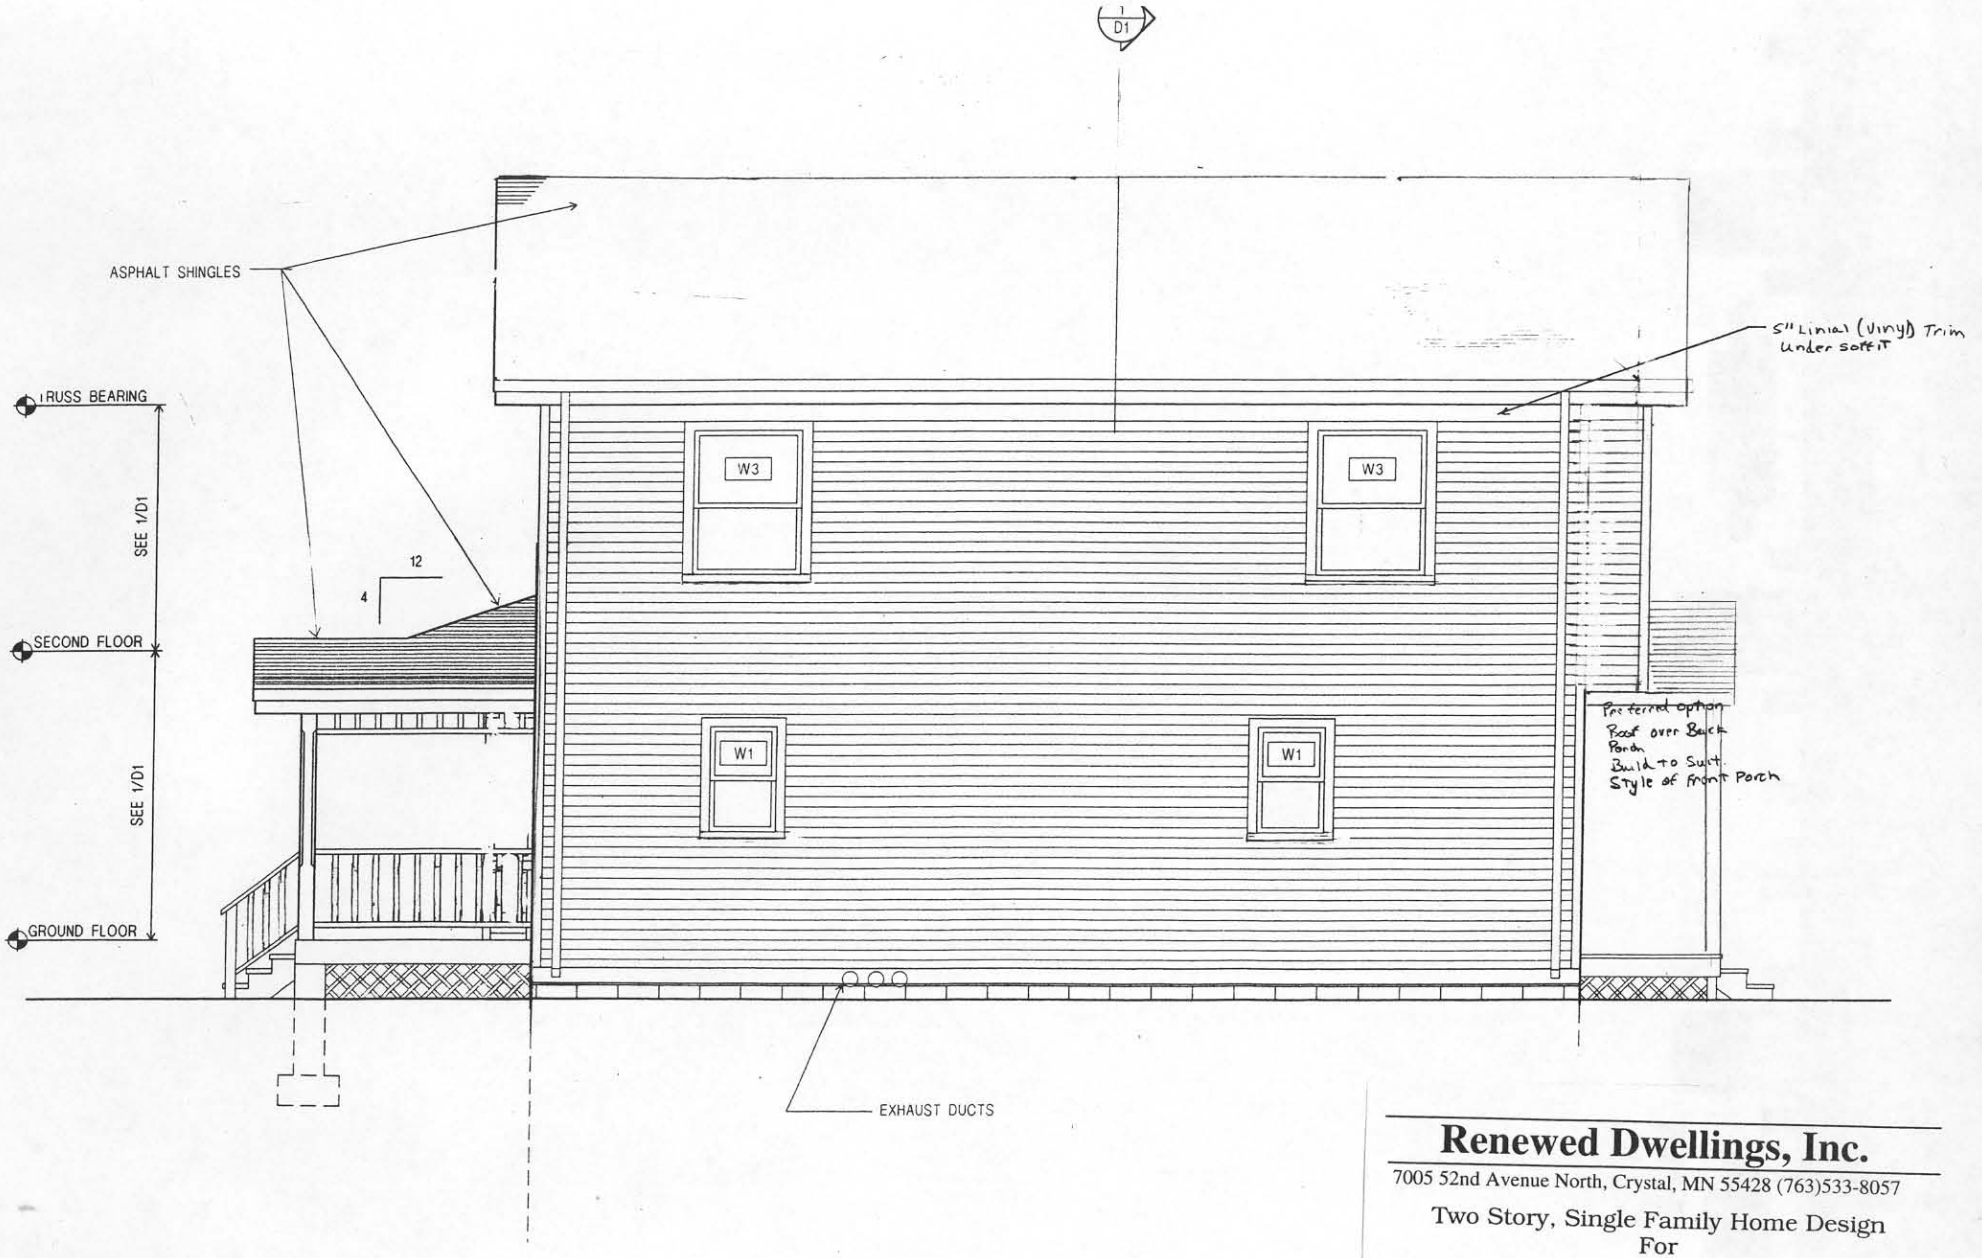

4 / A3 RIGHT SIDE ELEVATION
1/4"=1'-0"

Renewed Dwellings, Inc.

7005 52nd Avenue North, Crystal, MN 55428 (763)533-8057

Two Story, Single Family Home Design
For
3434 Bryant Ave. N., Mpls

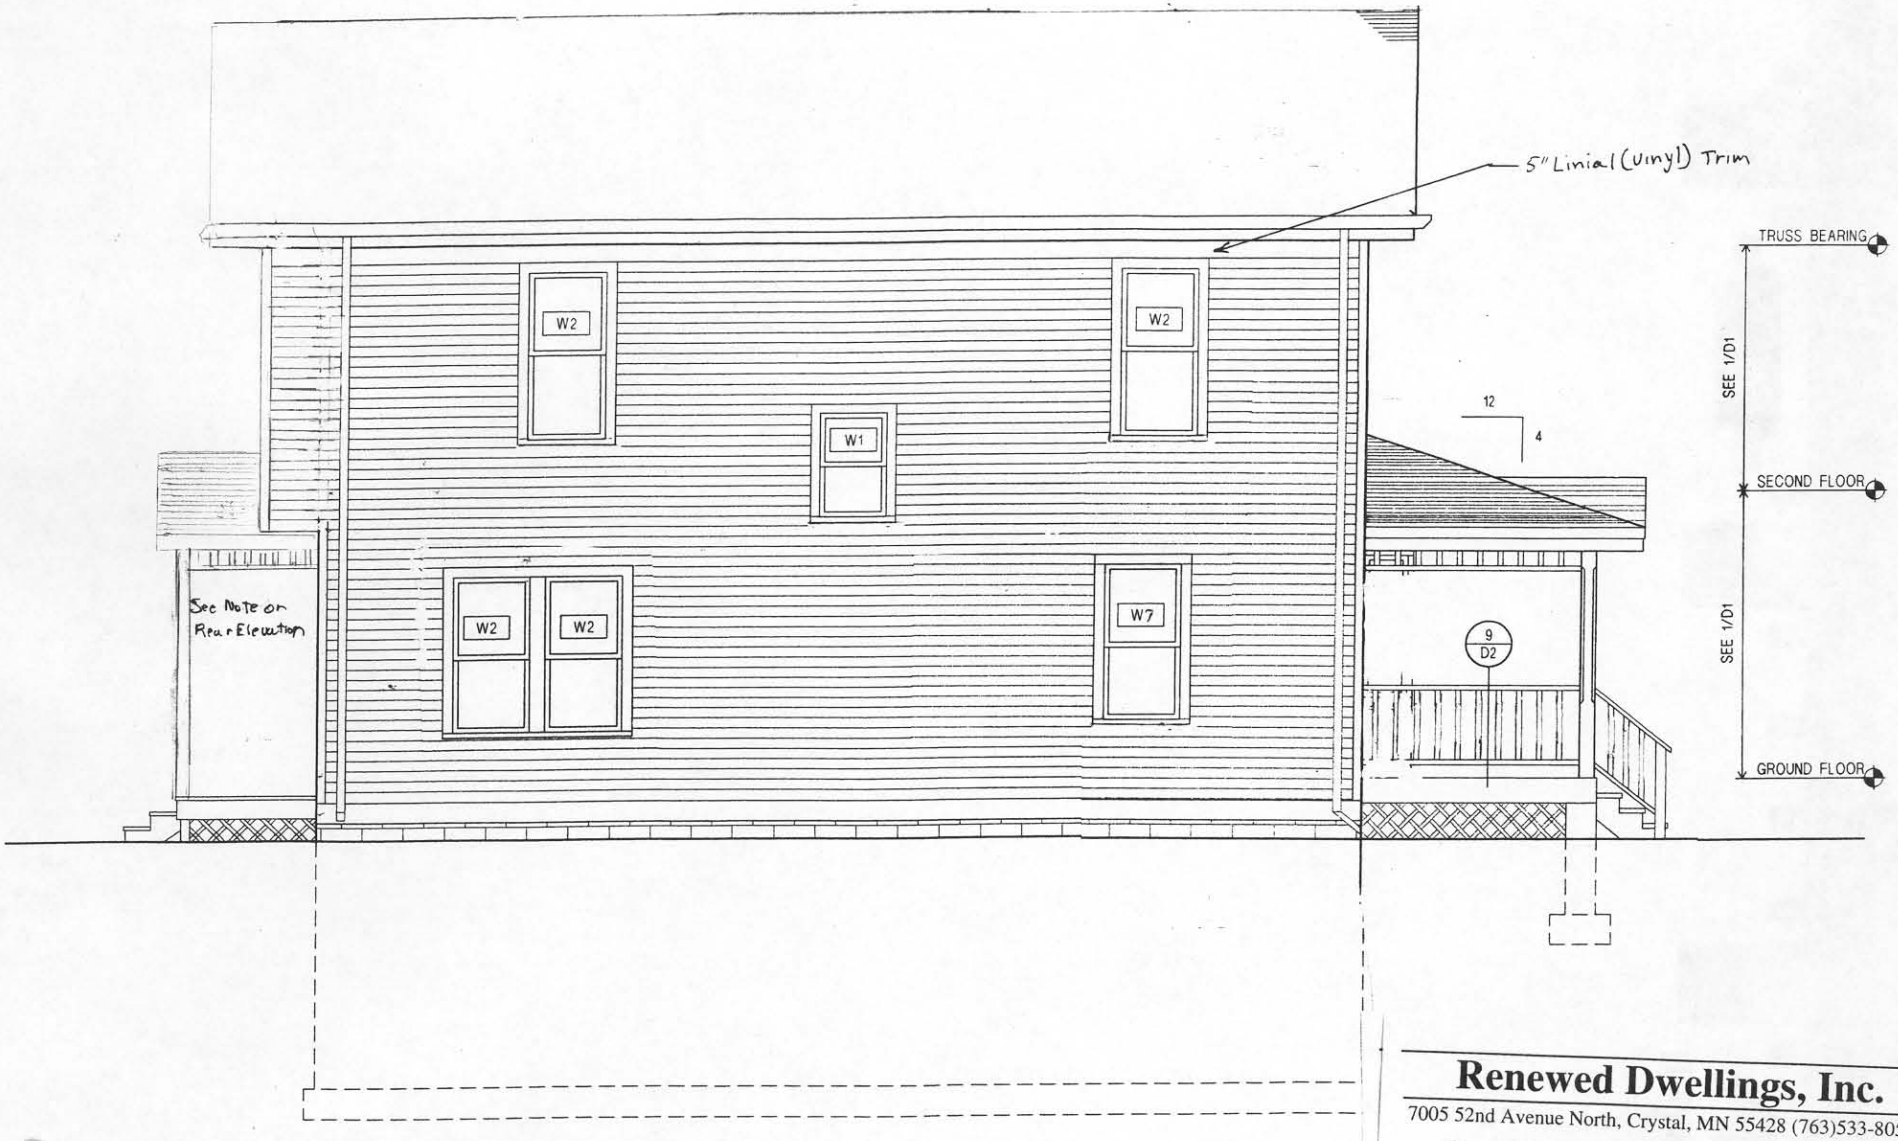

2 / A3 LEFT SIDE ELEVATION
1/4"=1'-0"

Renewed Dwellings, Inc.

7005 52nd Avenue North, Crystal, MN 55428 (763)533-8057

Two Story, Single Family Home Design
For
3434 Bryant Ave. N., Mpls

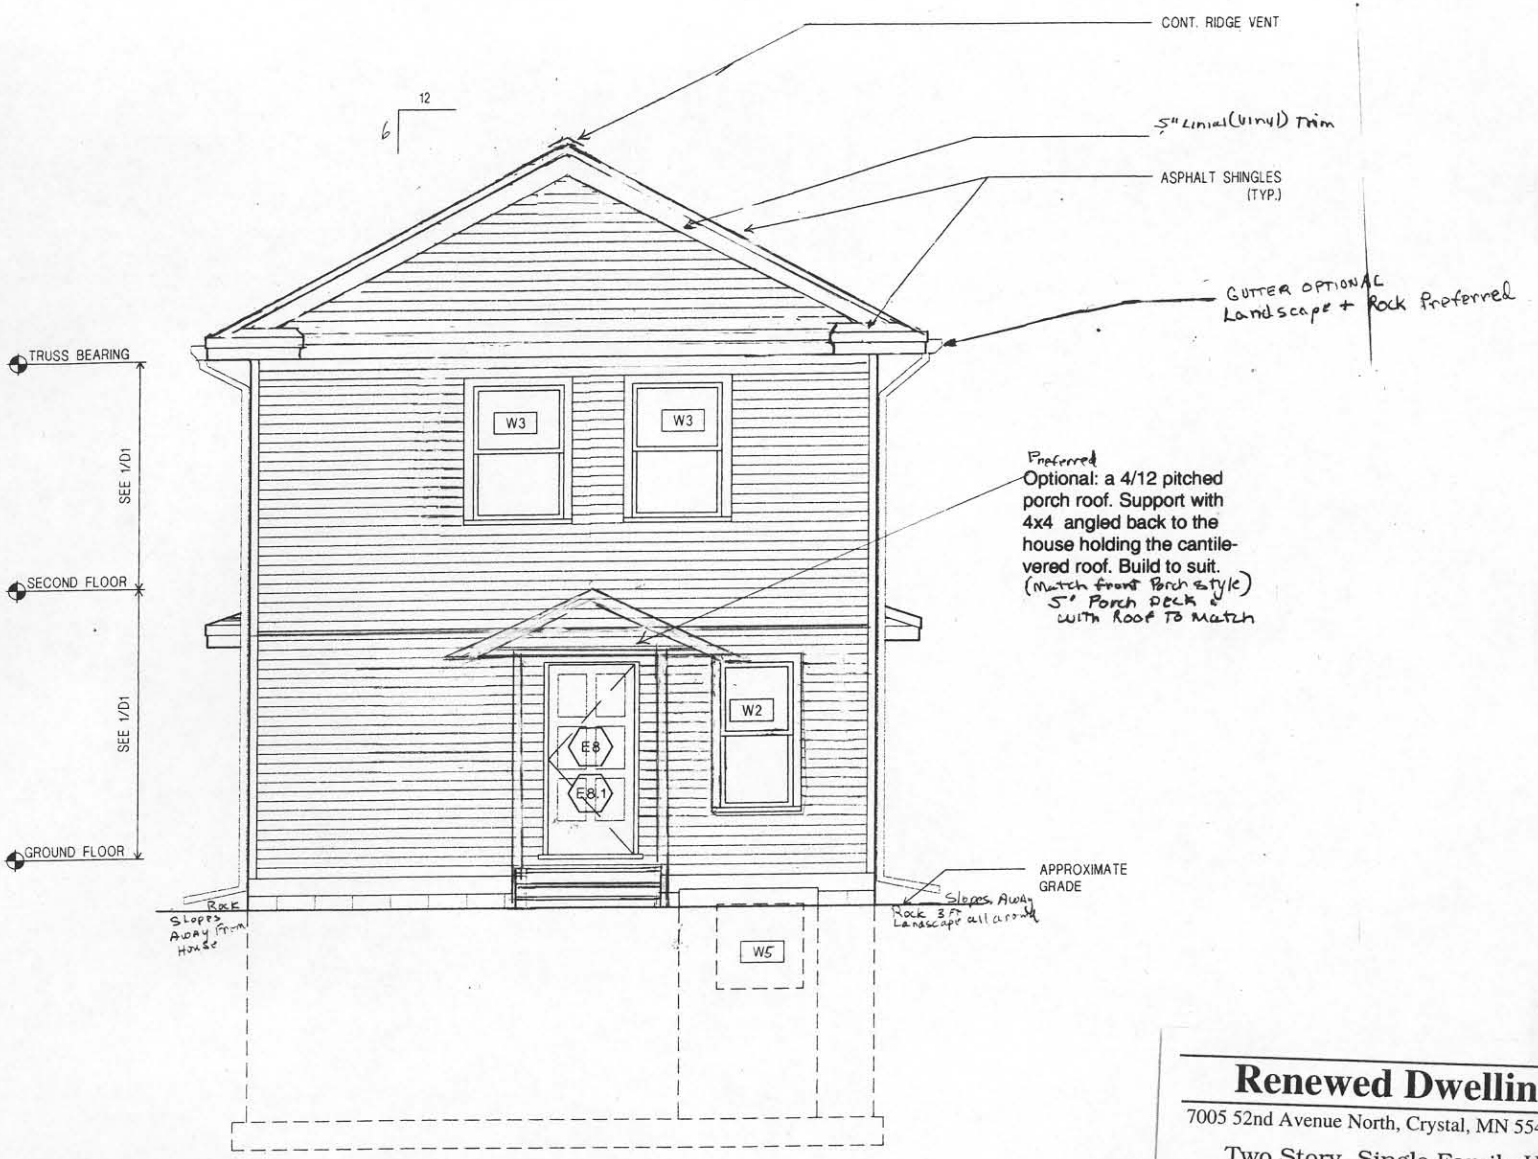

3 / A3 REAR ELEVATION
1/4"=1'-0"

Renewed Dwellings, Inc.

7005 52nd Avenue North, Crystal, MN 55428 (763)533-8057

Two Story, Single Family Home Design
For
3434 Bryant Ave. N., Mpls

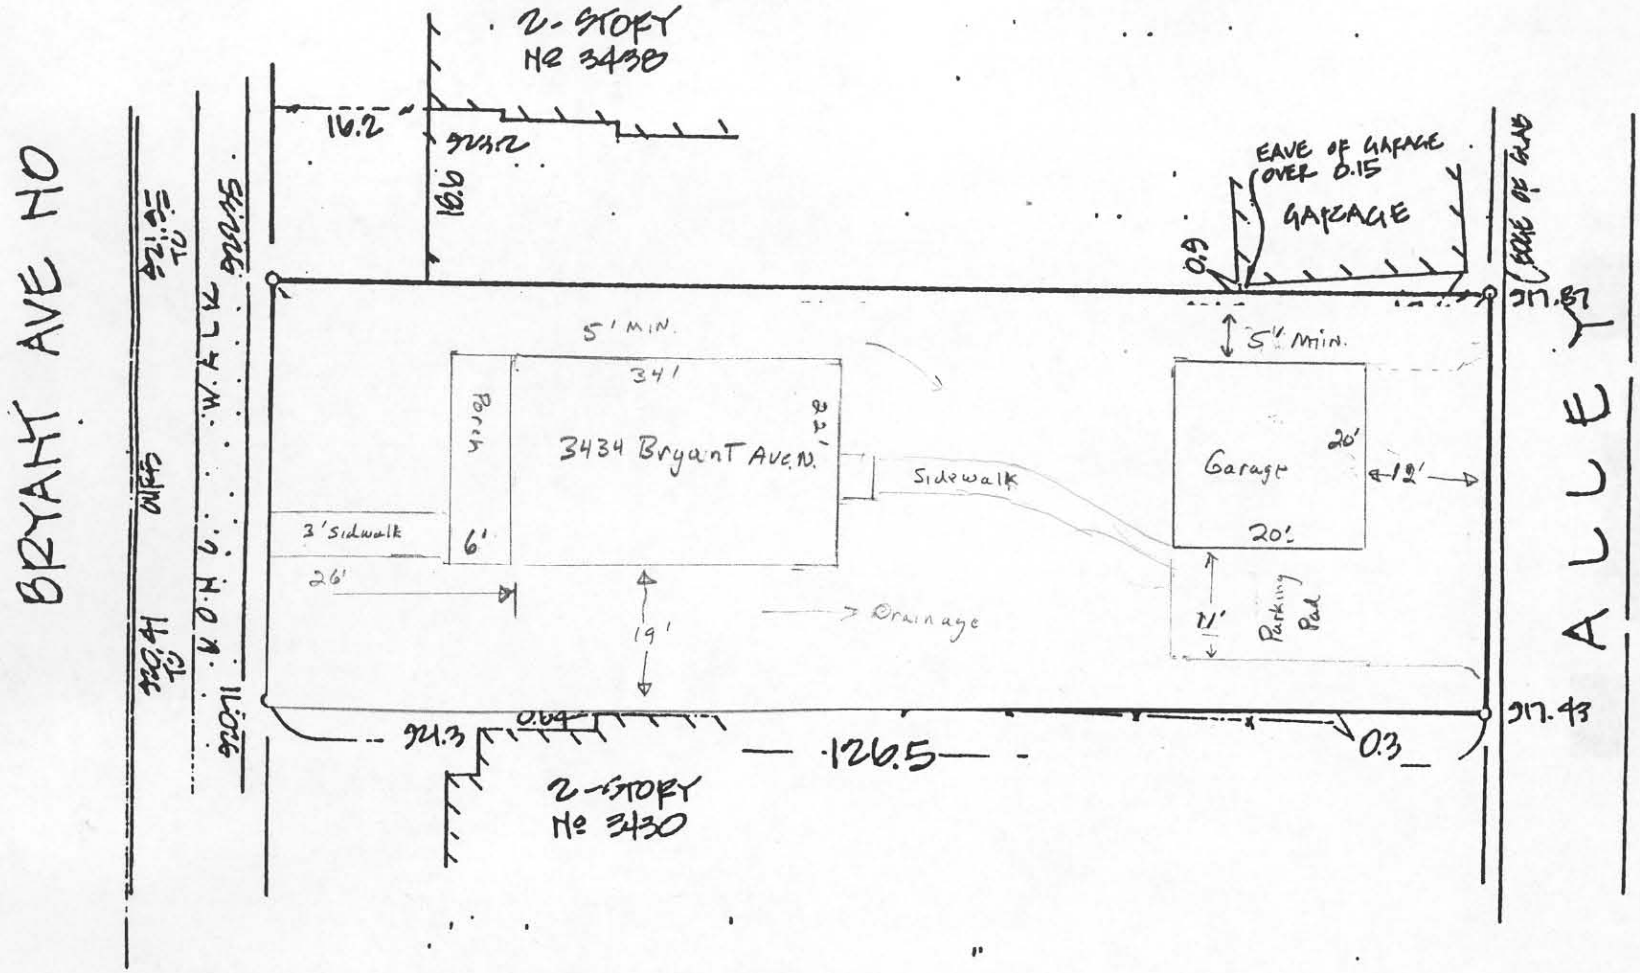

Lot 22, Block 2, A. Y. Davidson's Second Addition to Minneapolis, according to the recorded plat thereof, and situate in Hennepin County, Minnesota.