#7

Attachment 1

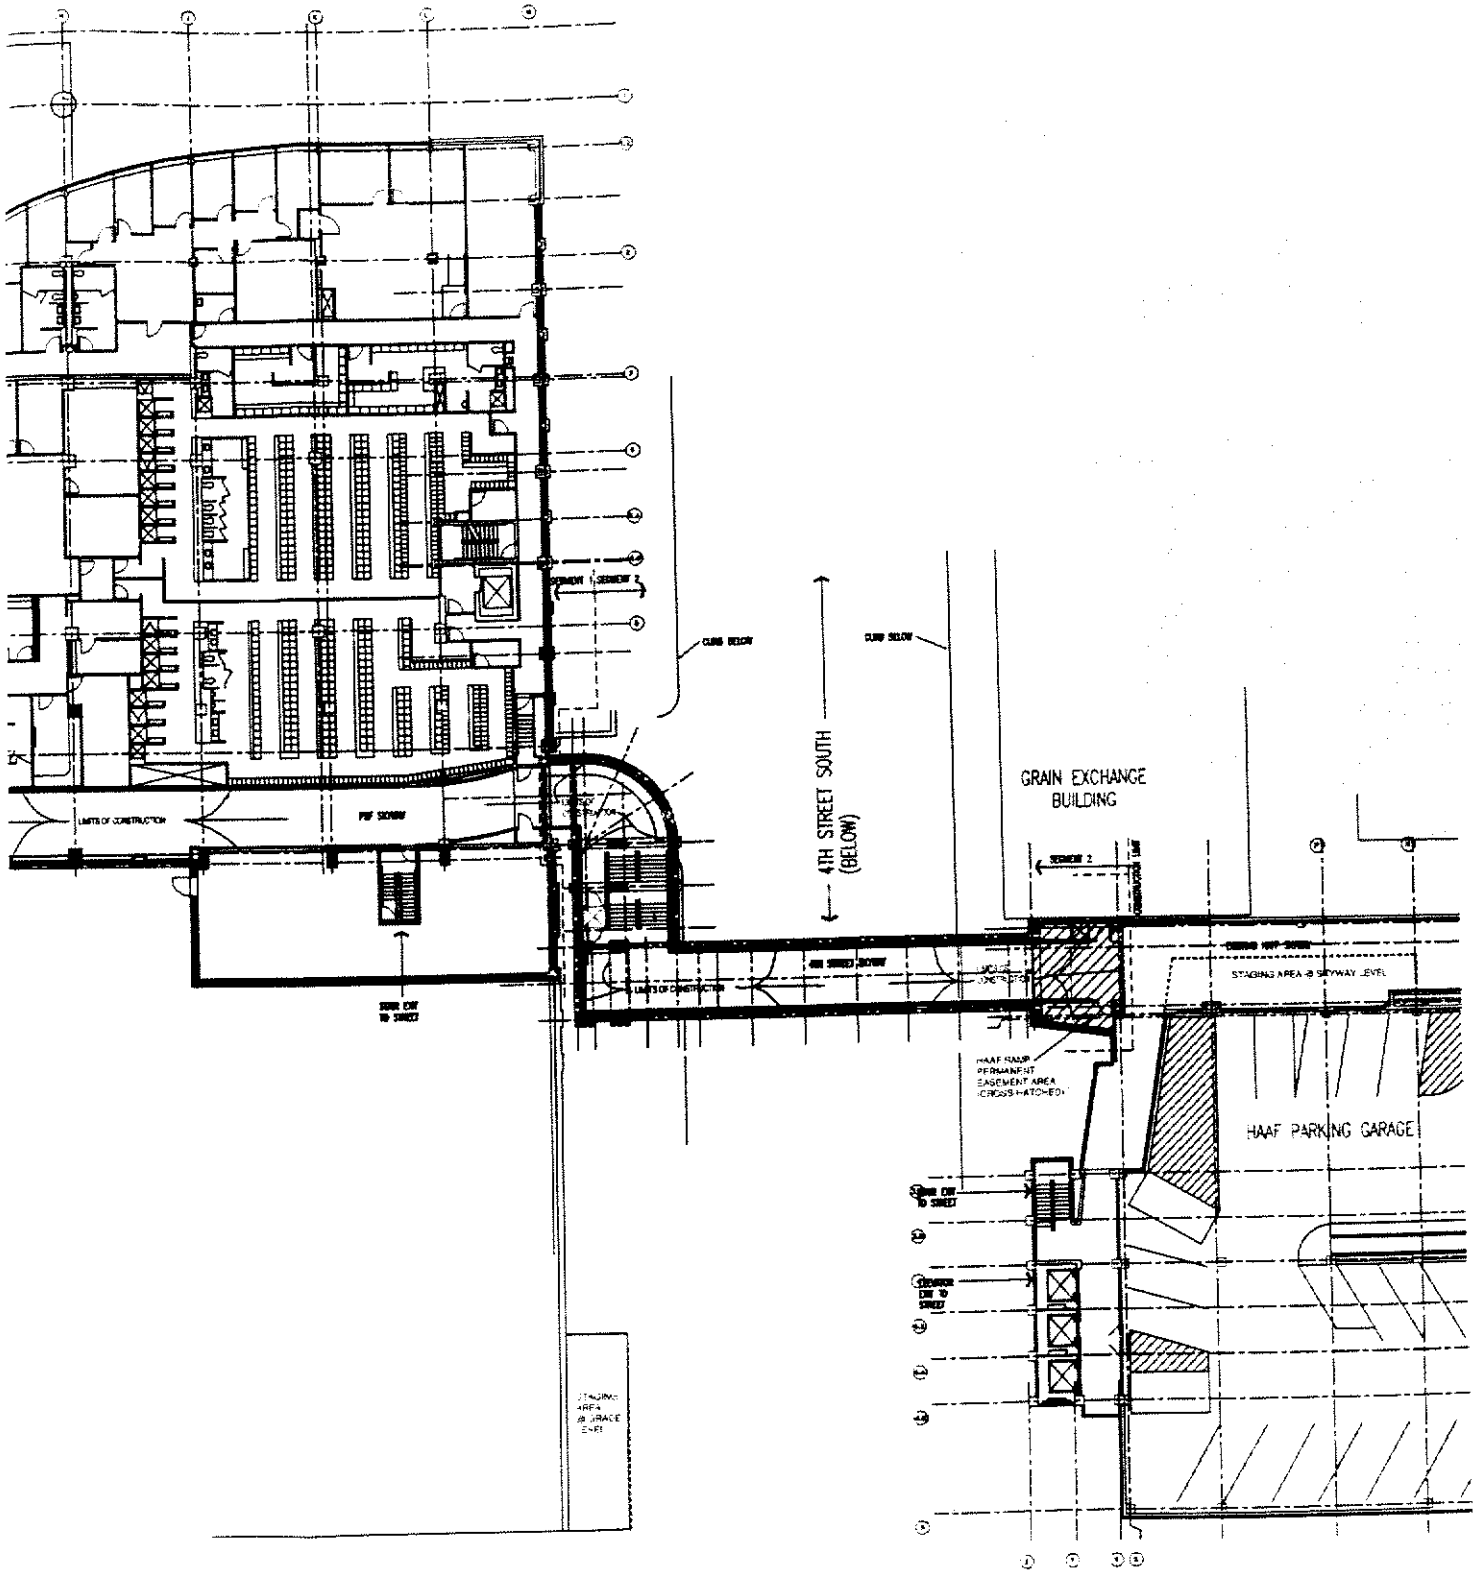

042	Hennepin County PSF NORTH SKYWAY MINNEAPOLIS, MINNESOTA DESIGN DEVELOPMENT REPORT	Drawing Title:					Designed By: DS Checked By: DS, TC	No.	Revisions
		County Project No.: 0031537	County Contract No.: 1513A4	Consultant Proj. No.: 0011	Bridge No.: 27B20	State Project No.: S.P. 27-090-05	Drawn by:	Date: MARCH 15, 2004	