2 WEST ELEVATION

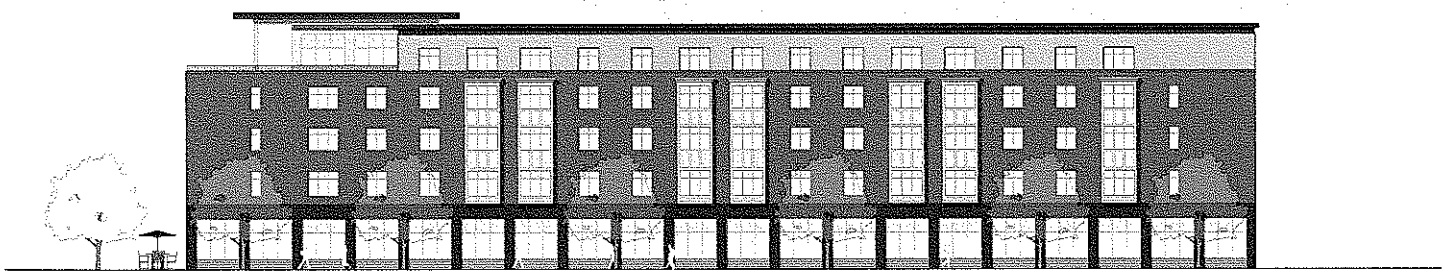

1 SOUTH ELEVATION

ELEVATIONS
1501 NICOLLET

08.23.2006

CERMAK RHOADES ARCHITECTS

2 EAST ELEVATION

1 NORTH ELEVATION

ELEVATIONS
1501 NICOLLET

08.23.2006

CERMAK RHOADES ARCHITECTS