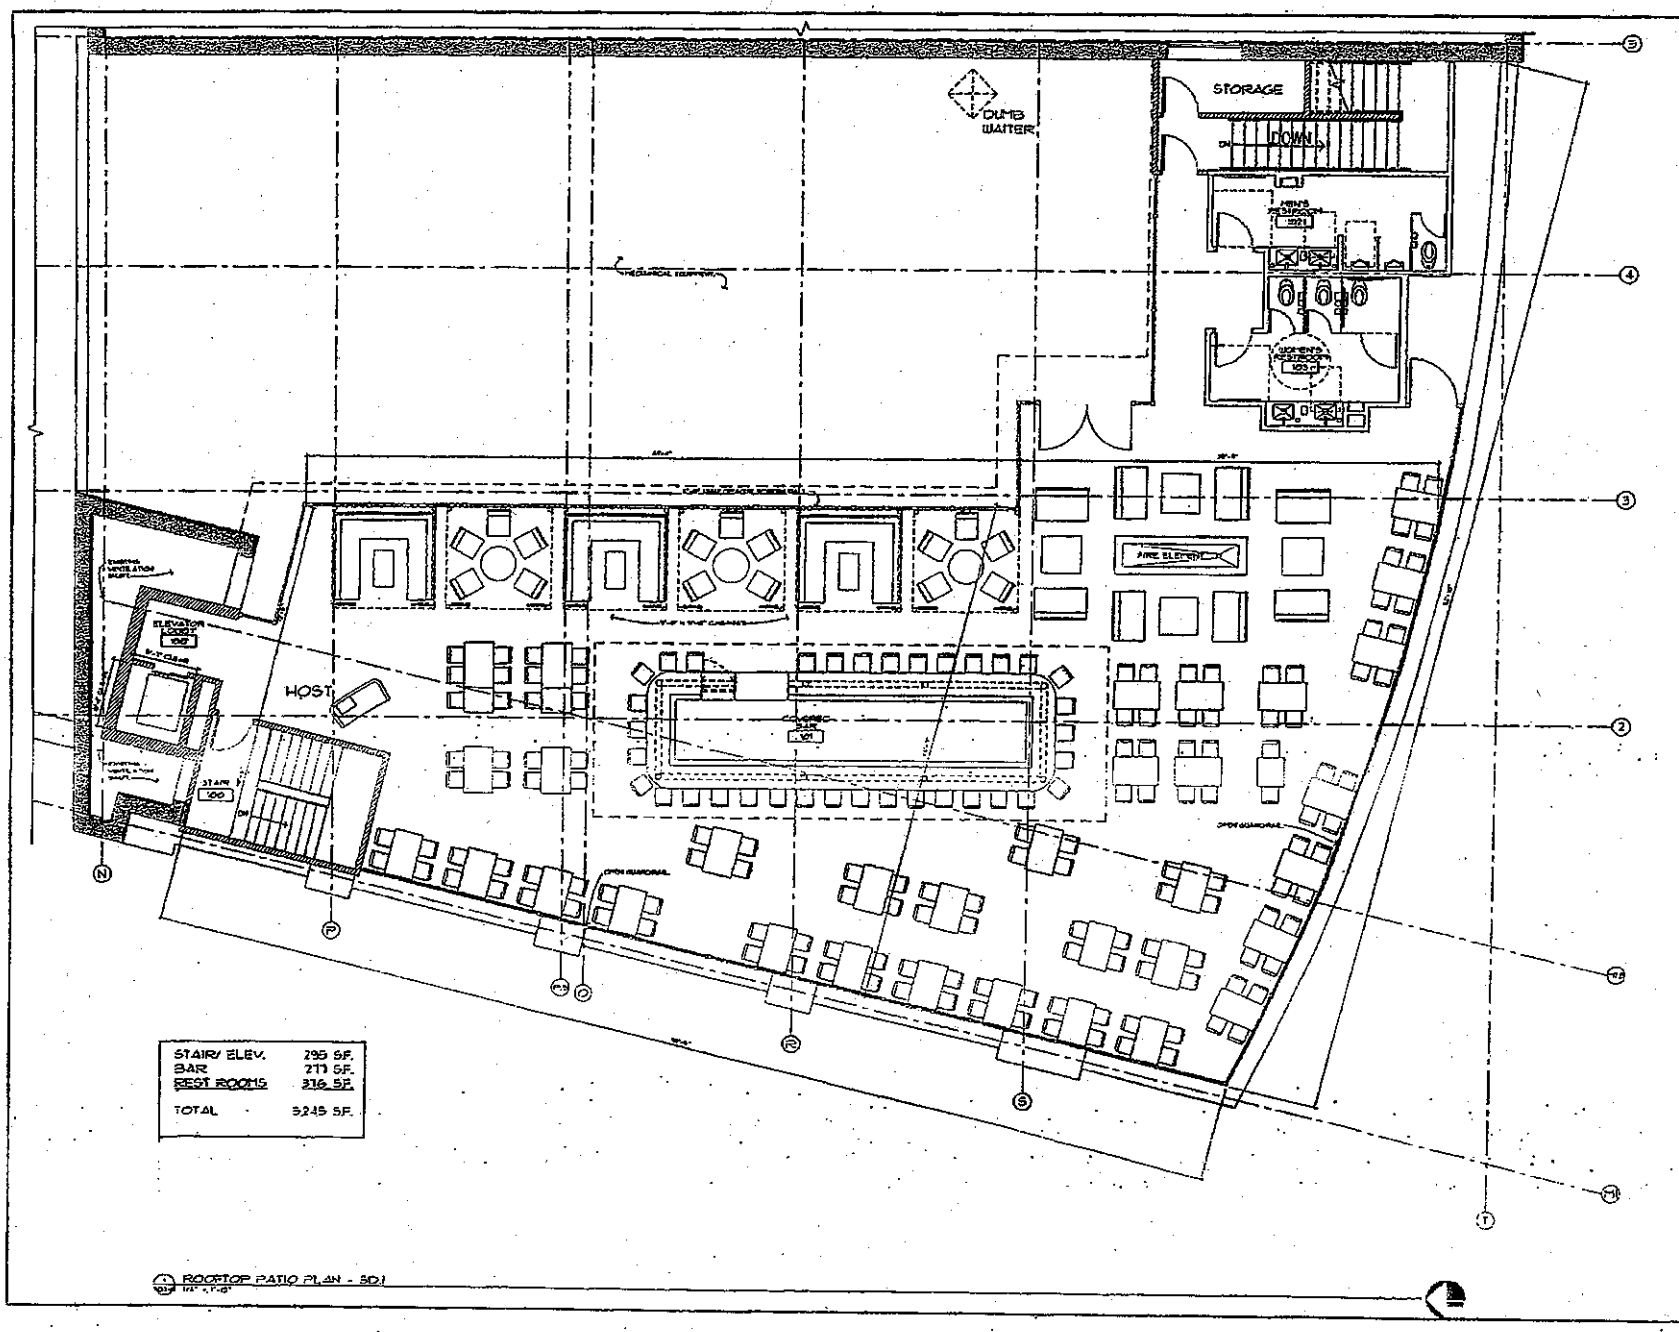

shea

client:
KASKAID HOSPITALITY
18734 MELROSE CHASE
EDEN PRAIRIE, MN

project title:
PALOMINO ROOF STUDY

sheet title:
SCHEMATIC FURNITURE PLAN
ROOF TOP

SD.1-R