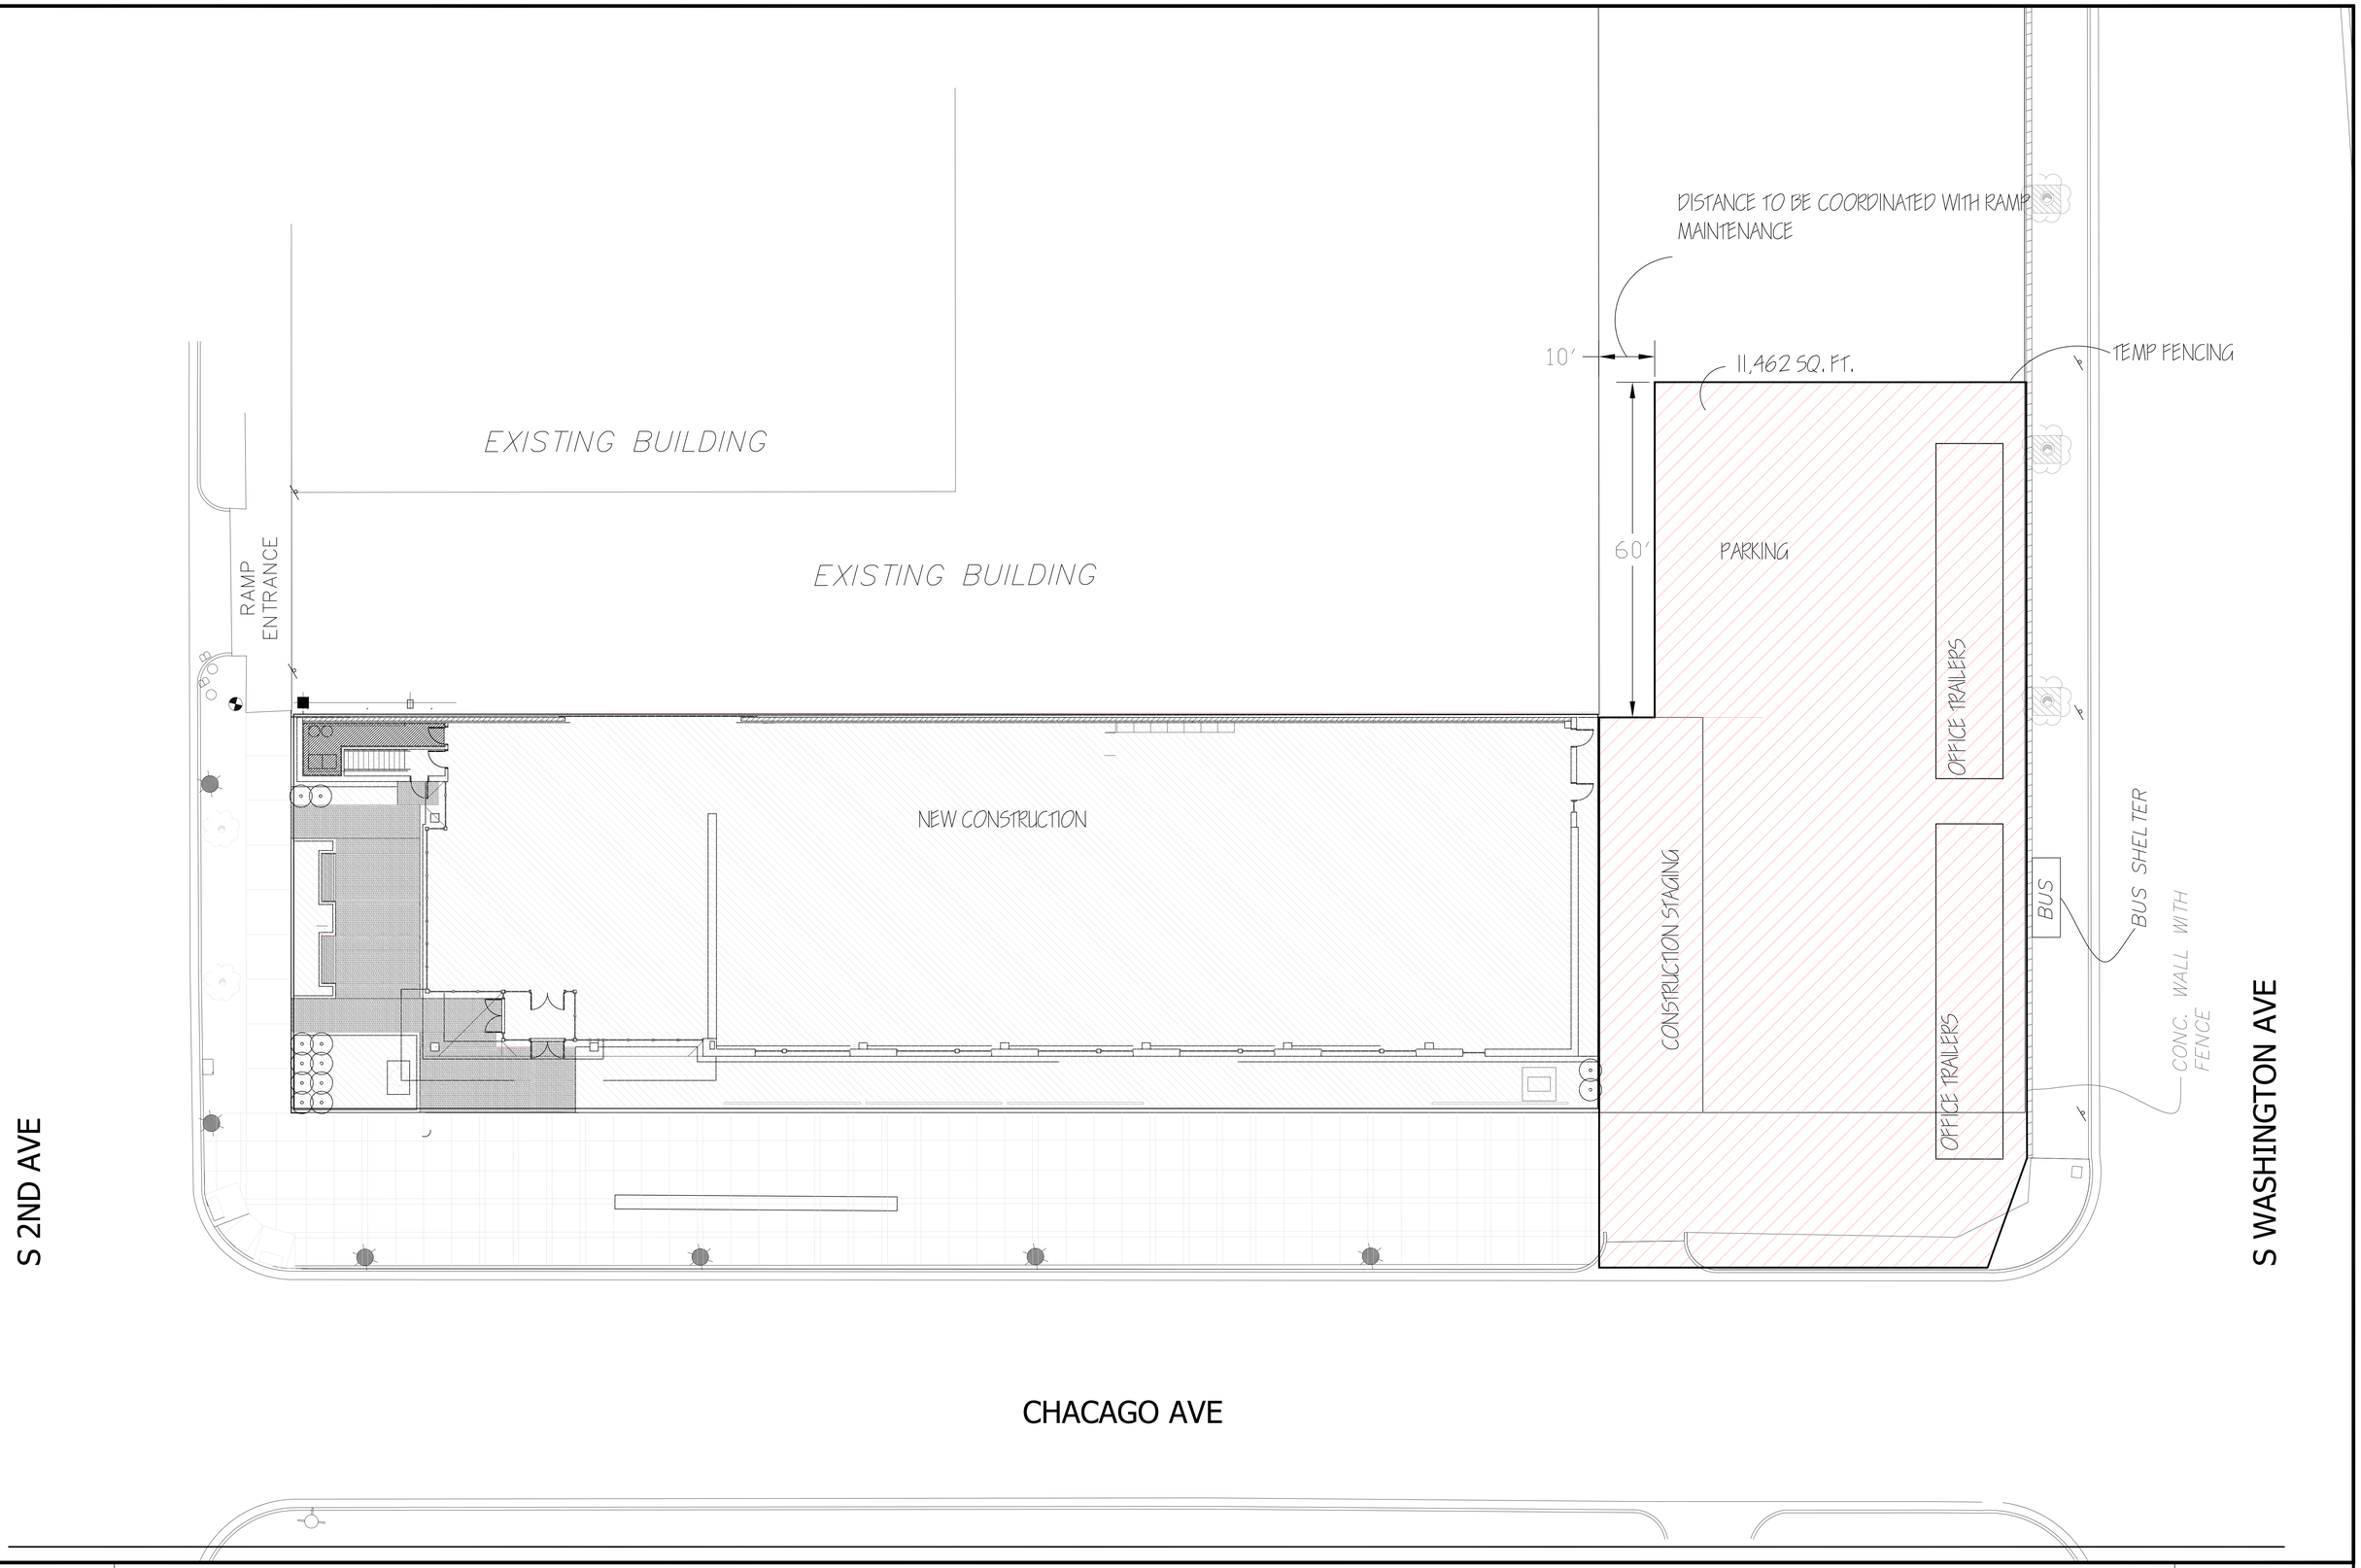

PROJECT #:
DRAWN BY:
REVIEWED BY:

AAN
Scale 1/16"=1'-0"

SHEET NUMBER:
SL-01

Mortenson construction

PROJECT NAME:
AAN