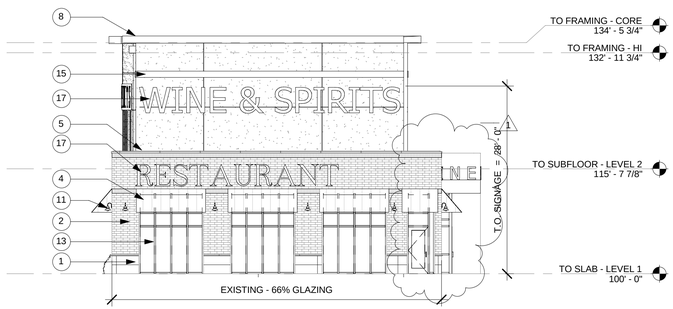

B3 WEST EXTERIOR ELEVATION
3/32" = 1'-0"

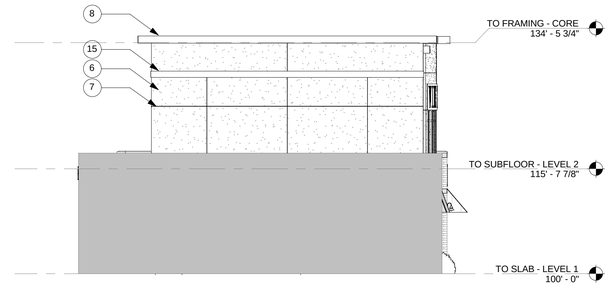

A3 EAST EXTERIOR ELEVATION
3/32" = 1'-0"

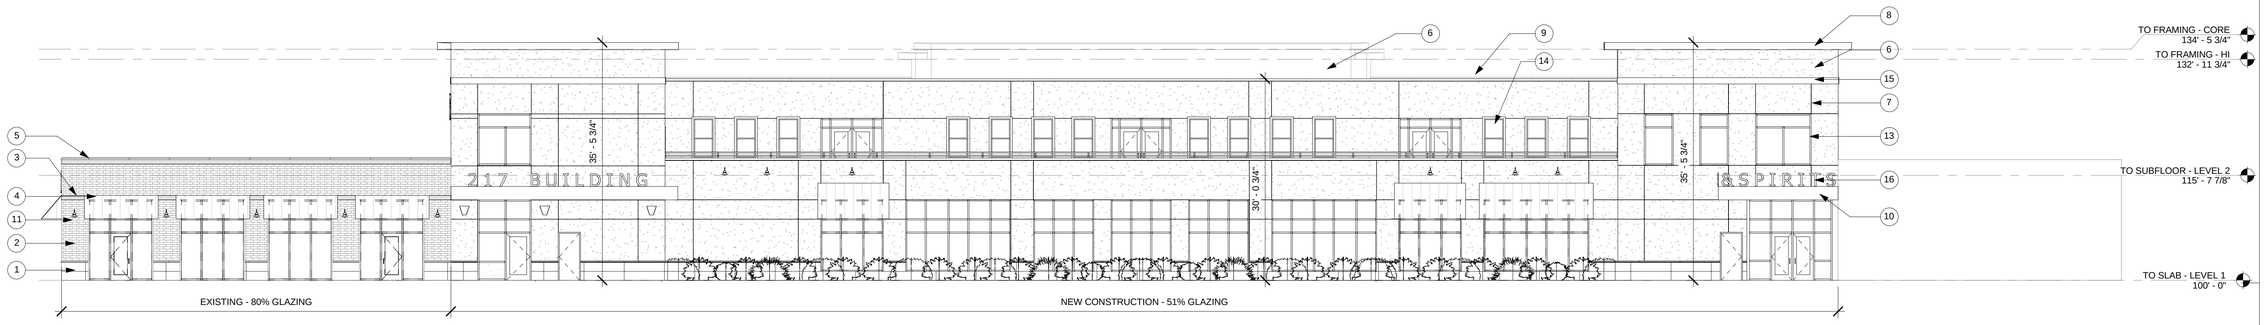

A2 SOUTH EXTERIOR ELEVATION
3/32" = 1'-0"

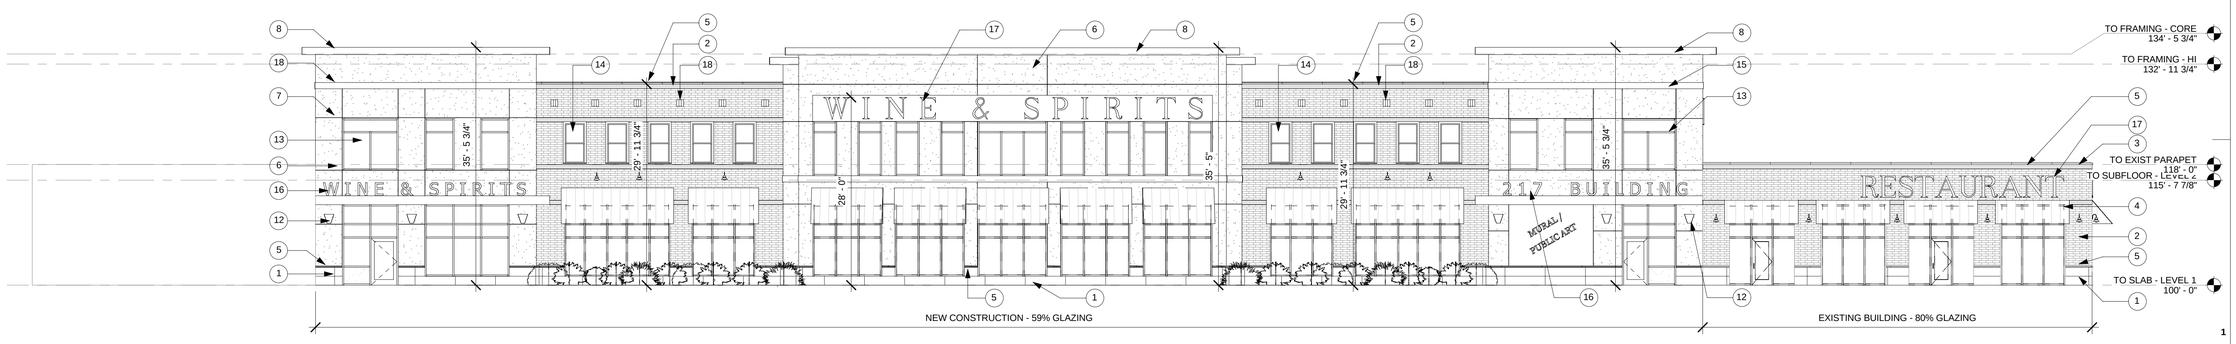

A1 NORTH EXTERIOR ELEVATION
3/32" = 1'-0"

EXTERIOR ELEVATION KEYNOTES	
1	CAST STONE BASE
2	UTILITY BRICK
3	BRICK SOLDIER COURSE
4	CANVAS AWNING
5	PRECAST WALL CAP
6	STUCCO
7	METAL STUCCO REVEAL REGLET
8	METAL-WRAPPED BOX CORNICE
9	PERFINISHED METAL COPING
10	METAL FASCIA
11	GOOSENECK LIGHT FIXTURE
12	WALL SCONCE ACCENT LIGHT
13	ALUMINUM STOREFRONT SYSTEM
14	FIBERGLASS DOUBLE HUNG WINDOW W/ CEMENTITIOUS TRIM
15	11" CEMENTITIOUS TRIM BOARD
16	METAL 3-D LETTERS, N.I.C.
17	METAL STAND-OFF LETTERS, N.I.C.
18	1" BRICK PROJECTIONS

DJR ARCHITECTURE, INC
333 Washington Ave N, Suite 210
Minneapolis, Minnesota 55401
612.676.2700 www.djr-inc.com

I hereby certify that this plan, specification, or report was prepared by me or under my direct supervision and that I am a duly Licensed Architect under the laws of the State of Minnesota.

SCOTT ENGLAND
PRINT NAME

SIGNATURE

REGISTRATION NUMBER 11.19.2010 DATE

CLIENT
Gopher 94
PO Box 1161
Maple Grove, MN 55311

W. BROADWAY & WASHINGTON MIXED-USE DEVELOPMENT
PRELIMINARY: NOT FOR CONSTRUCTION
217 - 229 W. Broadway . Minneapolis . Minnesota

Issue:		Date:
	PDR Submittal	11.19.2010
1	Restaurant Door	12.01.2010
	Revised PDR Submittal	12.06.2010

Project #: 10-0103.1
Date: 11.19.2010
Drawn by: TP
Checked by: SE

Copyright 2010 DJR Architecture, Inc

EXTERIOR ELEVATIONS

A200