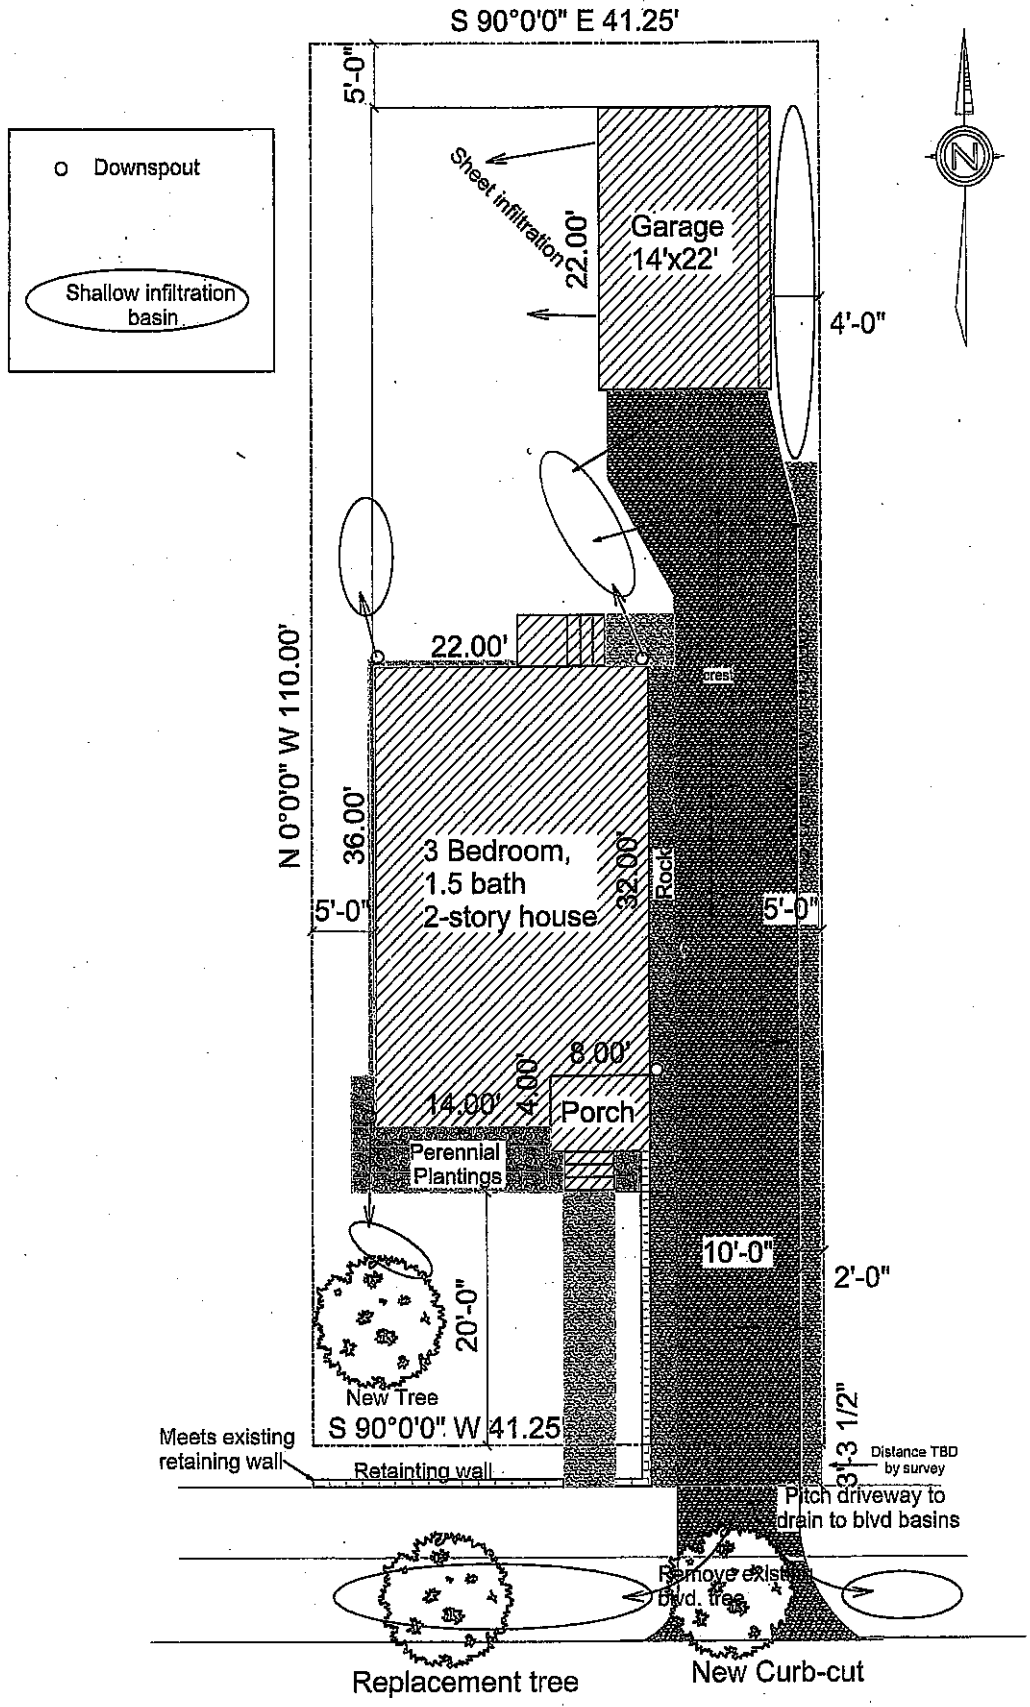

TWIN CITIES HABITAT for HUMANITY 3001 4TH ST. SE MINNEAPOLIS, MN 55414-3301 OFFICE: 612-331-4090 FAX: 612-331-1540	SINGLE FAMILY DWELLING MODEL: 14TS3-1.5 I 416 30TH AVE N MINNEAPOLIS, MN	Site Plan showing Landscaping and Infiltration

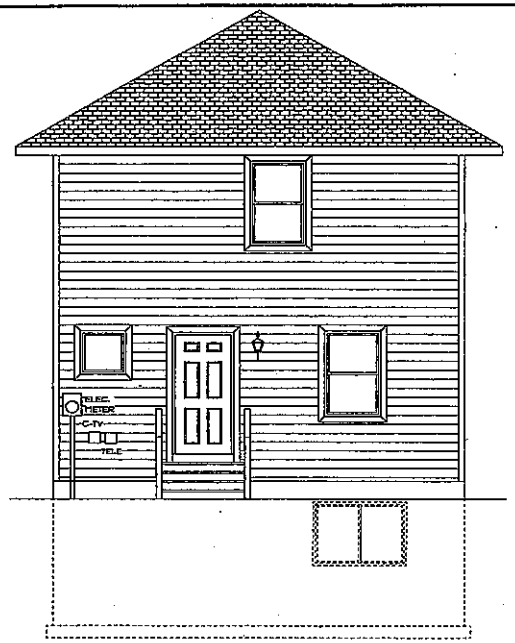

REAR ELEVATION

SCALE: 1/4" = 1'-0"

REAR ELEVATION WINDOW REQUIREMENTS PER FLOOR			
WALL WIDTH	WALL HEIGHT	MIN GLASS % REQUIRERED	MIN GLAZING REQUIRERED IN SQ. FT.
22'-0"	8'-0"	5%	8.8 SQ. FT.

REAR ELEVATION FIRST FLOOR	
WINDOW	WINDOW SQ. FT.
2443045	13.93
AW351	5.6
TOTAL:	*19.53

*MEETS REQUIREMENTS

REAR ELEVATION SECOND FLOOR	
WINDOW	WINDOW SQ. FT.
2443045	13.93
TOTAL:	*13.93

*MEETS REQUIREMENTS

*WINDOW SQ. FT. IS TAKEN FROM THE ANDERSON WINDOWS WINDOWS SPEC BOOK. THESE NUMBERS ARE WHAT THE ACTUAL UNIT SQUARE FOOTAGE IS.

LEFT ELEVATION WINDOW REQUIREMENTS PER FLOOR			
WALL WIDTH	WALL HEIGHT	MIN GLASS % REQUIRERED	MIN GLAZING REQUIRERED IN SQ. FT.
38'-0"	8'-0"	5%	15.2 SQ. FT.

LEFT ELEVATION FIRST FLOOR	
WINDOW	WINDOW SQ. FT.
2442445	10.75
2443045	13.93
2443045	13.93
2442830	*1.71
TOTAL:	*46.42

*MEETS REQUIREMENTS

LEFT ELEVATION SECOND FLOOR	
WINDOW	WINDOW SQ. FT.
2442445	10.75
2442445	10.75
2443045	13.93
TOTAL:	*35.51

*MEETS REQUIREMENTS

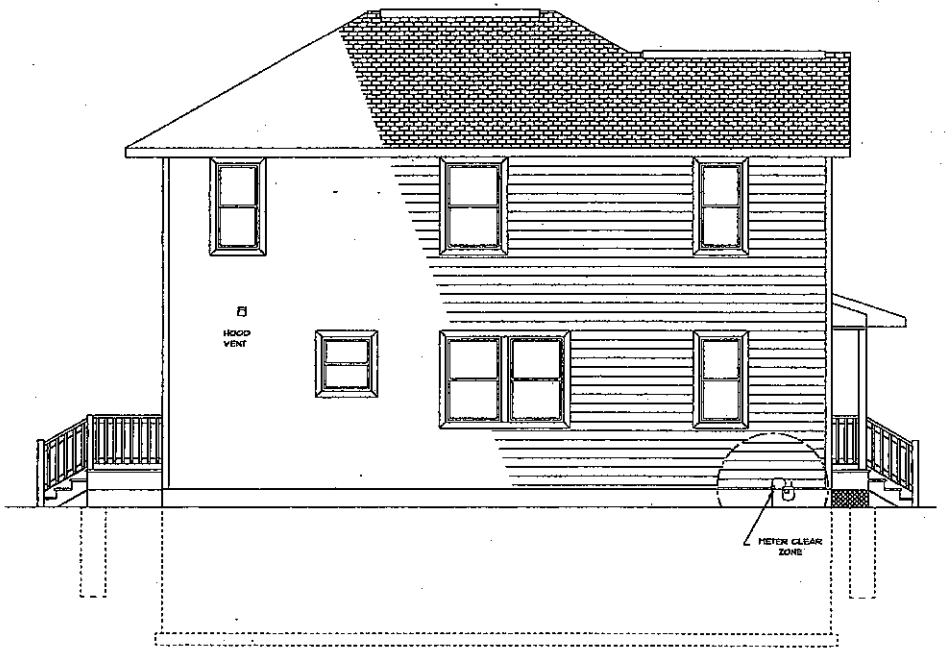

LEFT ELEVATION

SCALE: 1/4" = 1'-0"

PRELIMINARY DOCUMENTS
NOT FOR CONSTRUCTION

SHEET 6 OF 7

REVISIONS:

DATE	REVISION
4/9/10	PRELIMINARY DOCS

DRAWN BY: CHRISTY MISCHKE
DATE: 3-15-10
PLOT DATE: March 25, 2010
CHECKED BY: xxxxx

SINGLE FAMILY DWELLING SITE: #1068
MODEL: 14T53-1.5
416 30TH AVE N
MINNEAPOLIS, MN

ELEVATIONS

Twin Cities Habitat for Humanity® Building Community
3001 4TH ST. SE
MINNEAPOLIS, MN 55414-3301
OFFICE: 612-331-4090
FAX: 612-331-1540
MN BLDRS LIC. # 5603

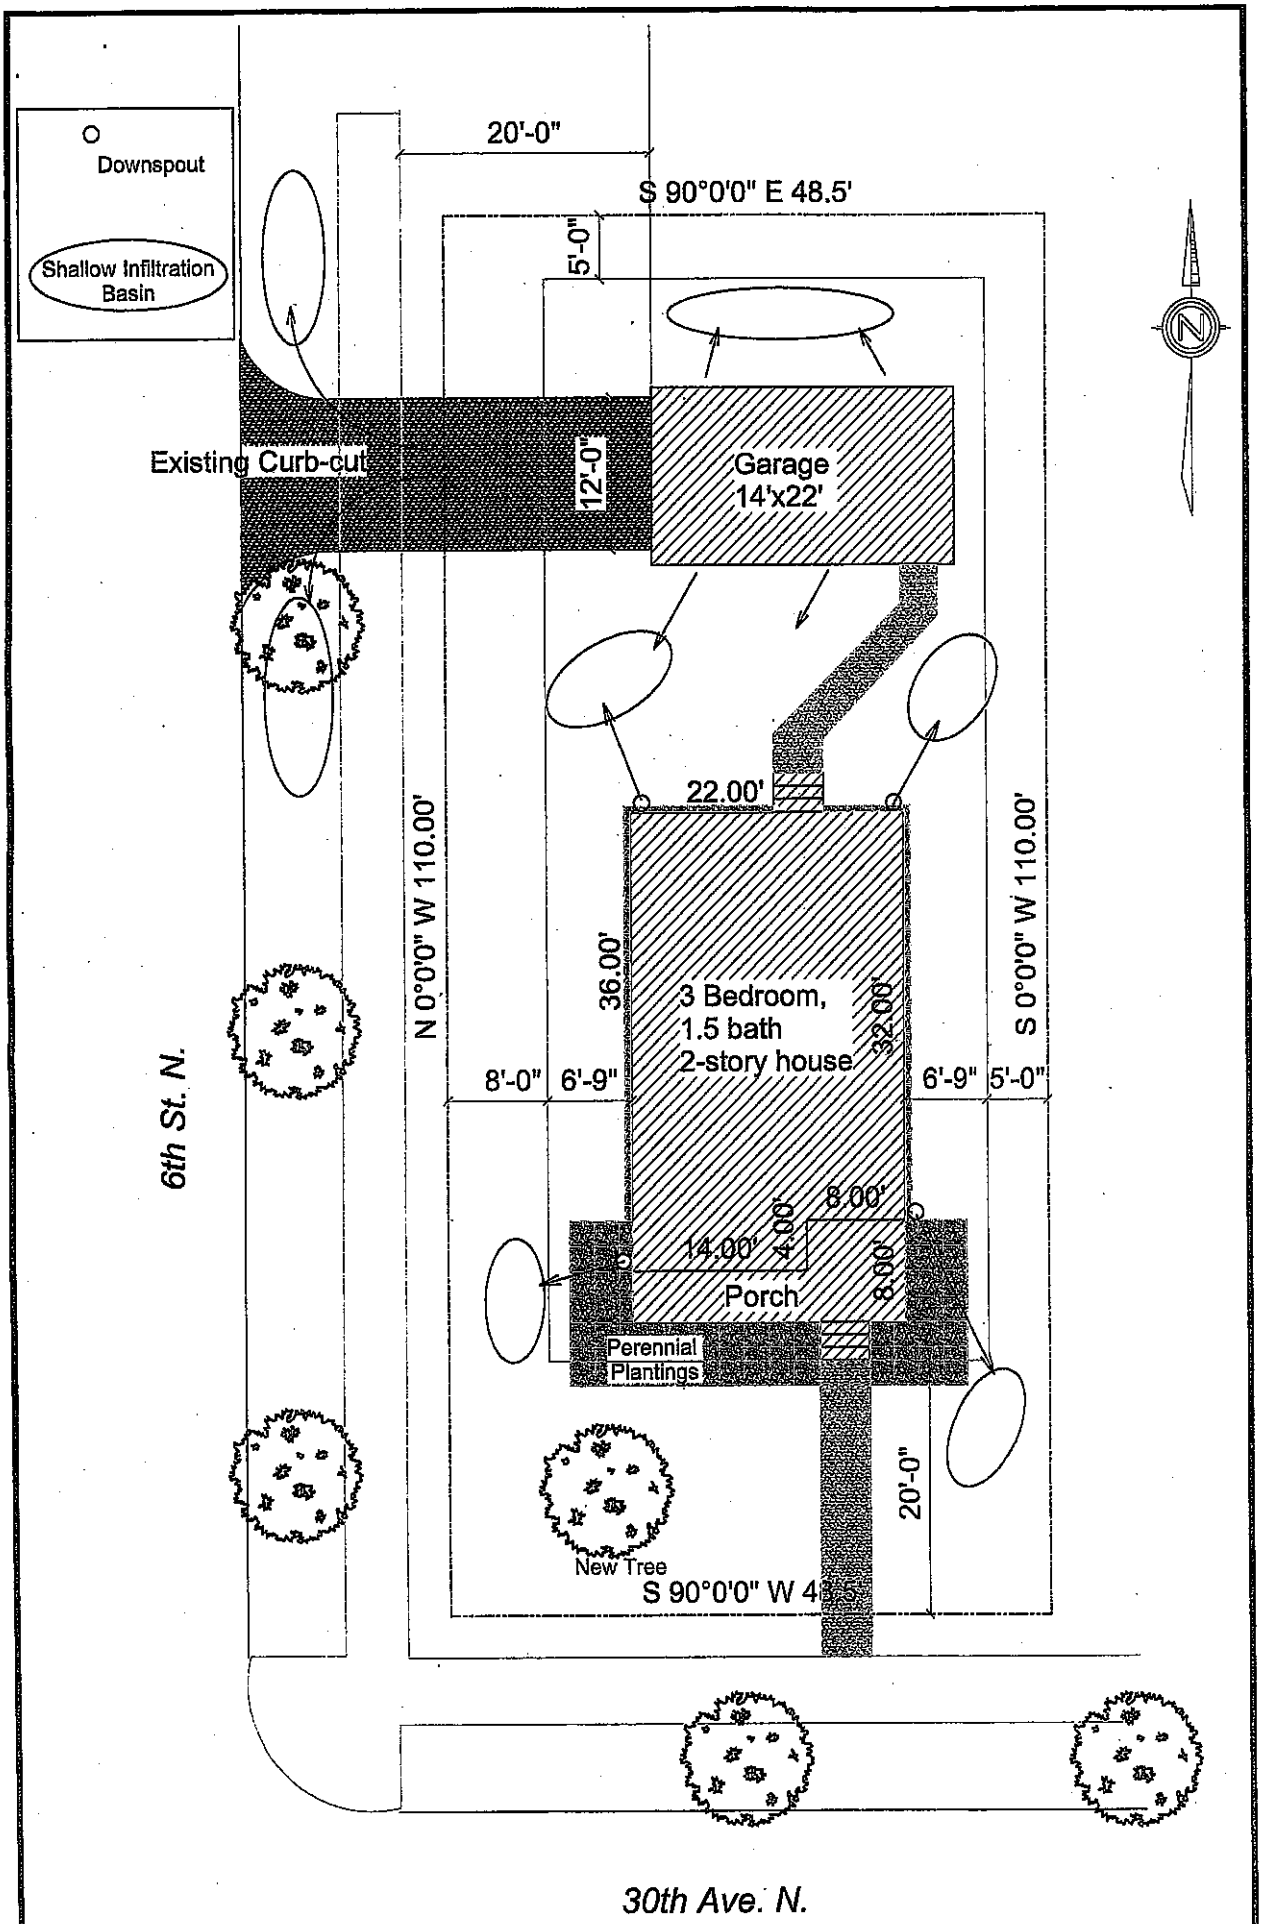

TWIN CITIES HABITAT for HUMANITY
3001 4TH ST. SE
MINNEAPOLIS, MN 55414-3301

OFFICE: 612-331-4090
FAX: 612-331-1540

SINGLE FAMILY DWELLING
MODEL: 14TS3-1.5 I

430 30TH AVE N
MINNEAPOLIS, MN

Site Plan showing
Landscaping and Infiltration

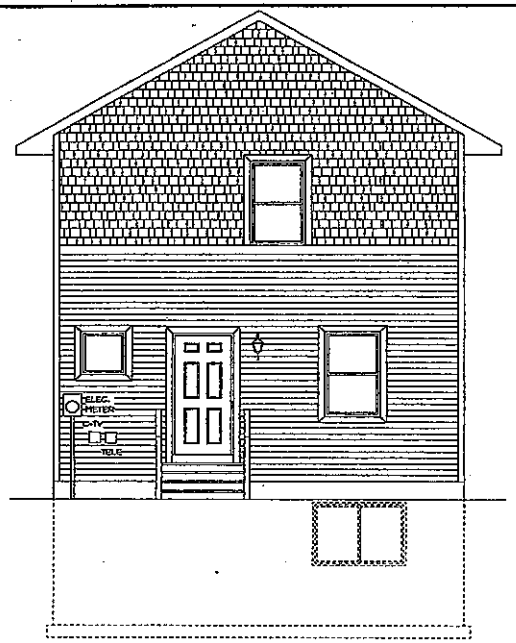

REAR ELEVATION

SCALE: 1/4" = 1'-0"

REAR ELEVATION WINDOW REQUIREMENTS PER FLOOR

WALL WIDTH	WALL HEIGHT	MIN GLASS % REQUIRED	MIN GLAZING REQUIRED IN SQ. FT.
22'-0"	8'-0"	5%	8.8 SQ. FT.

REAR ELEVATION FIRST FLOOR

WINDOW	WINDOW SQ. FT.
2443045	13.53
A0251	5.6
TOTAL:	*19.53

*MEETS REQUIREMENTS

REAR ELEVATION SECOND FLOOR

WINDOW	WINDOW SQ. FT.
2443045	13.53
TOTAL:	*13.53

*MEETS REQUIREMENTS

*WINDOW SQ. FT. IS TAKEN FROM THE ANDERSON WINDOWS WINDOWS SPEC BOOK. THESE NUMBERS ARE WHAT THE ACTUAL UNIT SQUARE FOOTAGE IS.

LEFT ELEVATION WINDOW REQUIREMENTS PER FLOOR

WALL WIDTH	WALL HEIGHT	MIN GLASS % REQUIRED	MIN GLAZING REQUIRED IN SQ. FT.
35'-0"	8'-0"	5%	45.6 SQ. FT.

LEFT ELEVATION FIRST FLOOR

WINDOW	WINDOW SQ. FT.
2443045	13.53
2443045	13.53
2443045	13.53
2442530	7.71
TOTAL:	*48.34

*MEETS REQUIREMENTS

LEFT ELEVATION SECOND FLOOR

WINDOW	WINDOW SQ. FT.
2443045	13.53
2443045	13.53
2443045	13.53
2443045	13.53
TOTAL:	*55.12

*MEETS REQUIREMENTS

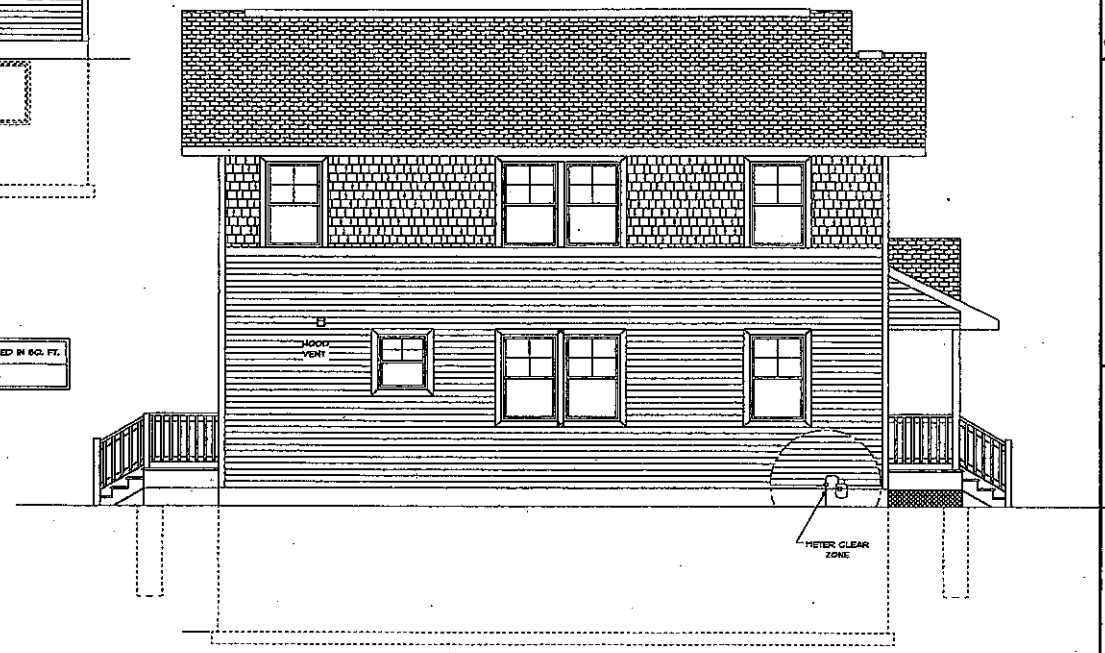

LEFT ELEVATION

SCALE: 1/4" = 1'-0"

PRELIMINARY DOCUMENTS
NOT FOR CONSTRUCTION

SHEET 6 OF 7

REVISIONS:

DATE	REVISION
4/1/0	PRELIMINARY DOCS

DRAWN BY: CHRISTY HIBENKE
DATE: 3-15-10
PLOT DATE: March 25, 2010
CHECKED BY: XXXXX

SINGLE FAMILY DWELLING SITE: #1069
MODEL: 14753-1.5
430 30TH AVE N
MINNEAPOLIS, MN

ELEVATIONS

3001 47TH ST. SE
MINNEAPOLIS, MN 55414-3301
OFFICE: 612-331-4090
FAX: 612-331-1540
MN BLDRS LIC. # 5603
Twin Cities Habitat for Humanity, Building Community

Minneapolis NSP Program
Project Pre-approval Application
Twin Cities Habitat for Humanity, Inc.

419 30th Ave N., Mpls

Photos

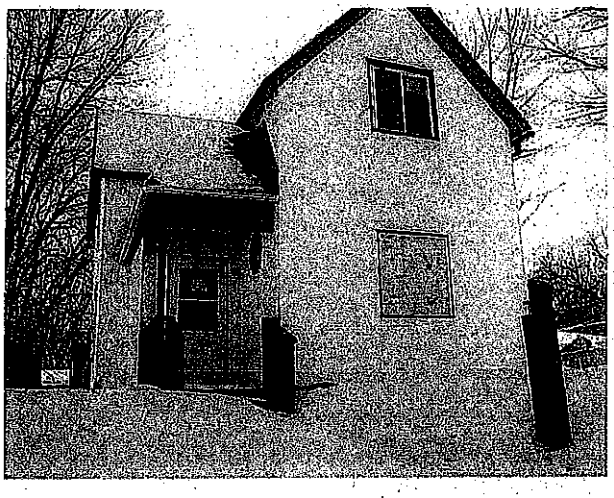

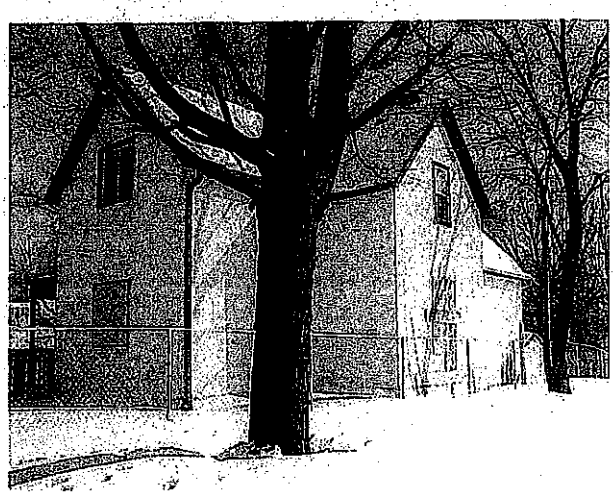

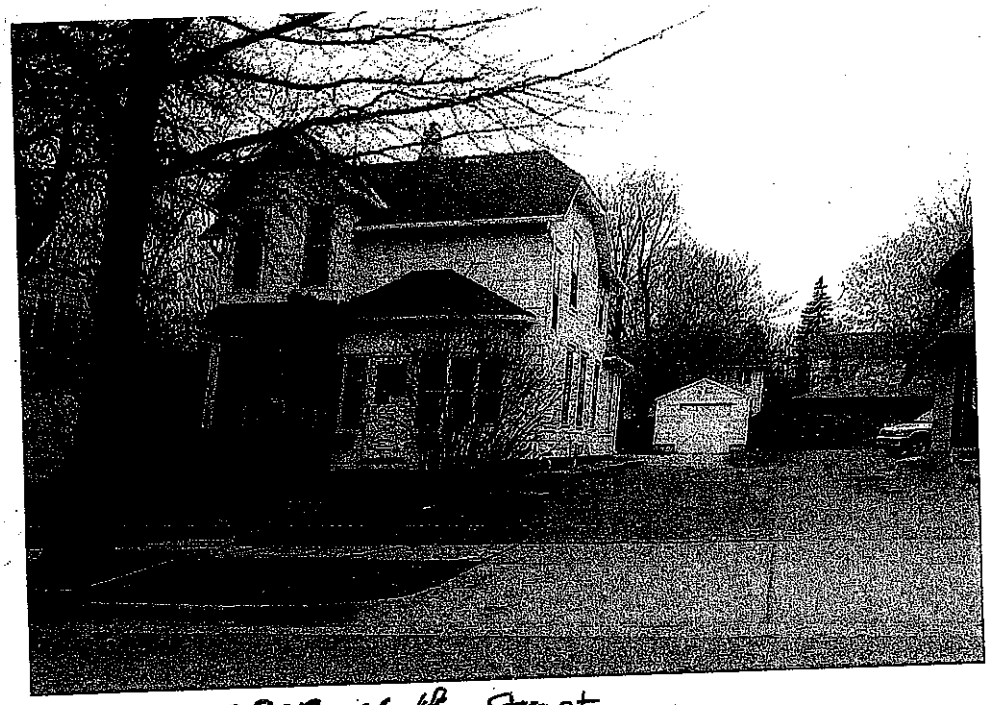

2917 - 6th Street