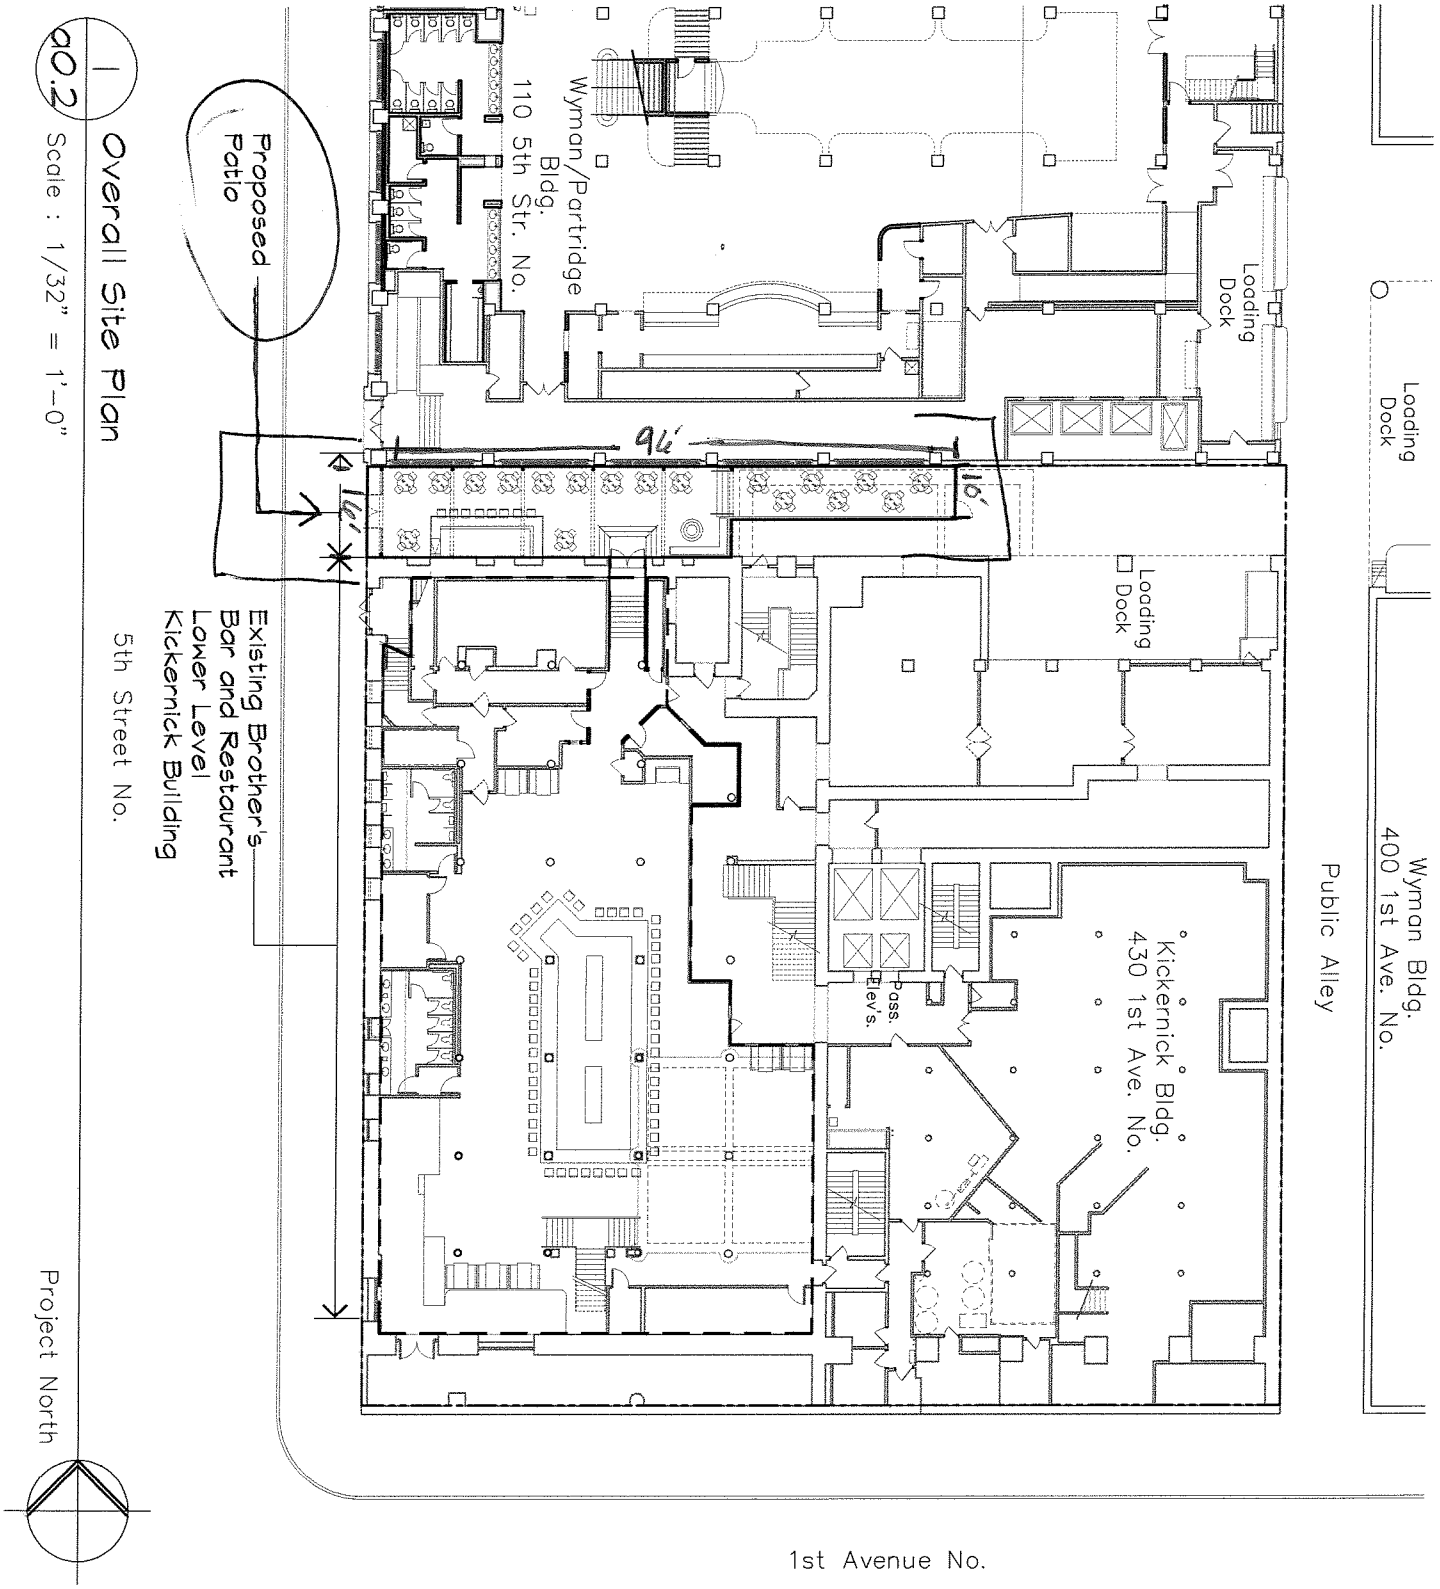

1 a0.2 Overall Site Plan

Scale : 1/32" = 1'-0"

David J. Kelly Architect, Inc.

Suite 205 3925 West 50th St
Minneapolis, Minnesota 55424
(952) 922-2220

CERTIFICATION

I hereby certify that this plan, specification, or report was prepared by me or under my direct supervision and that I am a duly Licensed Architect under the laws of the State of Minnesota

David J. Kelly

Reg. No. : 15254

Project Kickernick Building
416/430 1st Ave. No.
Minneapolis, MN

Comm. No. : 07.044
Drawn By : Kelly
Date Issued : 04.15.2008

Sheet Number

a0.2