Sidewalk is due to be extended after Road works are finished. Then 2 top tables can become 4 top as space will be available.

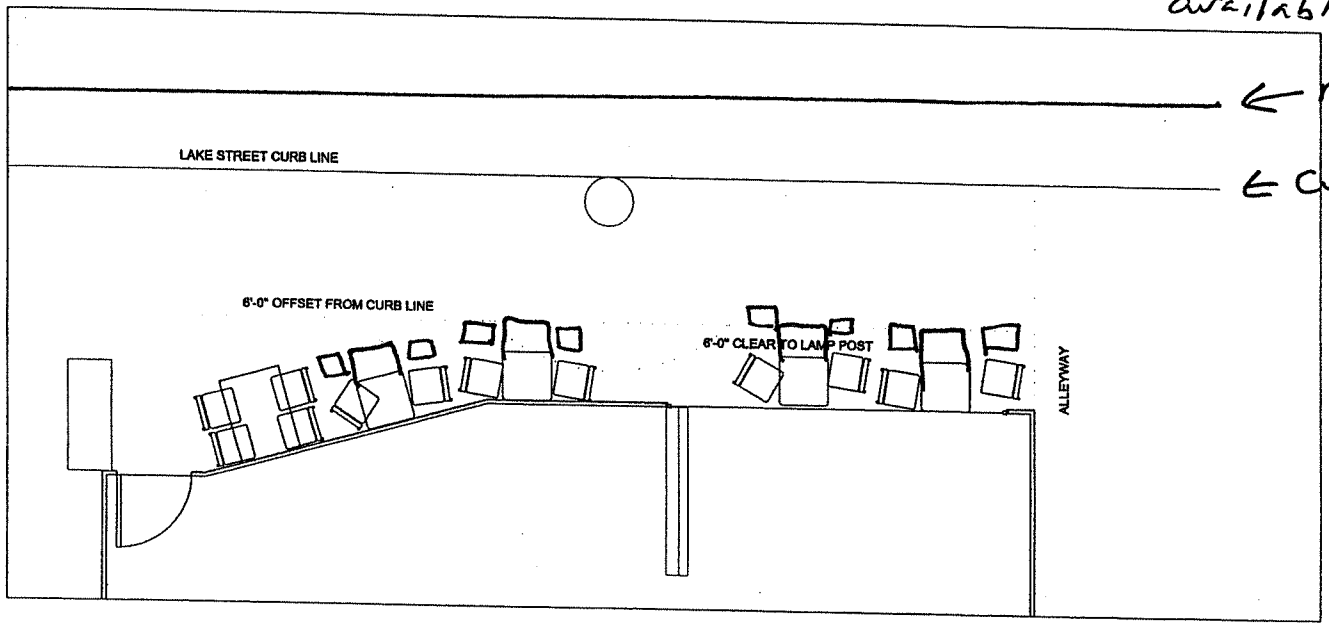

·M·E·T·I·S· ·D·E·S·I·G·N·S·

3011 COLFAX AVE S
MINNEAPOLIS MN 55408
612.988.5878 UNJUST@METISDESIGNS.COM

SIDEWALK CAFE SEATING PLAN

AFTERBAR

CLIENT NAME:	AFTERBAR 913 LAKE STREET WEST MINNEAPOLIS MN
DRAWN BY:	M. FREIERT
SCALE:	1/4" = 1'-0"
DRAWING NO:	

SHEET 1 OF 1