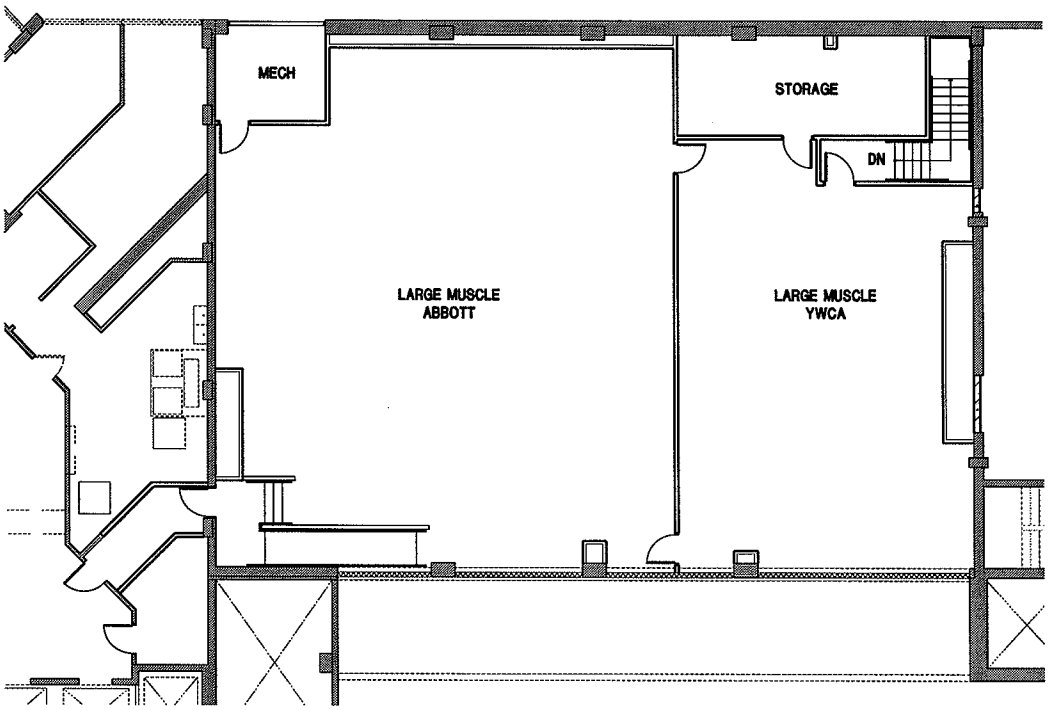

2 LEVEL TWO - WASIE GYMNASIUM
1" = 20'-0"

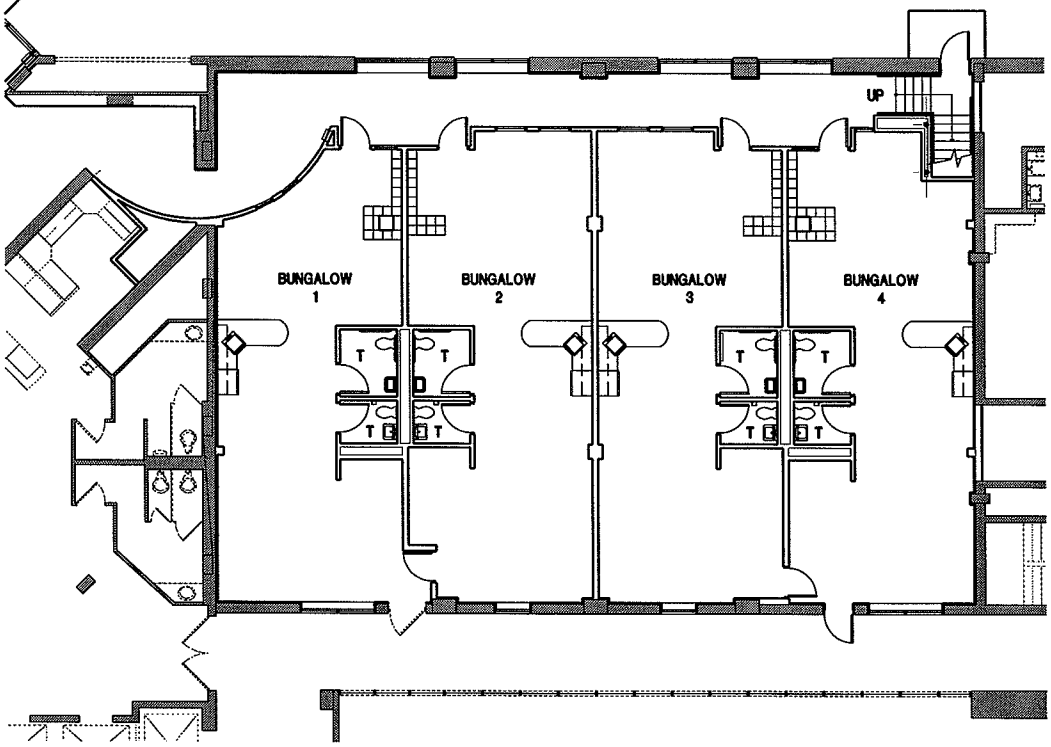

1 LEVEL ONE - WASIE GYMNASIUM
1" = 20'-0"

Date: Apr 06, 2004 - 3:21pm
Dwg: P:\2003\2003047\Drawings_2003047-02\4-CD (Redesign)\Xrefs\Plans\presentation\floor plans.dwg

Copyright 2004
Architectural Alliance

Project

Child Care Business Dev. Center
Abbott Northwestern Hospital

Title

LEVEL ONE AND LEVEL TWO
WASIE GYMNASIUM

Comm. No. 2003047

Date APRIL 9, 2004

Drawing No.

A2

ARCHITECTURAL ALLIANCE

400 CLIFTON AVENUE SOUTH
MINNEAPOLIS, MINNESOTA 55403-3299
TEL. (612) 871-5703 FAX (612) 871-7212