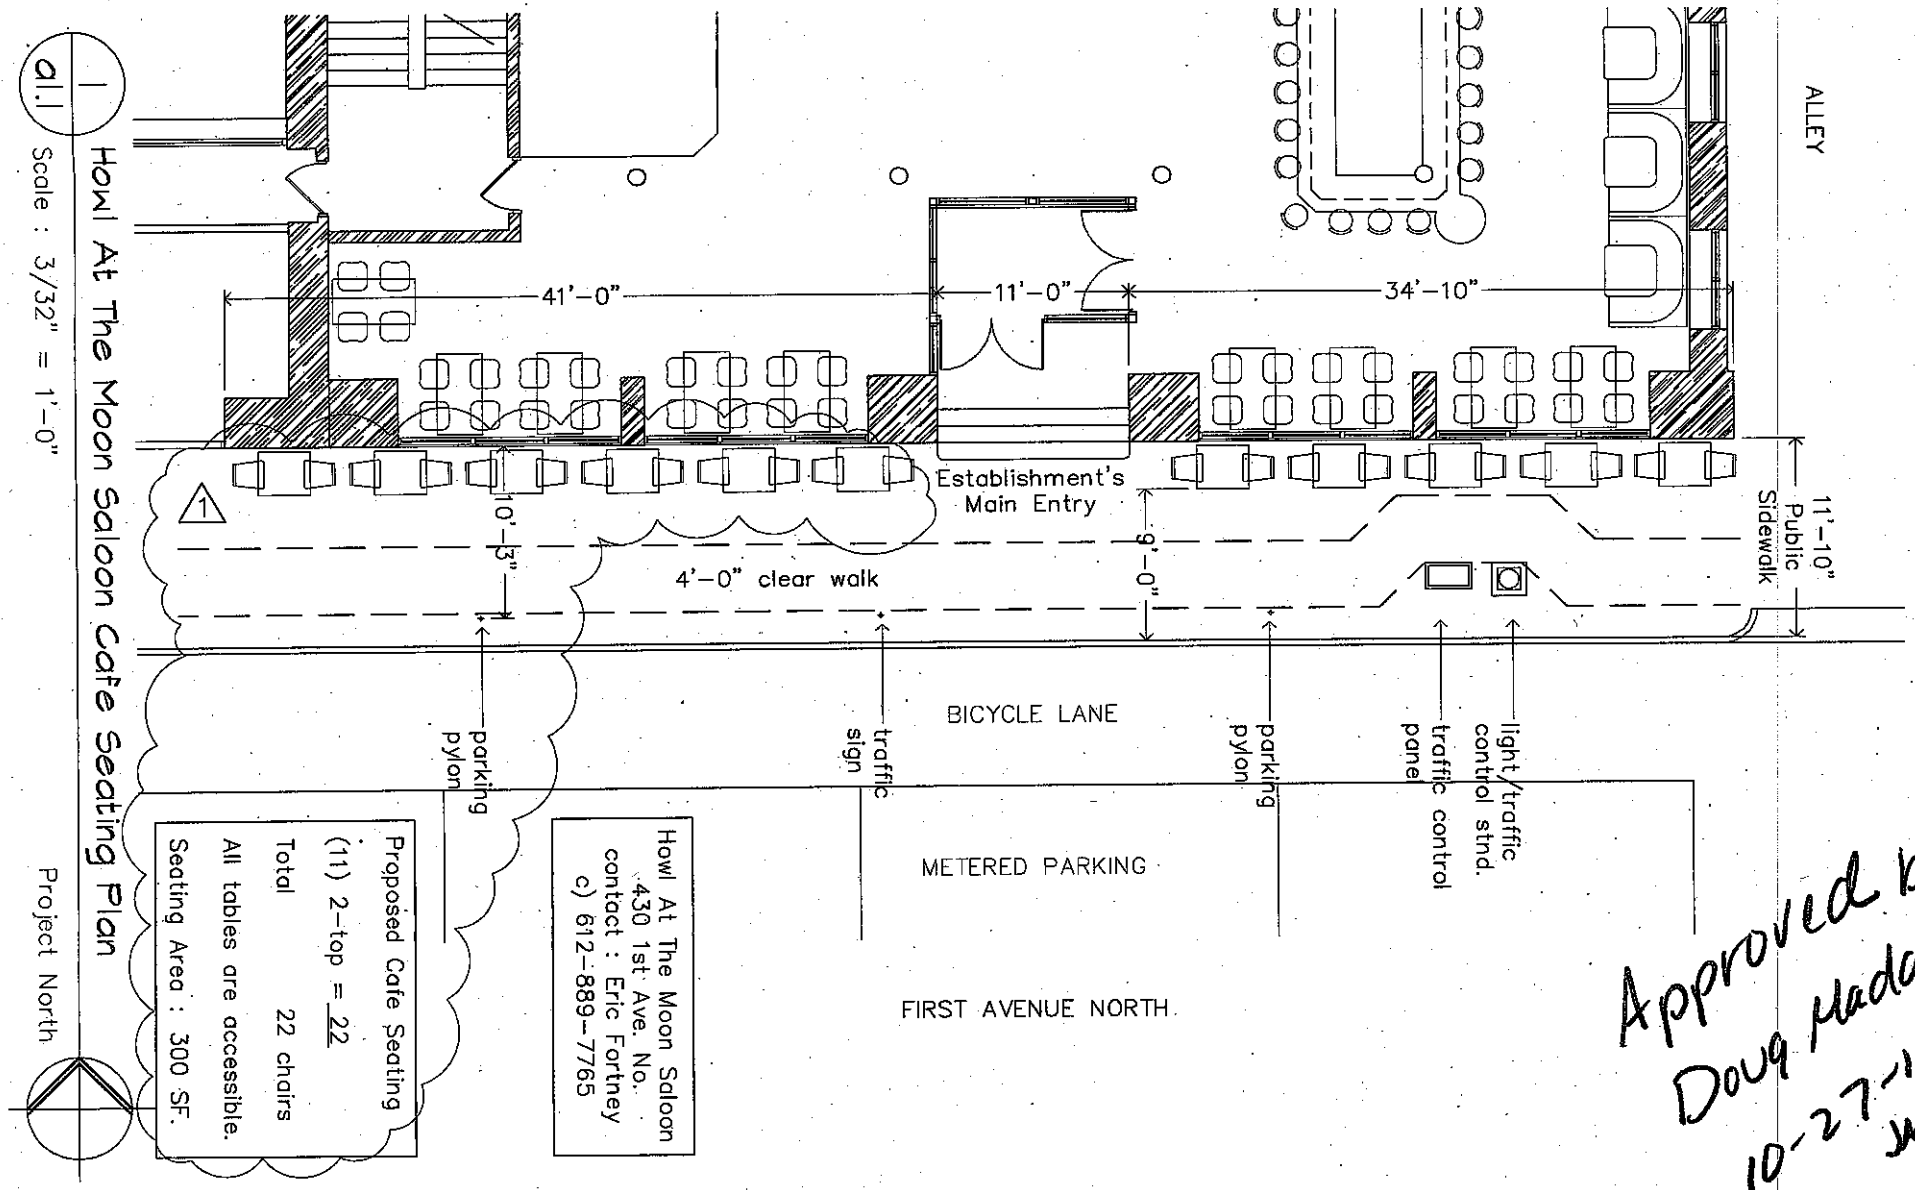

Approved by Doug Maday 10-27-11 JAC

David J. Kelly Architect, Inc.

Suite 205 3925 West 50th St
Minneapolis, Minnesota 55424
(952) 922-2220

CERTIFICATION

I hereby certify that this plan, specification, or report was prepared by me or under my direct supervision and that I am a duly Licensed Architect under the laws of the State of Minnesota

David J. Kelly

Reg. No. : 15254

Project Kickernick Building
430 1st Ave. No. – Suites 120 & 150
Minneapolis, MN

Comm. No. : 10.034
Drawn By : Kelly
Date Issued : 09.29.2011

Revision: #1 : 10.25.2011

Sheet Number

a1.1