Ward 5

Address: 419 Logan Av N

Parcel: HAR 17-17

Purchaser: Jay D. Nord

Sq. Footage: 4,158

Zoning: R1A

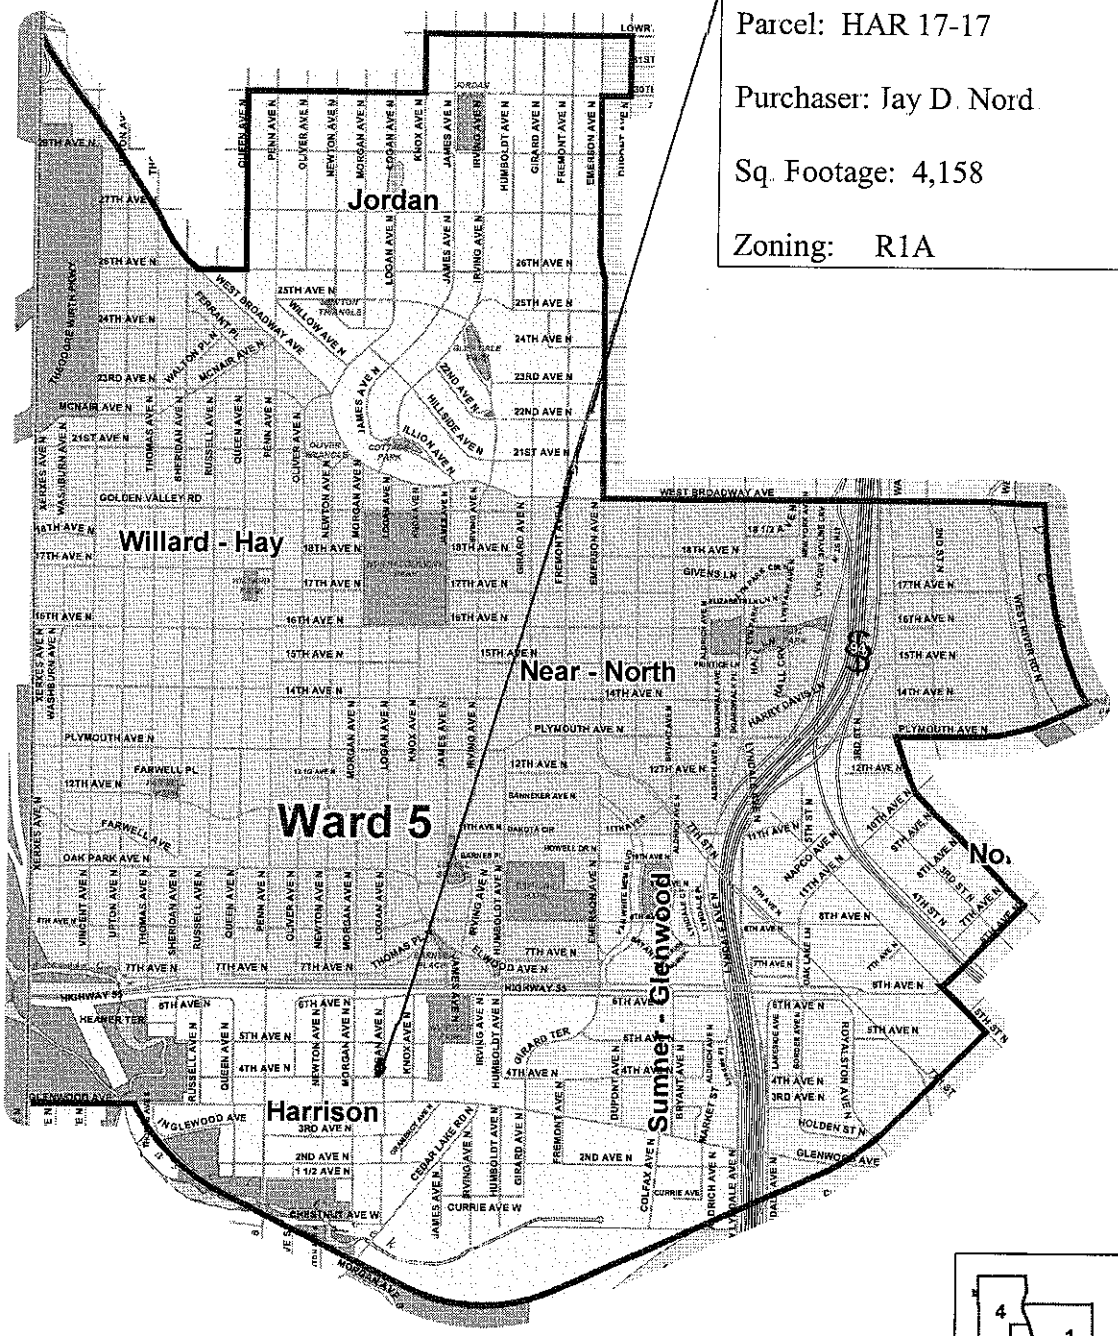

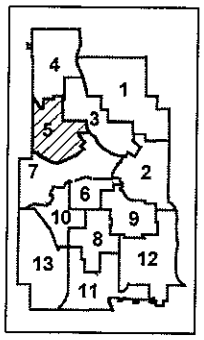

Legend

- City Boundary
- Ward Boundary
- Neighborhood Boundaries

0 0.125 0.25 0.5 0.75 1 Miles

City of Minneapolis

Wards and Neighborhoods

Created: January, 2006 F:\GIS\Maps\mxd\Standard_City\Ward5_06_NHood.mxd

419 Logan Avenue North Jay D. Nord

**NO FIREPROOFING REQUIRED

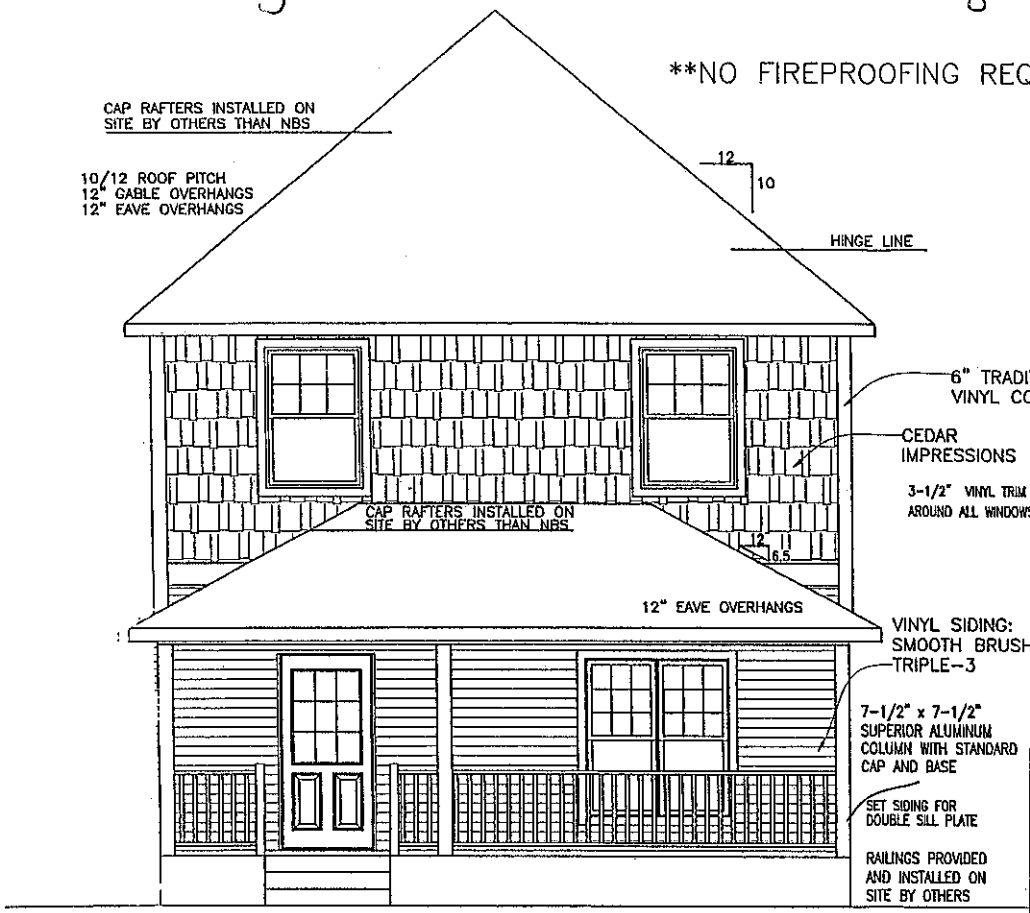

PORCH BY NBS

WASHINGTON #3

ELEVATION TYPE 3

SIDING WILL BE LEFT OFF OF THE HOUSE 2 COURSES UP FROM THE BOTTOM OF THE HOUSE, 3 COURSES BETWEEN THE 1ST AND 2ND FLOORS ON A 2 STORY, WITH NO SIDING ON THE GABLE ENDS. SIDING MATERIAL IS SUPPLIED BY NBS AND FINISHED ON SITE BY OTHERS THAN NBS.

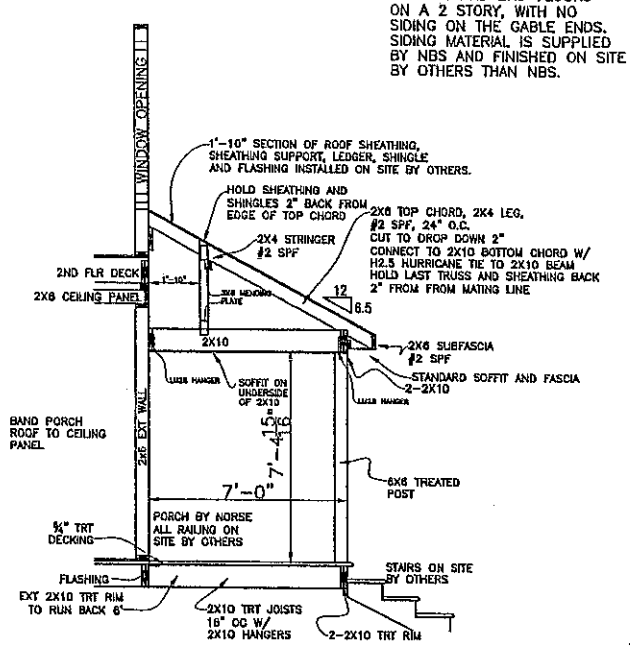

FRONT PORCH DETAIL

DATES
ORIGINAL PLAN 09-23-05
REVISED PLAN 09-27-05 SJP 10-10-05 ARP

FINAL DRAFT

DATE SENT: 09-23-05

ACCEPTED BY:

DEALER _____

BUYER _____

DATE _____

ACCEPTED BY NORSE

_____

DATE _____

NORSE BUILDING SYSTEMS
1100 BARNETT RD. • LADYSMITH, WI 54848

KNUTE DEVELOPMENT

FRONT ELEVATION

MN:2310	2902 FAULKNER DR. CHASKA, MN	DRAWN BY JJP	PLANNAME Q01805	DATE 09-23-05	SCALE 1/4"=1'-0"
	WASHINGTON - OPTIONAL FLOOR PLAN	FRONT ELEVATION		SHEET NO. 1/7	REV NO. 00

419 Logan Avenue North Jay D. Nord

SIDING WILL BE LEFT OFF OF THE HOUSE 2 COURSES UP FROM THE BOTTOM OF THE HOUSE, 3 COURSES BETWEEN THE 1ST AND 2ND FLOORS ON A 2 STORY, WITH NO SIDING ON THE GABLE ENDS. SIDING MATERIAL IS SUPPLIED BY NBS AND FINISHED ON SITE BY OTHERS THAN NBS.

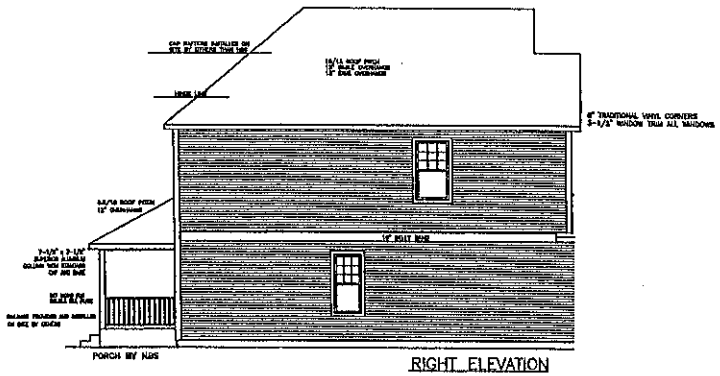

RIGHT ELEVATION

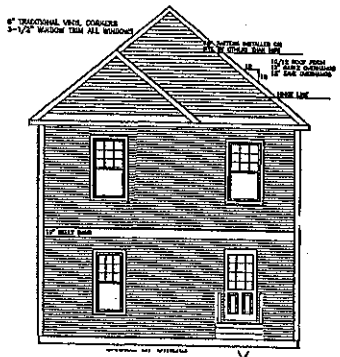

REAR ELEVATION

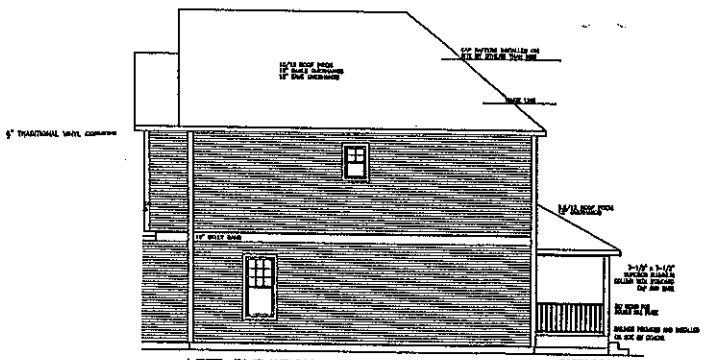

LEFT ELEVATION

DATES
ORIGINAL PLAN 09-23-05
REVISED PLAN 09-27-05 SJP 10-10-05 ARP

FINAL DRAFT

DATE SENT: 09-23-05

ACCEPTED BY:

DEALER _____

BUYER _____

DATE _____

ACCEPTED BY NORSE

_____

DATE _____

NORSE BUILDING SYSTEMS
1100 BARNETT RD. • LADYSMITH, WI 54848

KNUTE DEVELOPMENT

ELEVATIONS

MN:2310	2902 FAULKNER DR. CHASKA, MN	DRAWN BY JJP	FILENAME 001805	DATE 09-23-05	SCALE 3/32"=1'-0"
	WASHINGTON - OPTIONAL FLOOR PLAN	DRAWING NAME ELEVATIONS		SHEET NO. 2/7	REV NO. 00