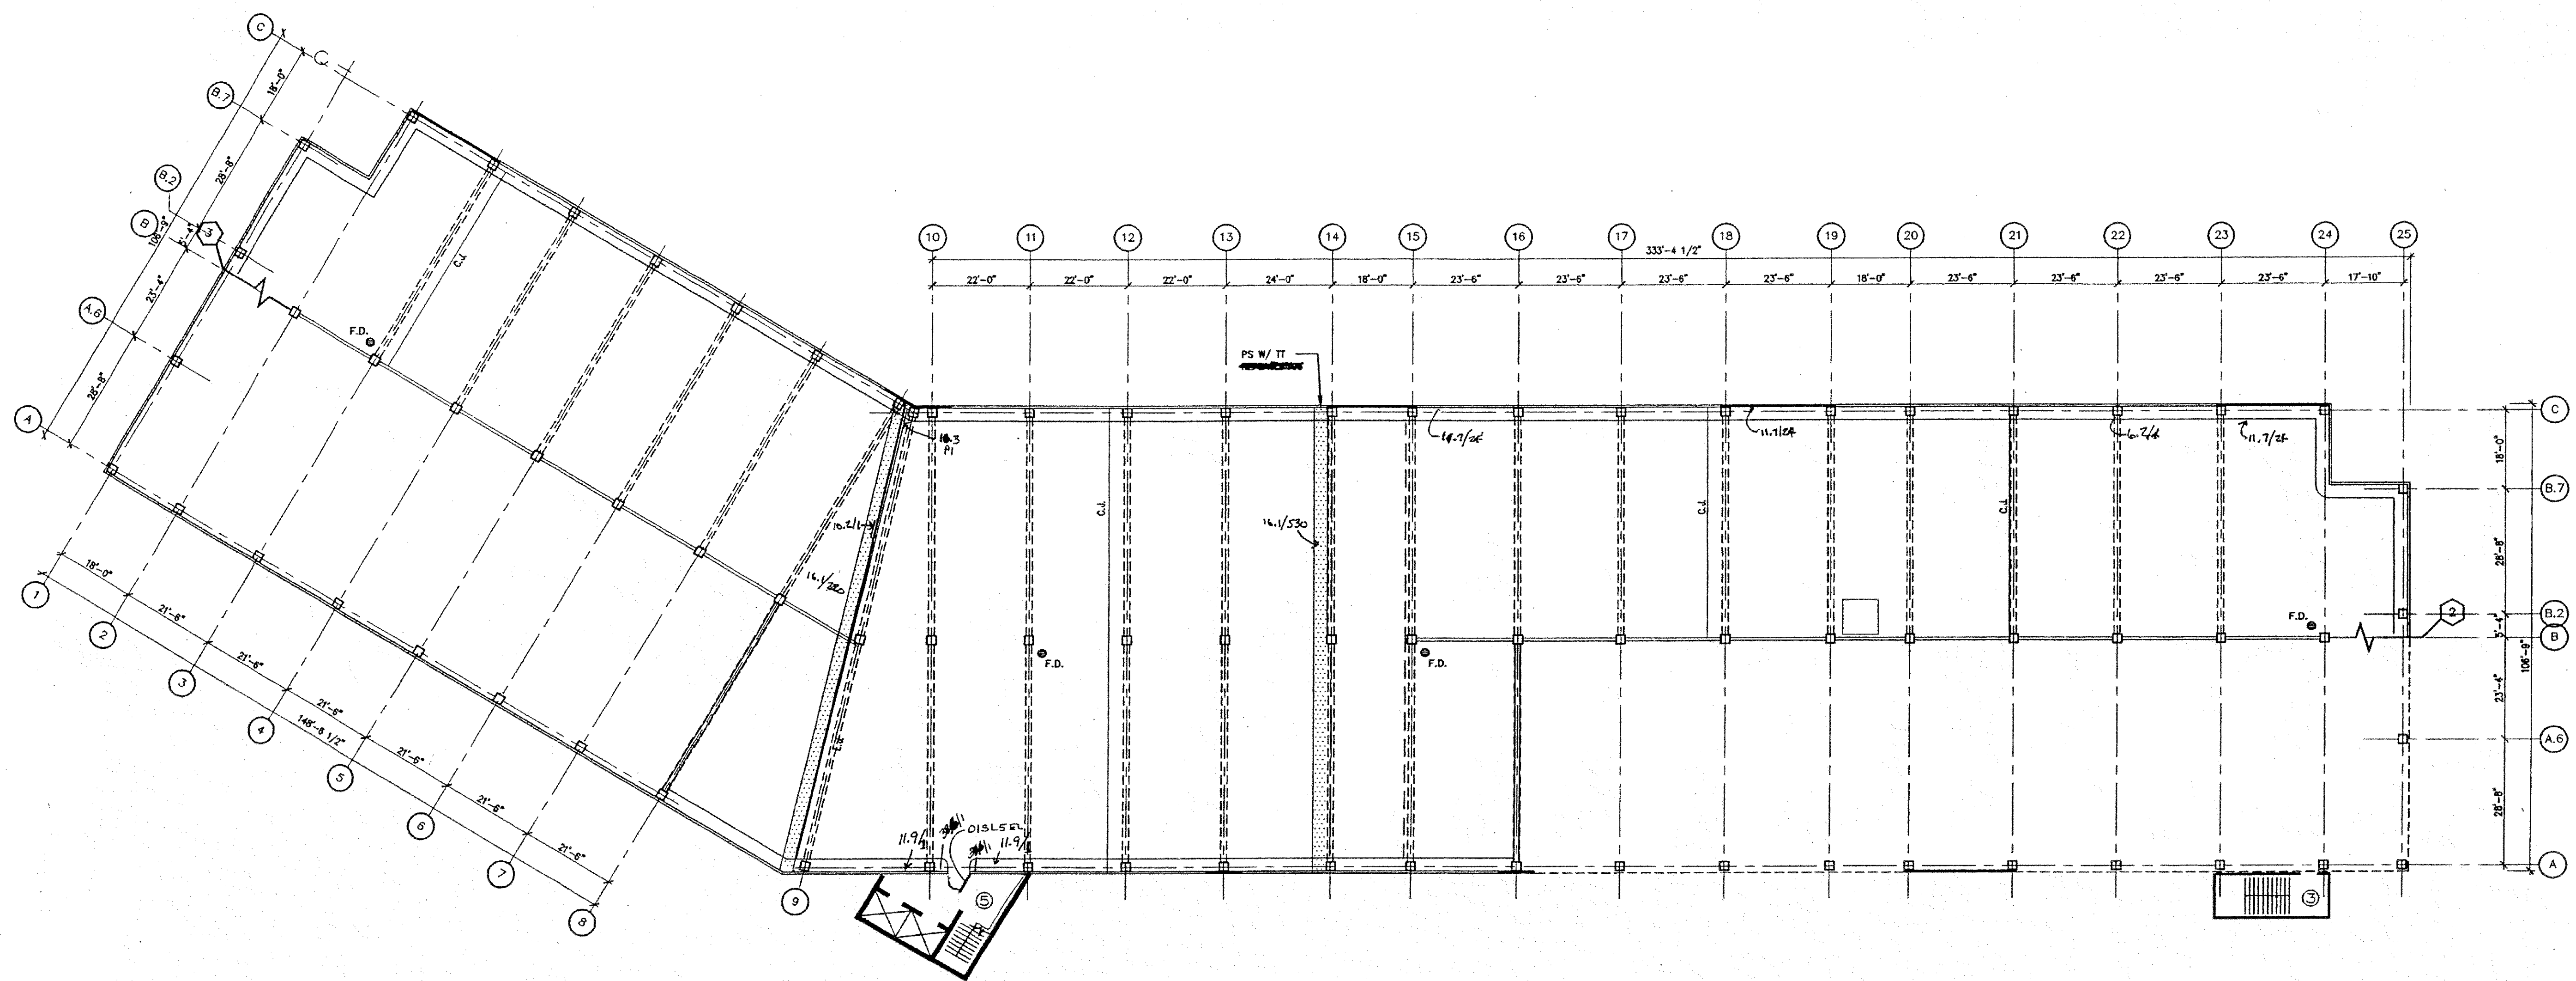

FIFTH LEVEL
SCALE: N.T.S.

1
R1.5

NORTH

ISSUED:				
NO.	DESCRIPTION	DATE	DRAWN	CHECKED

SEVEN CORNERS MUNICIPAL RAMP

CITY OF MINNEAPOLIS

MINNEAPOLIS MINNESOTA

SEAL

SHEET TITLE:

FIFTH LEVEL

Scale: N.T.S.

Project No. 21-3254.00

Sheet No.

R1.5

SEVEN CORNERS MUNICIPAL RAMP

CITY OF MINNEAPOLIS

MINNEAPOLIS MINNESOTA

ISSUED:			
NO.	DESCRIPTION	DATE	DRAWN
			CHECKED

SEAL

SHEET TITLE: FOURTH LEVEL

Scale: 1/8" = 1'-0"

Project No. 21-2254.00

Sheet No.

THIRD LEVEL
SCALE N.T.S.

SEVEN CORNERS MUNICIPAL RAMP

CITY OF MINNEAPOLIS

MINNEAPOLIS MINNESOTA

ISSUED:			
NO.	DESCRIPTION	DATE	DRAWN CHECKED

SEAL

SHEET TITLE: THIRD LEVEL

Scale: N.T.S.
Project No. 21-3254.00
Sheet No. R1.3

SEVEN CORNERS MUNICIPAL RAMP

CITY OF MINNEAPOLIS

MINNEAPOLIS

MINNESOTA

ISSUED:			
NO.	DESCRIPTION	DATE	DRAWN CHECKED

SEAL

SHEET TITLE:

SECOND LEVEL

Scale: N.T.S.

Project No. 21-3254.00

Sheet No.

R1.2

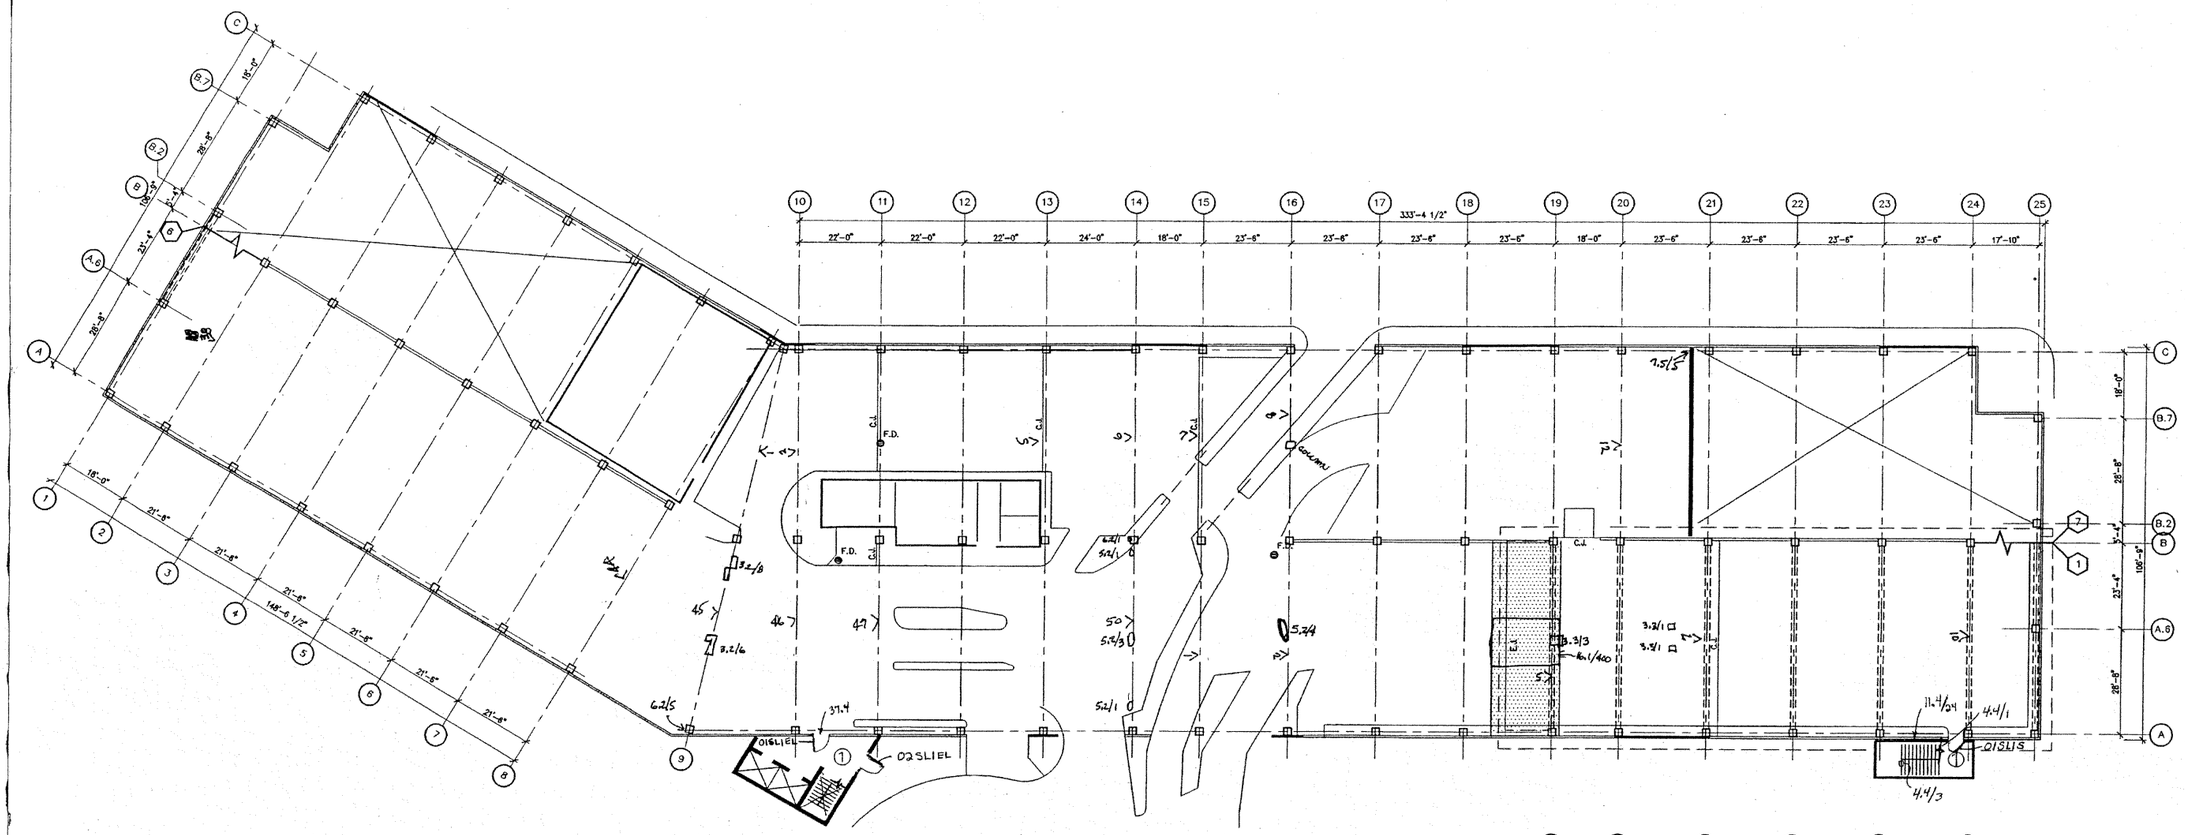

INSET
(BELOW 1ST LEVEL)

FIRST LEVEL 1 R1.1
SCALE: N.T.S.

NORTH

LOWER LEVEL PARTIAL PLAN 2 R1.1
SCALE: 1/16" = 1'-0"

NORTH

ISSUED: NO.	DESCRIPTION	DATE	DRAWN	CHECKED

SEVEN CORNERS MUNICIPAL RAMP

CITY OF MINNEAPOLIS

MINNEAPOLIS MINNESOTA

SEAL

SHEET TITLE:

FIRST LEVEL

Scale: N.T.S.

Project No. 21-3254.00

Sheet No.

SEVEN CORNERS PARKING FACILITY
City of Minneapolis
Minneapolis, Minnesota
A3
ELEVATION VIEWS
EAST ELEVATION
WEST ELEVATION
WEST ELEVATION, PHASE I
SOUTH ELEVATION
NORTH ELEVATION
PHASE I PHASE II
VERTICAL SUPPORT SPACING
No Fixtures
* RELOCATE THESE LIGHT FIXTURES TO 0'-0" LOWER
Required Lights 11.4/80
PS on Mechanical Located Locally