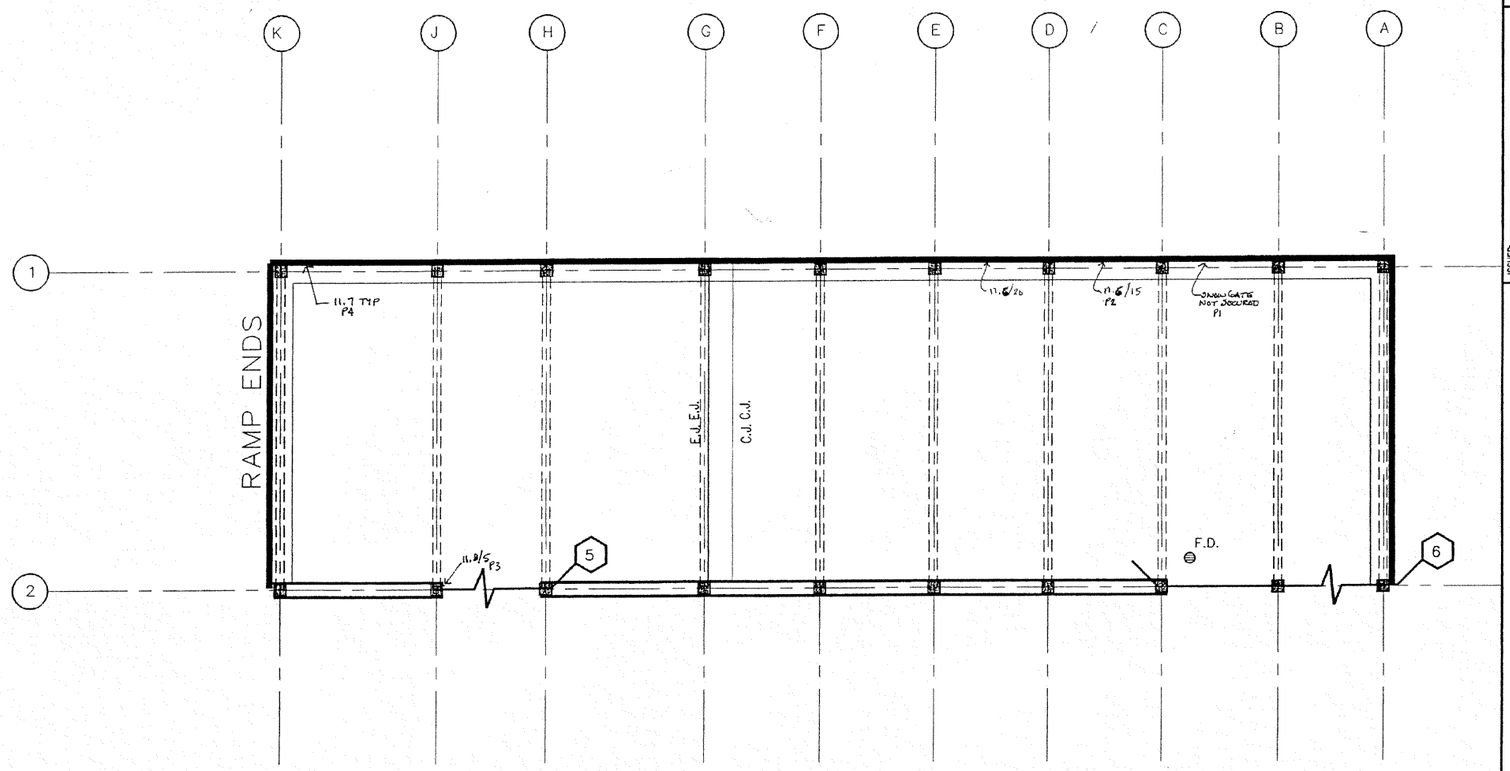

PARTIAL TOP TIER PLAN (2 / R1.9)

SCALE: N.T.S.

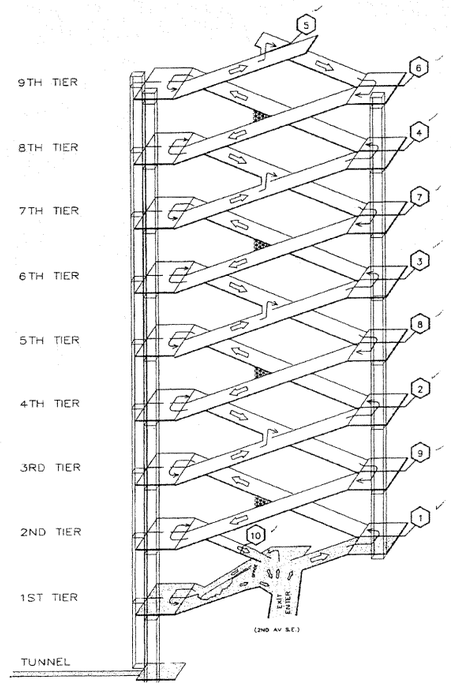

ISSUED:				
NO.	DESCRIPTION	DATE	DRAWN	CHECKED

ST. ANTHONY MUNICIPAL RAMP

CITY OF MINNEAPOLIS

MINNEAPOLIS MINNESOTA

SEAL

SHEET TITLE:

LEVEL 9 PLAN

Scale: NOT TO SCALE

Project No. 21-3254.00

Sheet No. ~~R1.9~~ R1.10

ns without permission from Walker Parking Consultants/Engineers, Inc.

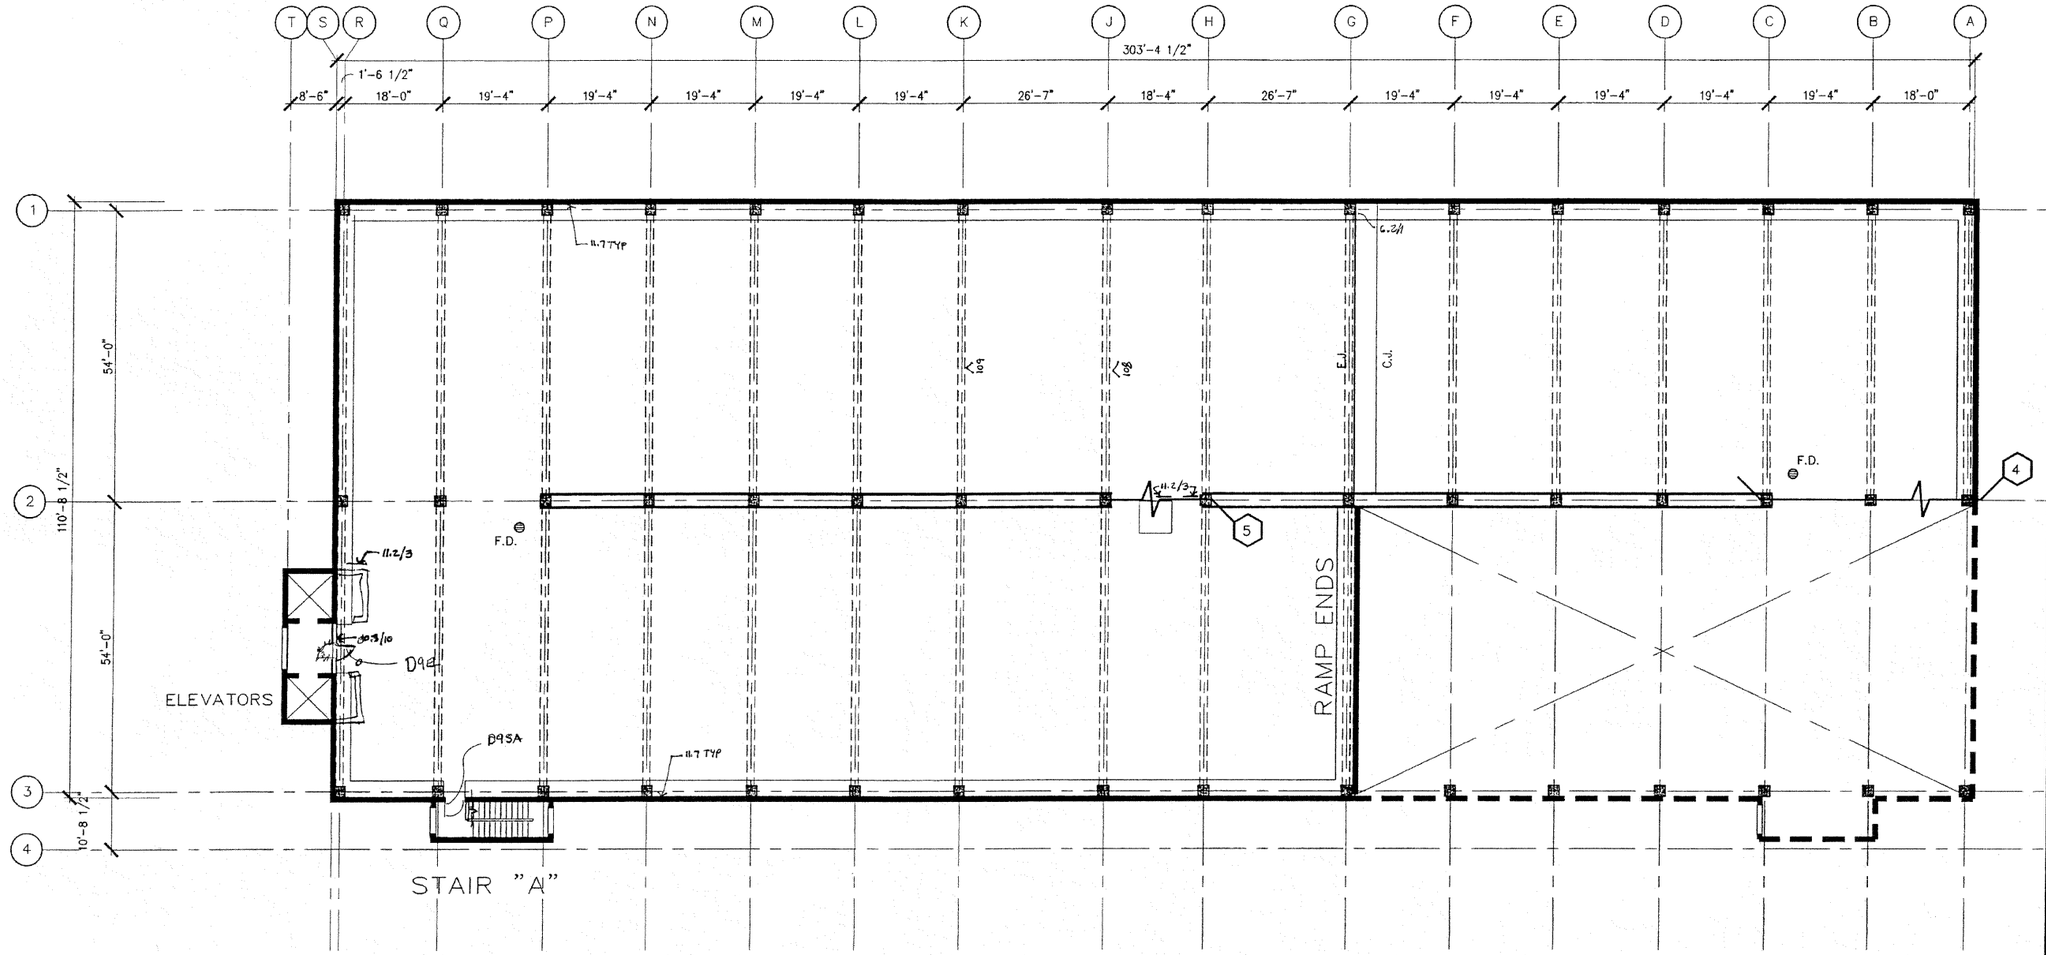

LEVEL 9 PLAN
SCALE: N.T.S.

1
R1.9

NORTH

ISSUED					
NO.	DESCRIPTION	DATE	DRAWN	CHECKED	

ST. ANTHONY MUNICIPAL RAMP
CITY OF MINNEAPOLIS
MINNEAPOLIS MINNESOTA

SEAL

SHEET TITLE:
LEVEL 9 PLAN

Scale: NOT TO SCALE
Project No. 21-3254.00
Sheet No.
R1.9

Copyright 2003. All rights reserved. No part of this document may be reproduced in any form or by any means without permission from Walker Parking Consultants/Engineers, Inc.

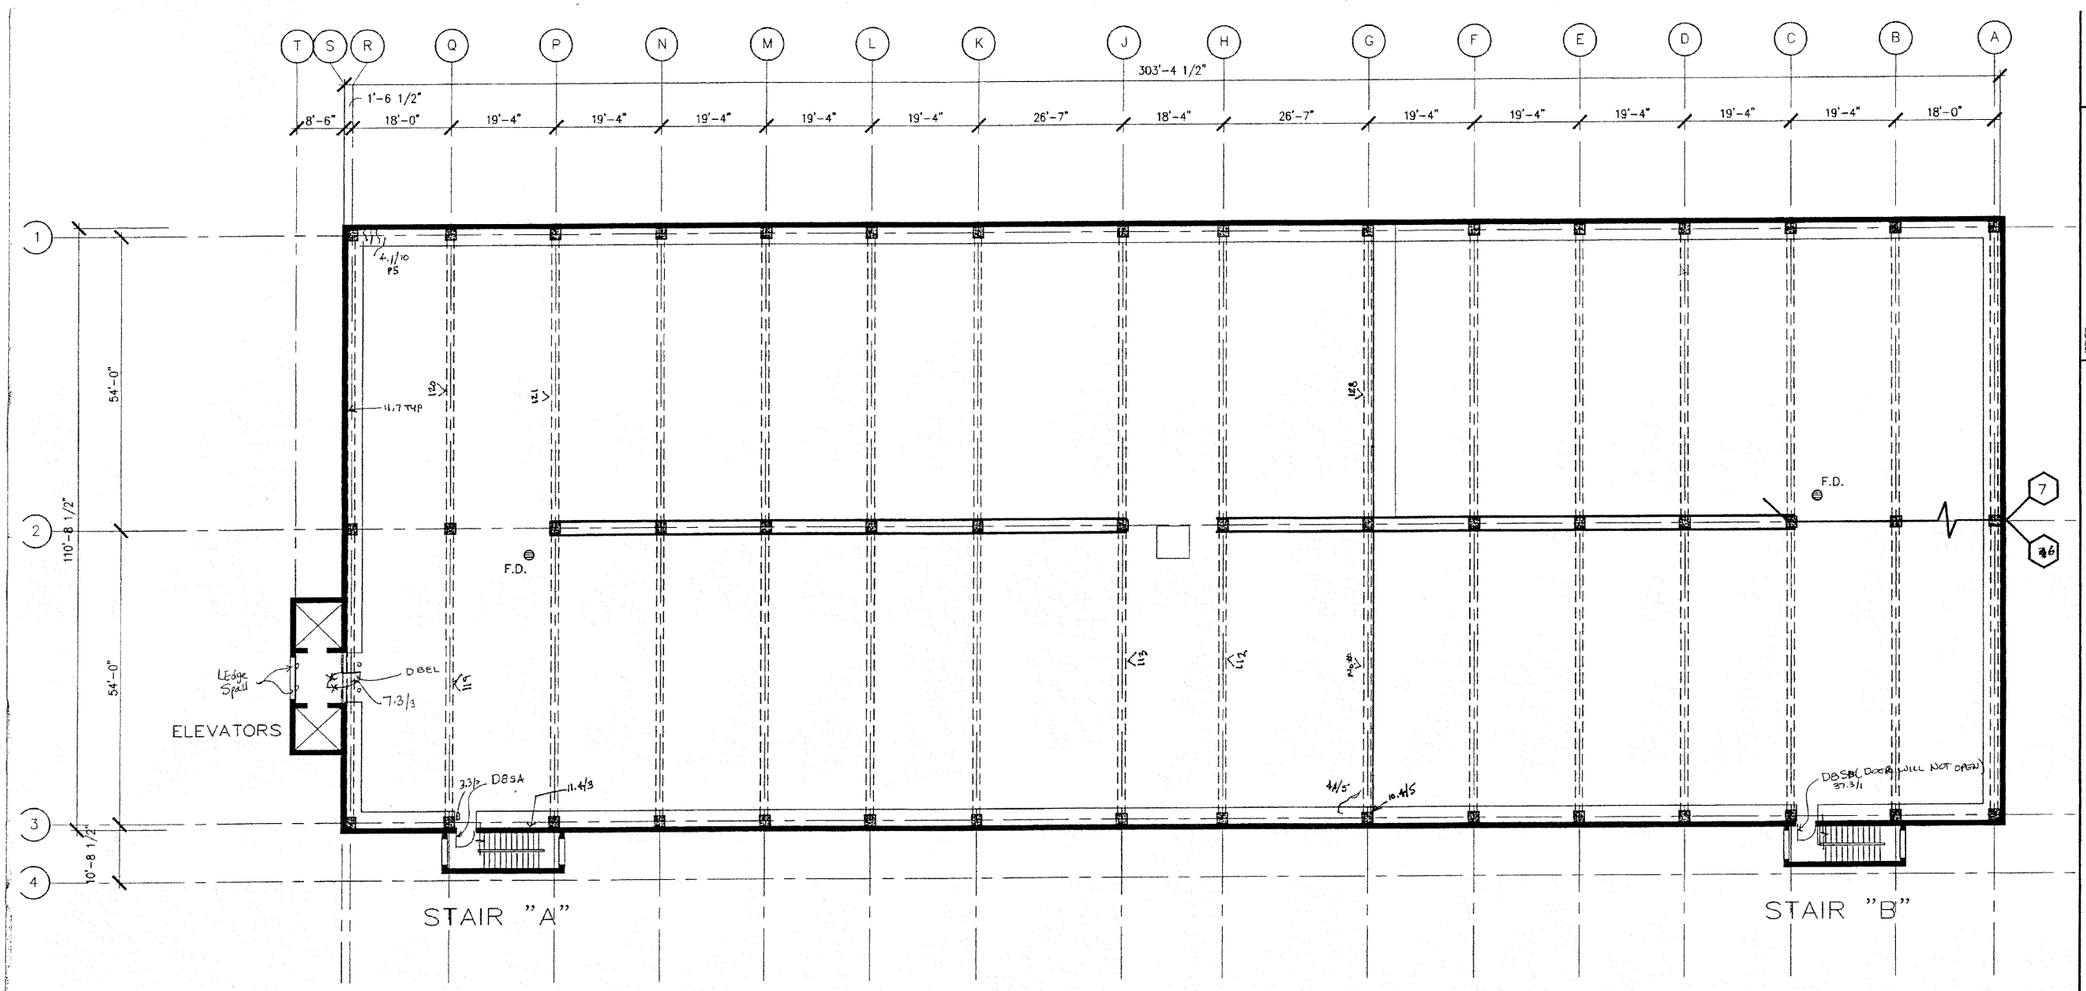

LEVEL 8 PLAN
SCALE: N.T.S.

1
R1.6

NORTH

ISSUED				
NO.	DESCRIPTION	DATE	DRAWN	CHECKED

ST. ANTHONY MUNICIPAL RAMP
CITY OF MINNEAPOLIS
MINNESOTA
MINNEAPOLIS

SEAL

SHEET TITLE:
LEVEL 8
PLAN

Scale: NOT TO SCALE
Project No. 21-3254.00
Sheet No.
R1.8

yright 2003. All rights reserved. No part of this document may be reproduced in any form or by any means without permission from Walker Parking Consultants/Engineers, Inc.

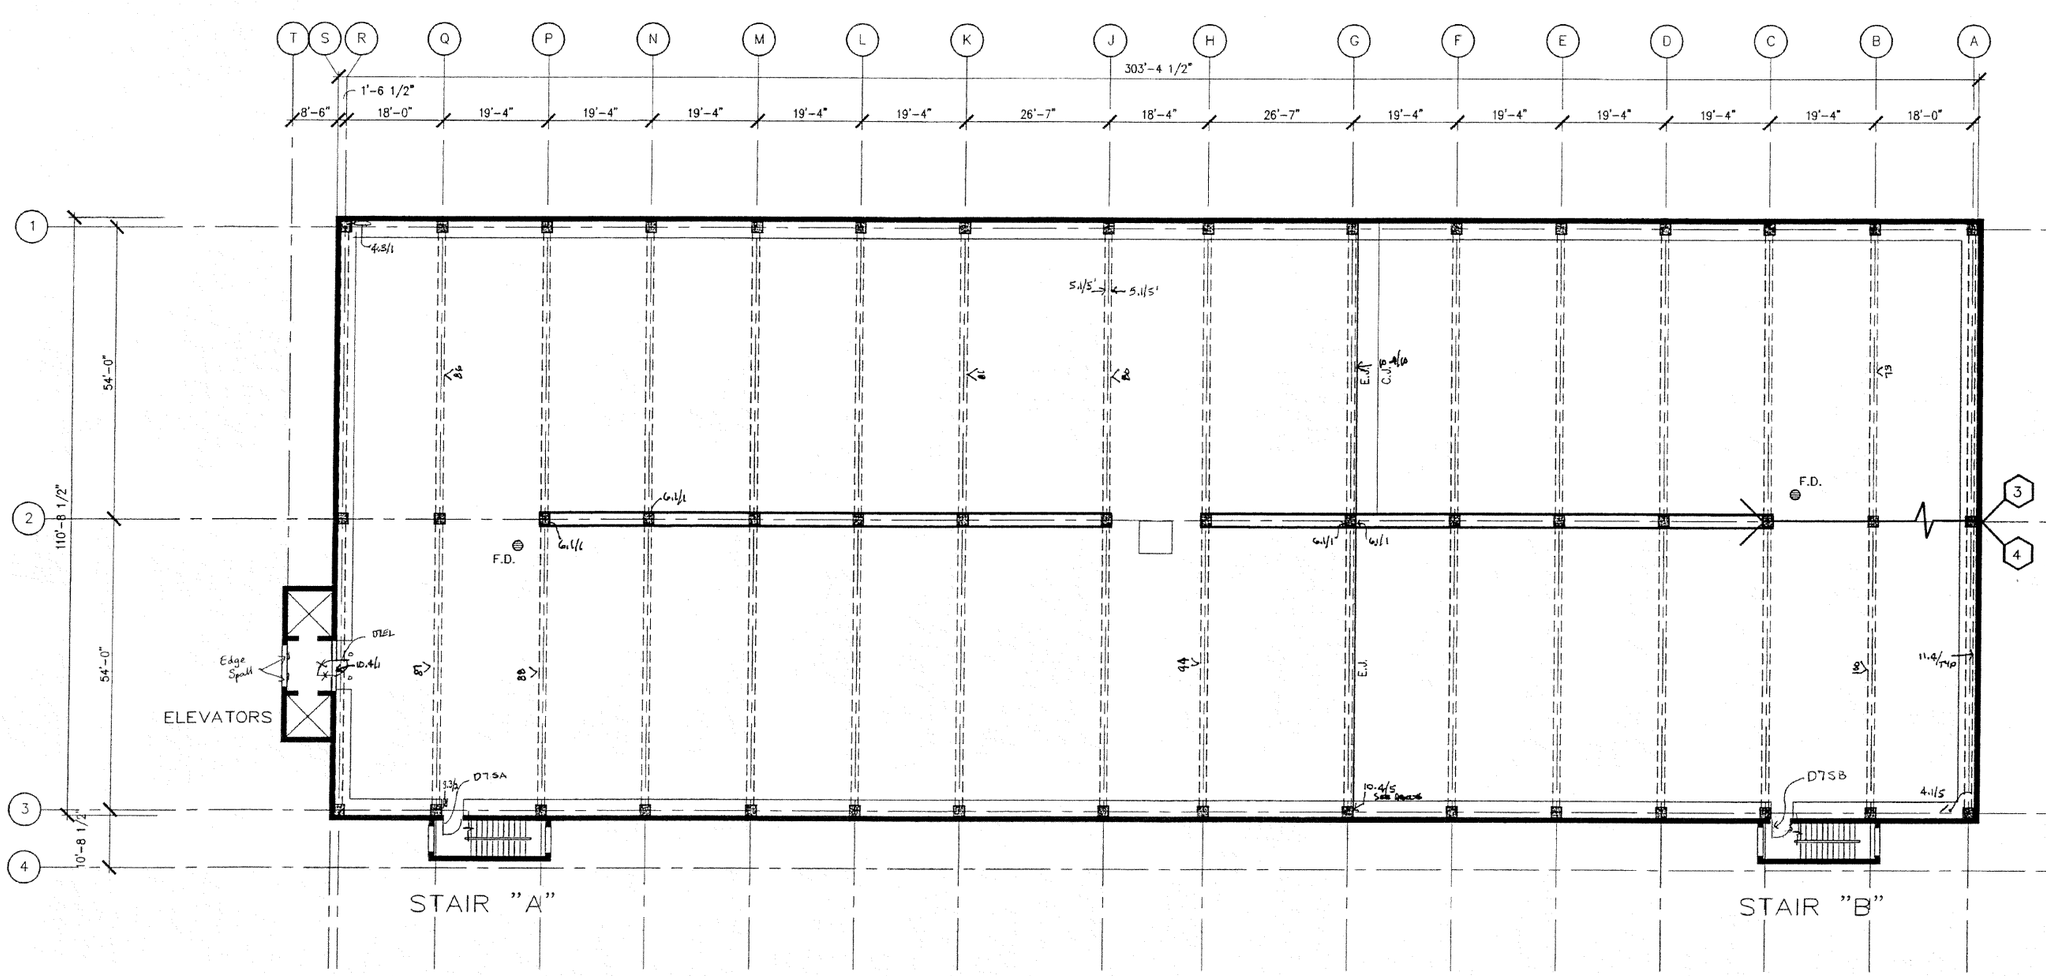

LEVEL 7 PLAN
SCALE: N.T.S.

1
R1.7

NORTH

ISSUED:				
NO.	DESCRIPTION	DATE	DRAWN	CHECKED

ST. ANTHONY MUNICIPAL RAMP

CITY OF MINNEAPOLIS

MINNEAPOLIS MINNESOTA

SEAL

SHEET TITLE:

LEVEL 7 PLAN

Scale: NOT TO SCALE
Project No. 21-3254.00
Sheet No.
R1.7

Copyright 2003. All rights reserved. No part of this document may be reproduced in any form or by any means without permission from Walker Parking Consultants/Engineers, Inc.

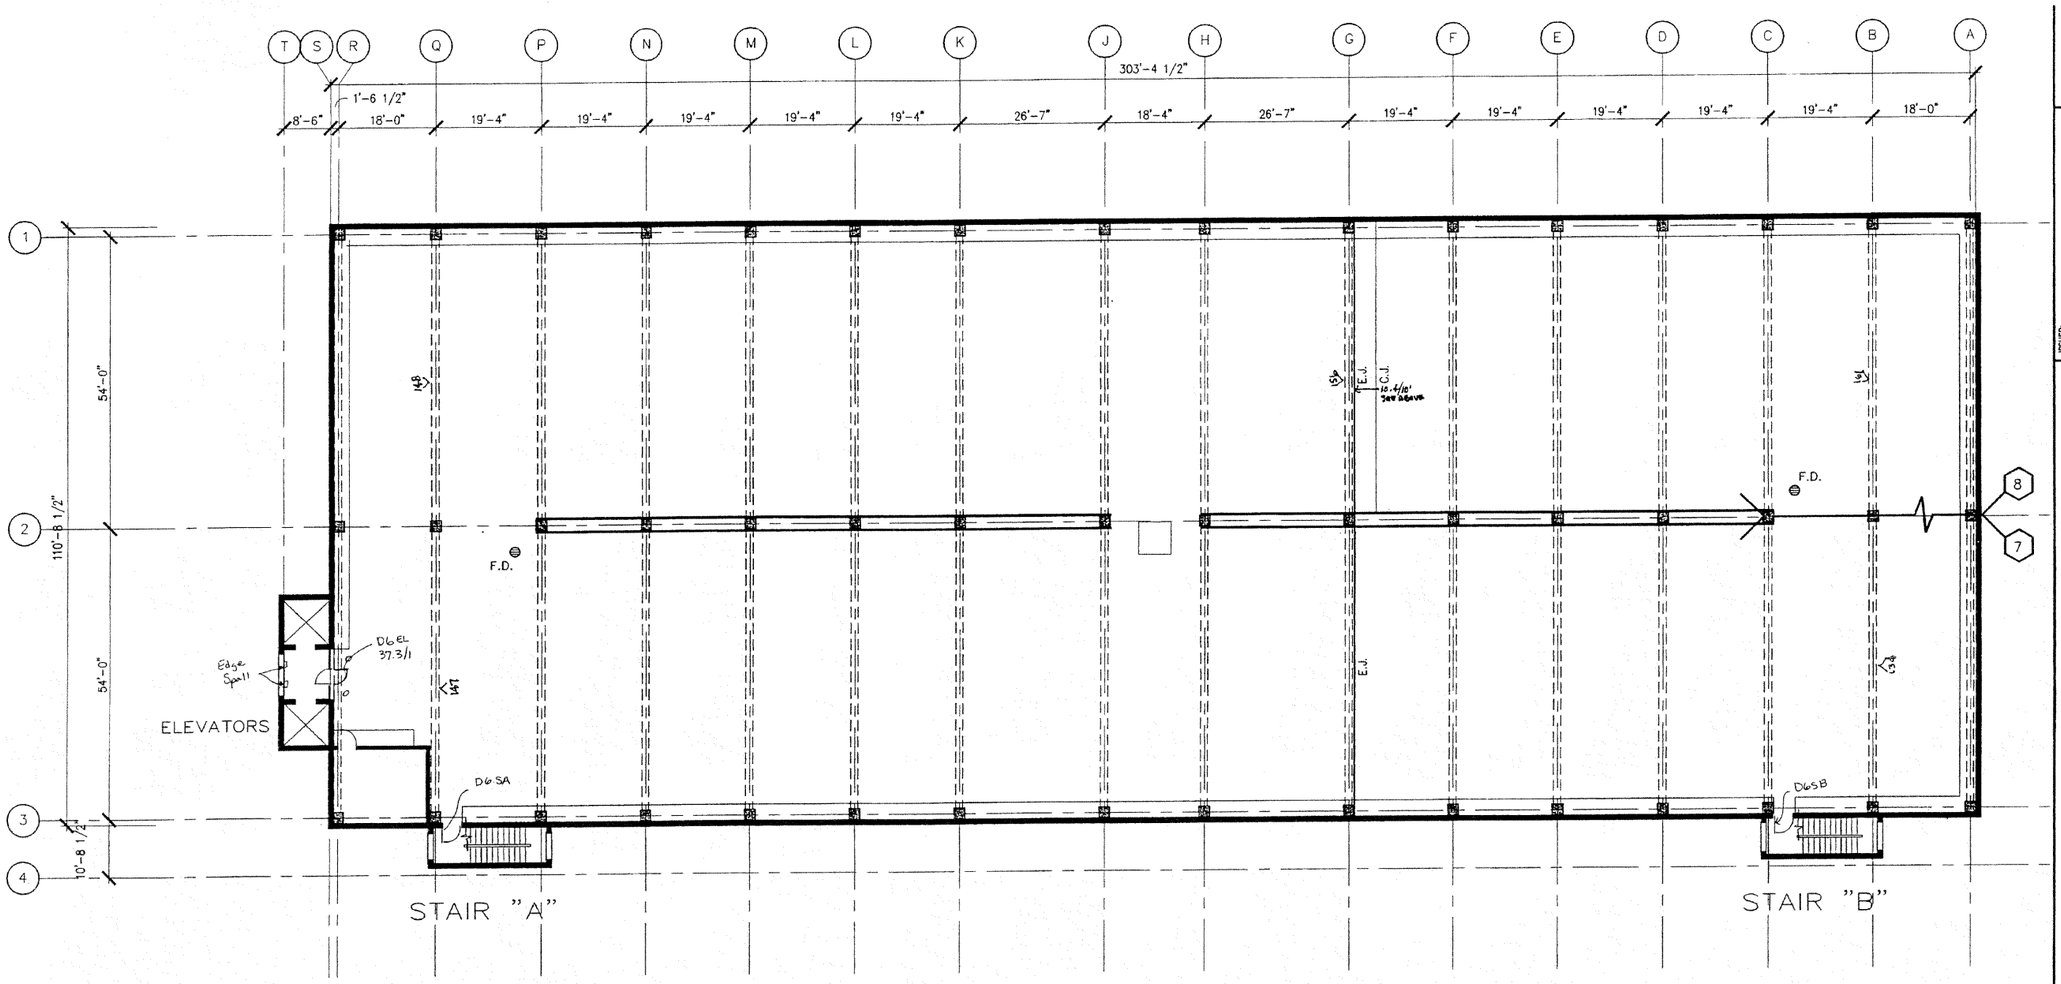

LEVEL 6 PLAN
SCALE: N.T.S.

1
R1.6

NORTH

ISSUED NO.	DESCRIPTION	DATE	DRAWN	CHECKED

ST. ANTHONY MUNICIPAL RAMP
CITY OF MINNEAPOLIS
MINNESOTA
MINNEAPOLIS

SEAL

SHEET TITLE:
LEVEL 6 PLAN

Scale: NOT TO SCALE
Project No. 21-3254.00
Sheet No.
R1.6

Copyright 2003. All rights reserved. No part of this document may be reproduced in any form or by any means without permission from Walker Parking Consultants/Engineers, Inc.

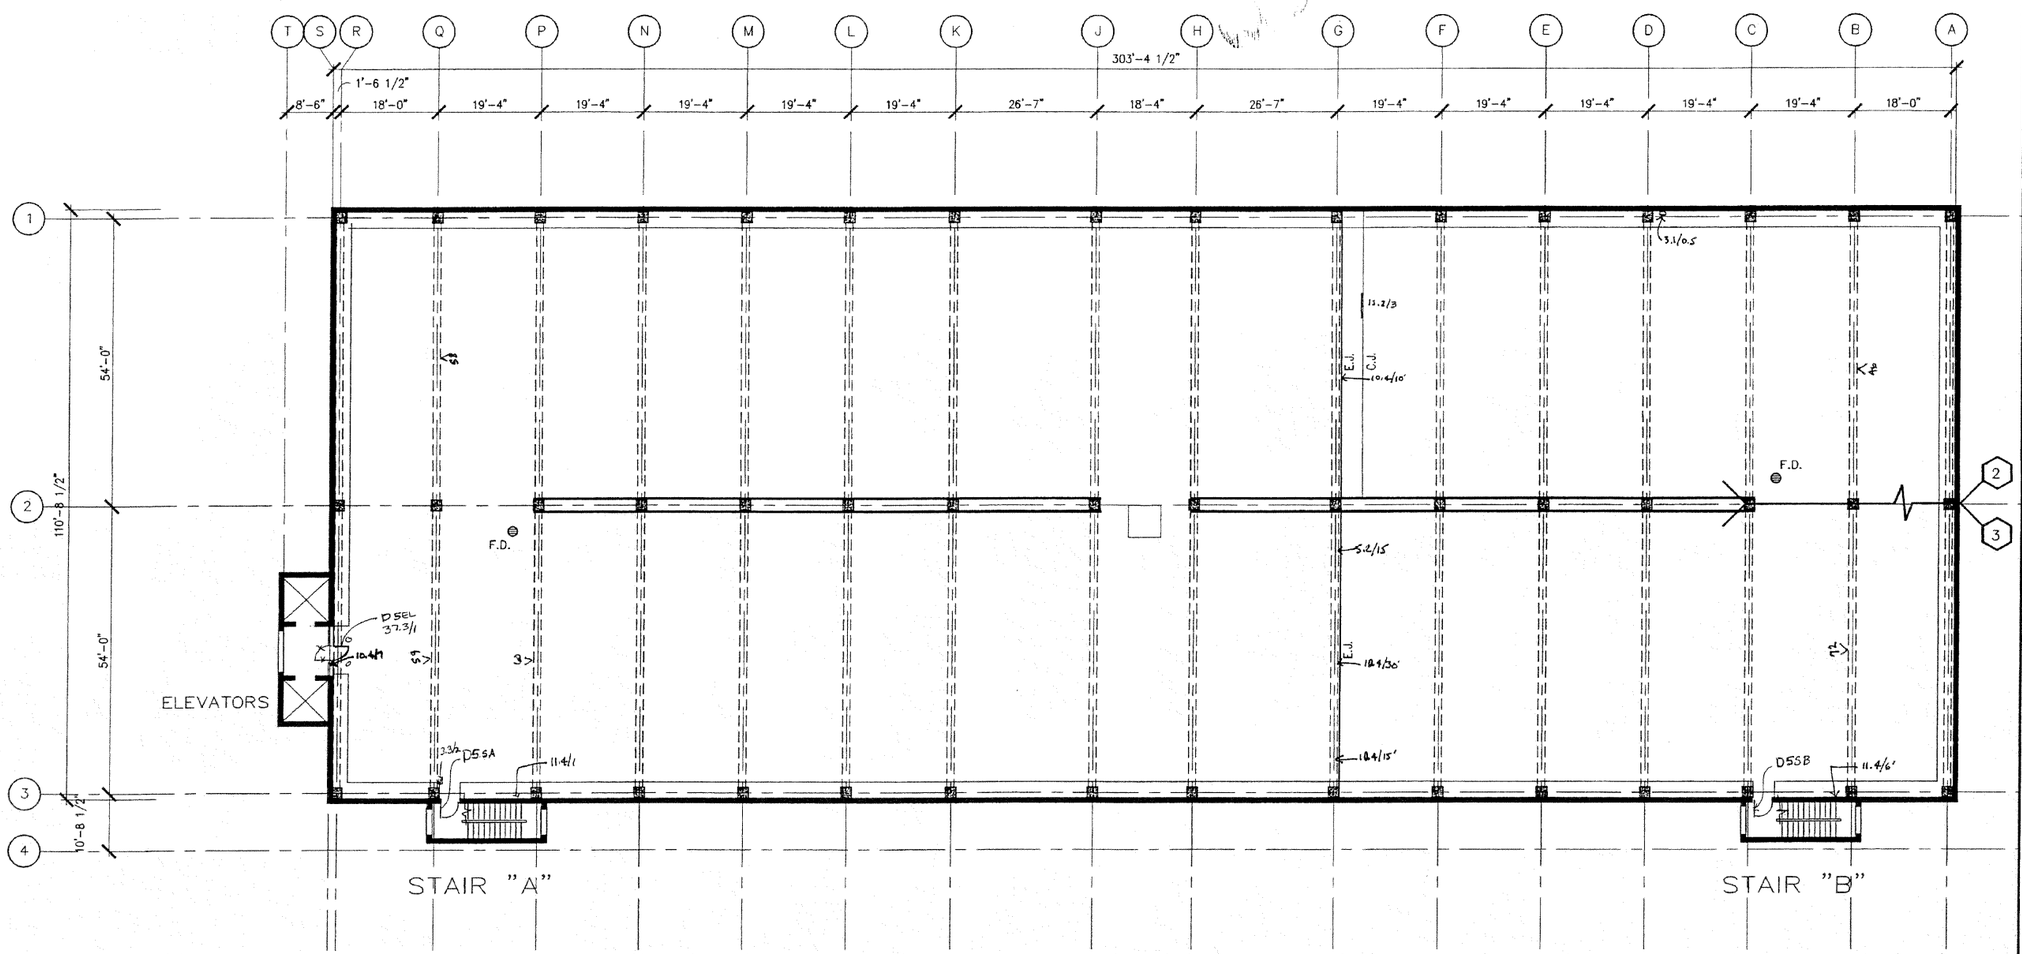

LEVEL 5 PLAN
SCALE: N.T.S.

1
R1.5

NORTH

ISSUED:				
NO.	DESCRIPTION	DATE	DRAWN	CHECKED

ST. ANTHONY MUNICIPAL RAMP
CITY OF MINNEAPOLIS
MINNESOTA
MINNEAPOLIS

SEAL

SHEET TITLE:
LEVEL 5 PLAN

Scale: NOT TO SCALE
Project No. 21-2254.00
Sheet No.
R1.5

Copyright 2003. All rights reserved. No part of this document may be reproduced in any form or by any means without permission from Walker Parking Consultants/Engineers, Inc.

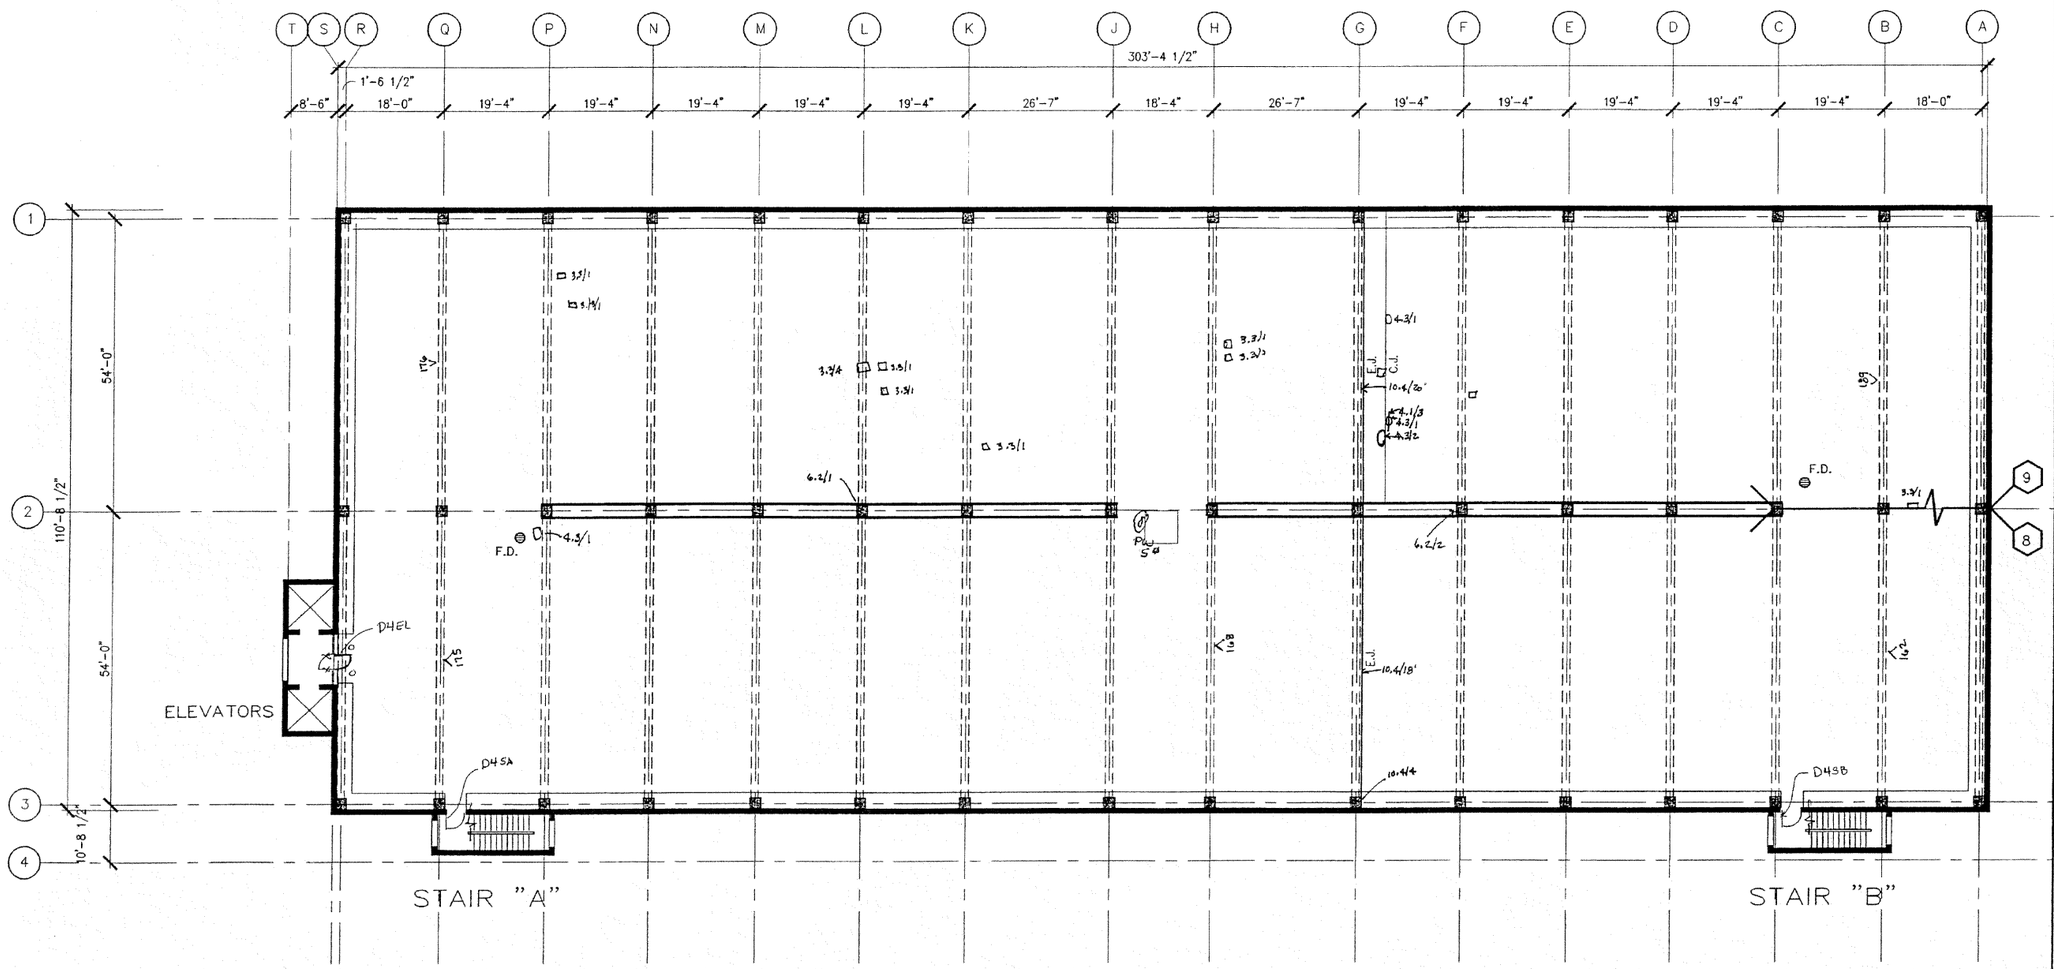

LEVEL 4 PLAN
SCALE: N.T.S.

1
R1.4

NORTH

ISSUED:

NO.	DESCRIPTION	DATE	DRAWN	CHECKED

ST. ANTHONY MUNICIPAL RAMP

CITY OF MINNEAPOLIS

MINNEAPOLIS MINNESOTA

SEAL

SHEET TITLE:

LEVEL 4 PLAN

Scale: NOT TO SCALE
Project No. 21-3254.00
Sheet No.
R1.4

Copyright 2003. All rights reserved. No part of this document may be reproduced in any form or by any means without permission from Walker Parking Consultants/Engineers, Inc.

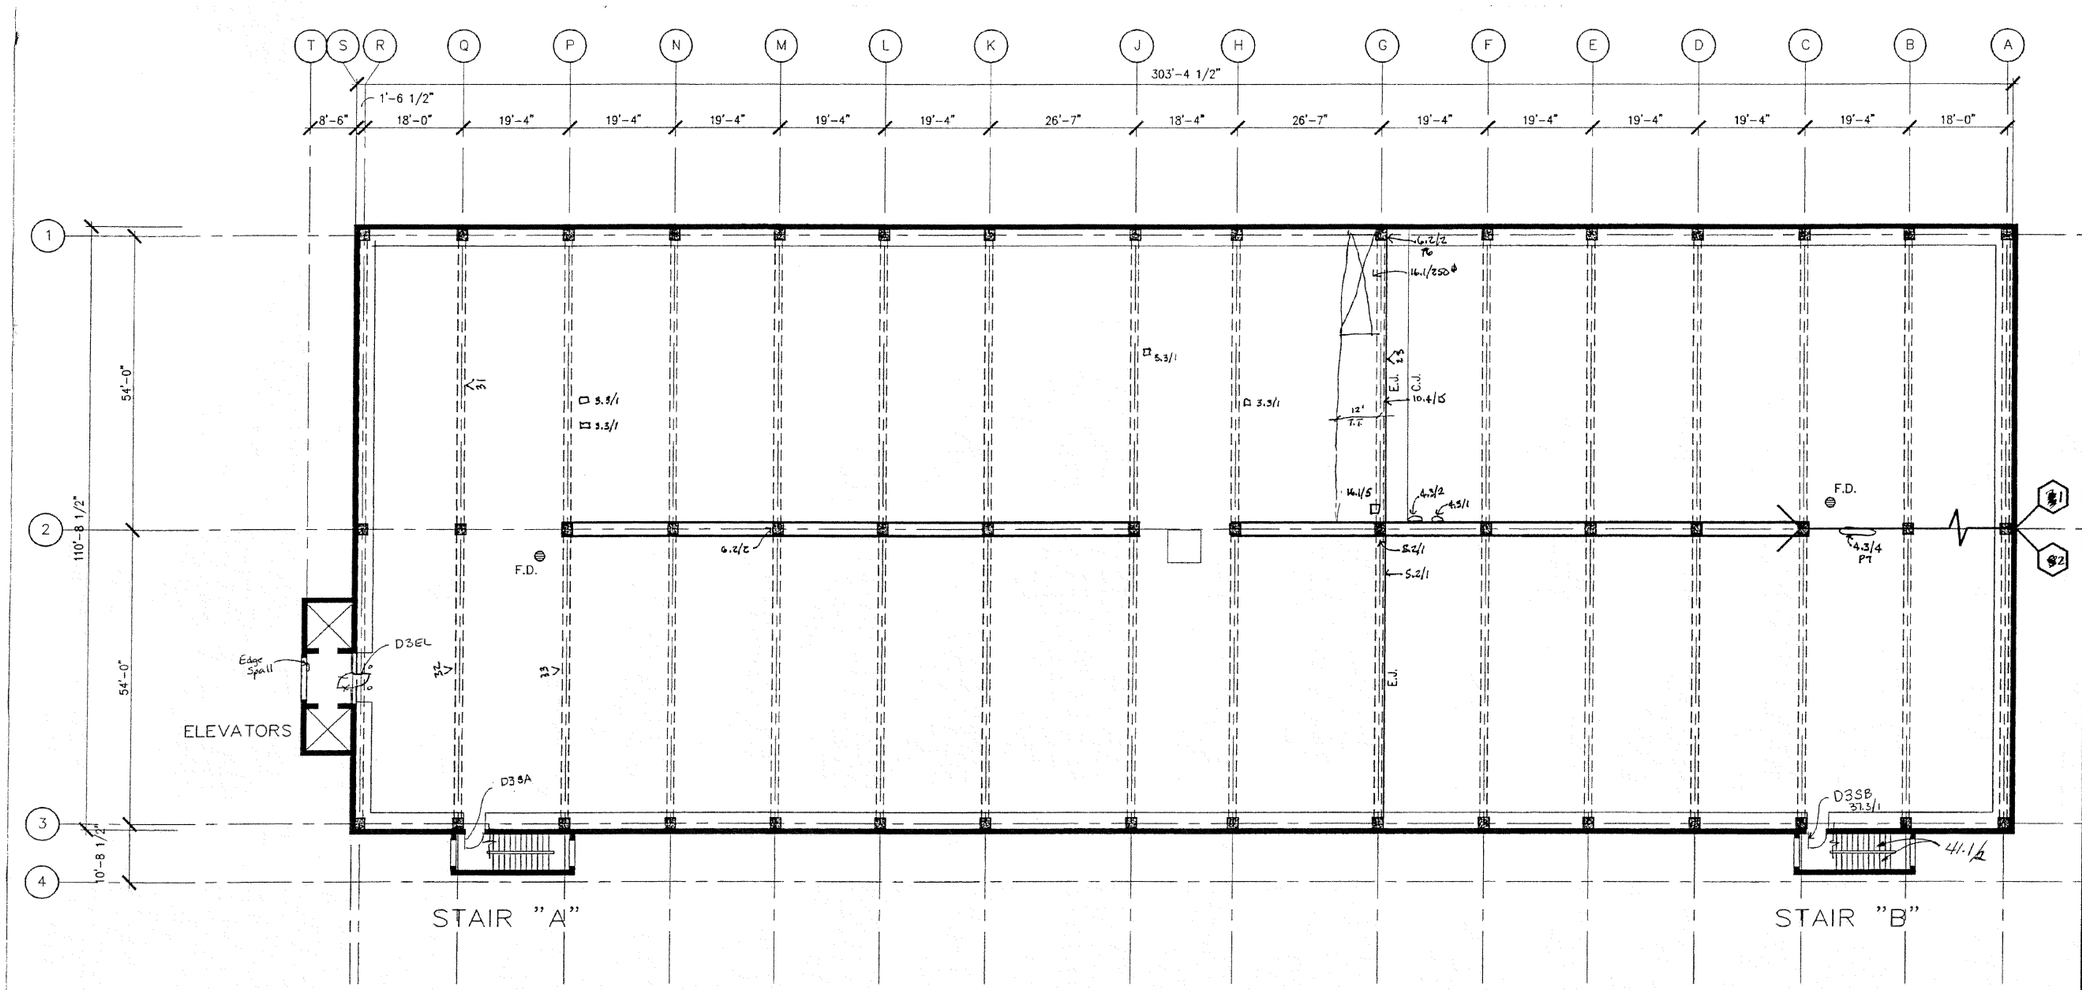

LEVEL 3 PLAN (1 / R1.3)
SCALE: N.T.S.

NORTH

ISSUED: NO.	DESCRIPTION	DATE	DRAWN	CHECKED

ST. ANTHONY MUNICIPAL RAMP

CITY OF MINNEAPOLIS

MINNESOTA

MINNEAPOLIS

SEAL

SHEET TITLE:

LEVEL 3 PLAN

Scale: NOT TO SCALE
Project No. 21-3264.00
Sheet No.
R1.3

Copyright 2003. All rights reserved. No part of this document may be reproduced in any form or by any means without permission from Walker Parking Consultants/Engineers, Inc.

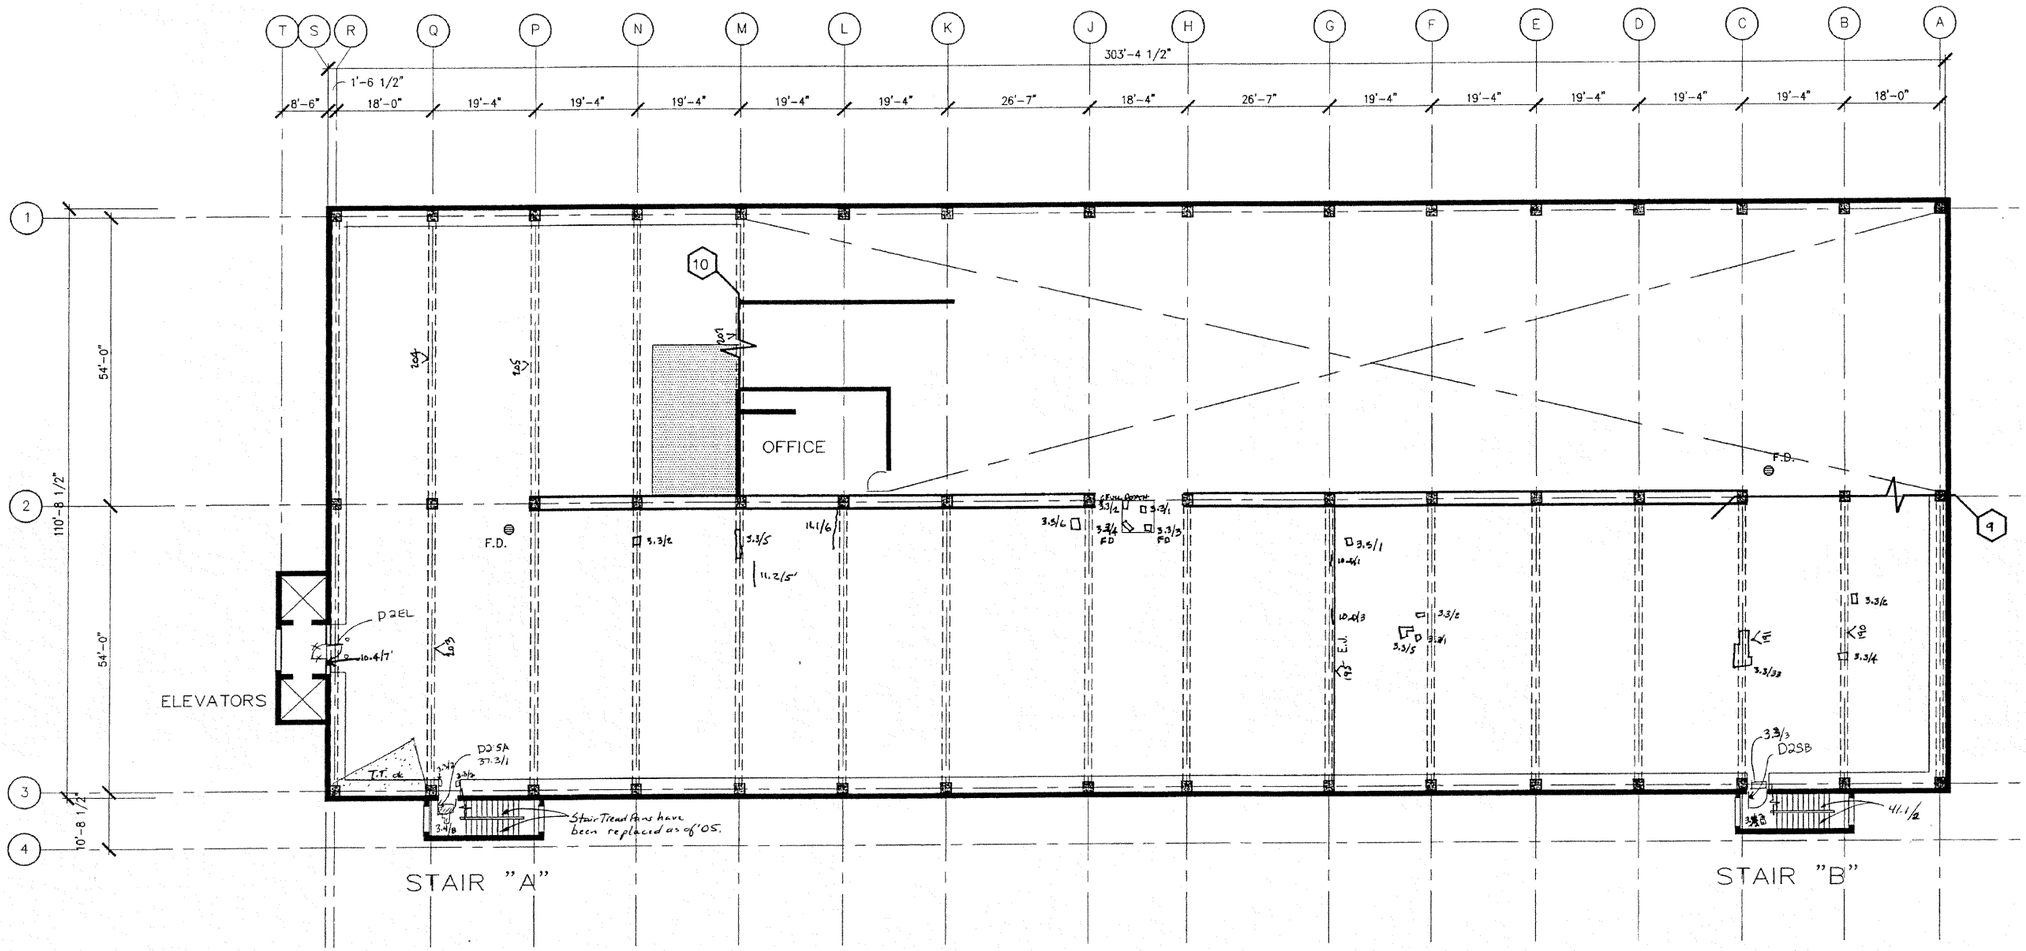

LEVEL 2 PLAN
SCALE: N.T.S.

1
R1.2

NORTH

ISSUED:					
NO.	DESCRIPTION	DATE	DRAWN	CHECKED	

ST. ANTHONY MUNICIPAL RAMP
CITY OF MINNEAPOLIS
MINNESOTA
MINNEAPOLIS

SEAL

SHEET TITLE:
LEVEL 2 PLAN

Scale: NOT TO SCALE
Project No. 21-3254.00
Sheet No.
R1.2

Copyright 2003. All rights reserved. No part of this document may be reproduced in any form or by any means without permission from Walker Parking Consultants/Engineers, Inc.

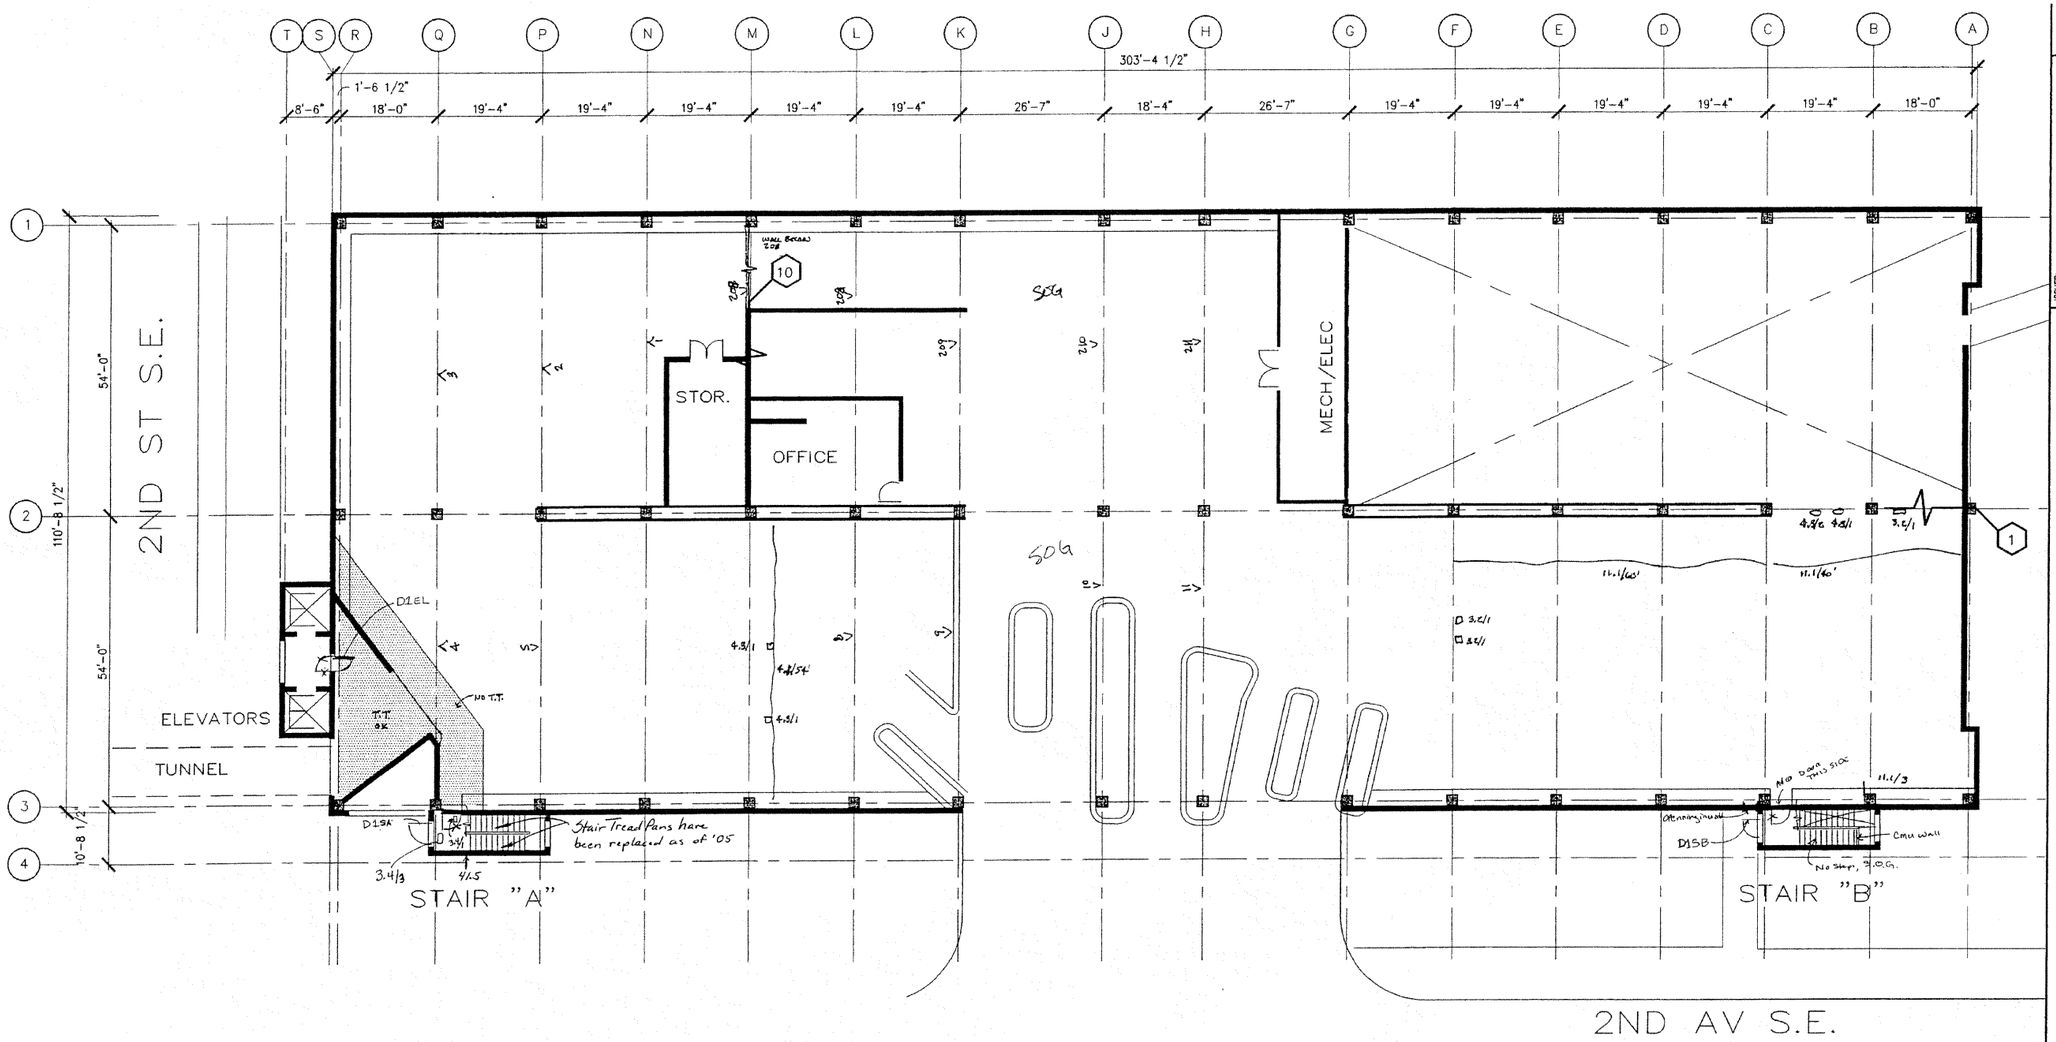

LEVEL 1 PLAN
SCALE: N.T.S.

1
R1.1

NORTH

NO.	DESCRIPTION	DATE	DRAWN	CHECKED

ST. ANTHONY MUNICIPAL RAMP
CITY OF MINNEAPOLIS
MINNEAPOLIS MINNESOTA

SEAL

SHEET TITLE
LEVEL 1 PLAN

Scale: NOT TO SCALE
Project No. 21-3254.00
Sheet No.
R1.1

Copyright 2003. All rights reserved. No part of this document may be reproduced in any form or by any means without permission from Walker Parking Consultants/Engineers, Inc.

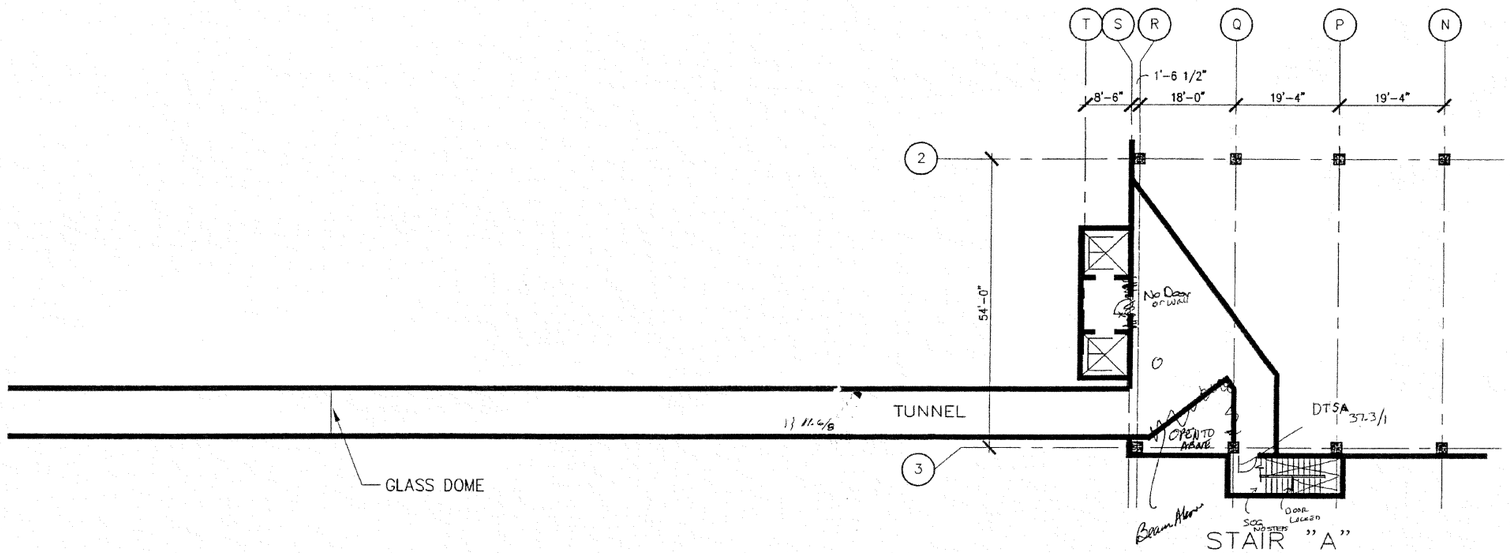

PARTIAL TUNNEL PLAN (2 / R1.1)
SCALE: N.T.S.

ISSUED:

NO.	DESCRIPTION	DATE	DRAWN	CHECKED

ST. ANTHONY MUNICIPAL RAMP
CITY OF MINNEAPOLIS
MINNEAPOLIS MINNESOTA

SEAL

SHEET TITLE:
LEVEL 1 PLAN

Scale: NOT TO SCALE
Project No. 21-3254.00
Sheet No.
R1.1

: may be reproduced in any form or by any means without permission from Walker Parking Consultants/Engineers, Inc.

EXTERIOR REVIEW 6/21/05 TBE