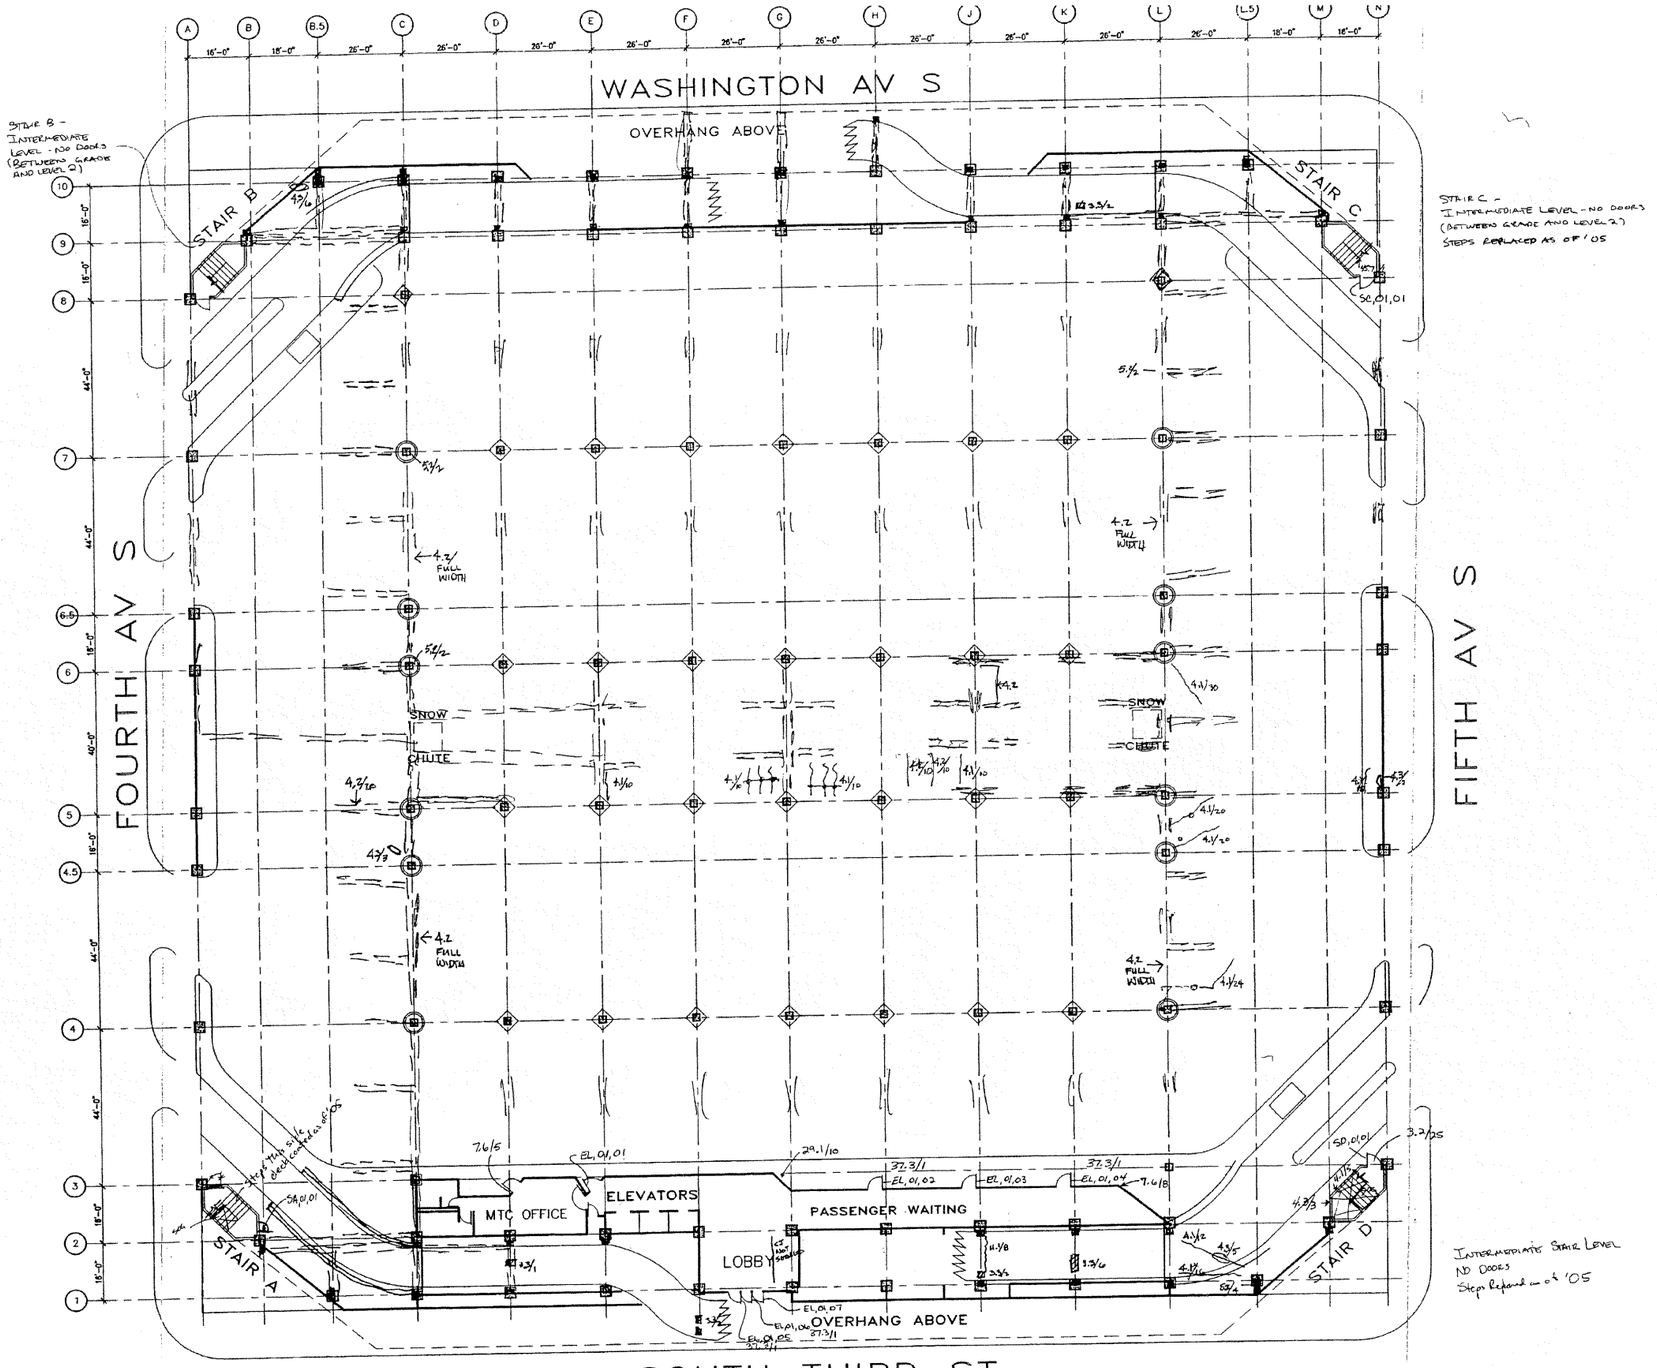

of this document may be reproduced in any form or by any means without permission from Walker Parking Consultants/Engineers, Inc.

04/21/05 JCL

WALKER PARKING CONSULTANTS
1641 North Highway 169
Suite 350
Minneapolis, MN 55416
952.595.9116 Ph.
952.595.9518 Fax

ISSUED
NO. DESCRIPTION DATE DRAWN CHECKED

GATEWAY PARKING RAMP

CITY OF MINNEAPOLIS

MINNEAPOLIS

SEAL

SHEET TITLE:

LEVEL 1
PLAN

Scale: 1/16" AND 1/8" SCALE
Project No. 21-3264.00
Sheet No.

R1.1

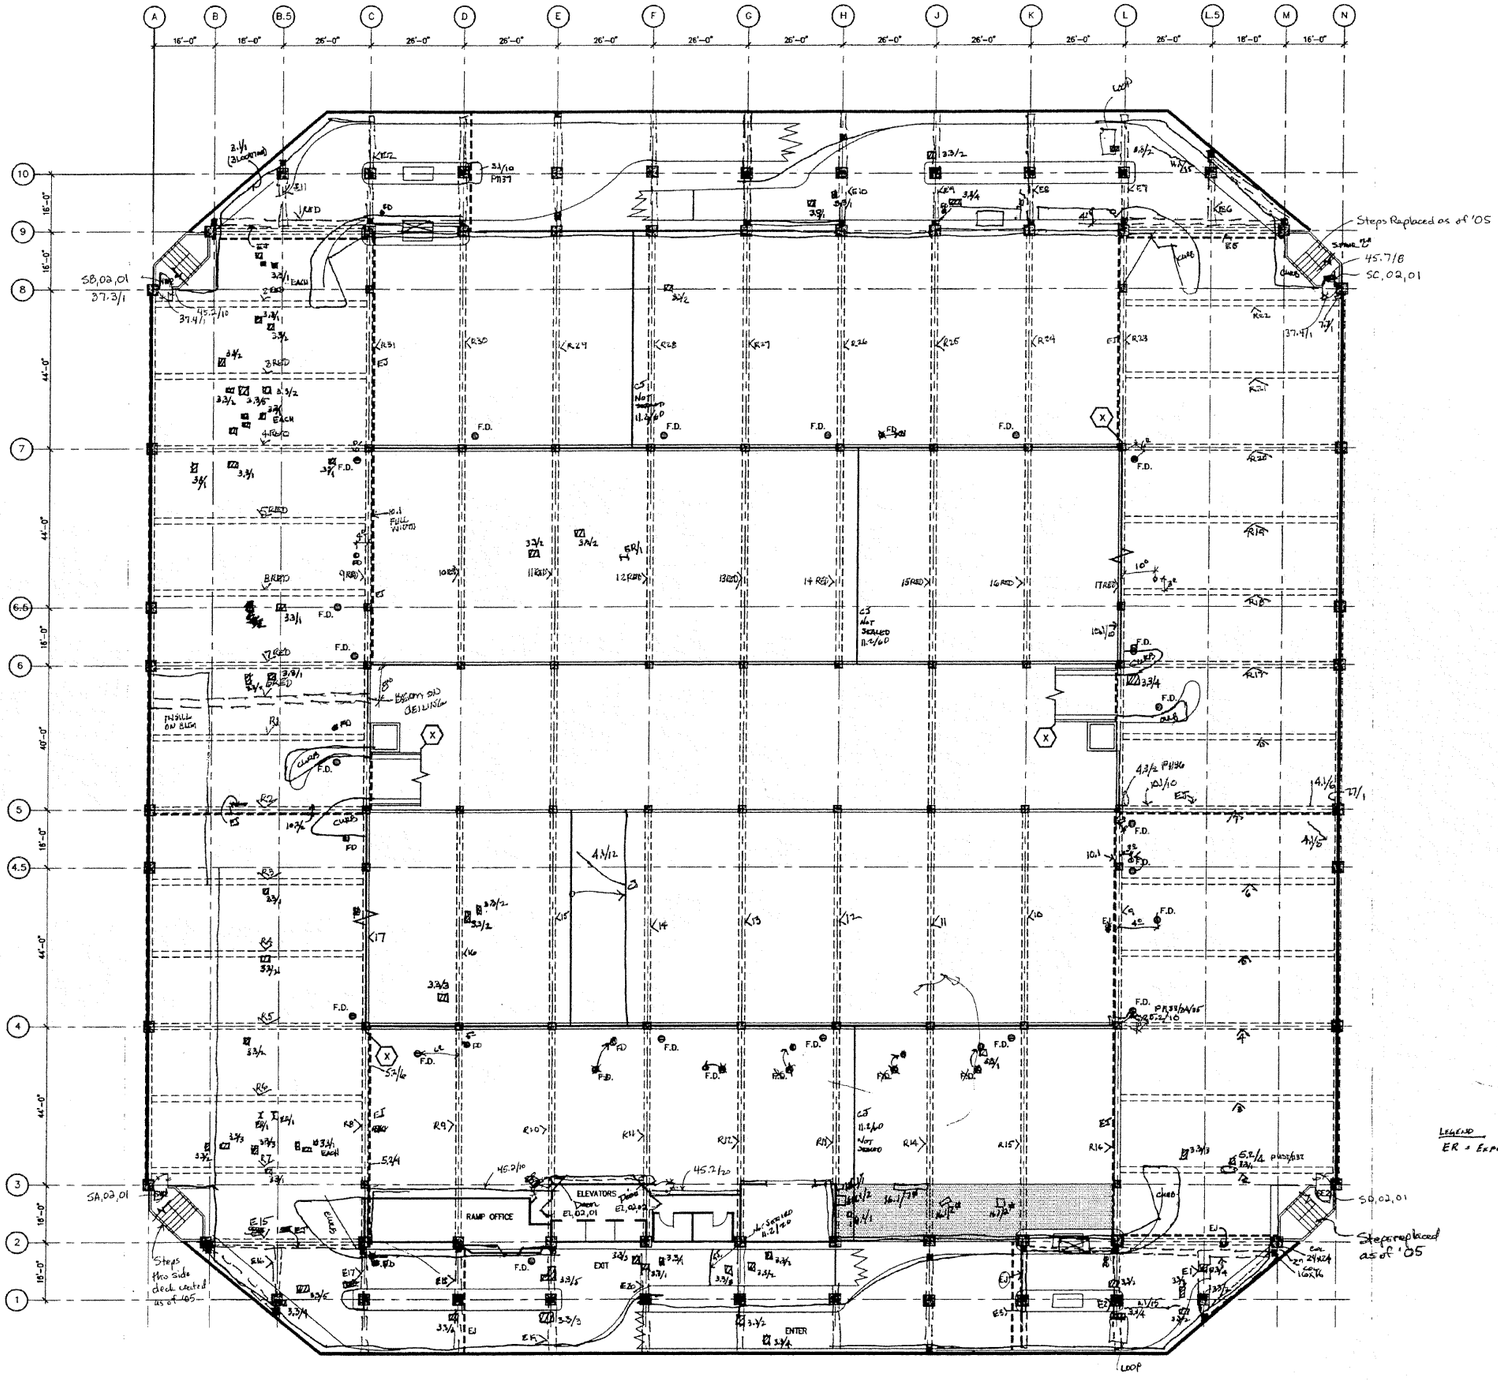

LEVEL 2 PLAN
SCALE: 1/16" = 1'-0"

1
R1.2

NORTH

04/21/05 JCL

art of this document may be reproduced in any form or by any means without permission from Walker Parking Consultants/Engineers, Inc.

WALKER
PARKING CONSULTANTS
1660 South Highway 100
Suite 350
Minneapolis, MN 55416
952.595.9114 Ph.
952.595.9518 Fax

ISSUED:				
NO.	DESCRIPTION	DATE	DRAWN	CHECKED

GATEWAY PARKING RAMP

CITY OF MINNEAPOLIS

MINNEAPOLIS MN

SEAL

SHEET TITLE:

LEVEL 2
PLAN

Scale: 1/16" AND NOT SCALE
Project No: 21-8254.00
Sheet No.

R1.2

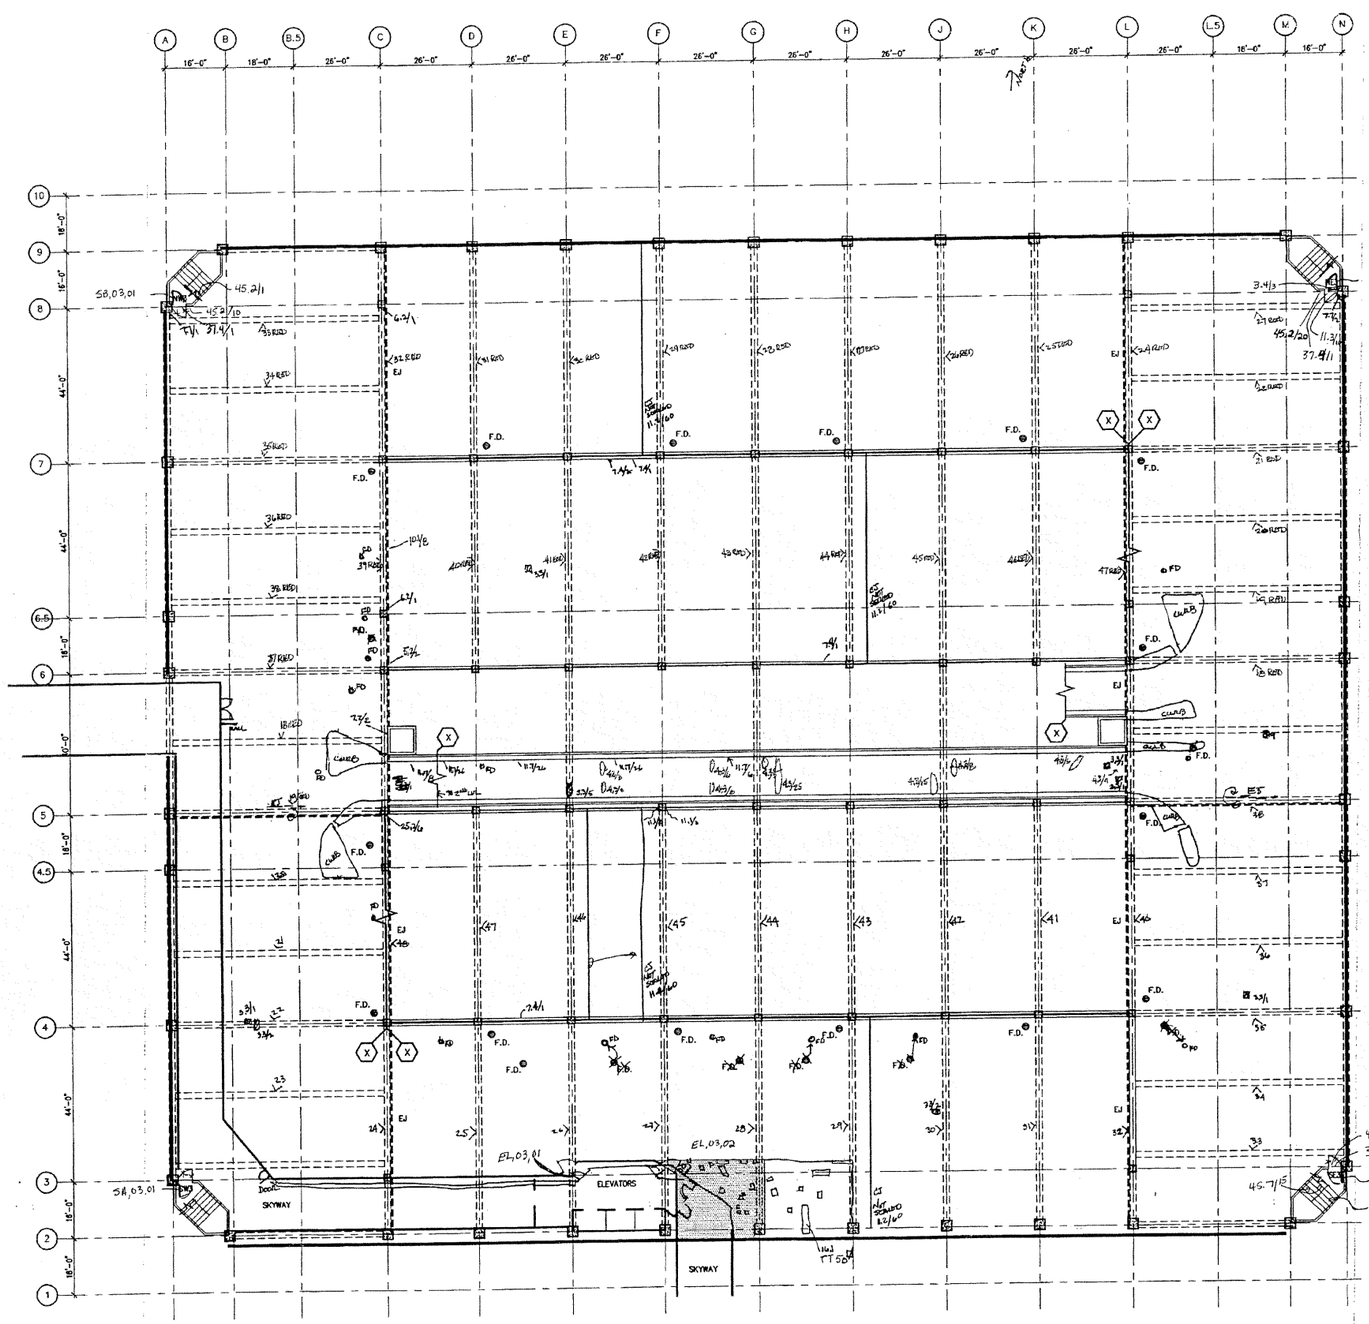

LEVEL 3 PLAN
SCALE: 1/16" = 1'-0"

1
R1.3

NORTH

03. All rights reserved. No part of this document may be reproduced in any form or by any means without permission from Walker Parking Consultants/Engineers, Inc.

04/21/06 JCL

WALKER
PARKING CONSULTANTS
1660 South Highway 100
Suite 850
Minneapolis, MN 55416
952.595.9116 Ph.
952.595.9518 Fax

ISSUED: NO.	DESCRIPTION	DATE	DRAWN	CHECKED

GATEWAY PARKING RAMP
CITY OF MINNEAPOLIS
MINNEAPOLIS MN

SEAL

SHEET TITLE:
LEVEL 3
PLAN

Scale: 1/16" AND NOT SCALE
Project No. 21-3254.00
Sheet No.
R1.3

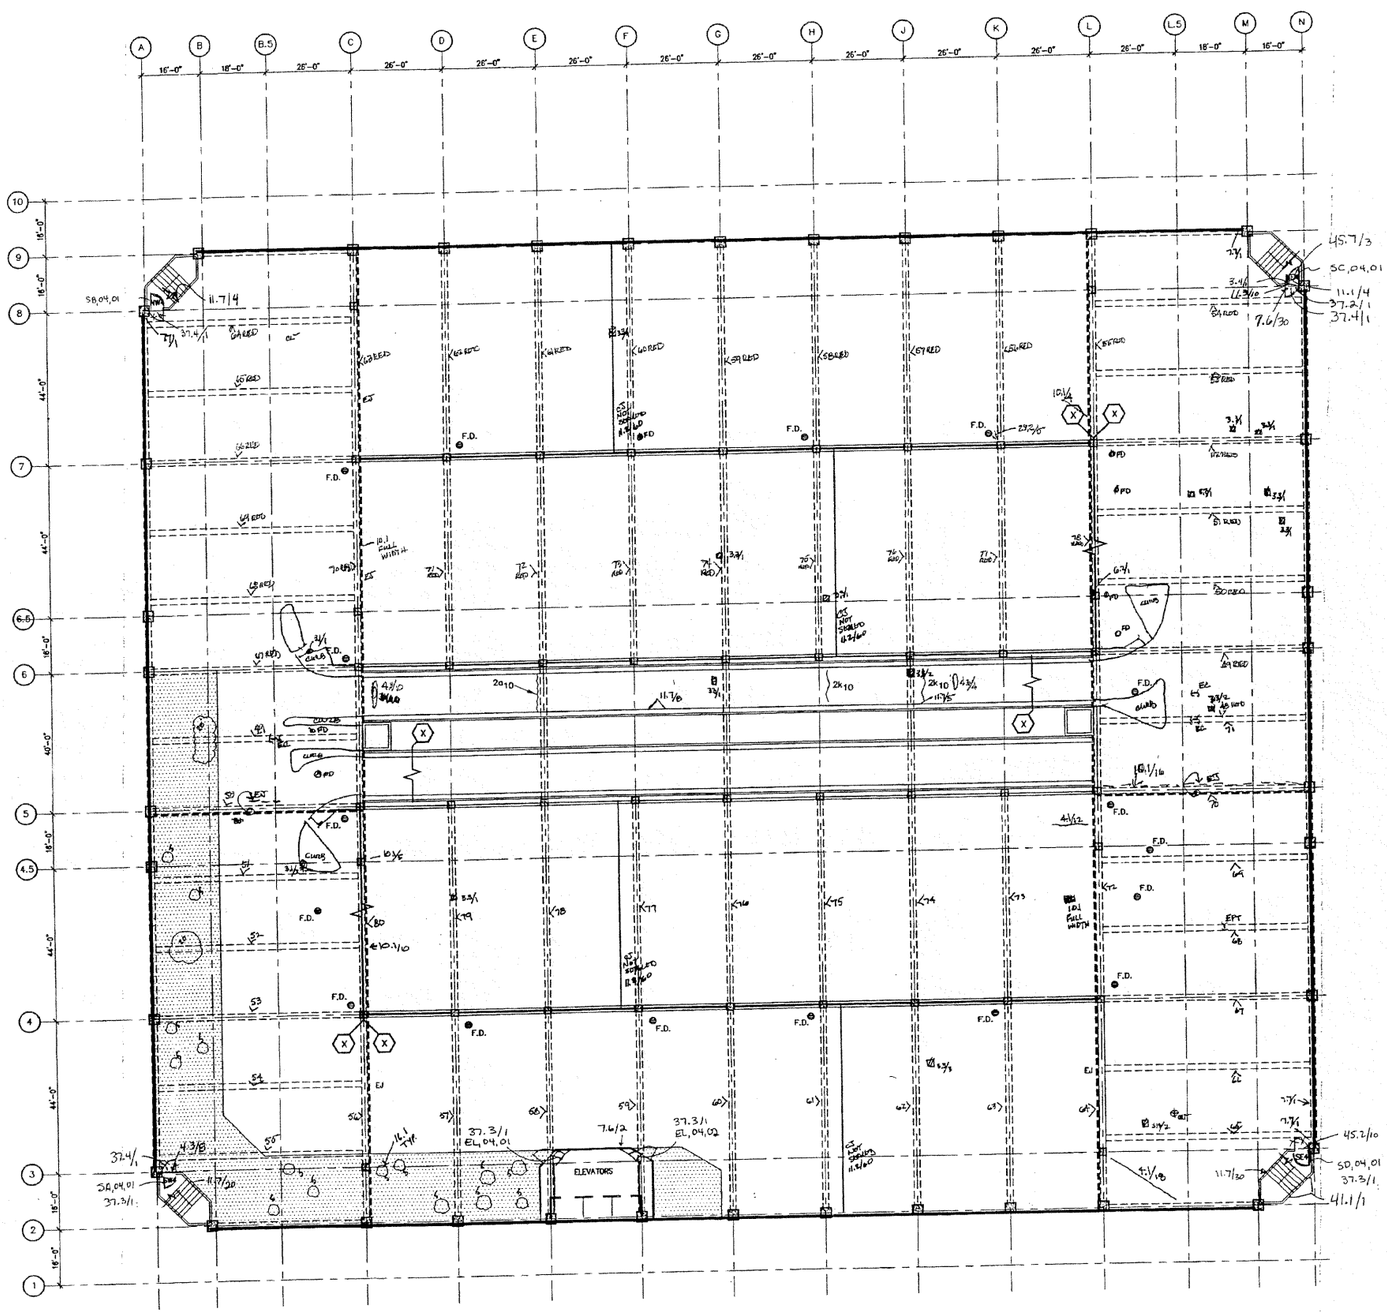

LEVEL 4 PLAN
SCALE: 1/16" = 1'-0"

1
R1.4

NORTH

LEGEND
EL = EXPOSED ELEC. CONDUIT

04/21/05 JCL

No part of this document may be reproduced in any form or by any means without permission from Walker Parking Consultants/Engineers, Inc.

WALKER PARKING CONSULTANTS
1660 South Highway 100
Suite 350
Minneapolis, MN 55416
952.595.9116 Ph.
952.595.9518 Fax

ISSUED: NO.	DESCRIPTION	DATE	DRAWN	CHECKED

GATEWAY PARKING RAMP
CITY OF MINNEAPOLIS
MINNEAPOLIS MN

SEAL

SHEET TITLE:
LEVEL 4 PLAN

Scale: 1/16" = 1'-0" NOT TO SCALE
Project No. 21-3254.00
Sheet No.
R1.4

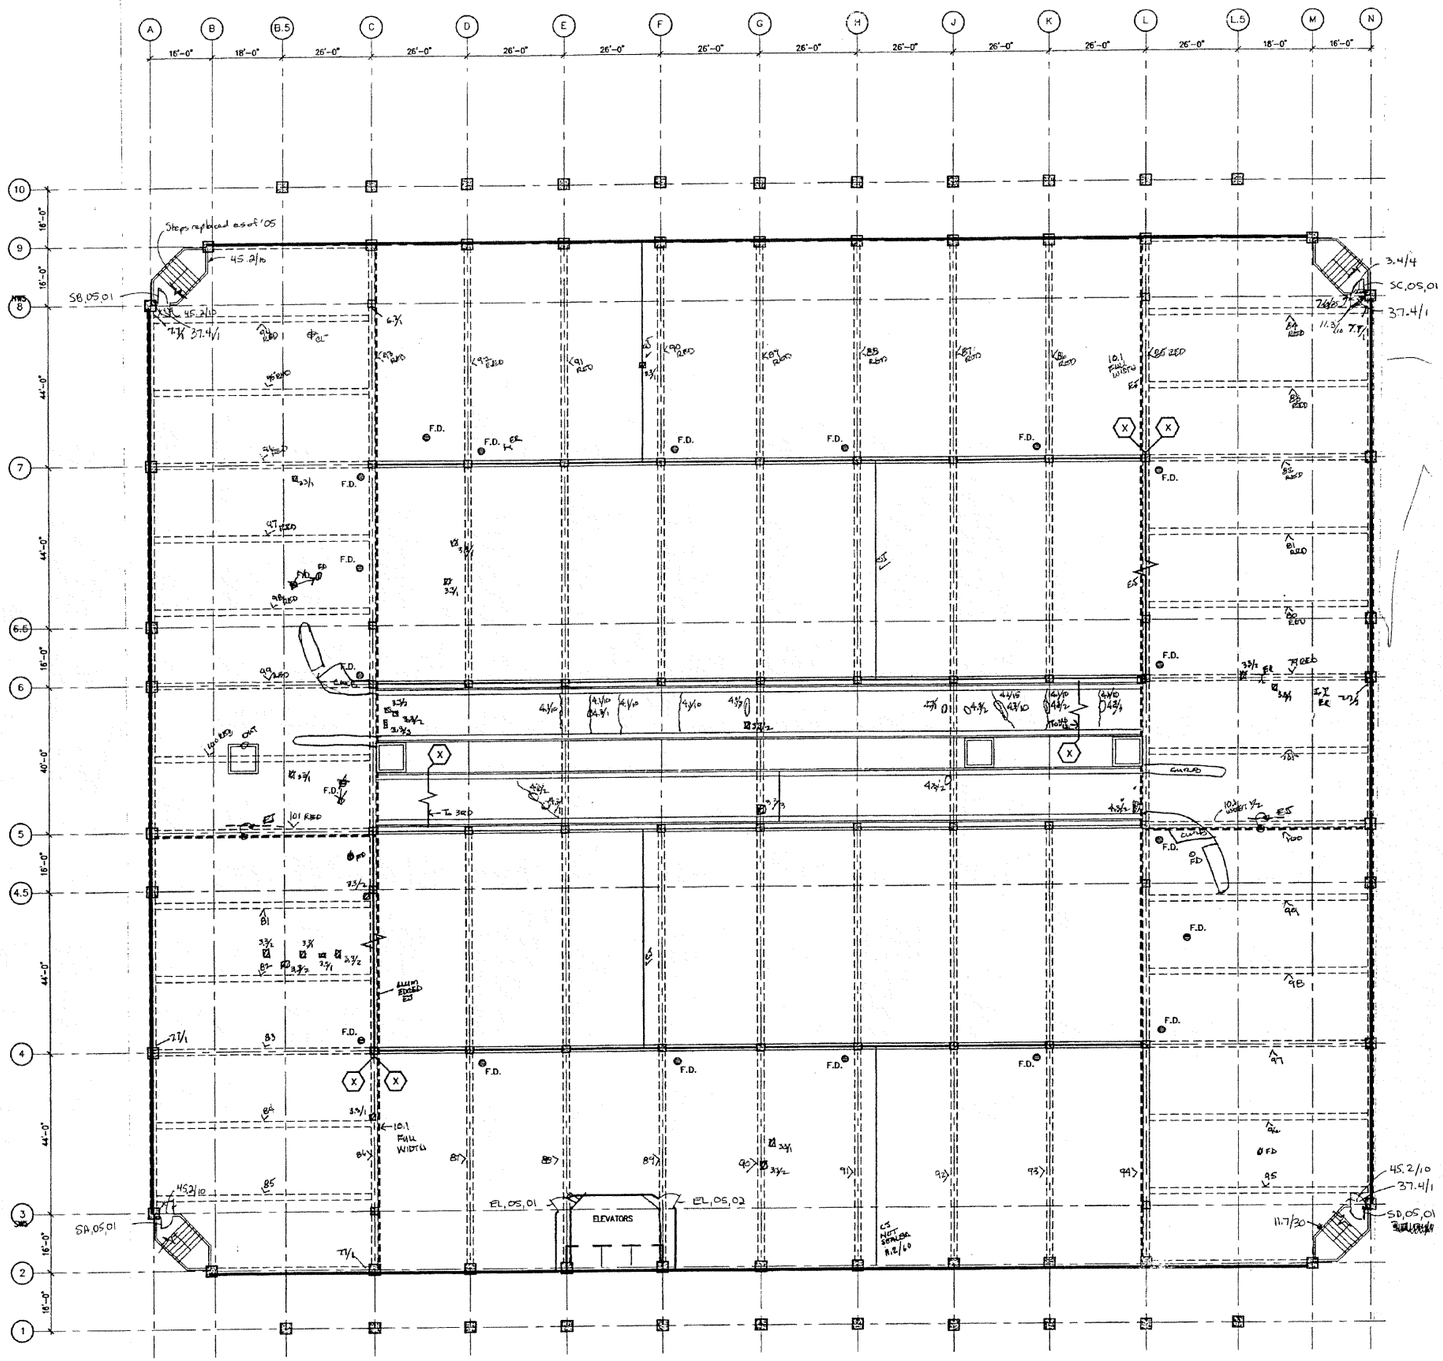

LEVEL 5 PLAN
SCALE: 1/16" = 1'-0"

1
R1.5

NORTH

04/21/05 JCL

4/60/030
EE = EMBEDDED REINFORCING

Copyright 2003. All rights reserved. No part of this document may be reproduced in any form or by any means without permission from Walker Parking Consultants/Engineers, Inc.

WALKER
PARKING CONSULTANTS
1660 South Highway 100
Suite 350
Minneapolis, MN 55416
952.595.9116 Ph.
952.595.9518 Fax

ISSUED	NO.	DESCRIPTION	DATE	DRAWN	CHECKED

GATEWAY PARKING RAMP
CITY OF MINNEAPOLIS
MINNEAPOLIS MN

SEAL

SHEET TITLE:
LEVEL 5
PLAN

Scale: 1/16" 400 NOT SCALE
Project No. 21-3054.00
Sheet No.
R1.5

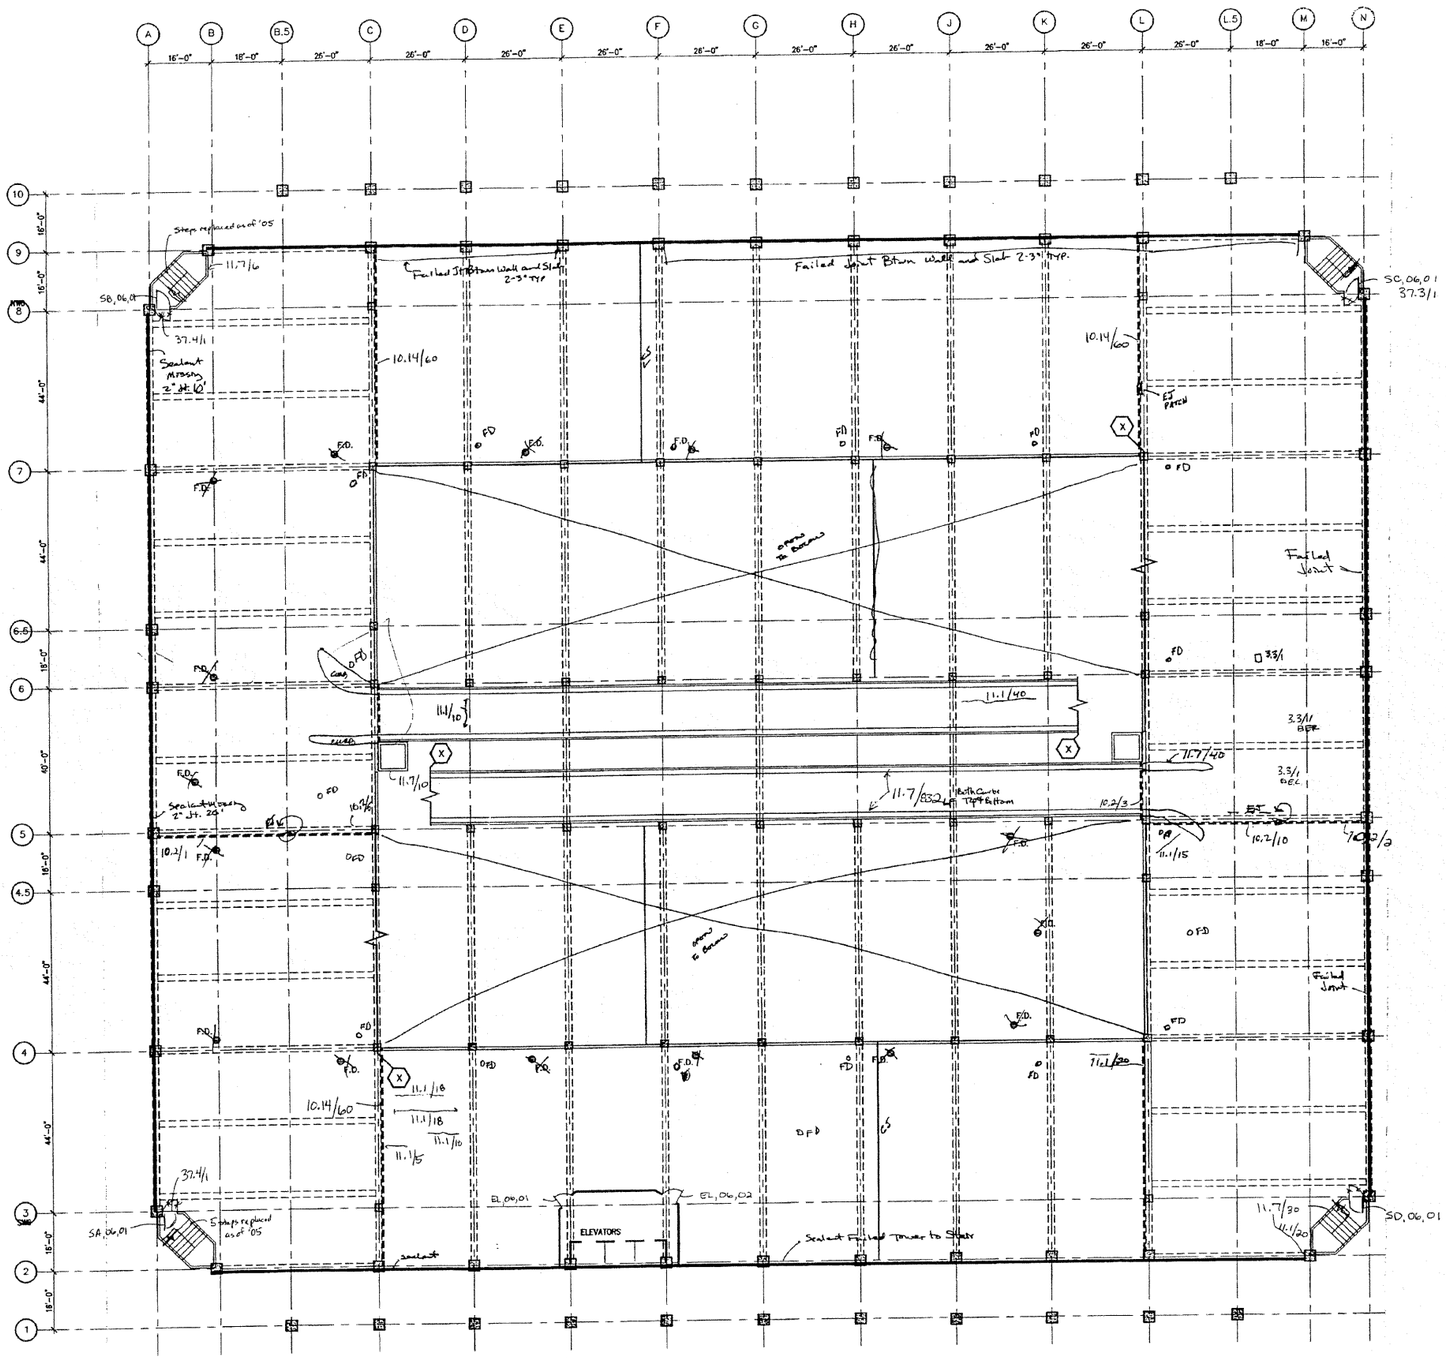

LEVEL 6 PLAN
SCALE: 1/16" = 1'-0"

1
R1.6

NORTH

Copyright 2003. All rights reserved. No part of this document may be reproduced in any form or by any means without permission from Walker Parking Consultants/Engineers, Inc.

04/21/05 JCL

WALKER
PARKING CONSULTANTS
1660 South Highway 100
Suite 550
Minneapolis, MN 55416
952.595.9116 Ph.
952.595.9518 Fax

ISSUED: NO.	DESCRIPTION	DATE	DRAWN	CHECKED

GATEWAY PARKING RAMP
CITY OF MINNEAPOLIS
MINNEAPOLIS MN

SEAL

SHEET TITLE:
LEVEL 6
PLAN

Scale: 1/16" = 1'-0" BOTH SCALE
Project No. 21-8234.00
Sheet No.
R1.6

Vertical Jt. Sealant Patch 11.3/20
Obtain formula adj. 43.17
Jt Sealant Misc 11.3/15
11.3/10
Vert. Jt. Sealant 11.3/10
11.3/10 11.3/10
11.3/10
SOUTH ELEVATION
Vertical Jt. Sealant 5' 11.3/5
11.3/15
Vertical Jt. Sealant Misc 5'
NORTH ELEVATION
43.17
11.3/35
11.3/10 11.3/20
11.3/10
replace vertical sealant 11.3/95
EAST ELEVATION
WEST ELEVATION
Vertical Jt Sealant 11.3/40
NOTED SOME RUST STAINING ON UNDERSIDE OF SKYLIGHT AND IN MOTORCYCLE AREA ON NORTH ELEVATION
SECTION E GRID H NORTH
SECTION E GRID H SOUTH
GATEWAY RAMP EXTERIOR REVIEW
7/26/05 TBE
BOARMAN ARCHITECTS INC.
WINSOR/FARICY ARCHITECTS INC.
MUNICIPAL PARKING RAMP & MTC BUS LAYOVER FACILITY
EXTERIOR ELEVATIONS
PROJECT NO. 9
SHEET NO. A-4