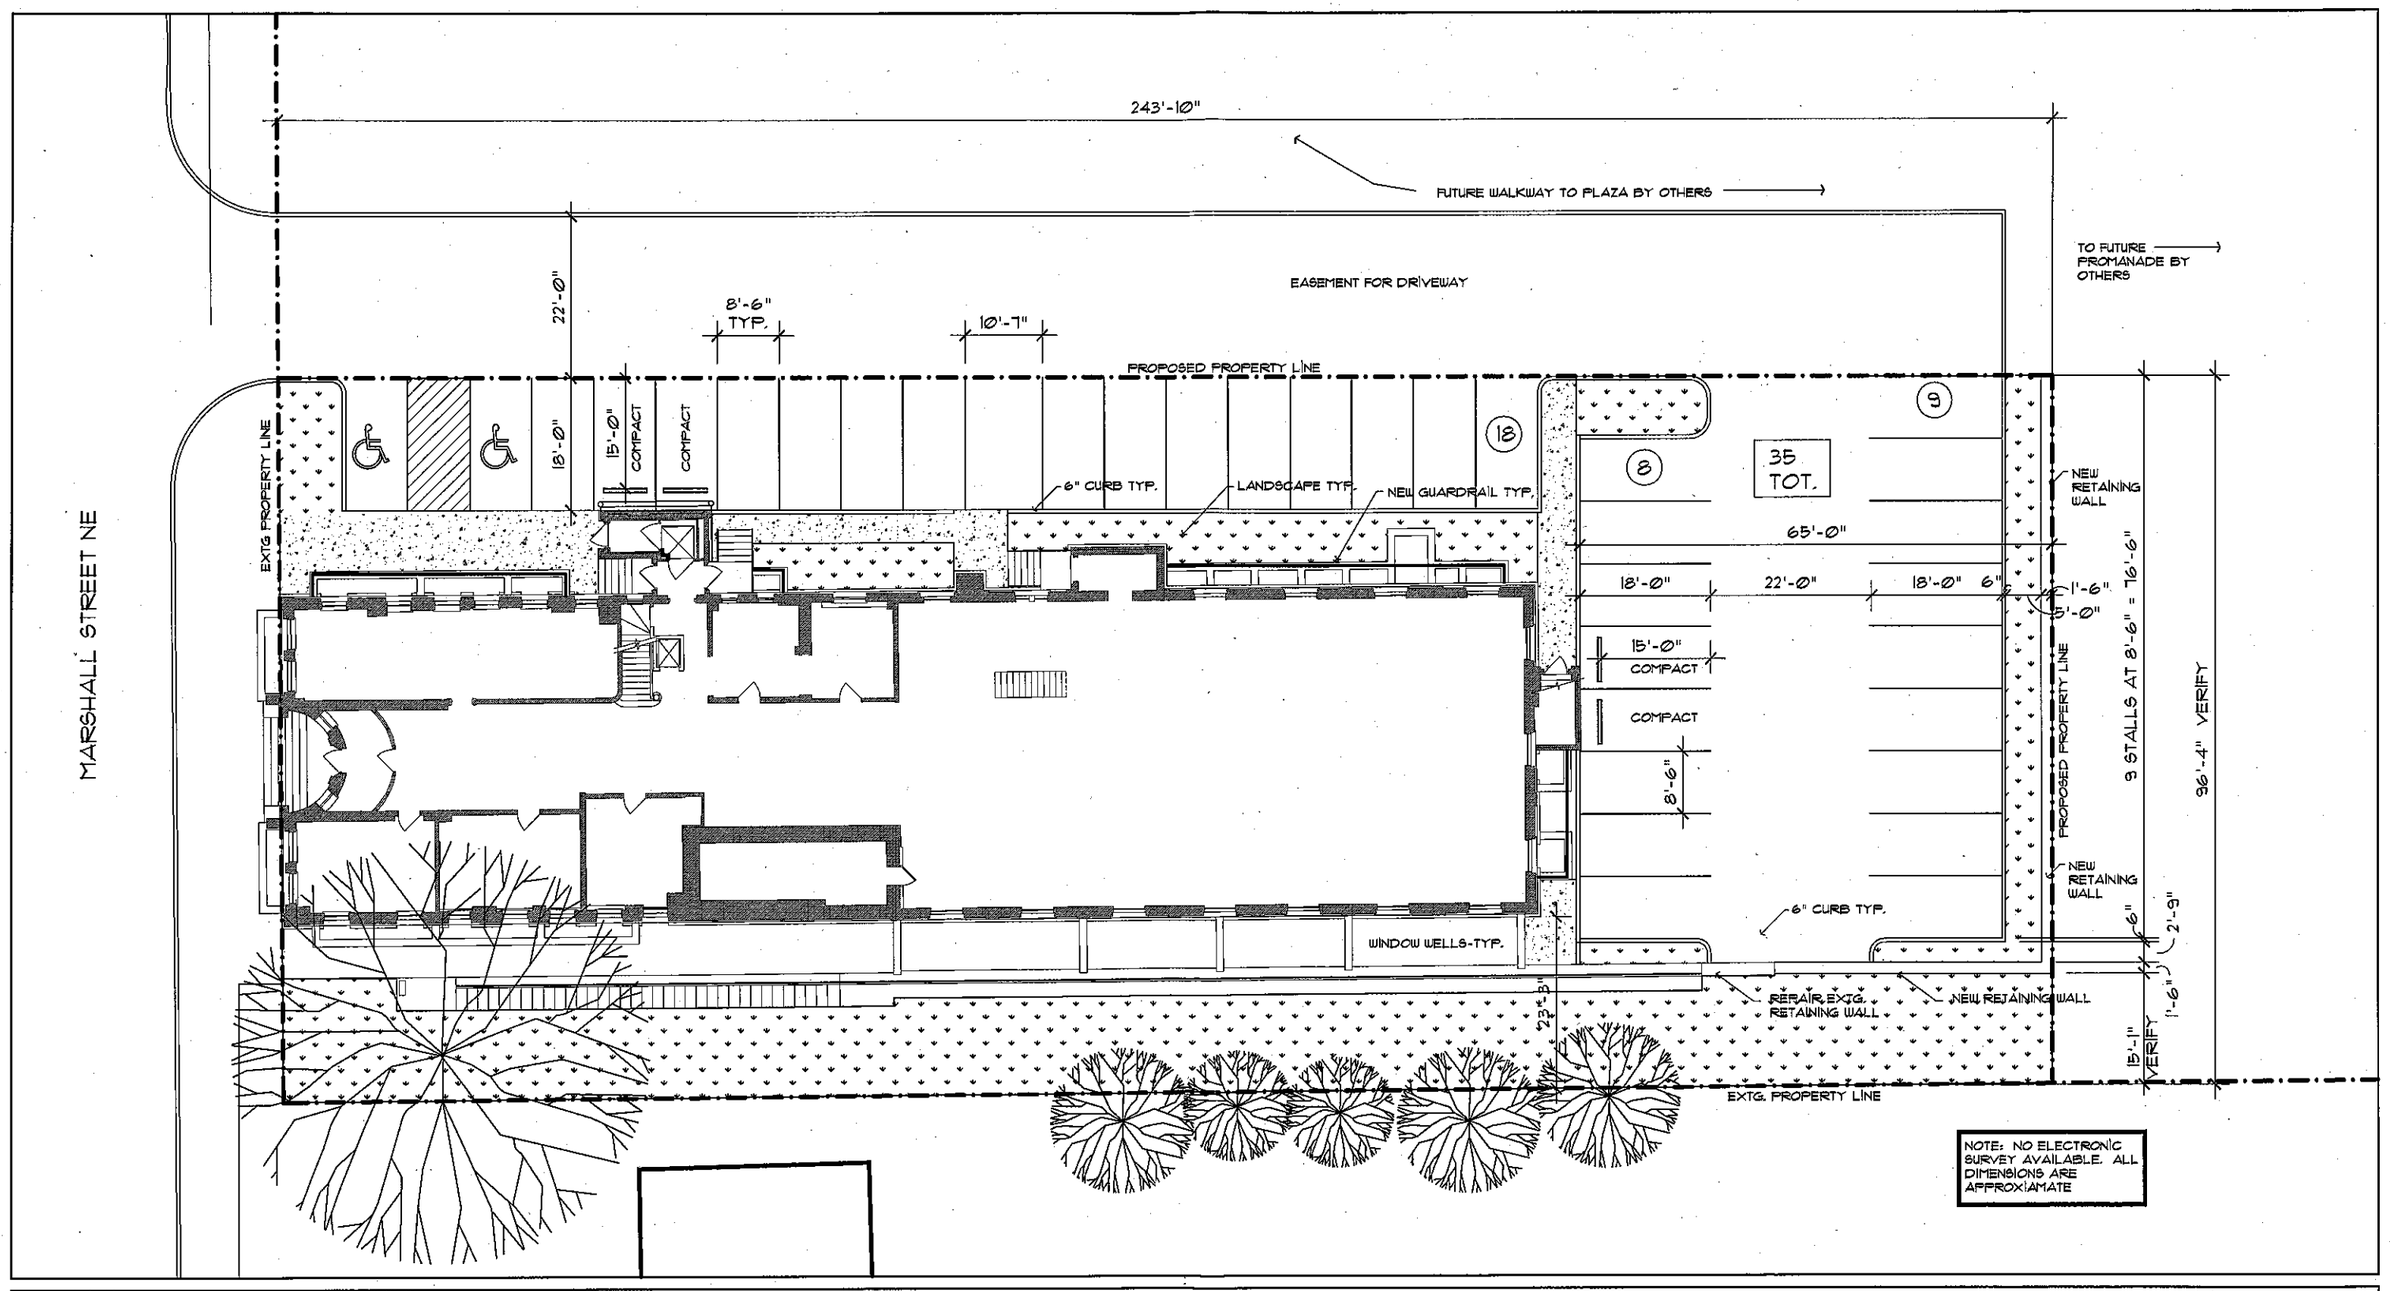

DJR ARCHITECTURE INC.
333 Washington Ave N.
Suite 210
Minneapolis, MN 55401
Ph: 612-676-2700
Fax: 612-676-2766

GRAIN BELT BALLROOM - RENOVATION
Minneapolis, Minnesota

REVISED 08-07-08

PROPOSED SITE PLAN

AS100

PROJECT NO:	08-0017
SCALE:	1" = 20'-0"
DATE:	08-07-08