PRIORITY LEVEL– A

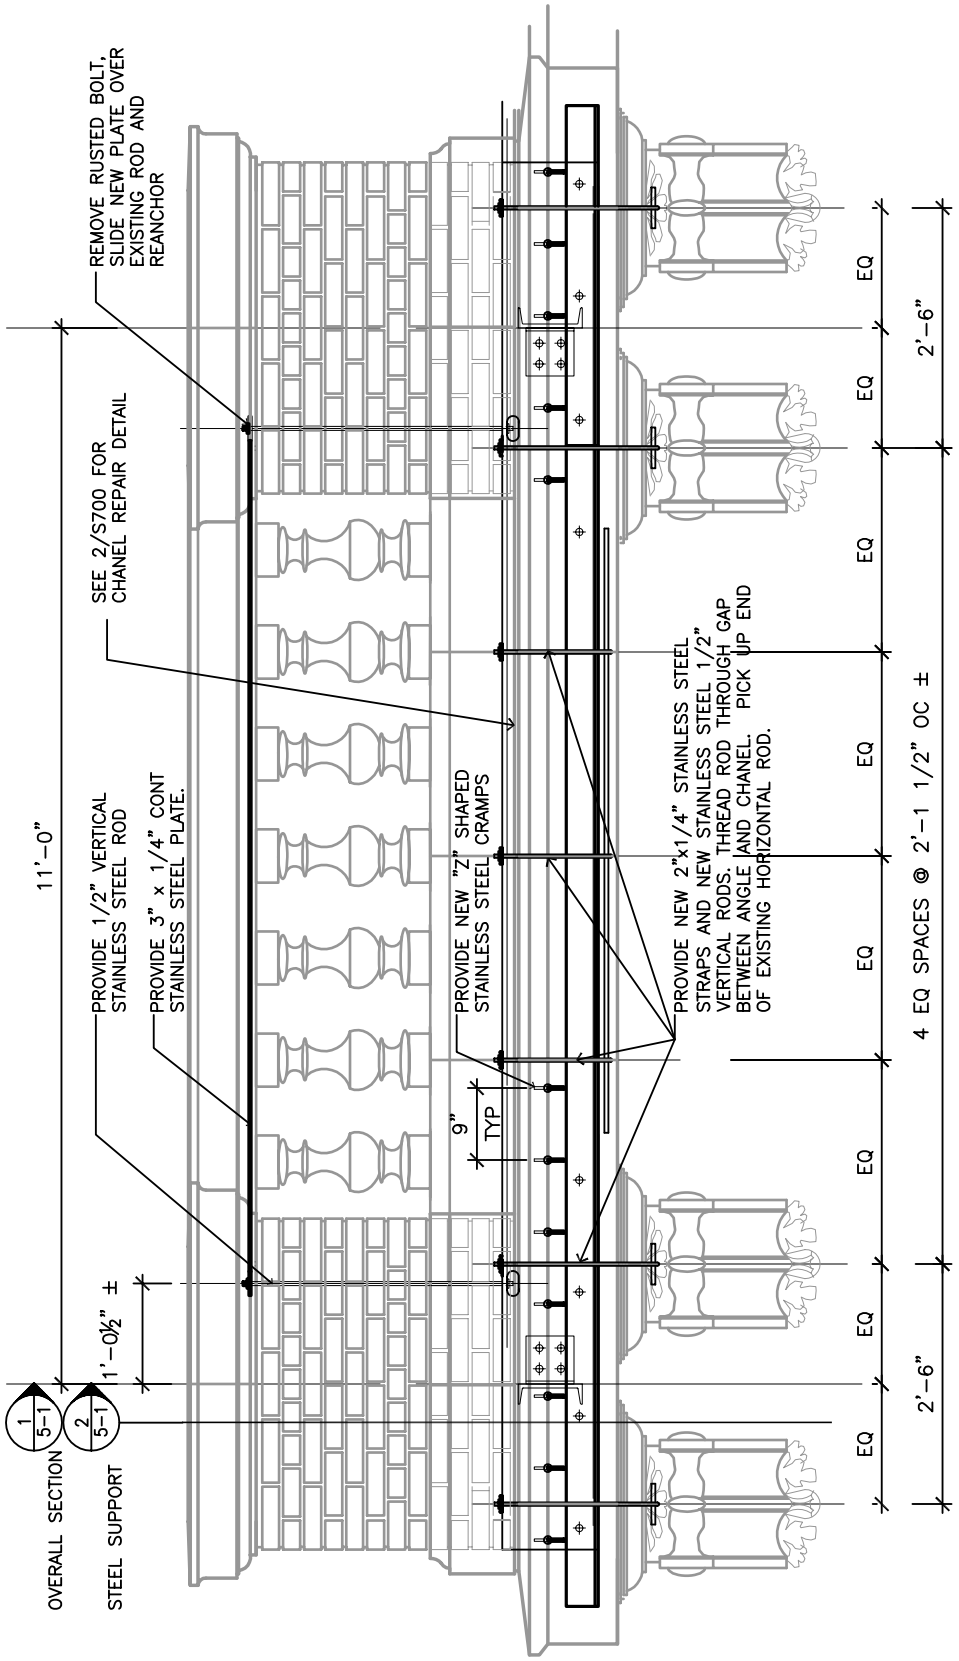

SOUTH END BAY

REV	RFP#2–R
	OCT 8,2003

hGA
Architecture | Engineering | Planning
Hammel, Green and Abrahamson, Inc.
701 Washington Avenue North - Minneapolis, Minnesota 55401
Telephone 612.758.4000 Facsimile 612.758.4199

SCALE	1/2"=1'–0"
DATE	10/8/03
DRAWN	val
COMM. NO.	0781–006–25

orpheum theatre
910 hennepin ave
minneapolis, minnesota

3
5–1

00–00–00 00:00

0049R001.DWG

XXXXXXXX.DWG
PLOT SCALE: 1"=1–0"