PRIORITY LEVEL– A

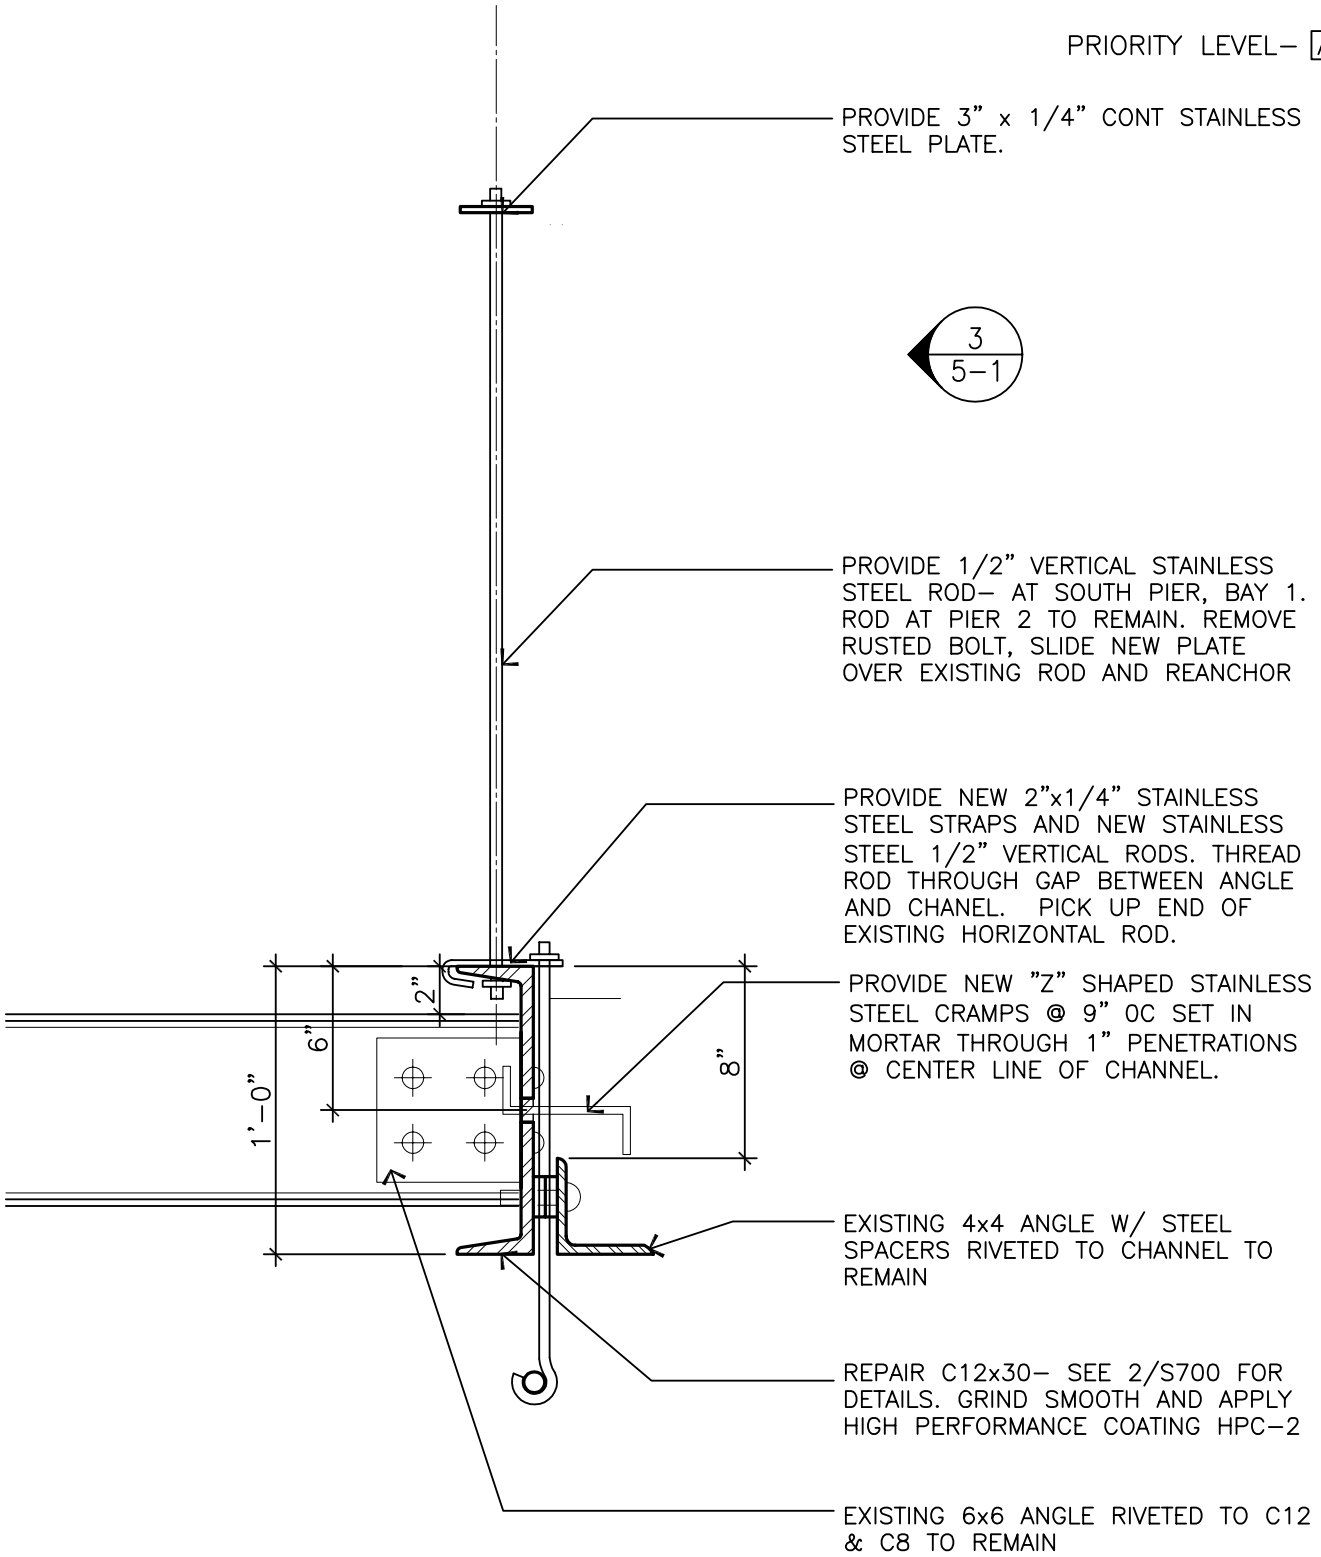

TYP ANCHORAGE SYSTEM REPAIR @ BALCONY (SECTION)

REV	RFP#2–R OCT 8,2003

HGA
Architecture | Engineering | Planning
Hammel, Green and Abrahamson, Inc.
701 Washington Avenue North - Minneapolis, Minnesota 55401
Telephone 612.758.4000 Facsimile 612.758.4199

SCALE 1 1/2"=1'–0"
DATE
DRAWN val
COMM. NO. 0781–006–25

orpheum theatre
910 hennepin ave
minneapolis, minnesota

2
5–1

00–00–00 00:00
0049R001.DWG
XXXXXXXX.DWG
PLOT SCALE: 1"=1–0"