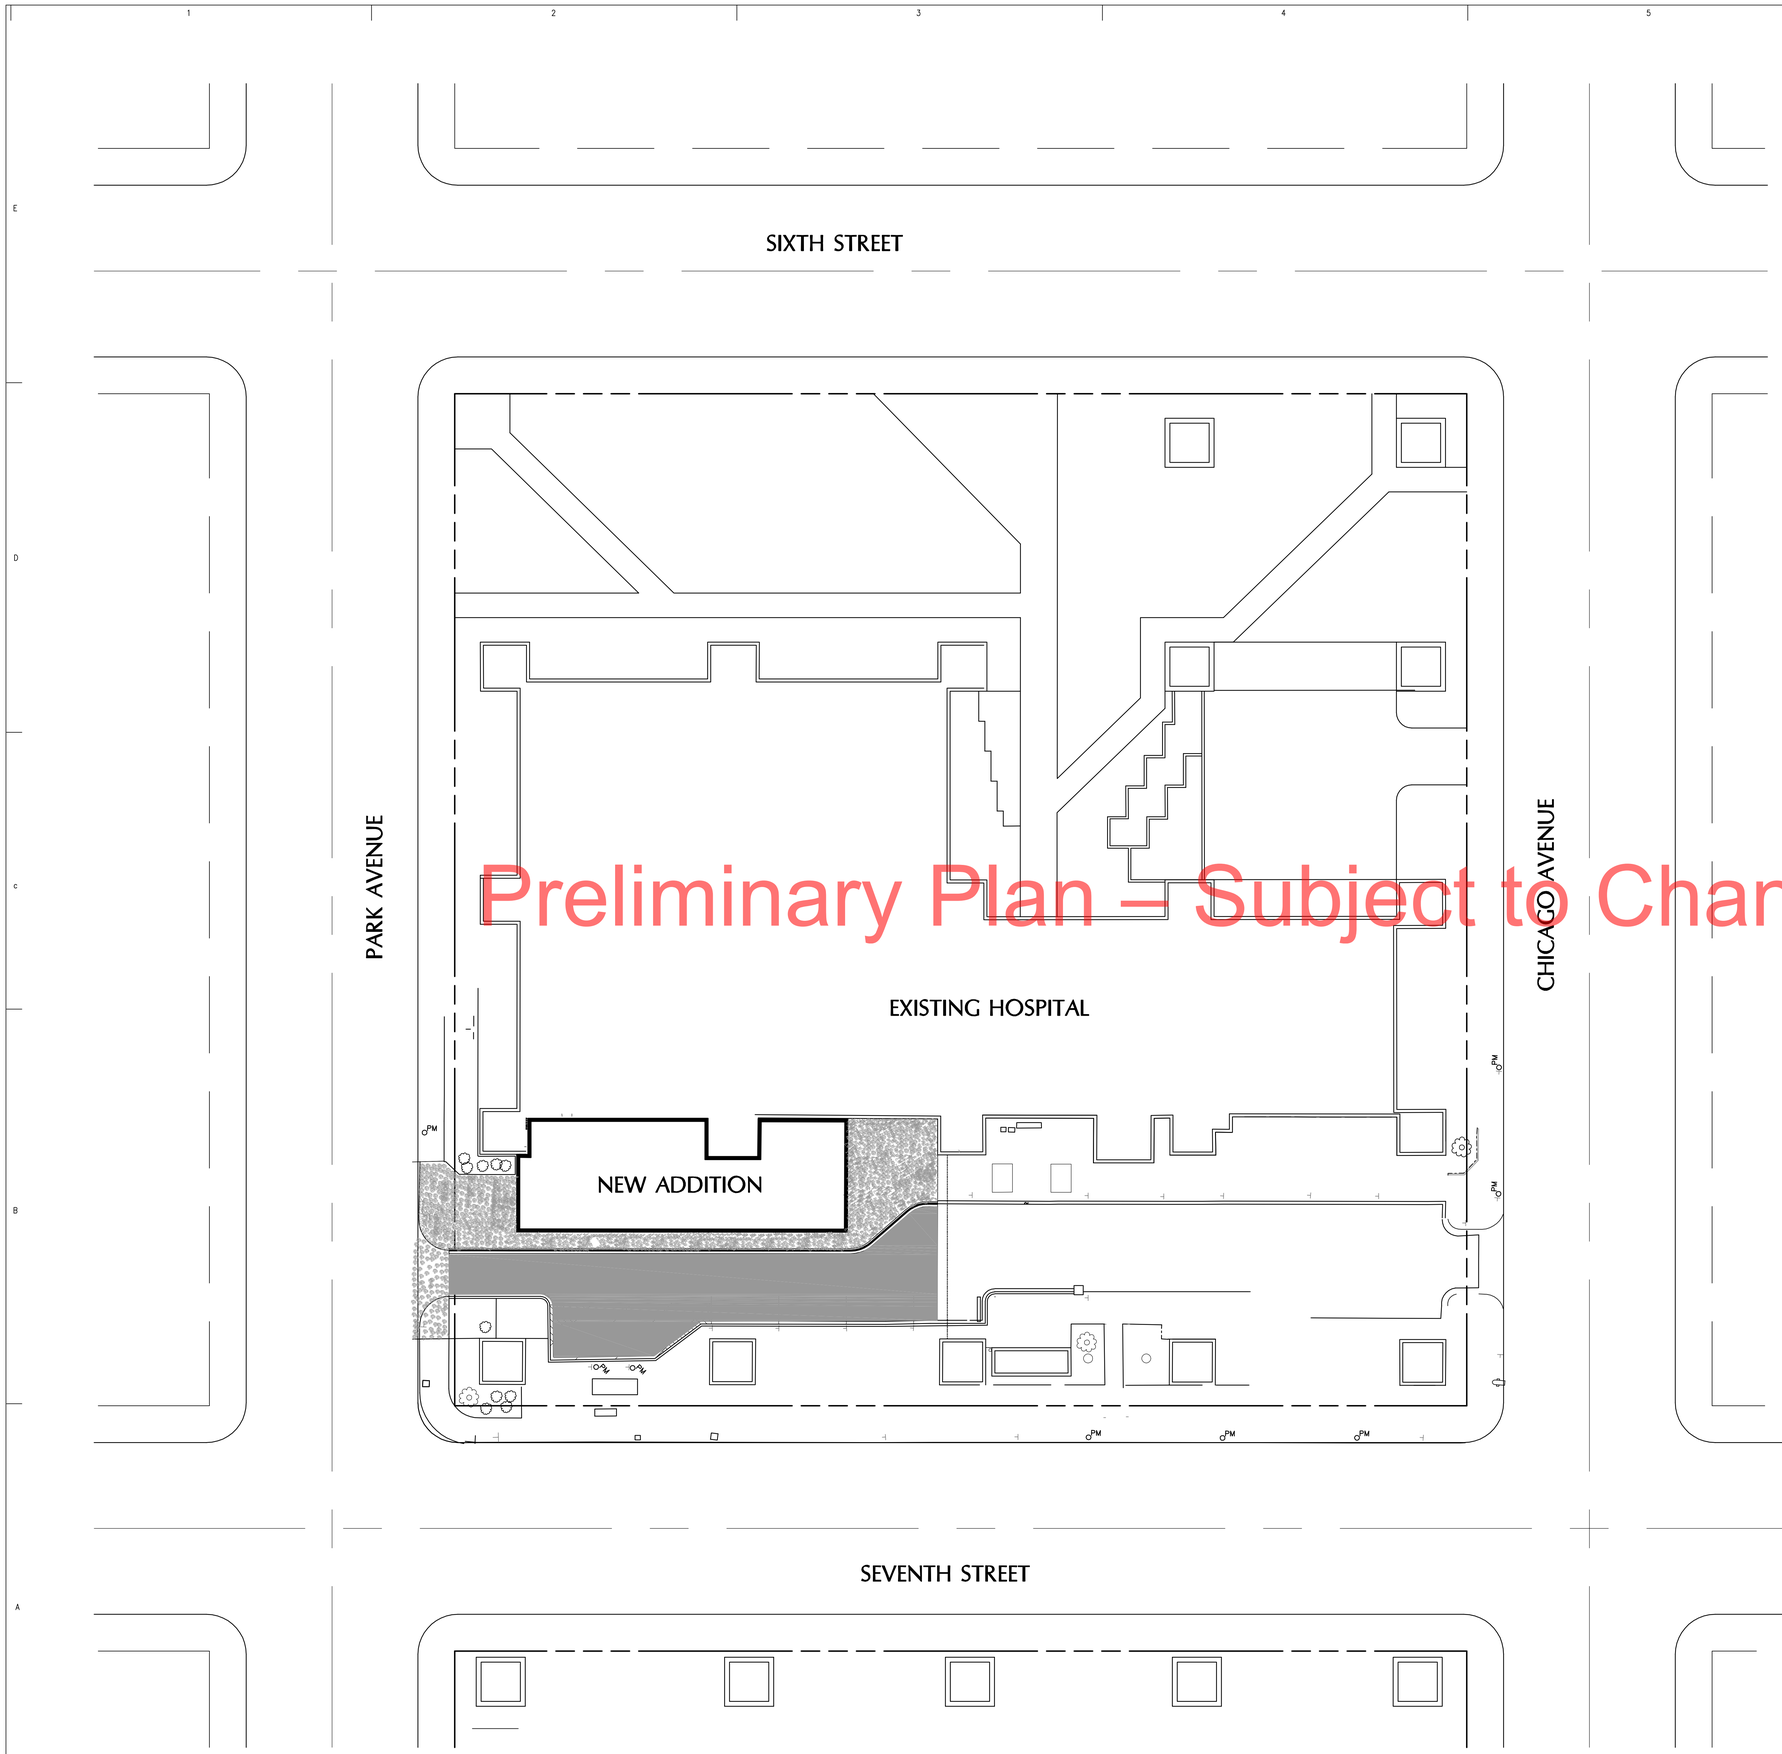

NORTH

SCALE 1" = 20'

20 0 10 20 40 80

GRAPHIC SCALE

LEGEND

NEW BITUMINOUS PAVEMENT

NEW CONCRETE WALK

HDR

HDR| Architecture, Inc.

UBS Plaza | 444 Cedar Street, Suite 1900 | St. Paul, MN 55101 | 612.524.6000

PARAMOUNT Engineering & Design

1440 Arcade Street • Suite 200
St. Paul, Minnesota 55106
651.771.0644 • 651.776.5055 (fax)

PROJECT FOR

Hennepin County Medical Center

HCMC HYPERBARIC CHAMBER

701 Park Avenue
Minneapolis,
Minnesota 55415

MARK	DATE	DESCRIPTION
	9-6-11	SITE & LAND USE SUBMITTAL SET

PROJECT NUMBER	145828
PROJECT PRINCIPAL	
PROJECT MANAGER	
PROJECT DESIGNER	
PROJECT COORDINATOR	
LANDSCAPE ARCHITECT	
CIVIL ENGINEER	
STRUCTURAL ENGINEER	
MECHANICAL ENGINEER	
INTERIOR DESIGNER	
EQUIPMENT PLANNER	
DRAWN BY	

PARTIAL CAMPUS PLAN

SCALE

C-0

DESIGN DEVELOPMENT

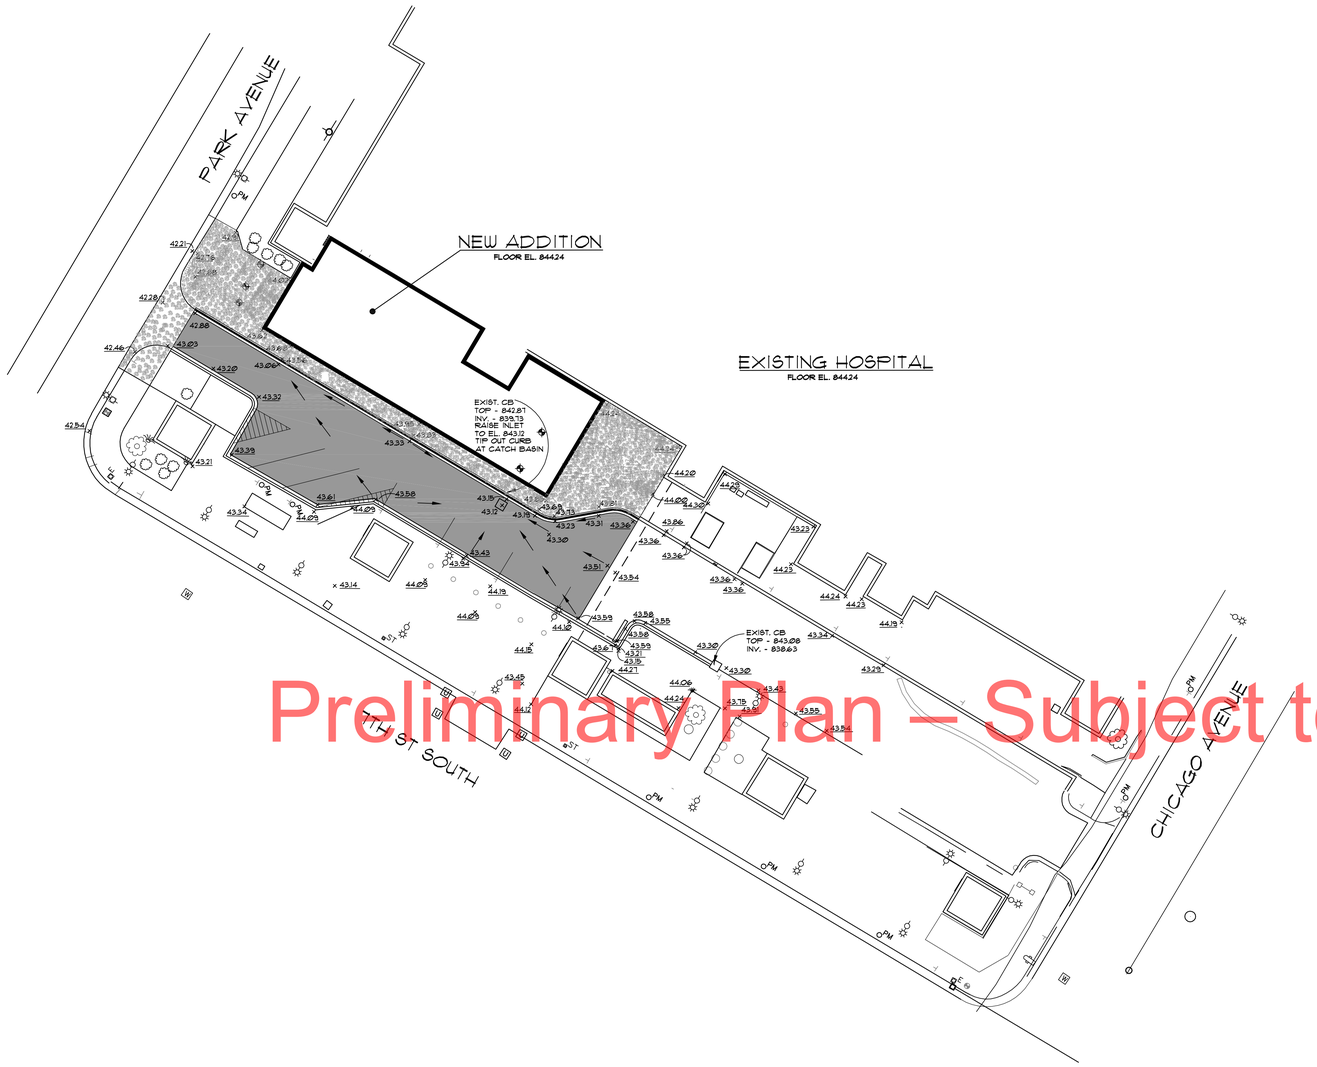

Preliminary Plan – Subject to Change

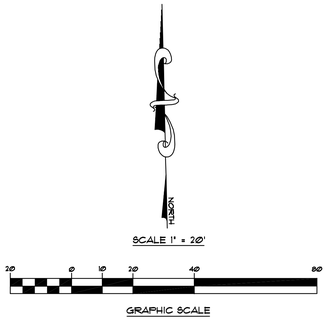

LEGEND

826	EXISTING CONTOURS
824	NEW CONTOURS
×27.8	EXISTING SPOT ELEVATIONS
×27.8	NEW SPOT ELEVATIONS
	SOIL BORINGS

NOTES

HDR
HDR| Architecture, Inc.
UBS Plaza | 444 Cedar Street, Suite 1900 | St. Paul, MN 55101 | 612.524.6000

PARAMOUNT Engineering & Design
1440 Arcade Street • Suite 200
St. Paul, Minnesota 55106
651.771.0644 • 651.776.5055 (fax)

PROJECT FOR

Hennepin County Medical Center

HCMC HYPERBARIC CHAMBER

701 Park Avenue
Minneapolis,
Minnesota 55415

MARK	DATE	DESCRIPTION
	9-6-11	SITE & LAND USE SUBMITTAL SET
	3-18-11	OWNER REVIEW

PROJECT NUMBER	145828
PROJECT PRINCIPAL	
PROJECT MANAGER	
PROJECT DESIGNER	
PROJECT COORDINATOR	
LANDSCAPE ARCHITECT	
CIVIL ENGINEER	
STRUCTURAL ENGINEER	
MECHANICAL ENGINEER	
INTERIOR DESIGNER	
EQUIPMENT PLANNER	
DRAWN BY	

PRELIMINARY
NOT FOR CONSTRUCTION

GRADING PLAN

SCALE

C-2

DESIGN DEVELOPMENT

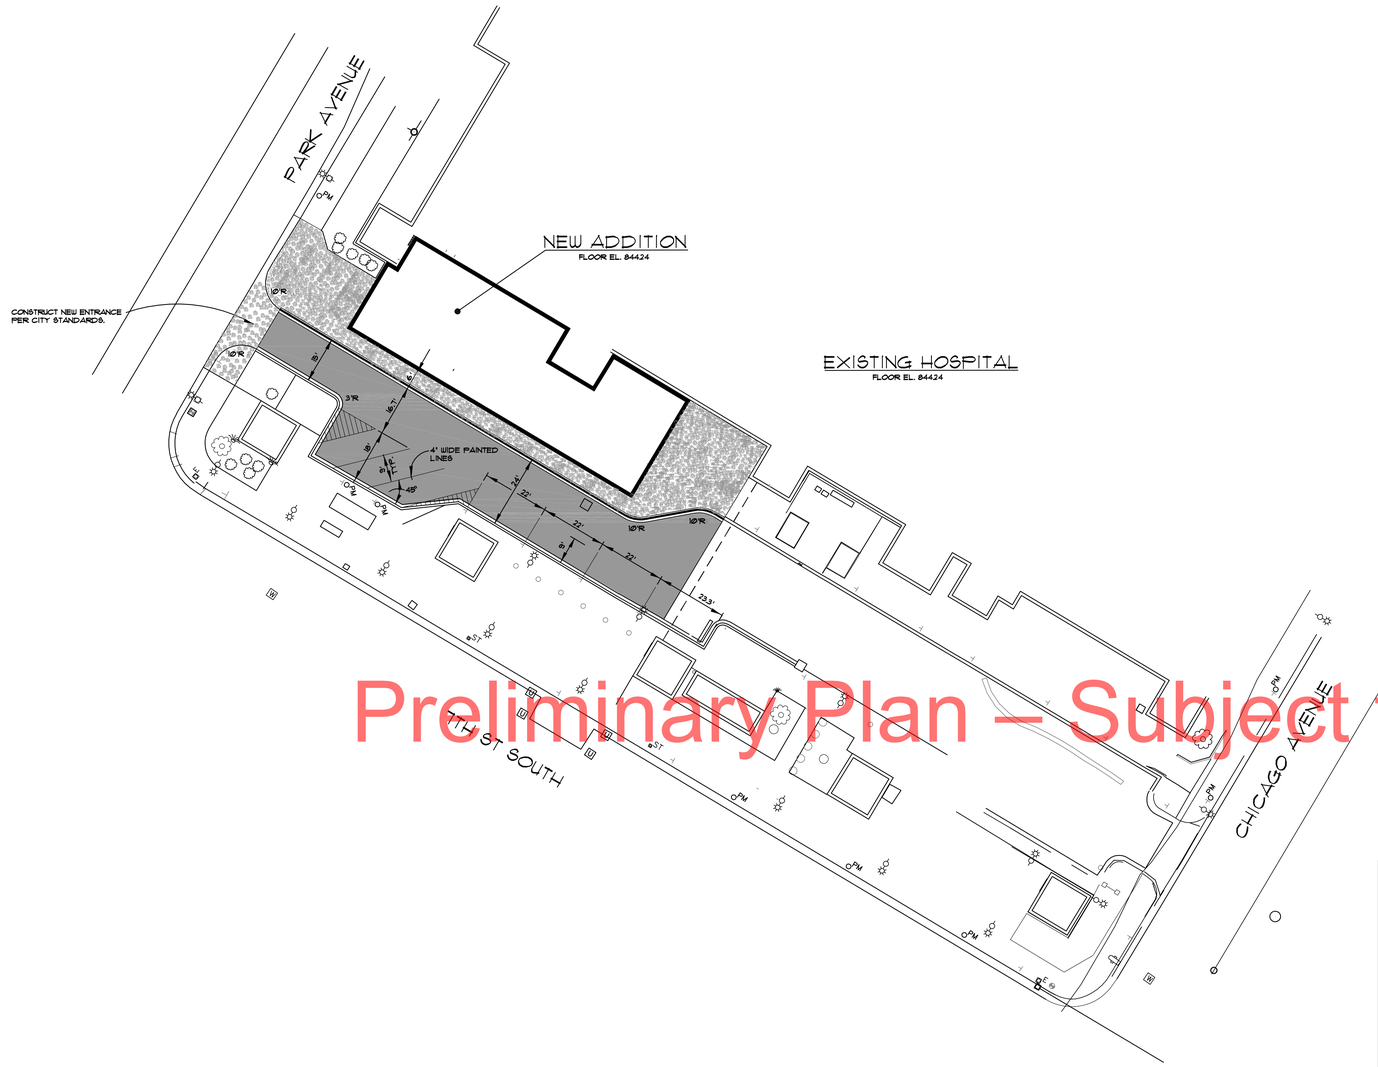

Preliminary Plan – Subject to Change

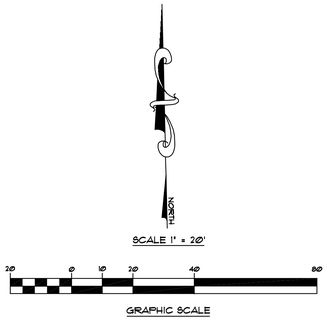

LEGEND

- NEW BITUMINOUS PAVEMENT
- NEW CONCRETE WALK
- NEW B612 CONCRETE CURB & GUTTER

LEGEND

1. ALL DIMENSIONS SHOWN ON THE PLAN ARE TO FACE OF CURB.

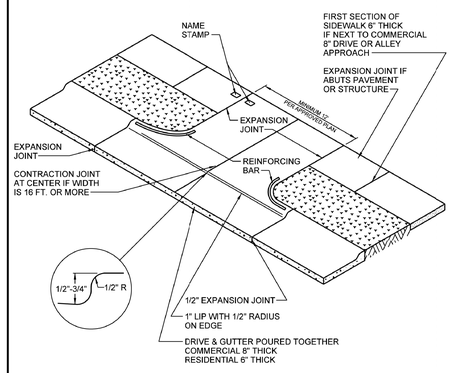

MINNEAPOLIS DEPARTMENT OF PUBLIC WORKS		TYPICAL DRIVEWAY	STANDARD PLATE NO. ROAD-2002
DRAWN: JFC	DATE: 9/10/07		
APPROVED: GAS	DATE: 5/19/08		

HDR

HDR| Architecture, Inc.

UBS Plaza | 444 Cedar Street, Suite 1900 | St. Paul, MN 55101 | 612.524.6000

PARAMOUNT Engineering & Design

1440 Arcade Street • Suite 200
St. Paul, Minnesota 55106
651.771.0644 • 651.776.5595 (fax)

PROJECT FOR

Hennepin County Medical Center

HCMC HYPERBARIC CHAMBER

701 Park Avenue
Minneapolis,
Minnesota 55415

MARK	DATE	DESCRIPTION
	9-6-11	SITE & LAND USE SUBMITTAL SET
	9-18-11	OWNER REVIEW

PROJECT NUMBER	145828
PROJECT PRINCIPAL	
PROJECT MANAGER	
PROJECT DESIGNER	
PROJECT COORDINATOR	
LANDSCAPE ARCHITECT	
CIVIL ENGINEER	
STRUCTURAL ENGINEER	
MECHANICAL ENGINEER	
INTERIOR DESIGNER	
EQUIPMENT PLANNER	
DRAWN BY	

PRELIMINARY
NOT FOR CONSTRUCTION

LAYOUT PLAN

SCALE

C-3

DESIGN DEVELOPMENT

GENERAL SHEET NOTES:

1. SEE A-100 FOR TYPICAL GENERAL FLOORPLAN NOTES.

KEYNOTES - SHEET

1	ACCESS FLOOR - SEE SPEC SECTION
2	CHAMBER CONSOLE MONITORS BY CHAMBER SUPPLIER
3	RELOCATE EXISTING FIRE EXTINGUISHER CABINET
4	MEDICAL ZONE VALVE BOX - COORDINATE WITH MECHANICAL
5	GAS DISTRIBUTION PANEL - SEE MECH

HDR

HDR | Architecture, Inc.

UBS Plaza | 444 Cedar Street, Suite 1900 | St. Paul, MN 55101 | 612.524.6000

PARAMOUNT ENGINEERING & DESIGN
1440 ARCADE ST. • ST. PAUL, MINNESOTA 55106
FAX (651) 776-5591 (651) 771-0544

PALANISAMI & ASSOCIATES, INC
CONSULTING ENGINEERS
5661 International Parkway
Minneapolis, Minnesota 55428
(763) 504-5277 FAX (763) 533-9586

PROJECT FOR

Hennepin County Medical Center

HCMC HYPERBARIC CHAMBER

701 Park Avenue
Minneapolis,
Minnesota 55415

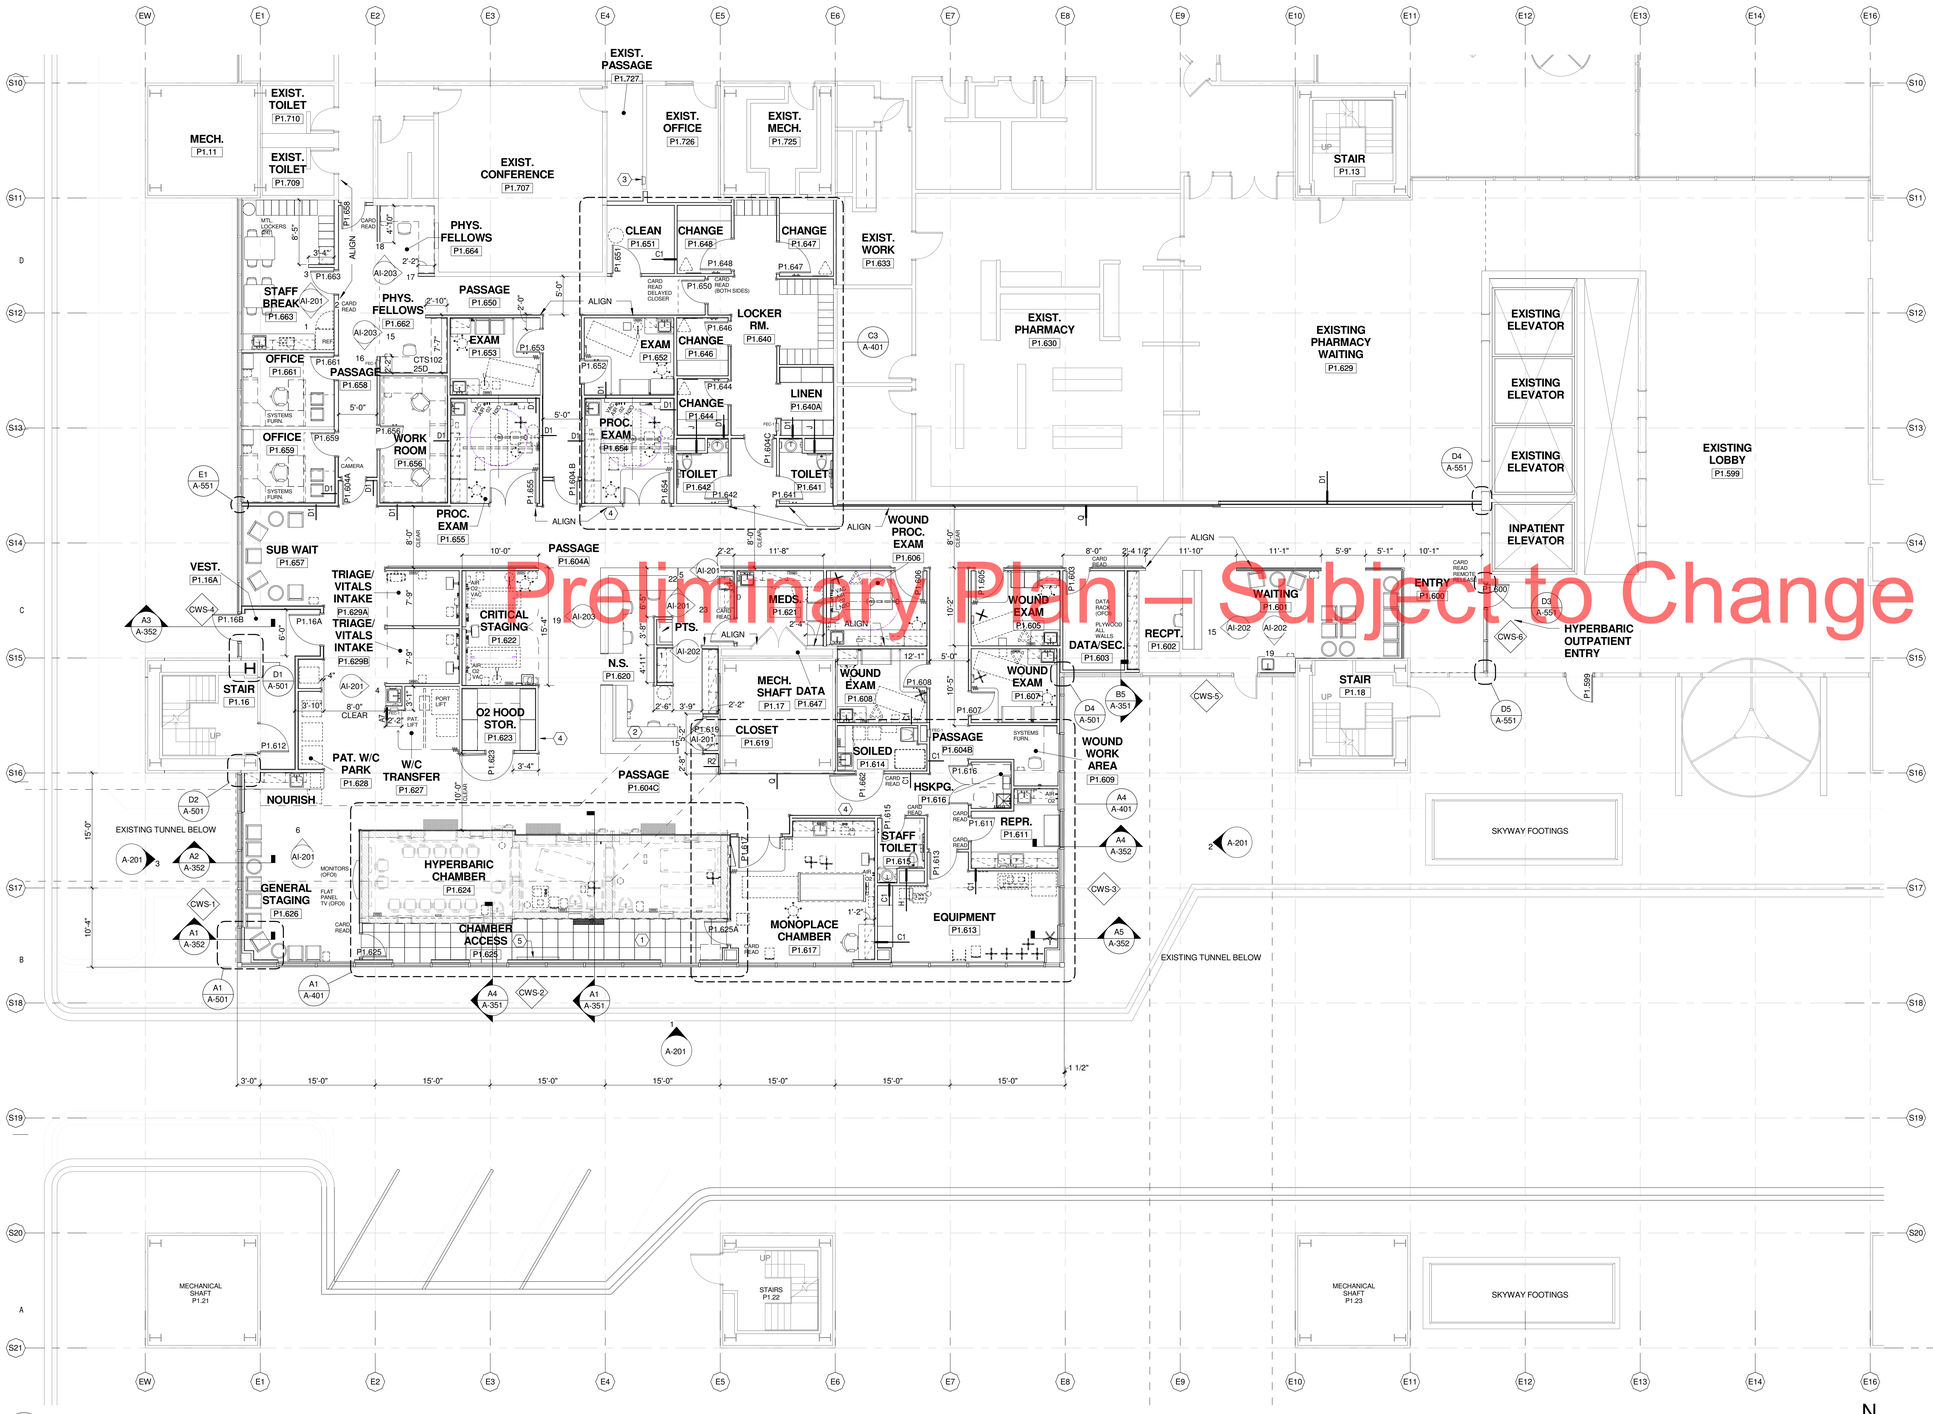

Preliminary Plan – Subject to Change

1 LEVEL 1 FLOOR PLAN
1/8" = 1'-0"

N

KEYPLAN

MARK	DATE	DESCRIPTION
	5/6/2011	LAND USE SUBMITTAL

PROJECT NUMBER	145828
PROJECT PRINCIPAL	
PROJECT MANAGER	Andrew Jordan
PROJECT DESIGNER	
PROJECT COORDINATOR	Shawn Breny
LANDSCAPE ARCHITECT	
CIVIL ENGINEER	Robert Weigert
STRUCTURAL ENGINEER	Mark DiPietro
MECHANICAL ENGINEER	John Martin
ELECTRICAL ENGINEER	Randy Ness
INTERIOR DESIGNER	Doris Witte
EQUIPMENT PLANNER	Tom Hicks
DRAWN BY	Cole Johnson

PRELIMINARY
NOT FOR CONSTRUCTION

LEVEL 1 FLOOR PLAN

SCALE As indicated

A-101

SITE PLAN / LAND USE REVIEW

\\Stp-srv1\stpaul\Projects\0 CLIENT FOLDERS\420356 - HCMC\145828 - Hyperbaric Chamber\RVT_Central Files\145828 A-CENTRAL SITE REVIEW.rvt
5/5/2011 1:39:28 PM

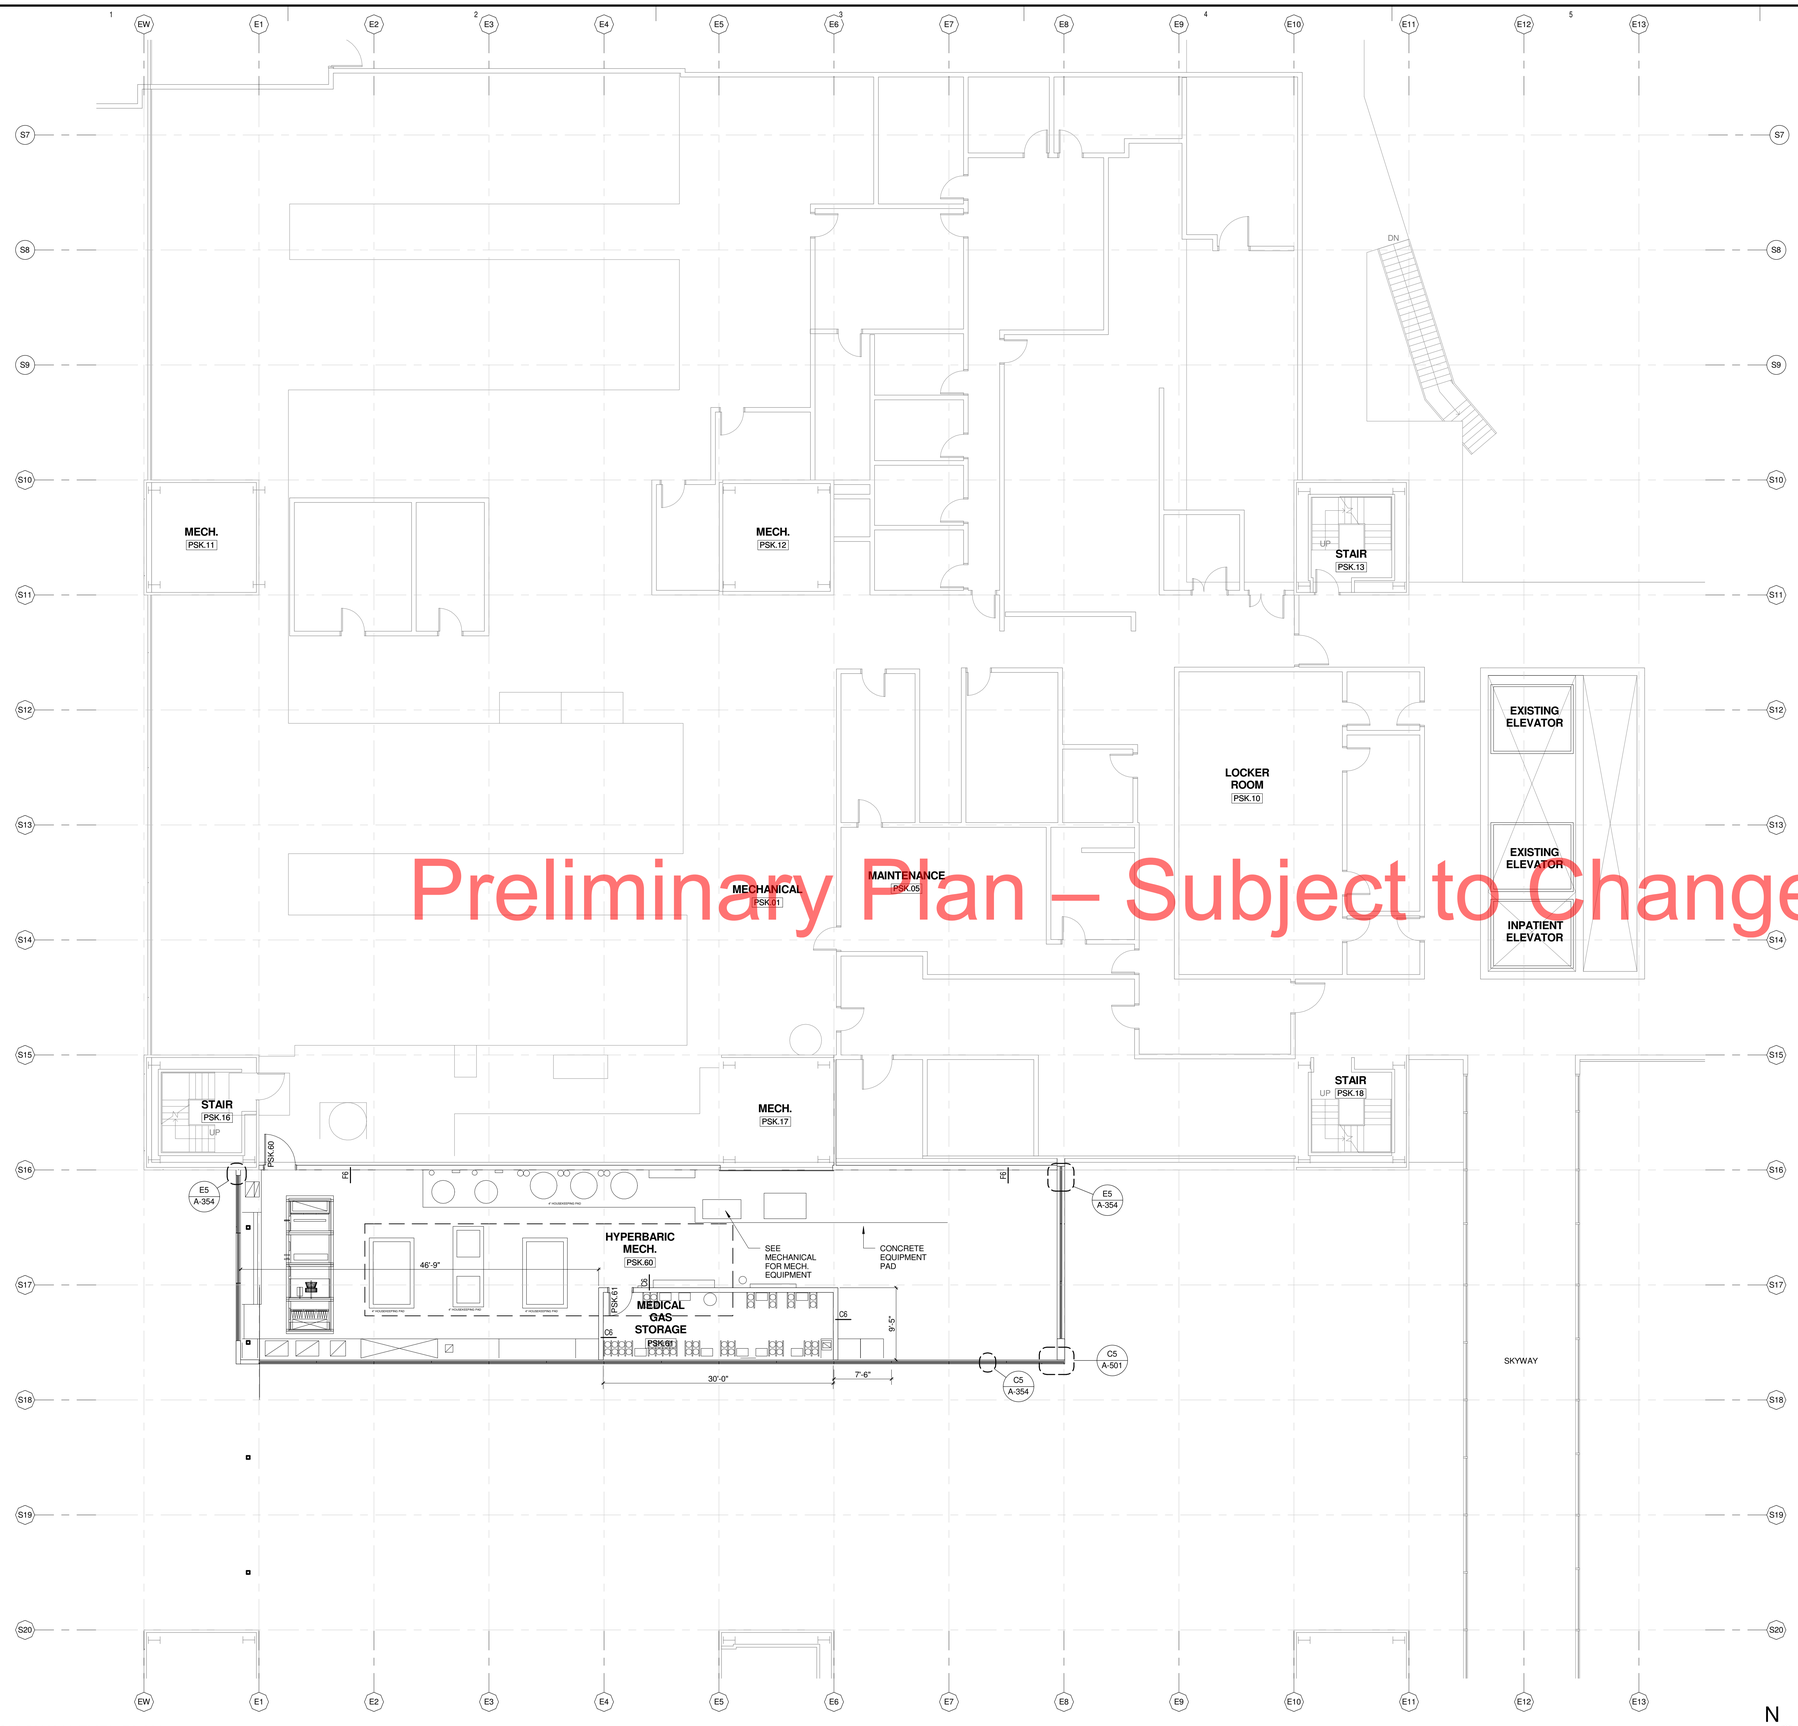

Preliminary Plan – Subject to Change

1 SKYWAY LEVEL PLAN
1/8" = 1'-0"

N

GENERAL SHEET NOTES:

1. SEE A-100 FOR TYPICAL GENERAL FLOORPLAN NOTES.

KEYNOTES - SHEET

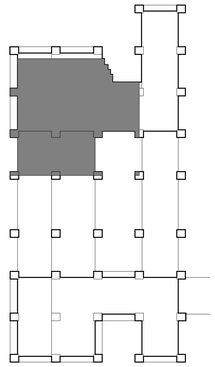

KEYPLAN

HDR Architecture, Inc.
UBS Plaza | 444 Cedar Street, Suite 1900 | St. Paul, MN 55101 | 612.524.6000

PARAMOUNT ENGINEERING & DESIGN
1440 ARCADE ST. • ST. PAUL, MINNESOTA 55106
FAX (651) 776-5591 (651) 771-0544

PALANISAMI & ASSOCIATES, INC
CONSULTING ENGINEERS
5661 International Parkway
Minneapolis, Minnesota 55428
(763) 504-5277 FAX (763) 533-9586

PROJECT FOR

Hennepin County Medical Center

HCMC HYPERBARIC CHAMBER

701 Park Avenue
Minneapolis,
Minnesota 55415

MARK	DATE	DESCRIPTION
	5/6/2011	LAND USE SUBMITTAL

PROJECT NUMBER	145828
PROJECT PRINCIPAL	
PROJECT MANAGER	Andrew Jordan
PROJECT DESIGNER	
PROJECT COORDINATOR	Shawn Breny
LANDSCAPE ARCHITECT	
CIVIL ENGINEER	Robert Weigert
STRUCTURAL ENGINEER	Mark DiPietro
MECHANICAL ENGINEER	John Martin
ELECTRICAL ENGINEER	Randy Ness
INTERIOR DESIGNER	Doris Witte
EQUIPMENT PLANNER	Tom Hicks
DRAWN BY	Author

PRELIMINARY
NOT FOR CONSTRUCTION

SKYWAY LEVEL FLOOR PLAN

SCALE As indicated

A-10S

SITE PLAN / LAND USE REVIEW

\\Stp-srv1\stpaul\Projects\0 CLIENT FOLDERS\429356 - HCMC\145828 - Hyperbaric Chamber\RVT_Central Files\145828 A-CENTRAL SITE REVIEW.rvt
5/5/2011 1:41:42 PM

5 3D View 1

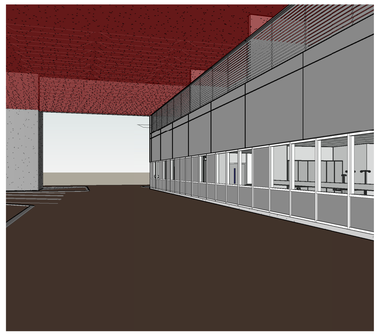

6 3D View 3

GENERAL SHEET NOTES:

1. SEE A-100 FOR TYPICAL GENERAL FLOORPLAN NOTES.

KEYNOTES - SHEET

HDR | Architecture, Inc.

UBS Plaza | 444 Cedar Street, Suite 1900 | St. Paul, MN 55101 | 612.524.6000

PARAMOUNT ENGINEERING & DESIGN
1440 ARCADE ST. • ST. PAUL, MINNESOTA 55106
FAX (651) 776-5591 (651) 771-0544

PALANISAMI & ASSOCIATES, INC
CONSULTING ENGINEERS
5661 International Parkway
Minneapolis, Minnesota 55428
(763) 504-5277/FAX (763) 533-9586

PROJECT FOR

Hennepin County Medical Center

HCMC HYPERBARIC CHAMBER

701 Park Avenue Minneapolis, Minnesota 55415

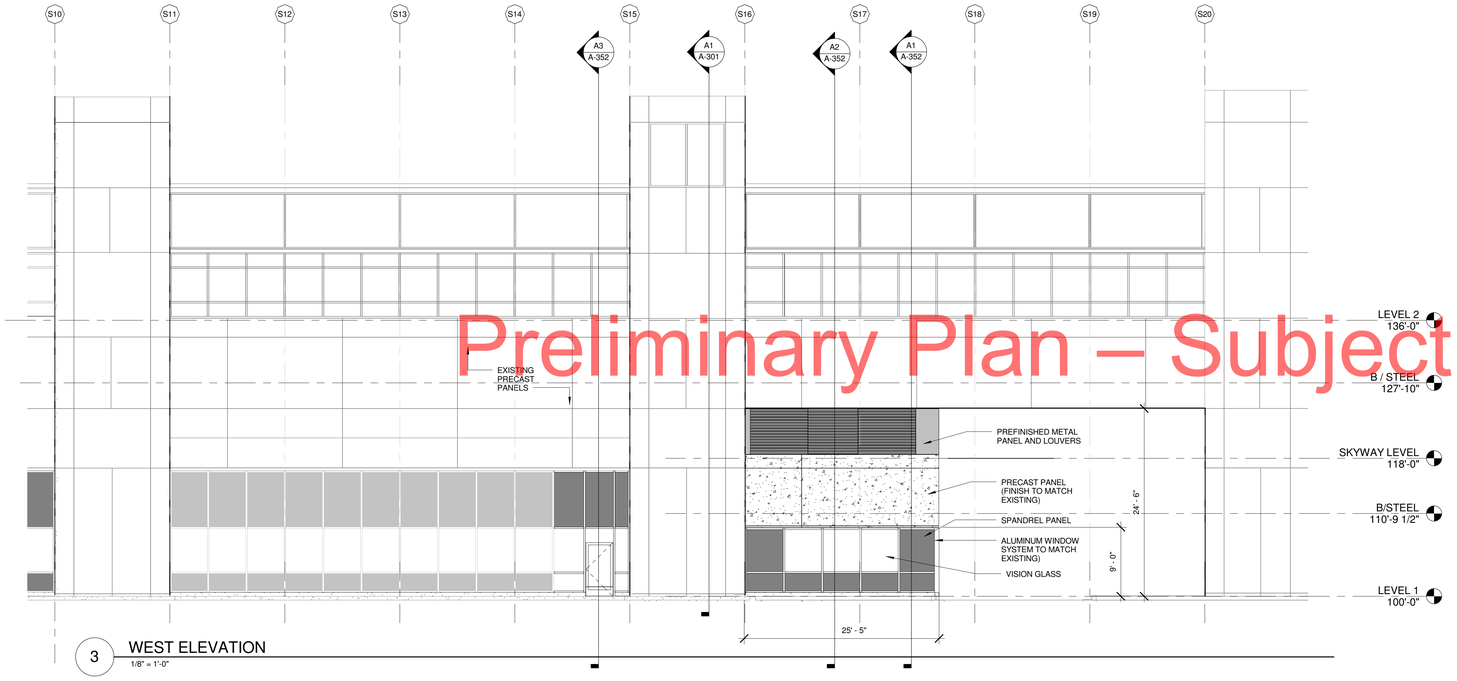

3 WEST ELEVATION
1/8" = 1'-0"

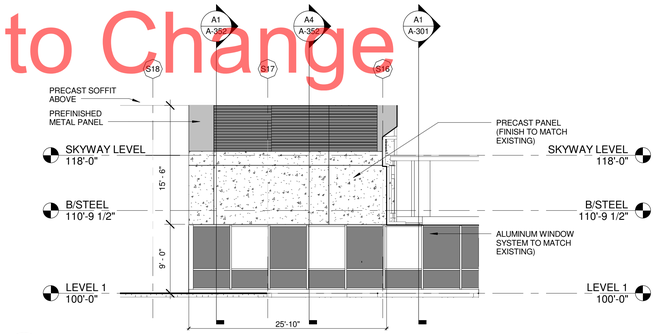

2 EAST ELEVATION
1/8" = 1'-0"

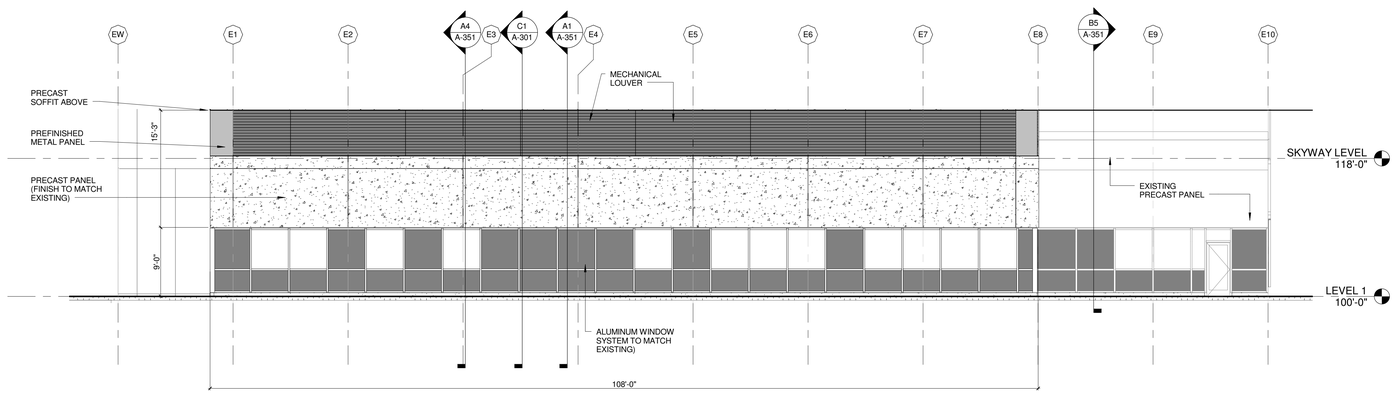

1 SOUTH ELEVATION
1/8" = 1'-0"

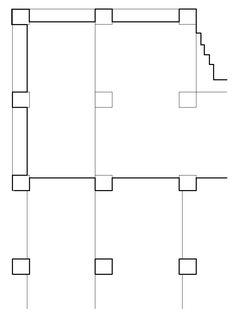

KEYPLAN

MARK	DATE	DESCRIPTION
	5/6/2011	LAND USE SUBMITTAL

PROJECT NUMBER	145828
PROJECT PRINCIPAL	
PROJECT MANAGER	Andrew Jordan
PROJECT DESIGNER	
PROJECT COORDINATOR	Shawn Breny
LANDSCAPE ARCHITECT	
CIVIL ENGINEER	Robert Weigert
STRUCTURAL ENGINEER	Mark DiPietro
MECHANICAL ENGINEER	John Martin
ELECTRICAL ENGINEER	Randy Ness
INTERIOR DESIGNER	Doris Witte
EQUIPMENT PLANNER	Tom Hicks
DRAWN BY	Author

PRELIMINARY
NOT FOR CONSTRUCTION

EXTERIOR ELEVATIONS

SCALE As indicated

A-201

SITE PLAN / LAND USE REVIEW

Preliminary Plan – Subject to Change

C:\RVT\145828 A-CENTRAL SITE REVIEW_sbreimy.rvt
5/6/2011 10:11:05 AM