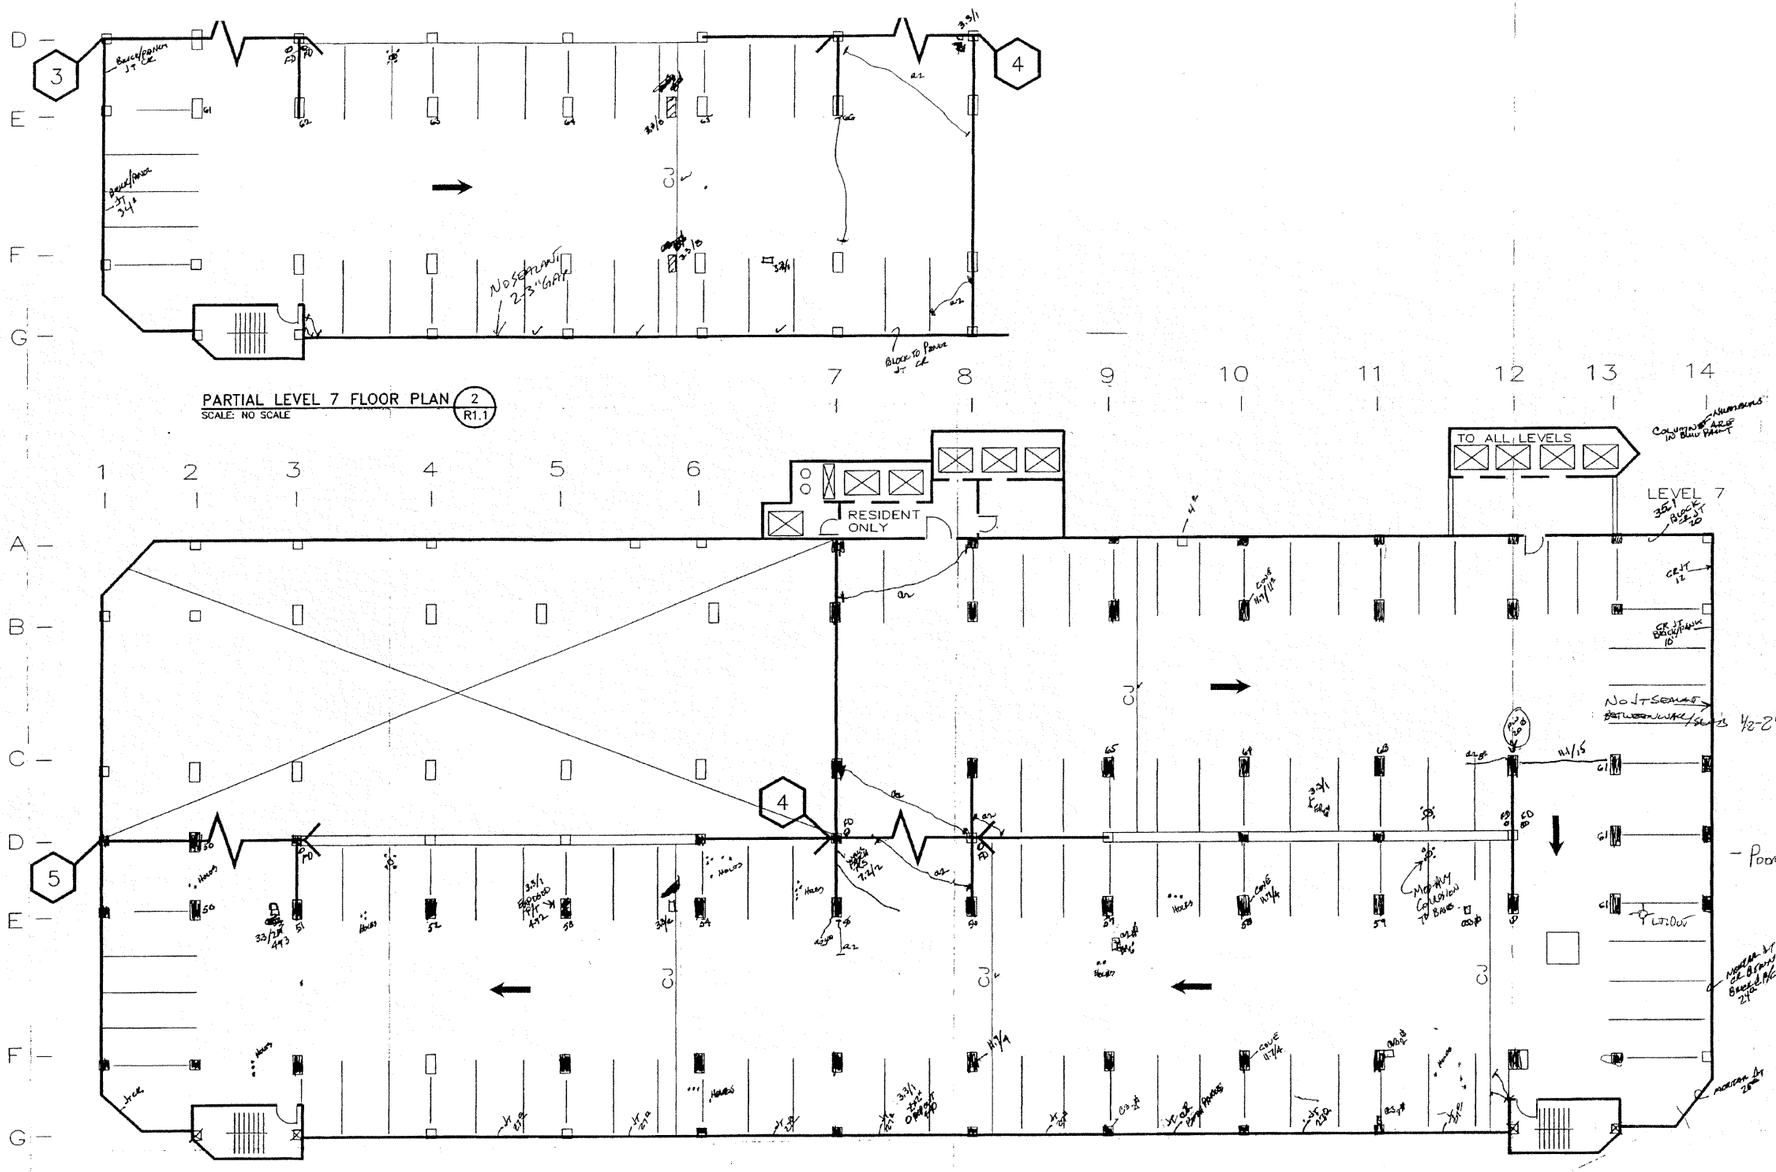

PARTIAL LEVEL 7 FLOOR PLAN
SCALE: NO SCALE
2
R1.1
RESIDENT ONLY
TO ALL LEVELS
LEVEL 7
NO SEALANT 2-3" GAP
NO JT SEALANT BETWEEN WALL/SLABS 1/2-2" GAP
- POOR LIGHTING
NO COLUMN IN STAIR TOWERS
FIELD SURVEY
RJE 9/23/04
LEVEL 7 FLOOR PLAN
SCALE: NO SCALE
1
R1.1
NORTH
'05 RANDOM CLG LEAKS w/ CLG REMOVED
• A CREW IS WORKING ON LEAKS ?
LEGEND
a2 = FLOOR CRACK ROUTED/SEALED
FD = FLOOR DRAIN
CENTRE VILLAGE RAMP

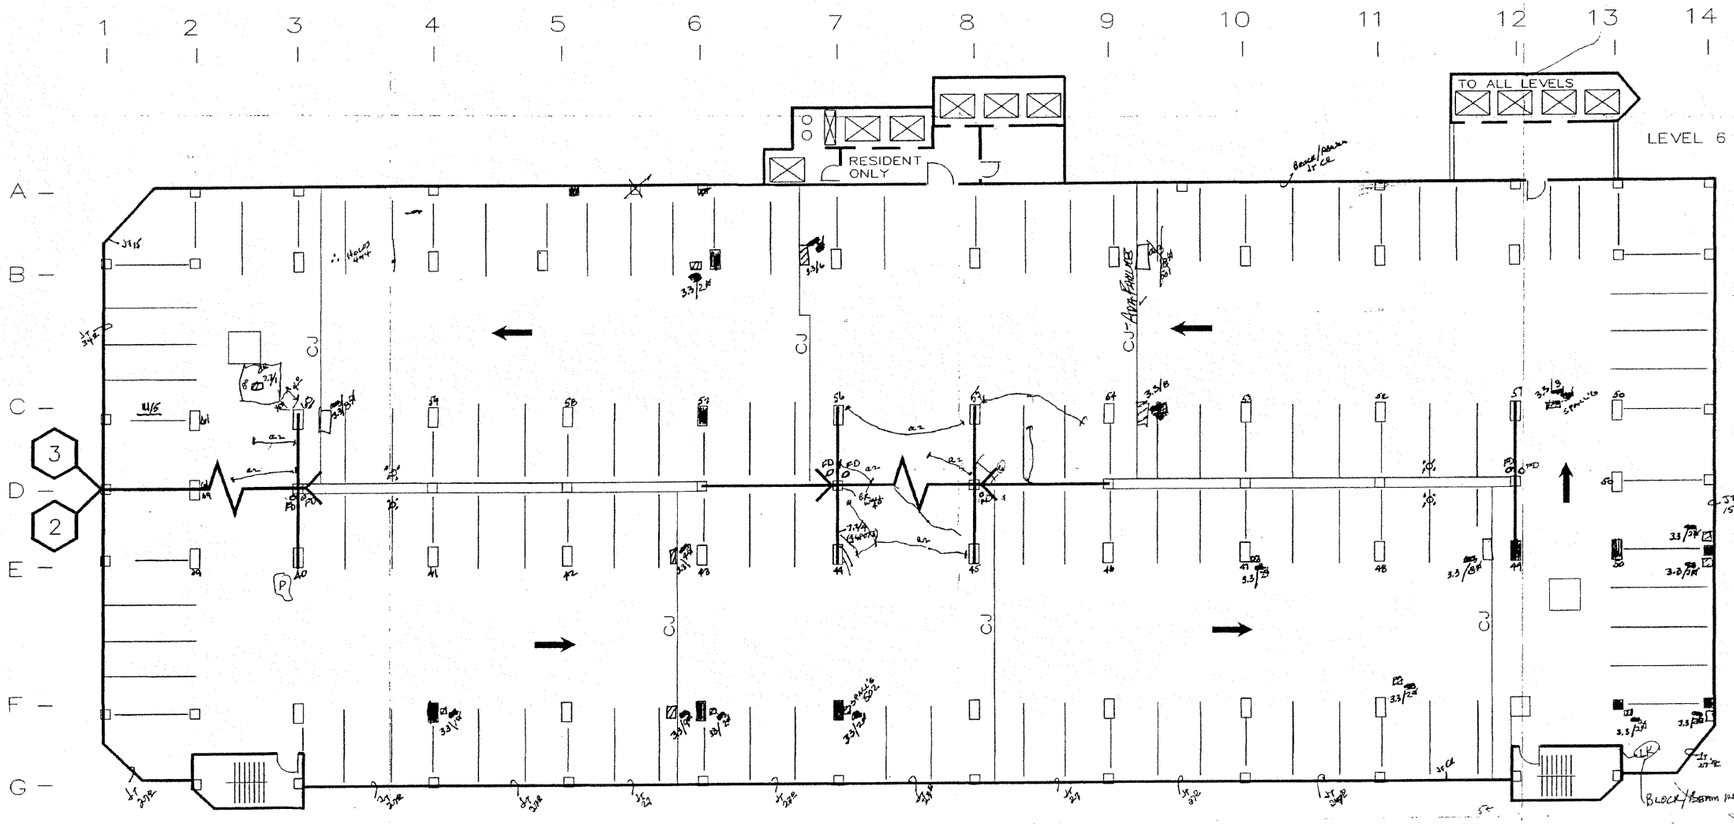

FIELD SURVEY
9/23/04 RJE
8/30/05 ACL

LEVEL 6 FLOOR PLAN — 1 / R1.1

SCALE: NO SCALE

NORTH

CENTRE VILLAGE
RAMP

NORTH

FIELD SURVEY
9/23/04 RJE
8/30/05 JCL

LEVEL 5 FLOOR PLAN (1 / R1.1)
SCALE: NO SCALE

LEGEND
25 = EXISTING FLOOR PATCH

CENTRE VILLAGE
RAMP

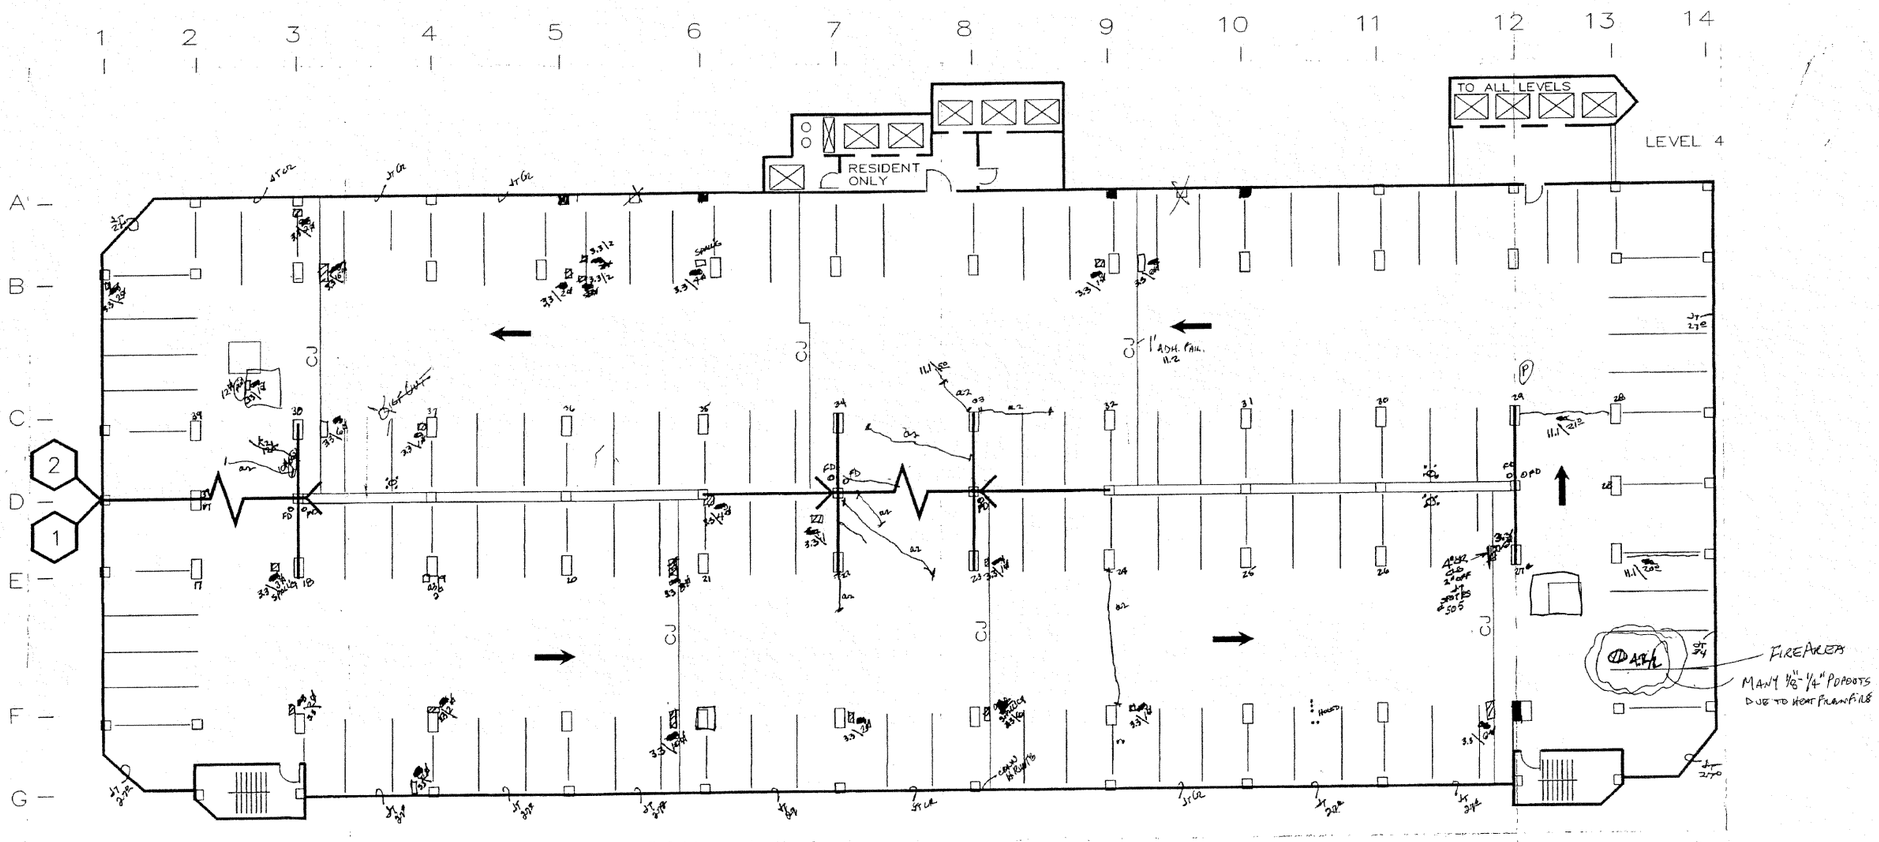

FIELD SURVEY
9/23/04 RJE
8/30/05 JCL

LEVEL 4 FLOOR PLAN (1 / R1.1)
SCALE: NO SCALE

NORTH

LEGEND
PW = PONDING WATER

CENTRE VILLAGE
RAMP

4 OF 11

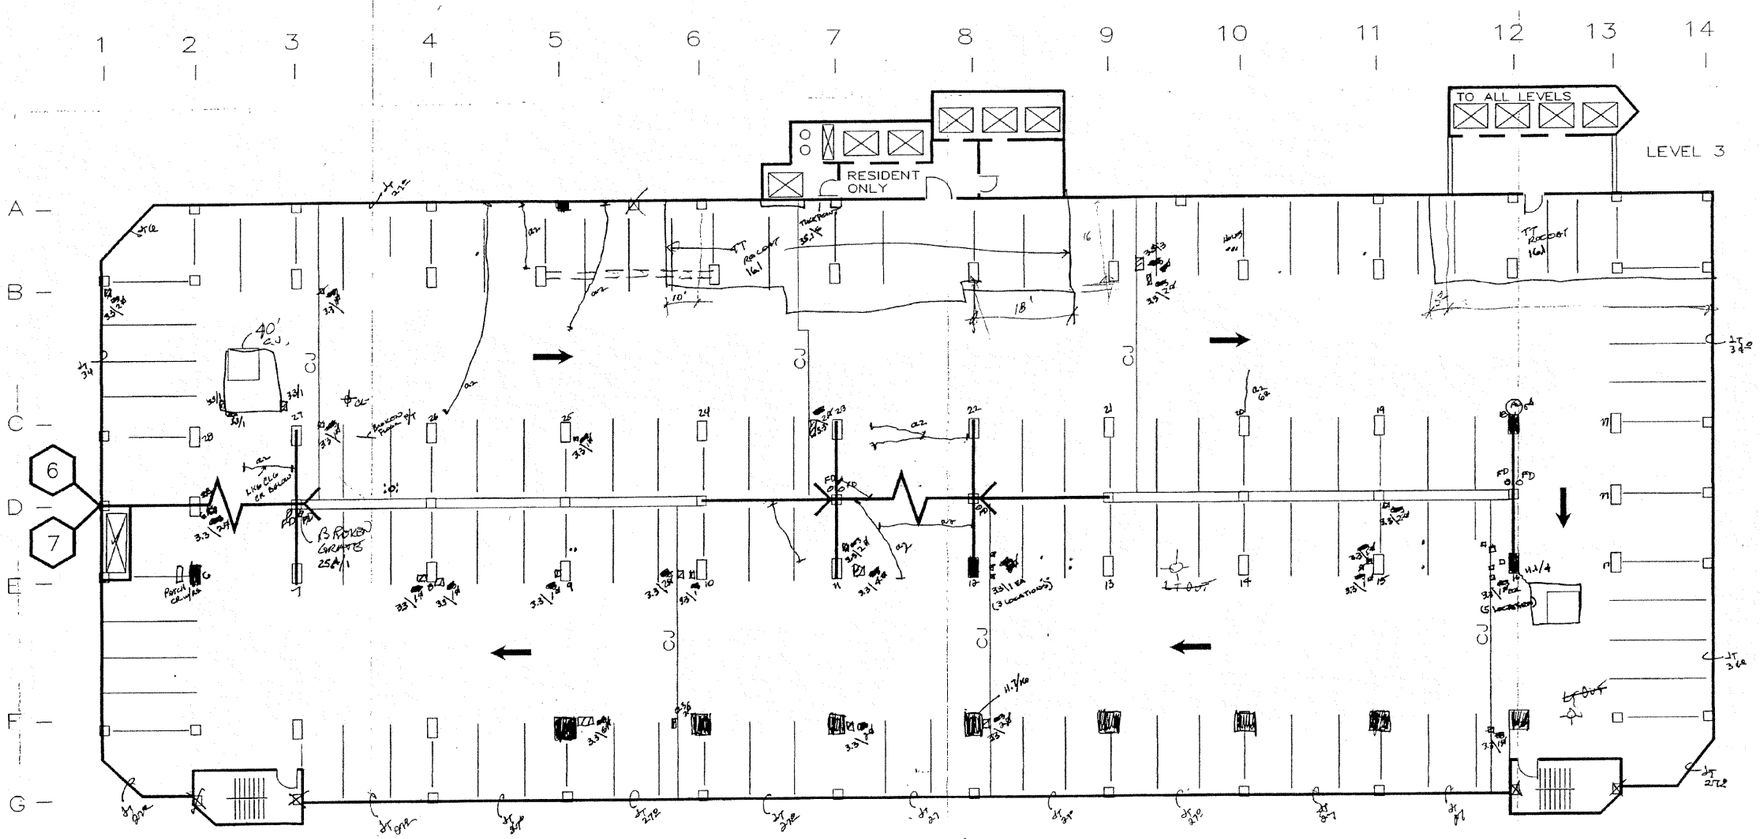

FIELD SURVEY
9/23/04 RJE
8/20/05 JCL

LEVEL 3 FLOOR PLAN (1 / R1.1)
SCALE: NO SCALE

NORTH

LEGEND
CR = CRACK
RS = RUST STAINING

CENTRE VILLAGE
RAMP

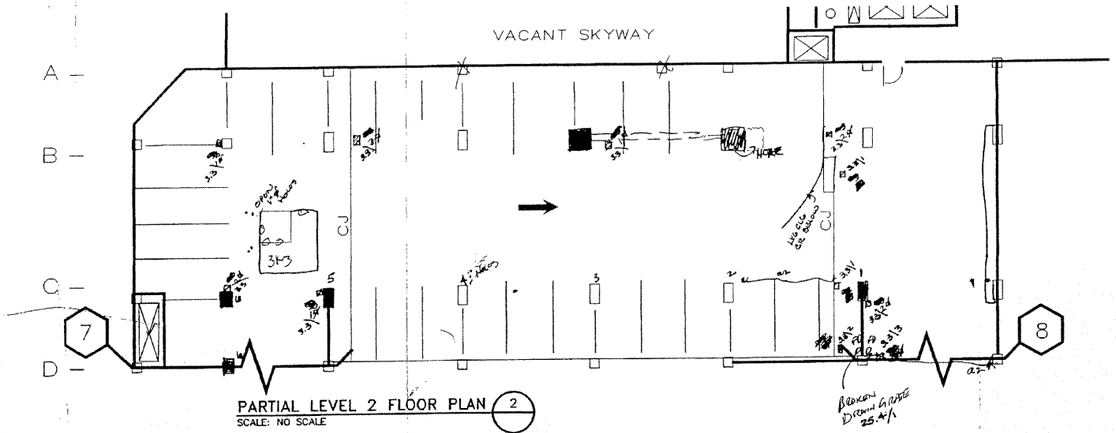

PARTIAL LEVEL 2 FLOOR PLAN (2)
SCALE: NO SCALE

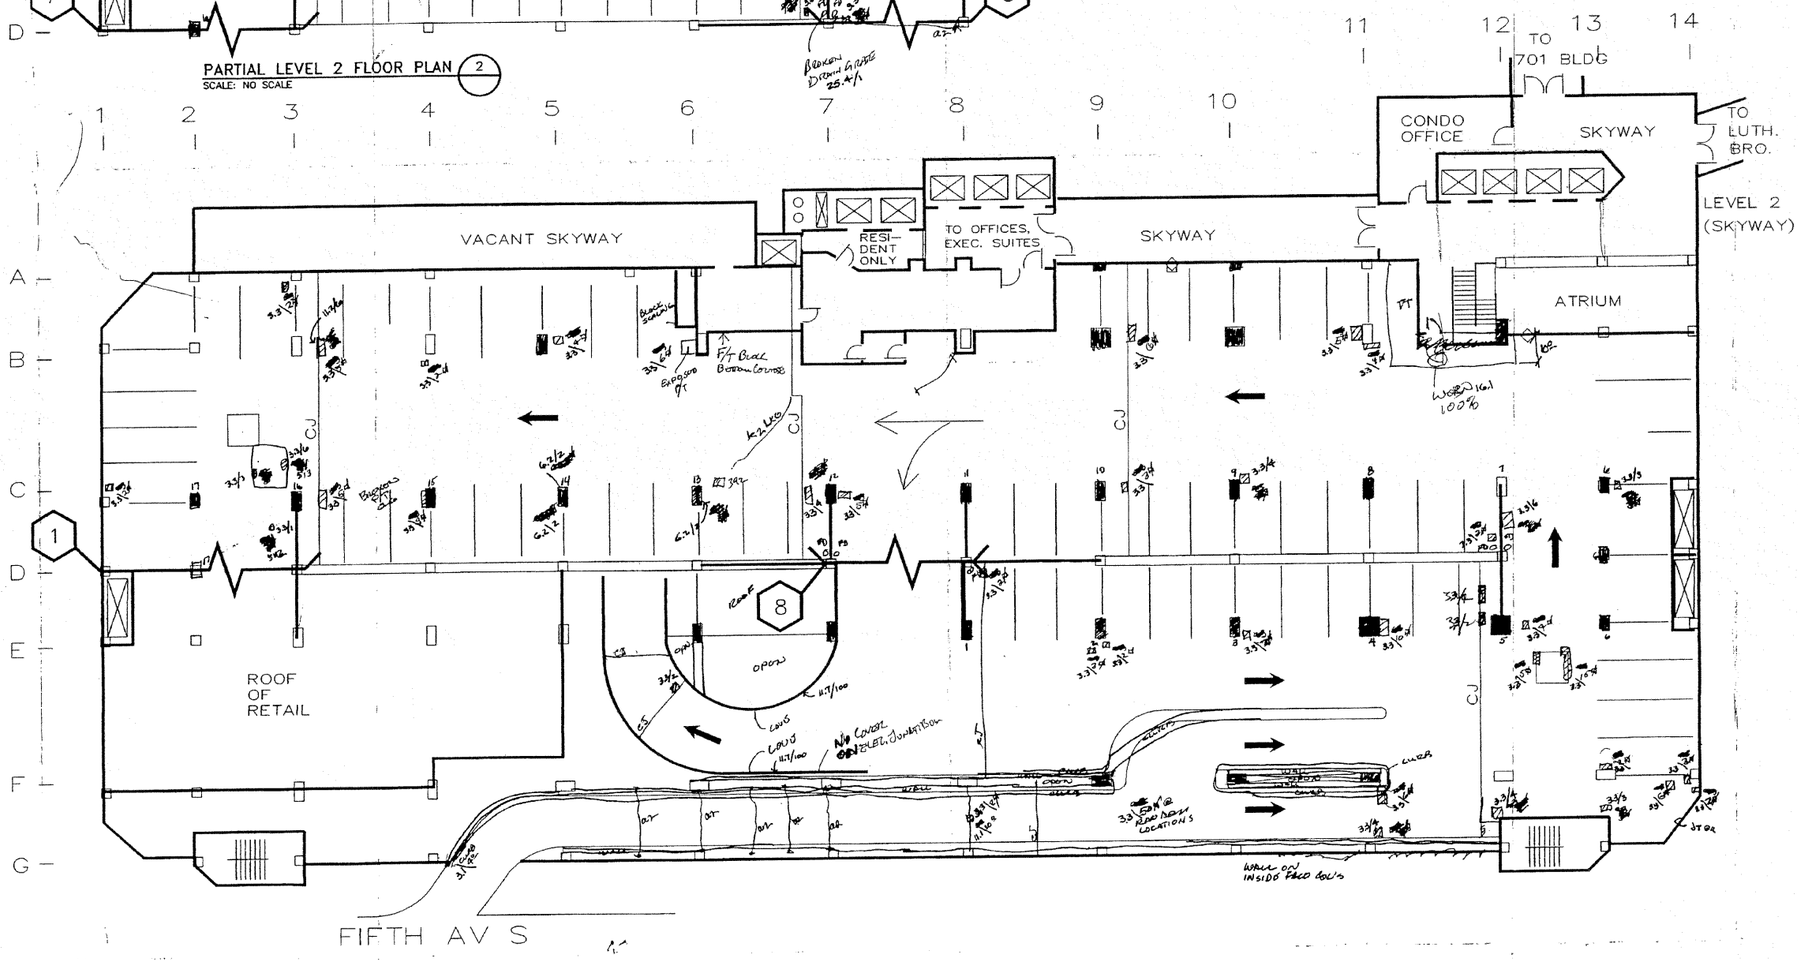

LEVEL 2 FLOOR PLAN (1 / R1.1)
SCALE: NO SCALE

NORTH

Field Survey
9/23/04 RJE
8/30/06 JCL

CENTRE VILLAGE
RAMP

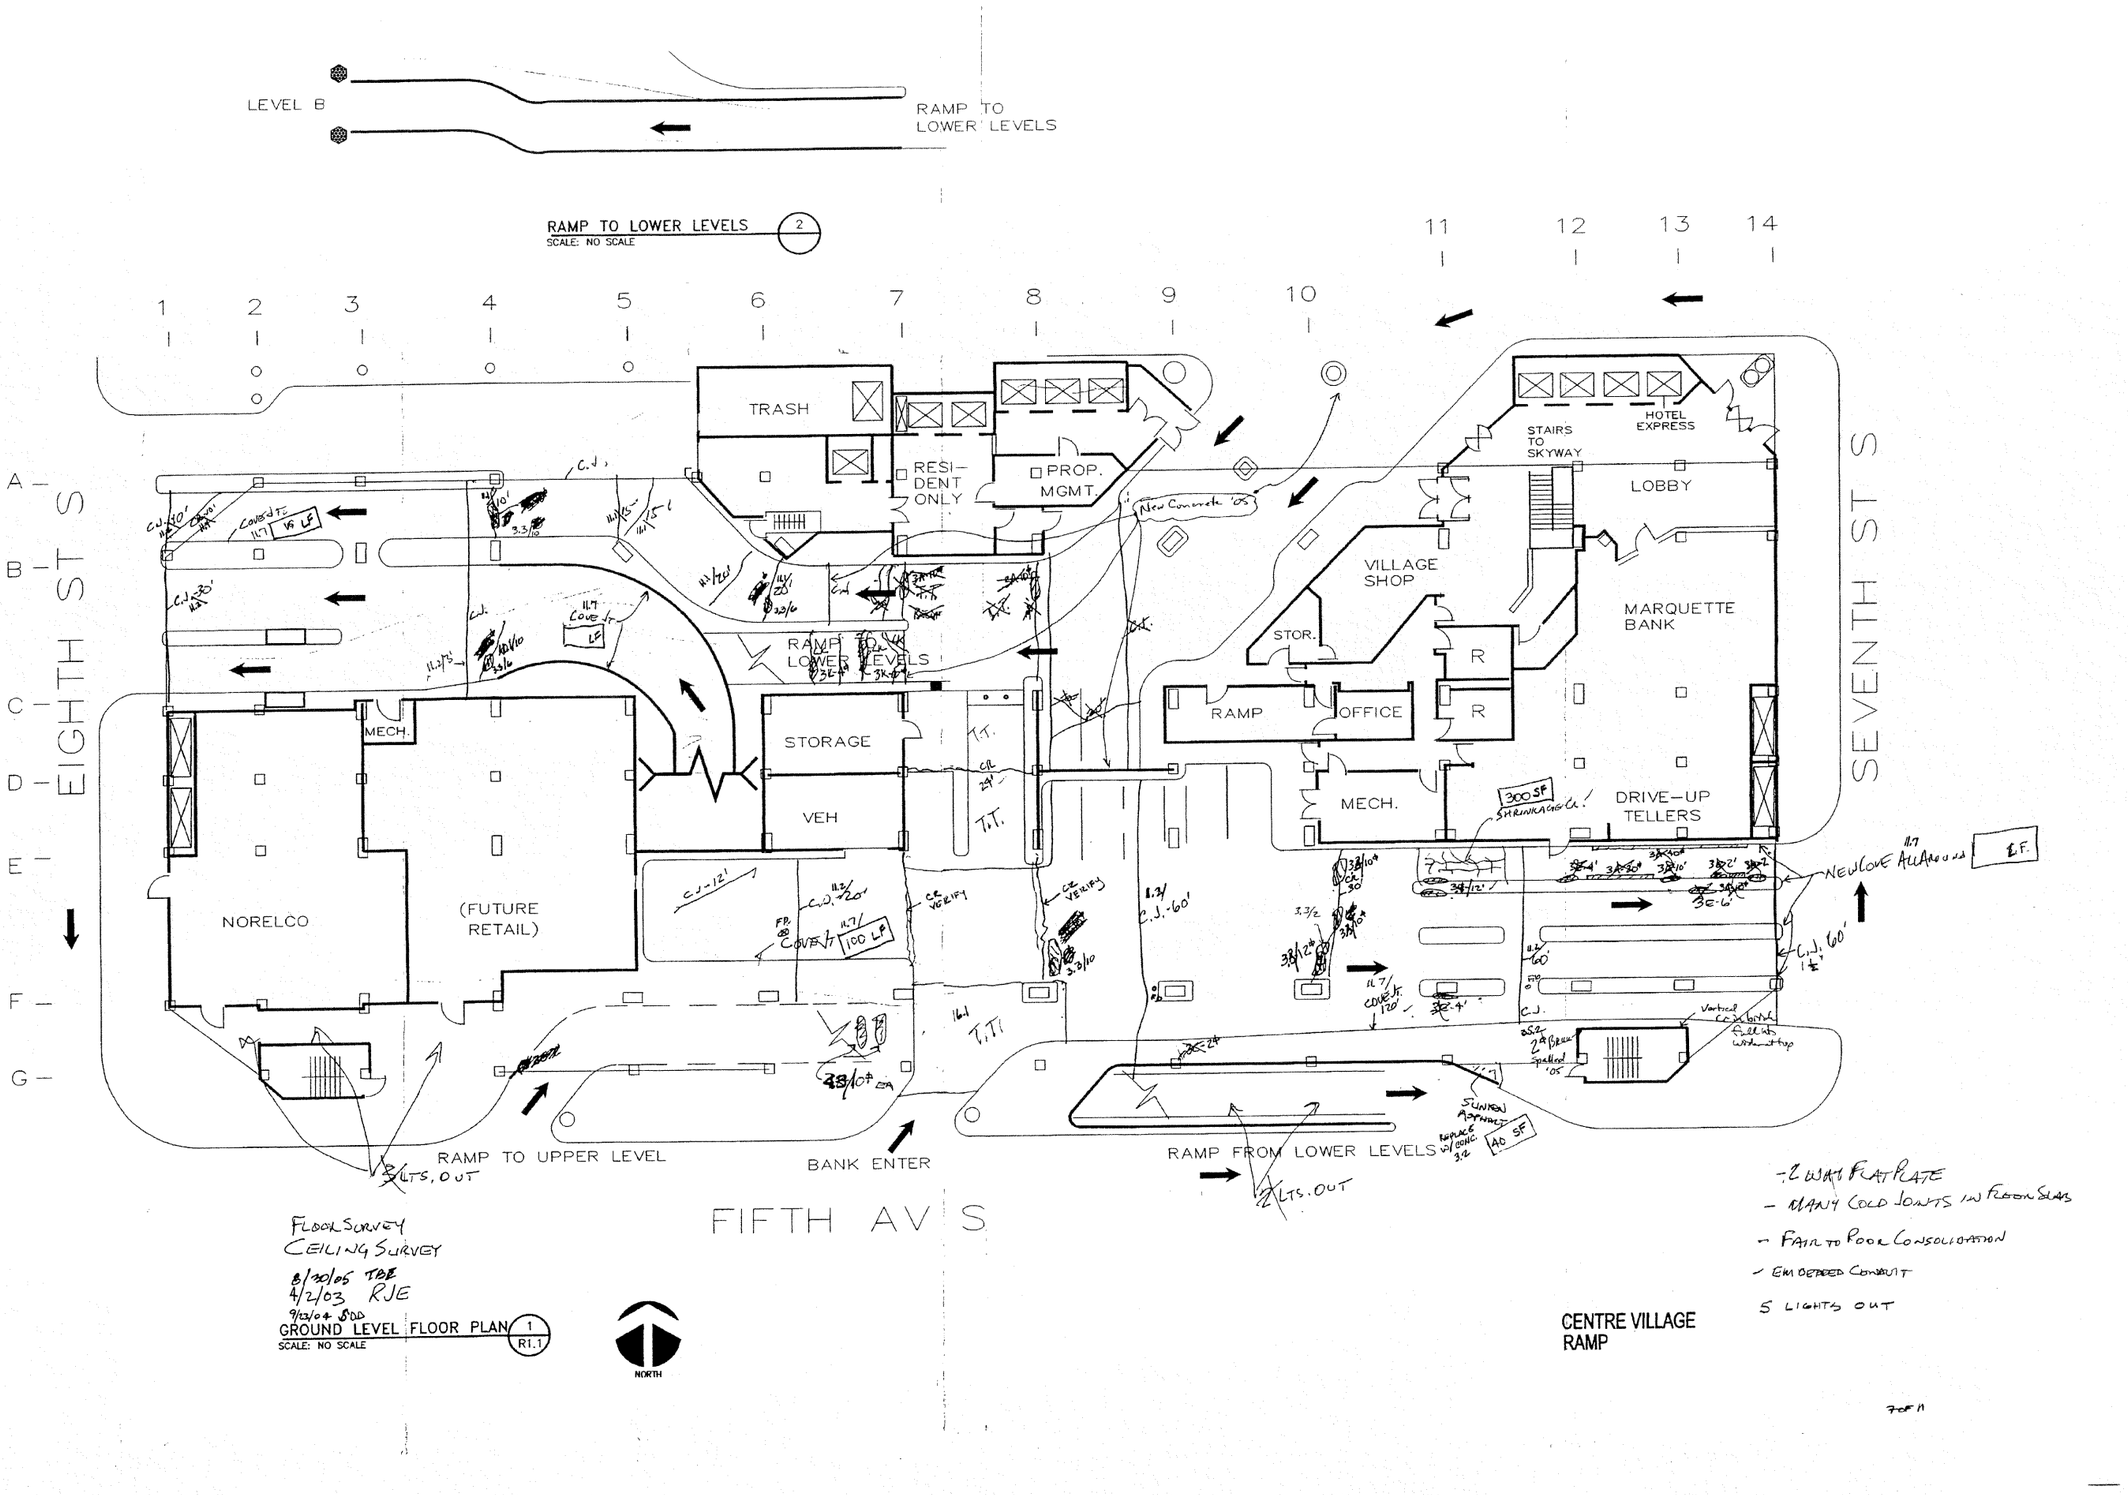

FLOOR SURVEY
CEILING SURVEY
8/30/05 TBE
4/2/03 RJE
9/13/04 SDD

GROUND LEVEL FLOOR PLAN 1 / R1.1
SCALE: NO SCALE

- 2 WAY FLAT PLATE
- MANY COLD JOINTS IN FLOOR SLABS
- FAIR TO POOR CONSOLIDATION
- EMBEDDED CONDUIT
- 5 LIGHTS OUT

CENTRE VILLAGE RAMP

7 OF 11

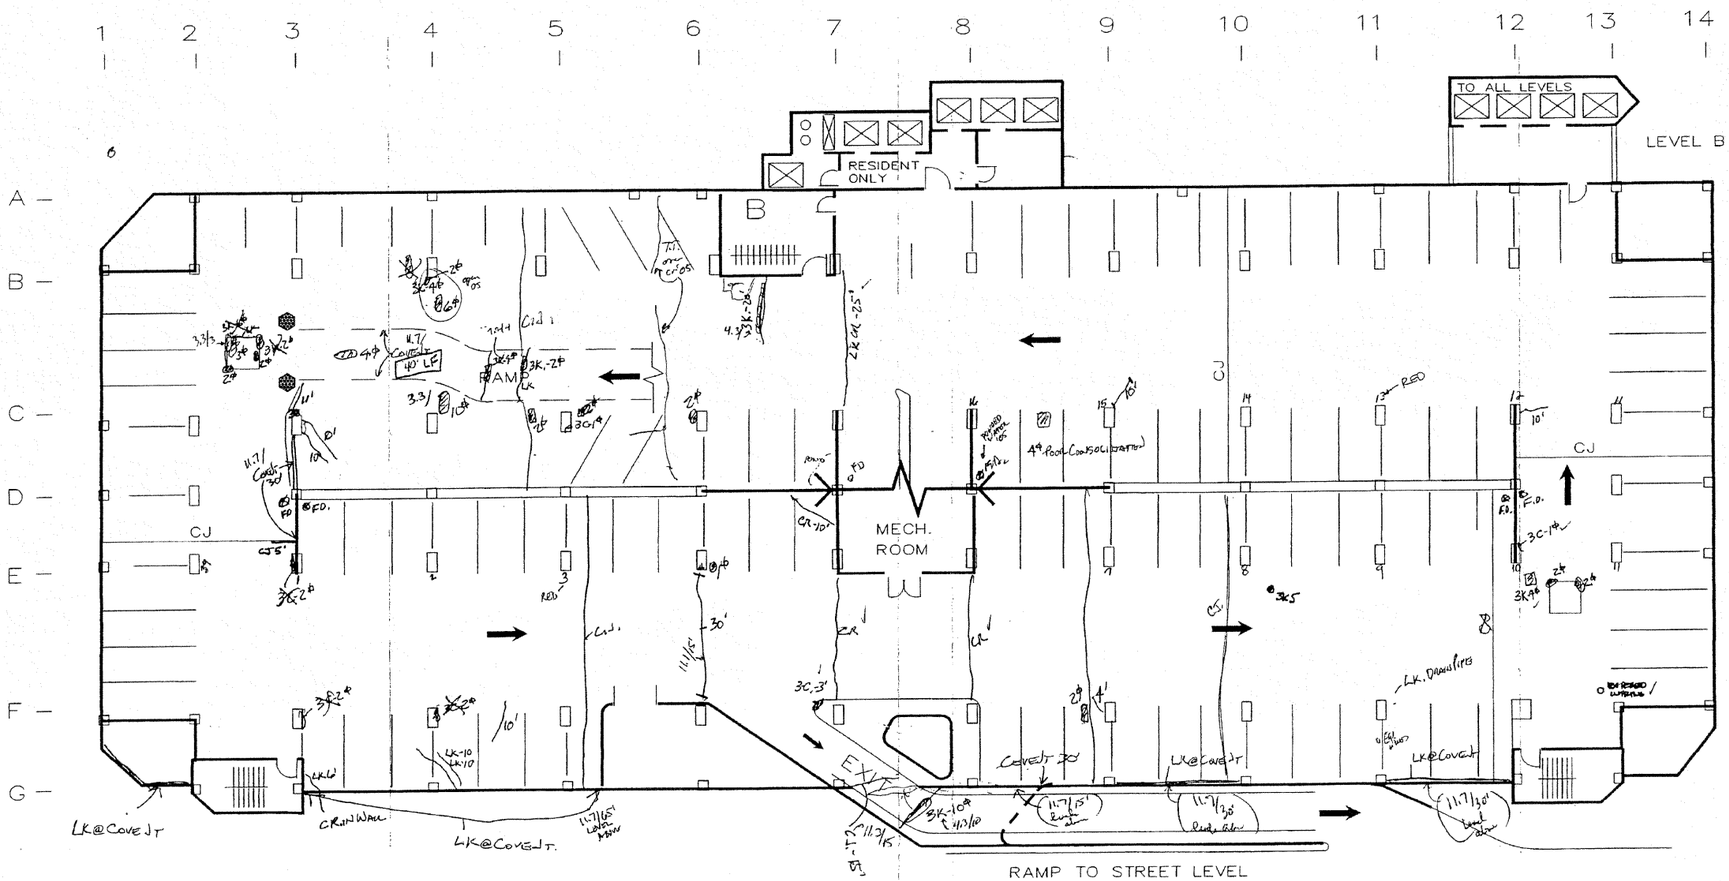

FLOOR SURVEY
CEILING SURVEY-
4/2/03 RJE
8/30/05 TDE

LEVEL B FLOOR PLAN (1 / R1.1)
SCALE: NO SCALE

NORTH

- NEW SPRINKLER LINES
- HEAVY WALLED GALV. PIPE
- EMERGENCY DIESEL GENERATOR EXHAUST INTO LEVEL B

- VENTILATION APPEARS TO FUNCTION
- PAINTED CEILINGS, WALLS, COLUMNS - DIRTY

CENTRE VILLAGE
RAMP

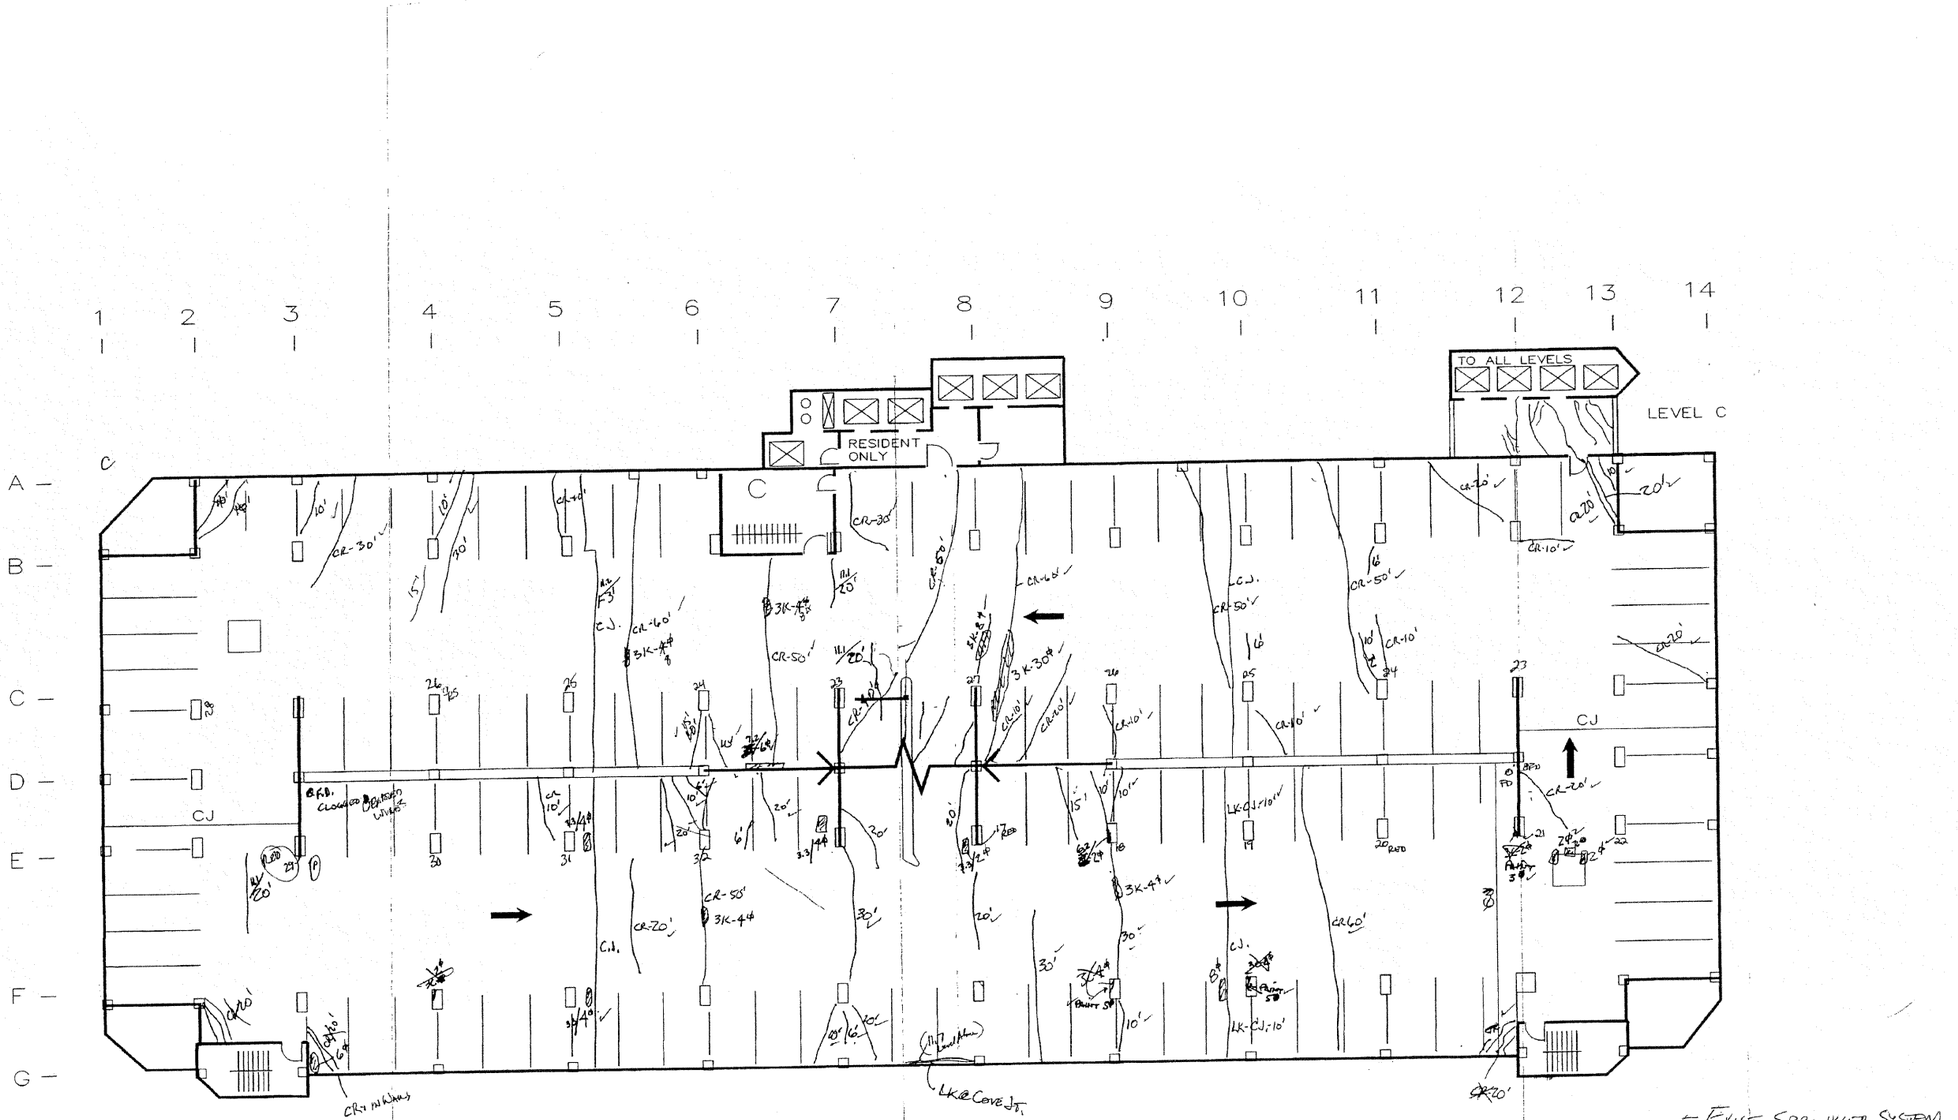

FLOOR SURVEY
CEILING SURVEY
8/30/05 TEK
4/2/03 RJE
9/23/04 SDD

LEVEL C FLOOR PLAN
SCALE: NO SCALE

1
R1.1

NORTH

CENTRE VILLAGE
RAMP

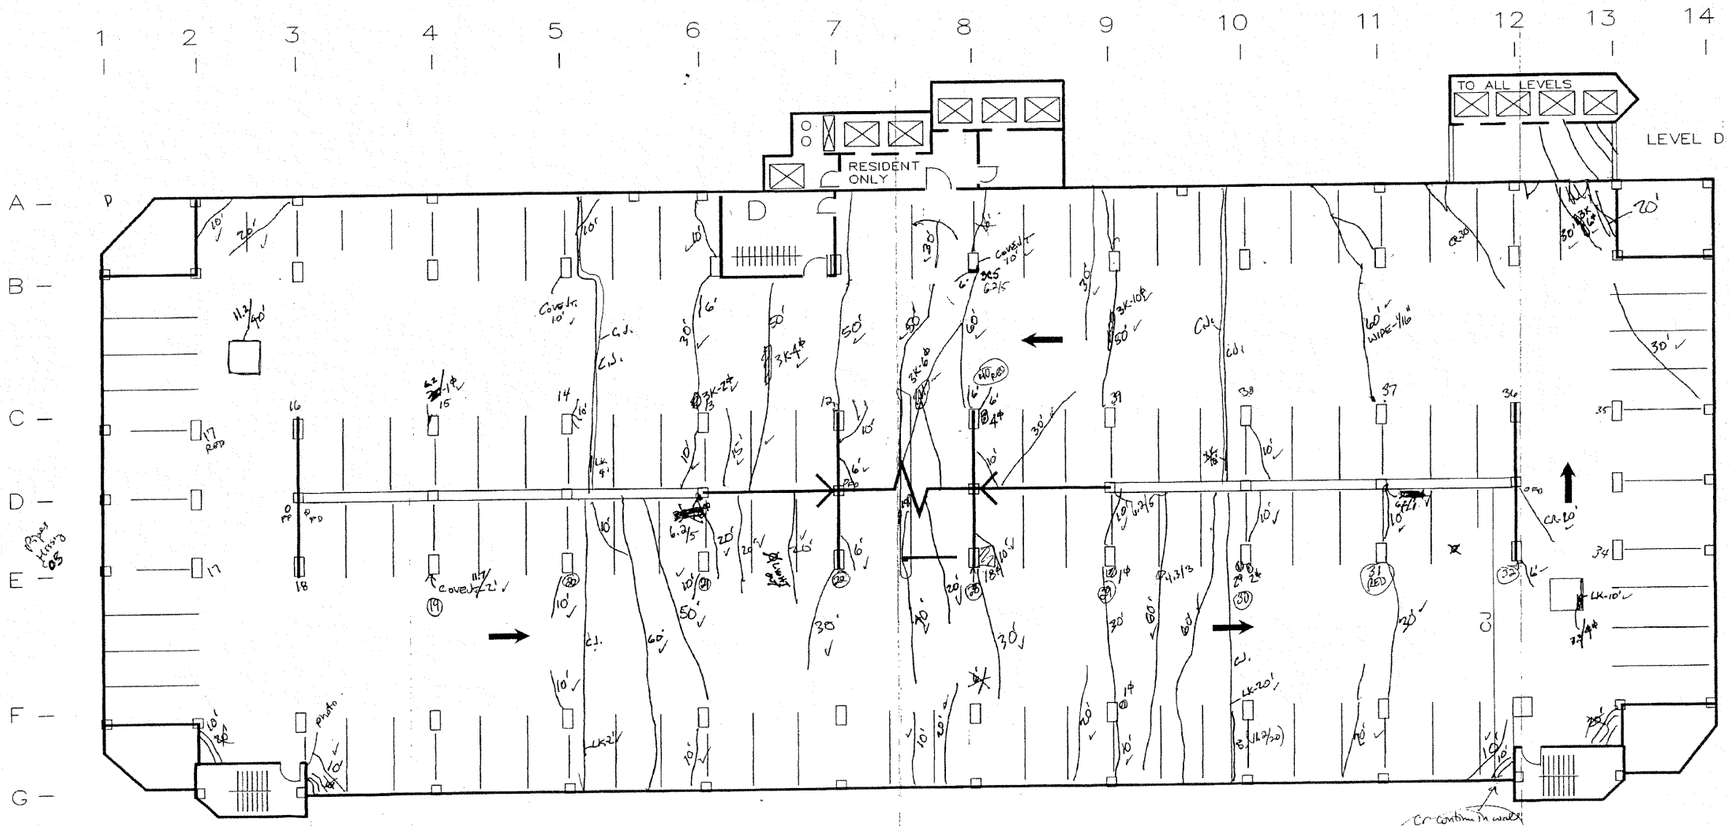

– MANY WIDE CRACKS 1/32"-1/16"-ALL LEVELS

CEILING SURVEY
8/20/ TEE
4/2/03 RJE
9/23/04 SDD

LEVEL D FLOOR PLAN
SCALE: NO SCALE

1
R1.1

NORTH

CENTRE VILLAGE
RAMP

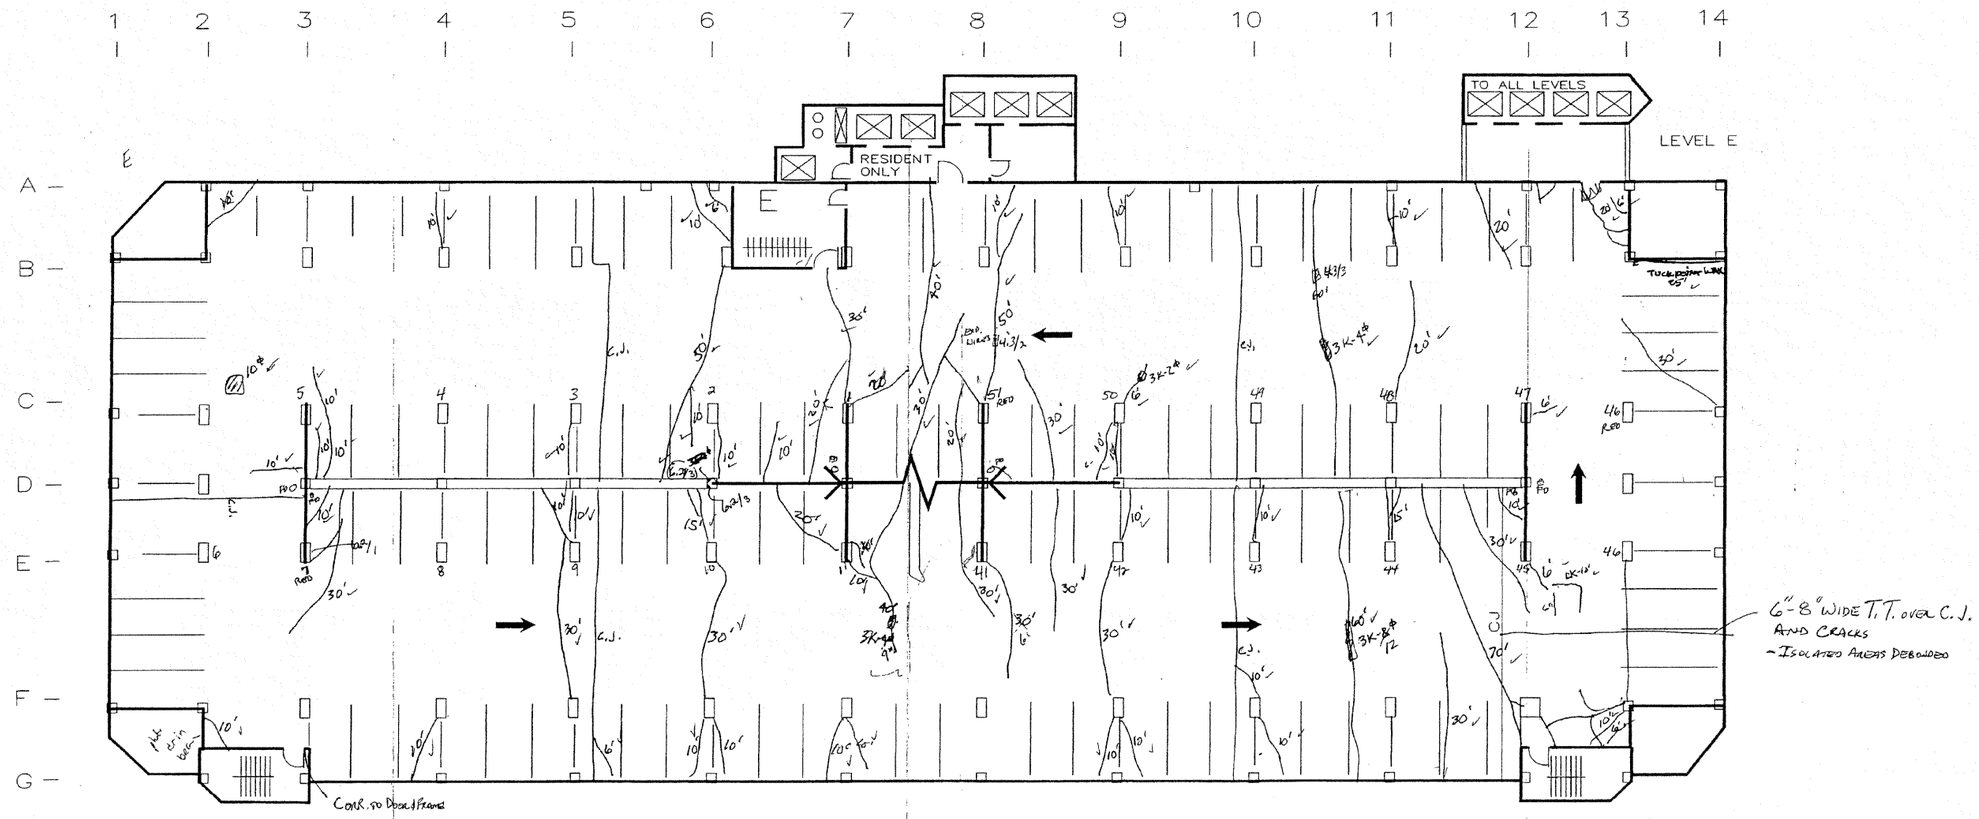

FD TYP.
Rust Staining from Pipe above down wall
Levels E, D, G, B

FLOOR SURVEY
CEILING SURVEY
8/30/05 TBE
4/2/03 RJE
9/23/04 SDD

S.O.G.

LEVEL E FLOOR PLAN
SCALE: NO SCALE

1
R1.1

NORTH

CENTRE VILLAGE
RAMP

11 of 11