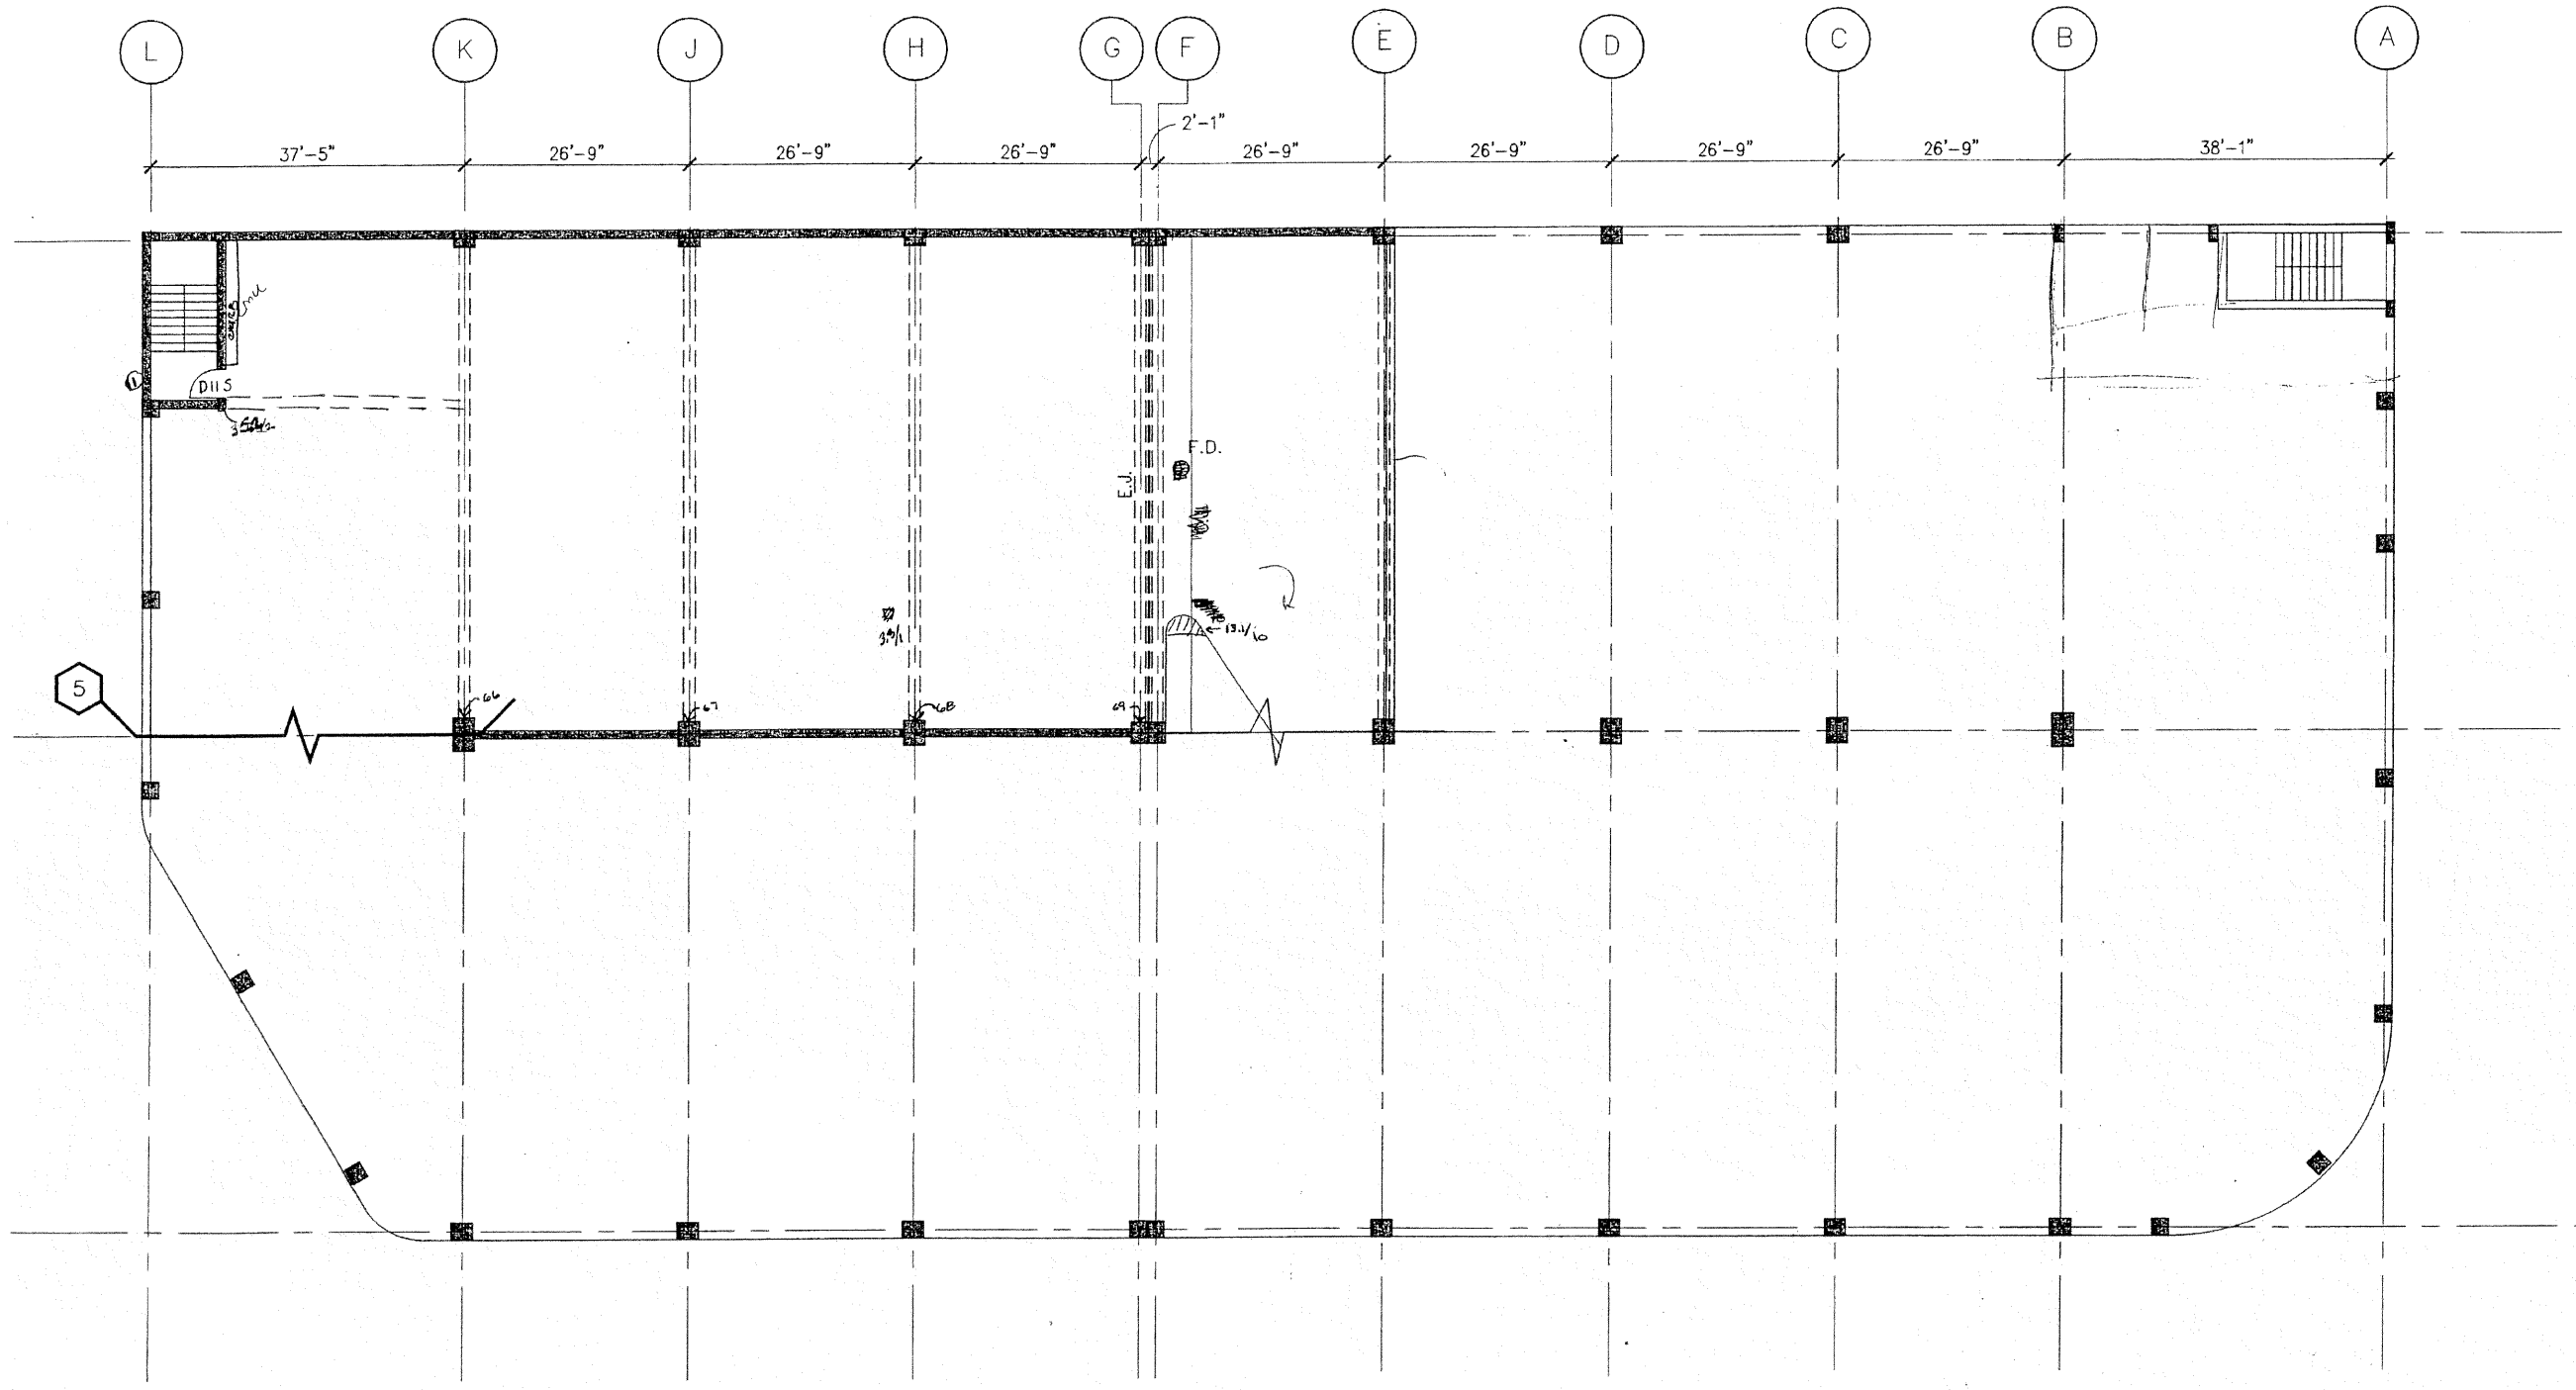

11TH TIER PLAN

1
R11

NORTH

ISSUED:		
NO.	DESCRIPTION	DATE	DRA

LORING PARKING RAMP

CITY OF MINNEAPOLIS

MINNEAPOLIS, MINNESOTA

SHEET TITLE:

ELEVENTH TIER PLAN

Scale: DO NOT SCALE

Project No. 21-3254.00

Sheet No.

R11

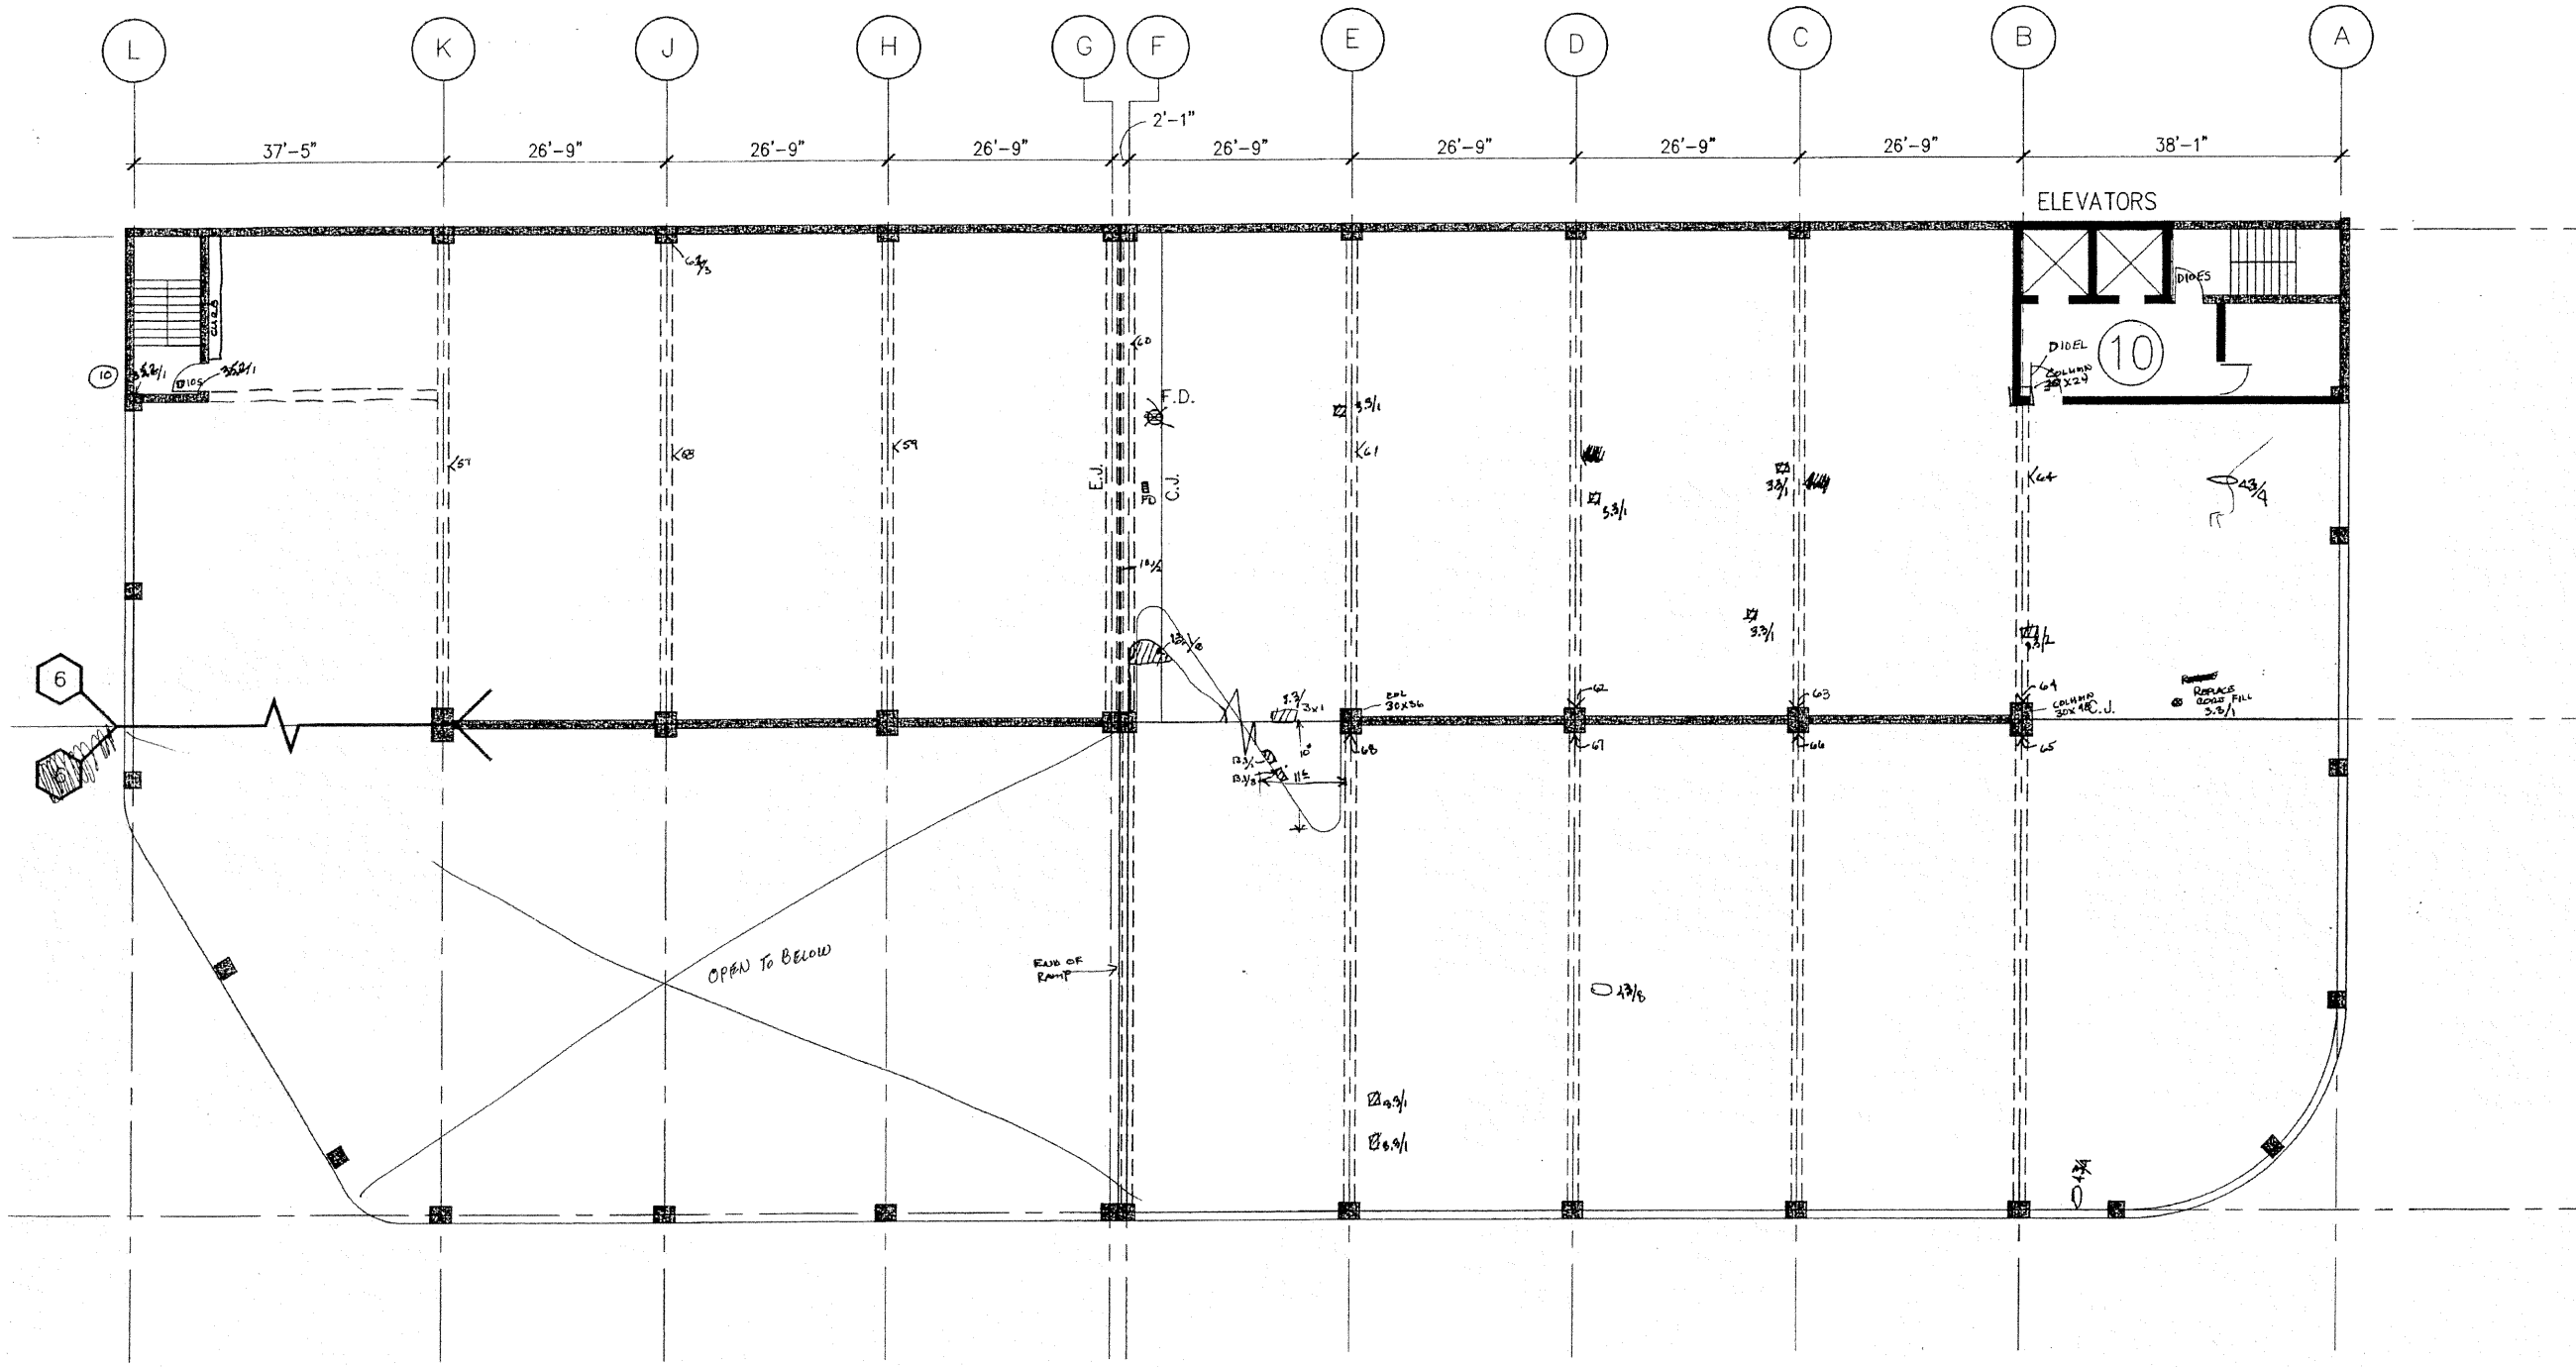

10TH TIER PLAN

1
R10

NORTH

Survey 04/01/05

ISSUED:

NO.	DESCRIPTION	DATE	DRA

LORING PARKING RAMP

CITY OF MINNEAPOLIS

MINNEAPOLIS, MINNESOTA

SHEET TITLE:

TENTH TIER PLAN

Scale: DO NOT SCALE

Project No. 21-3254.00

Sheet No.

R10

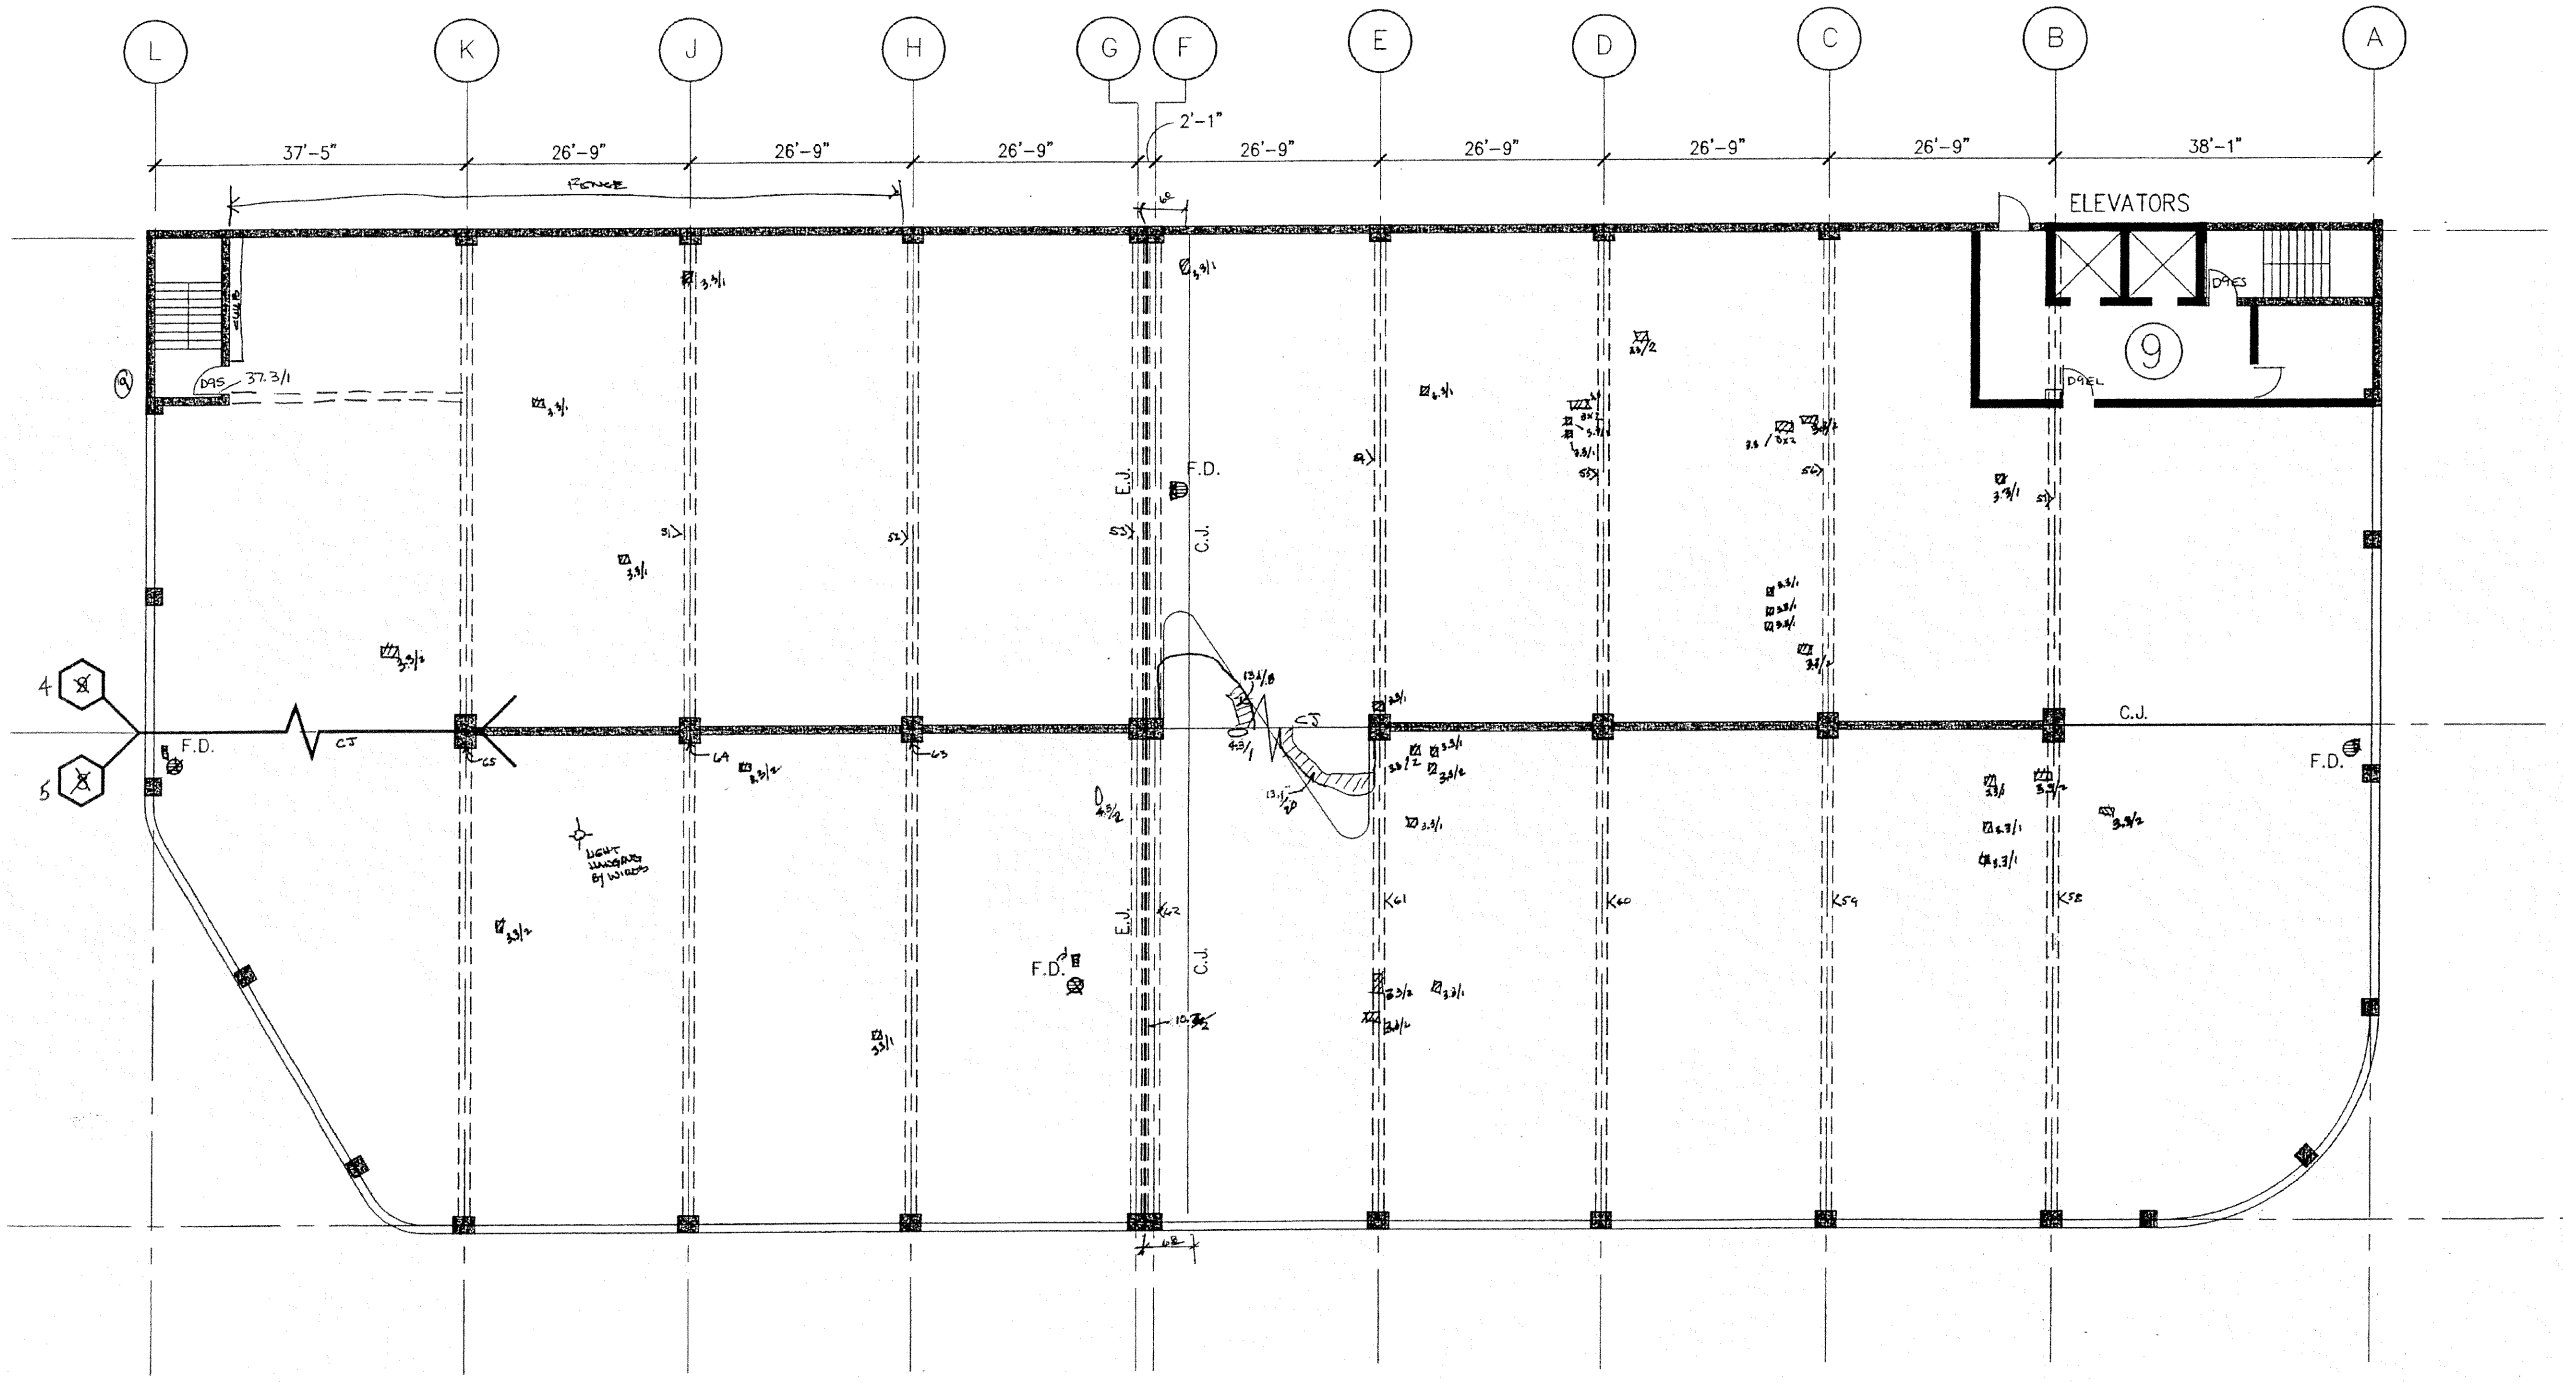

9TH TIER PLAN

1
R09

NORTH

ISSUED:		
NO.	DESCRIPTION	DATE

LORING PARKING RAMP

CITY OF MINNEAPOLIS

MINNEAPOLIS, MINNESOTA

SHEET TITLE:

NINTH TIER PLAN

Scale: DO NOT SCALE

Project No. 21-3254.00

Sheet No.

R09

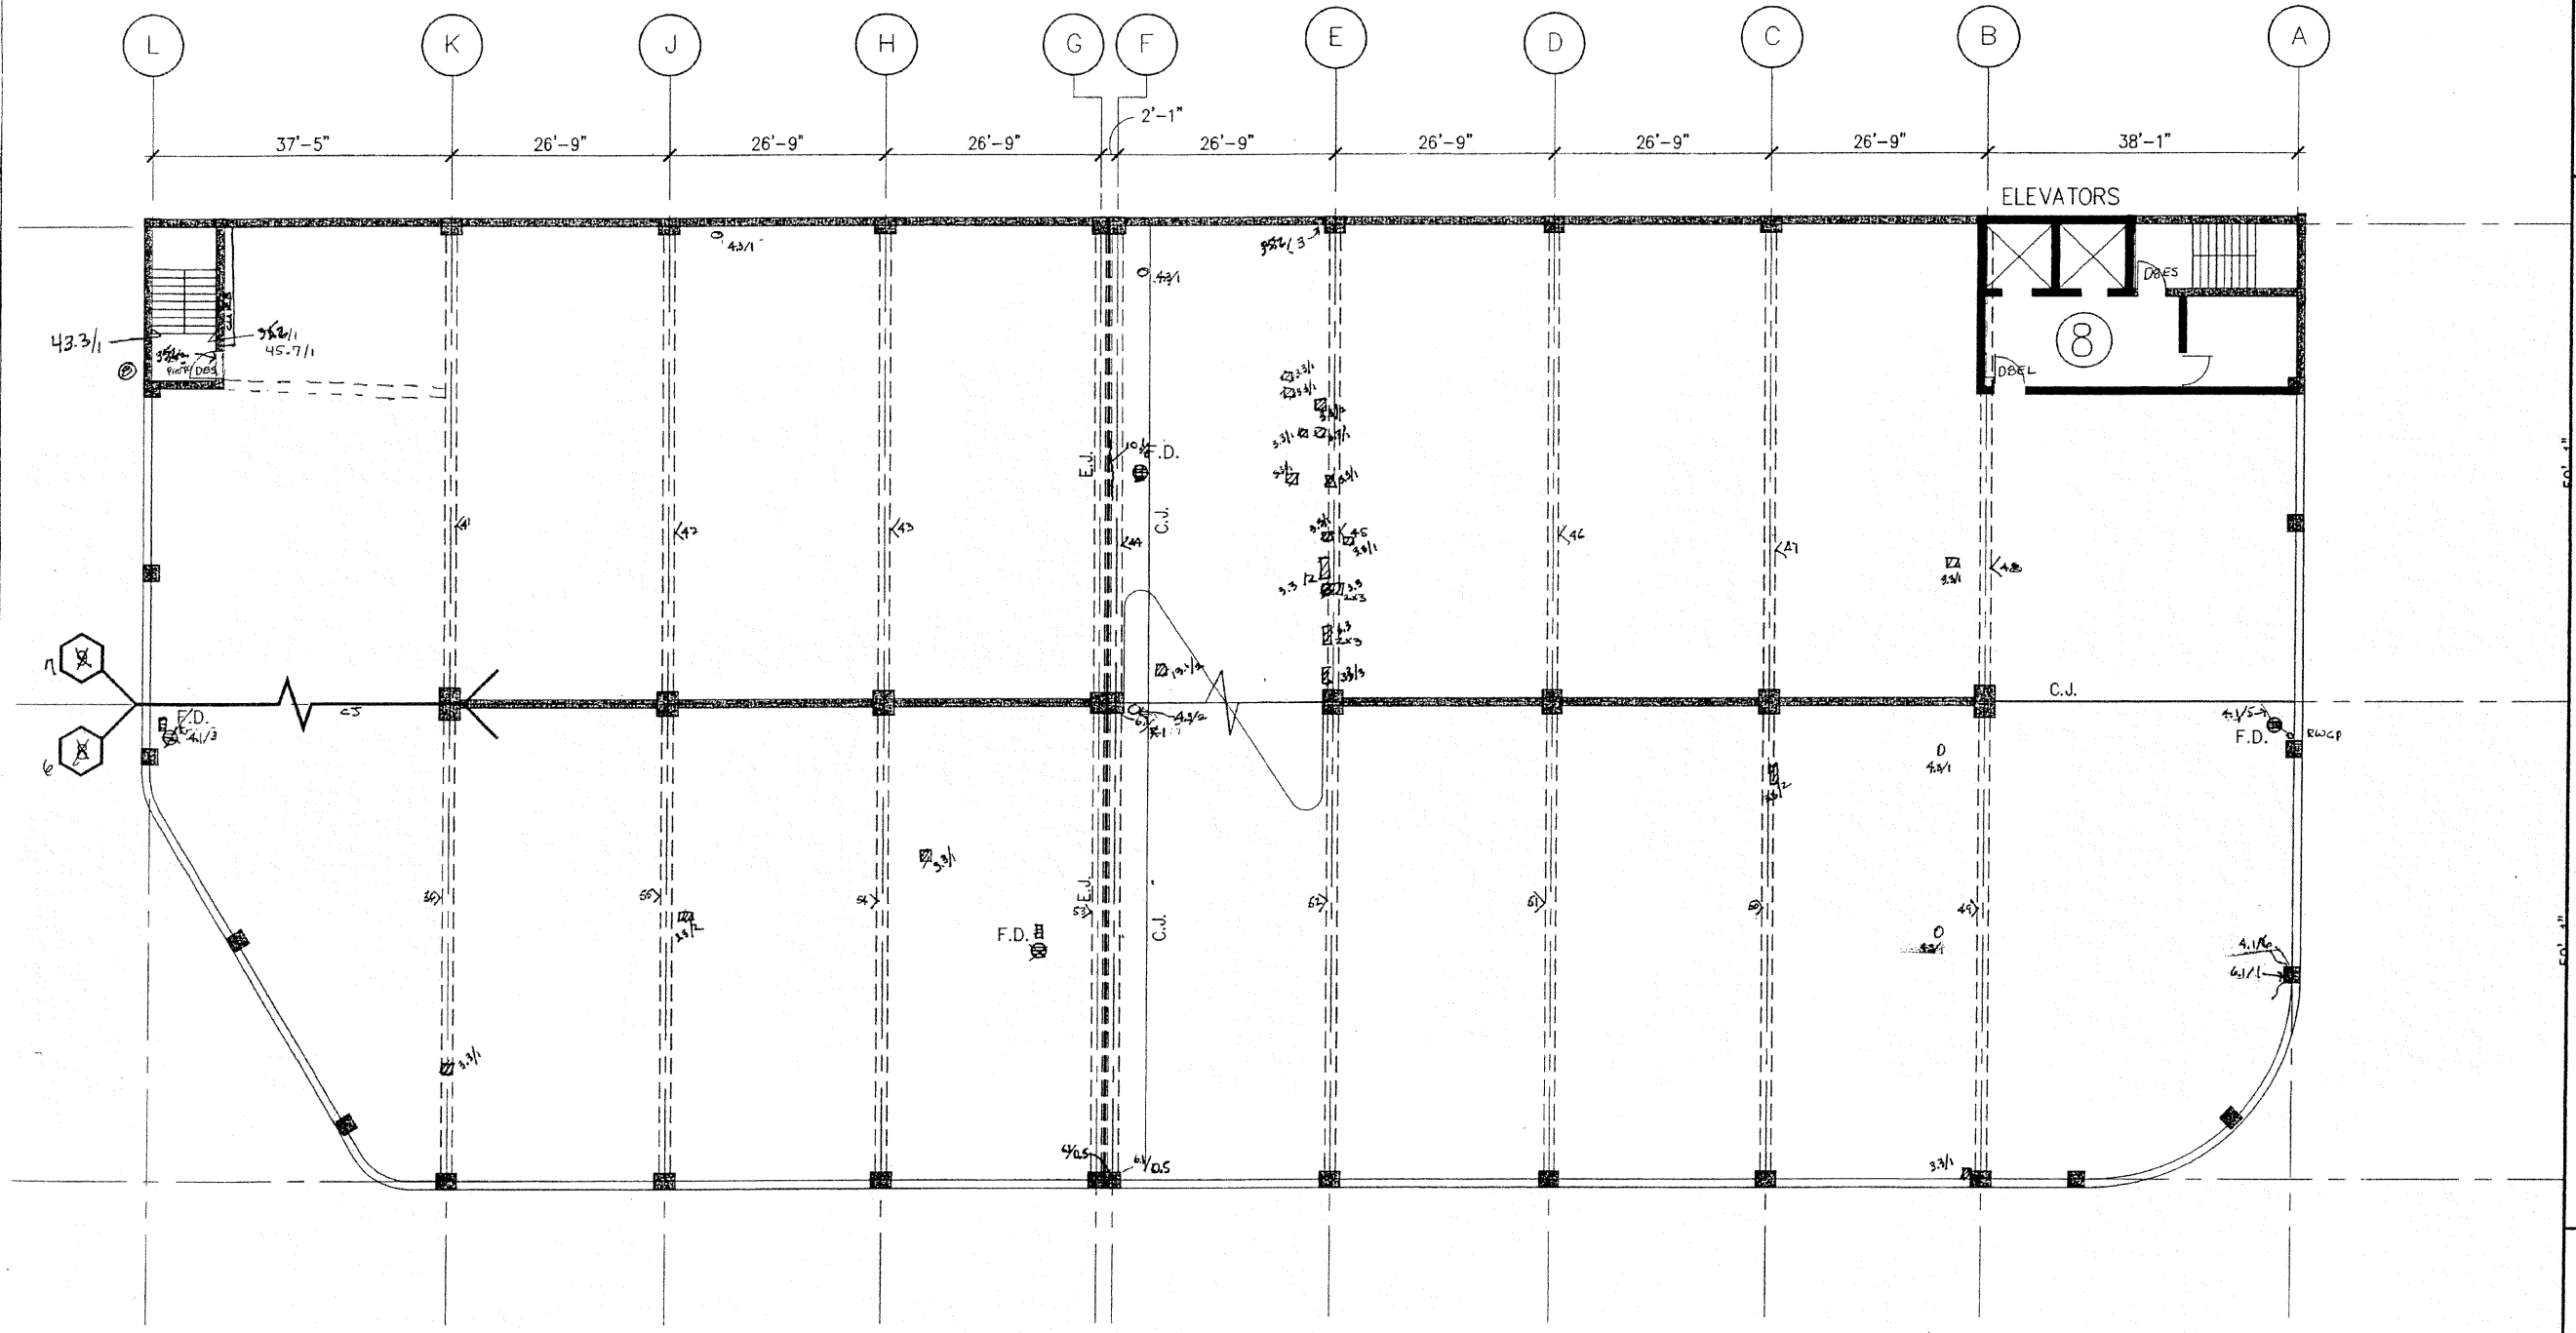

8TH TIER PLAN

1
R08

NORTH

Survey 04/01/05

ISSUED:				
NO.	DESCRIPTION	DATE	DRAWN	C

LORING PARKING RAMP

CITY OF MINNEAPOLIS

MINNEAPOLIS, MINNESOTA

SHEET TITLE:

EIGHTH TIER PLAN

Scale: DO NOT SCALE

Project No. 21-3254.00

Sheet No.

R08

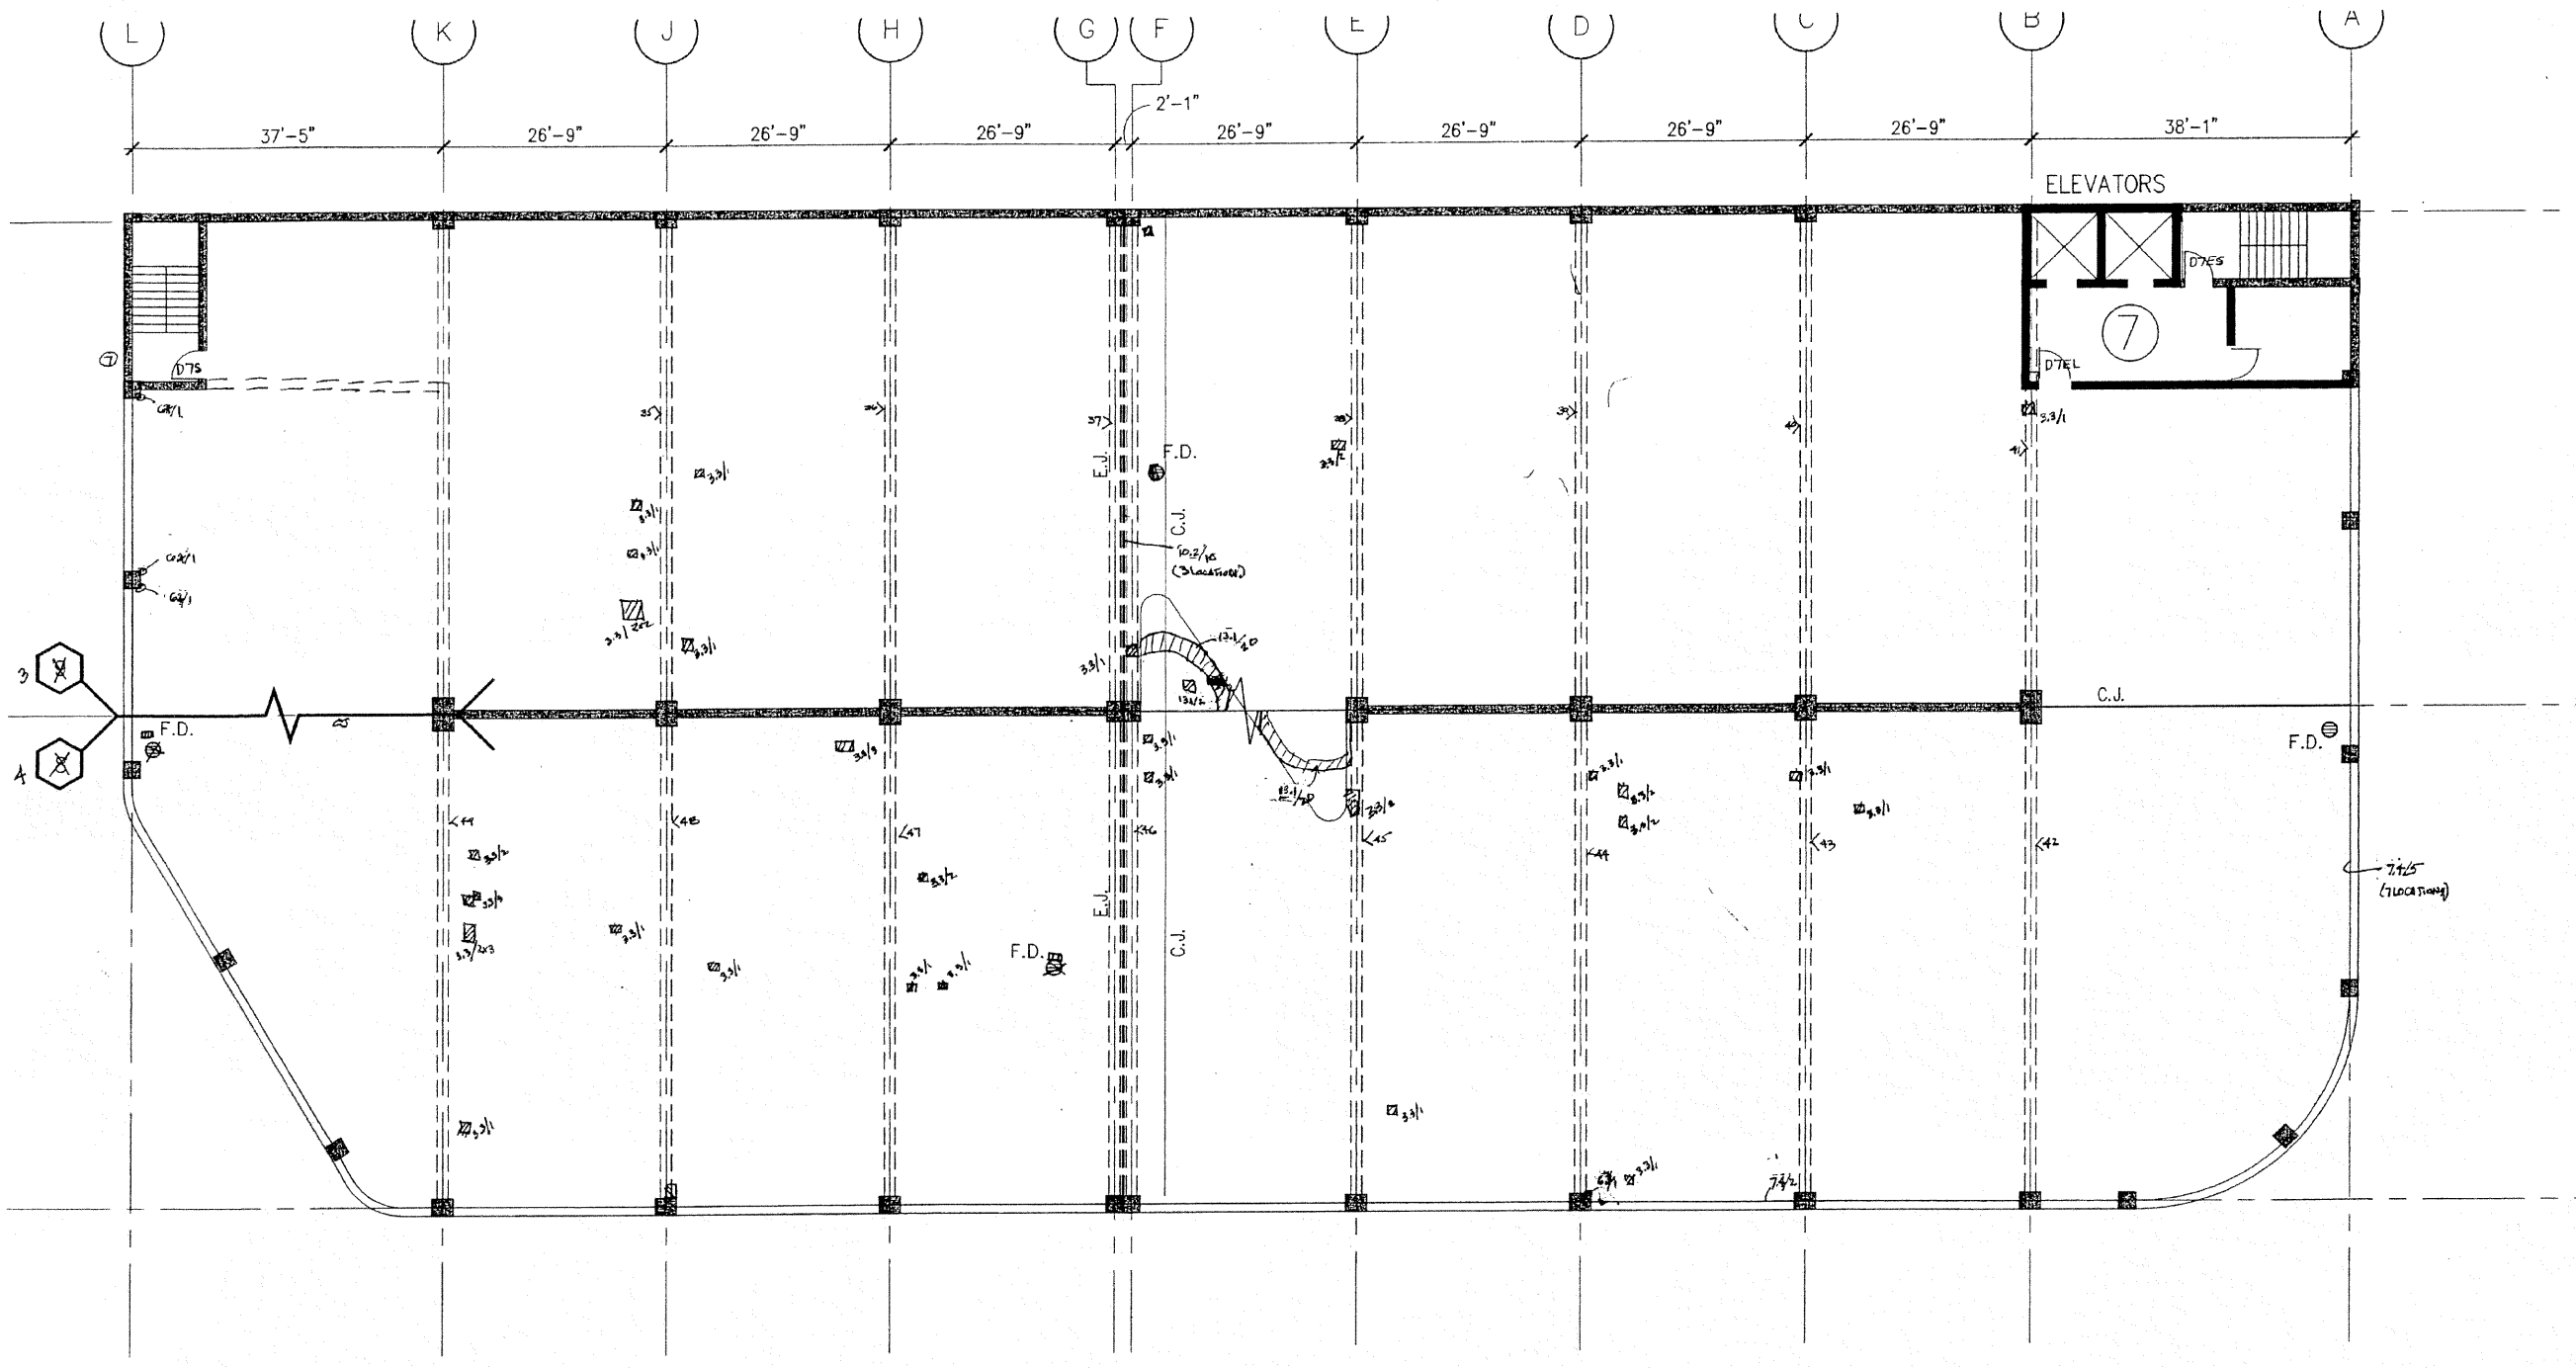

7TH TIER PLAN

1
R07

NORTH

ISSUED:			
NO.	DESCRIPTION	DATE	DRA

LORING PARKING RAMP

CITY OF MINNEAPOLIS

MINNESOTA

MINNEAPOLIS,

SHEET TITLE:

SEVENTH
TIER
PLAN

Scale: DO NOT SCALE

Project No. 21-3254.00

Sheet No.

R07

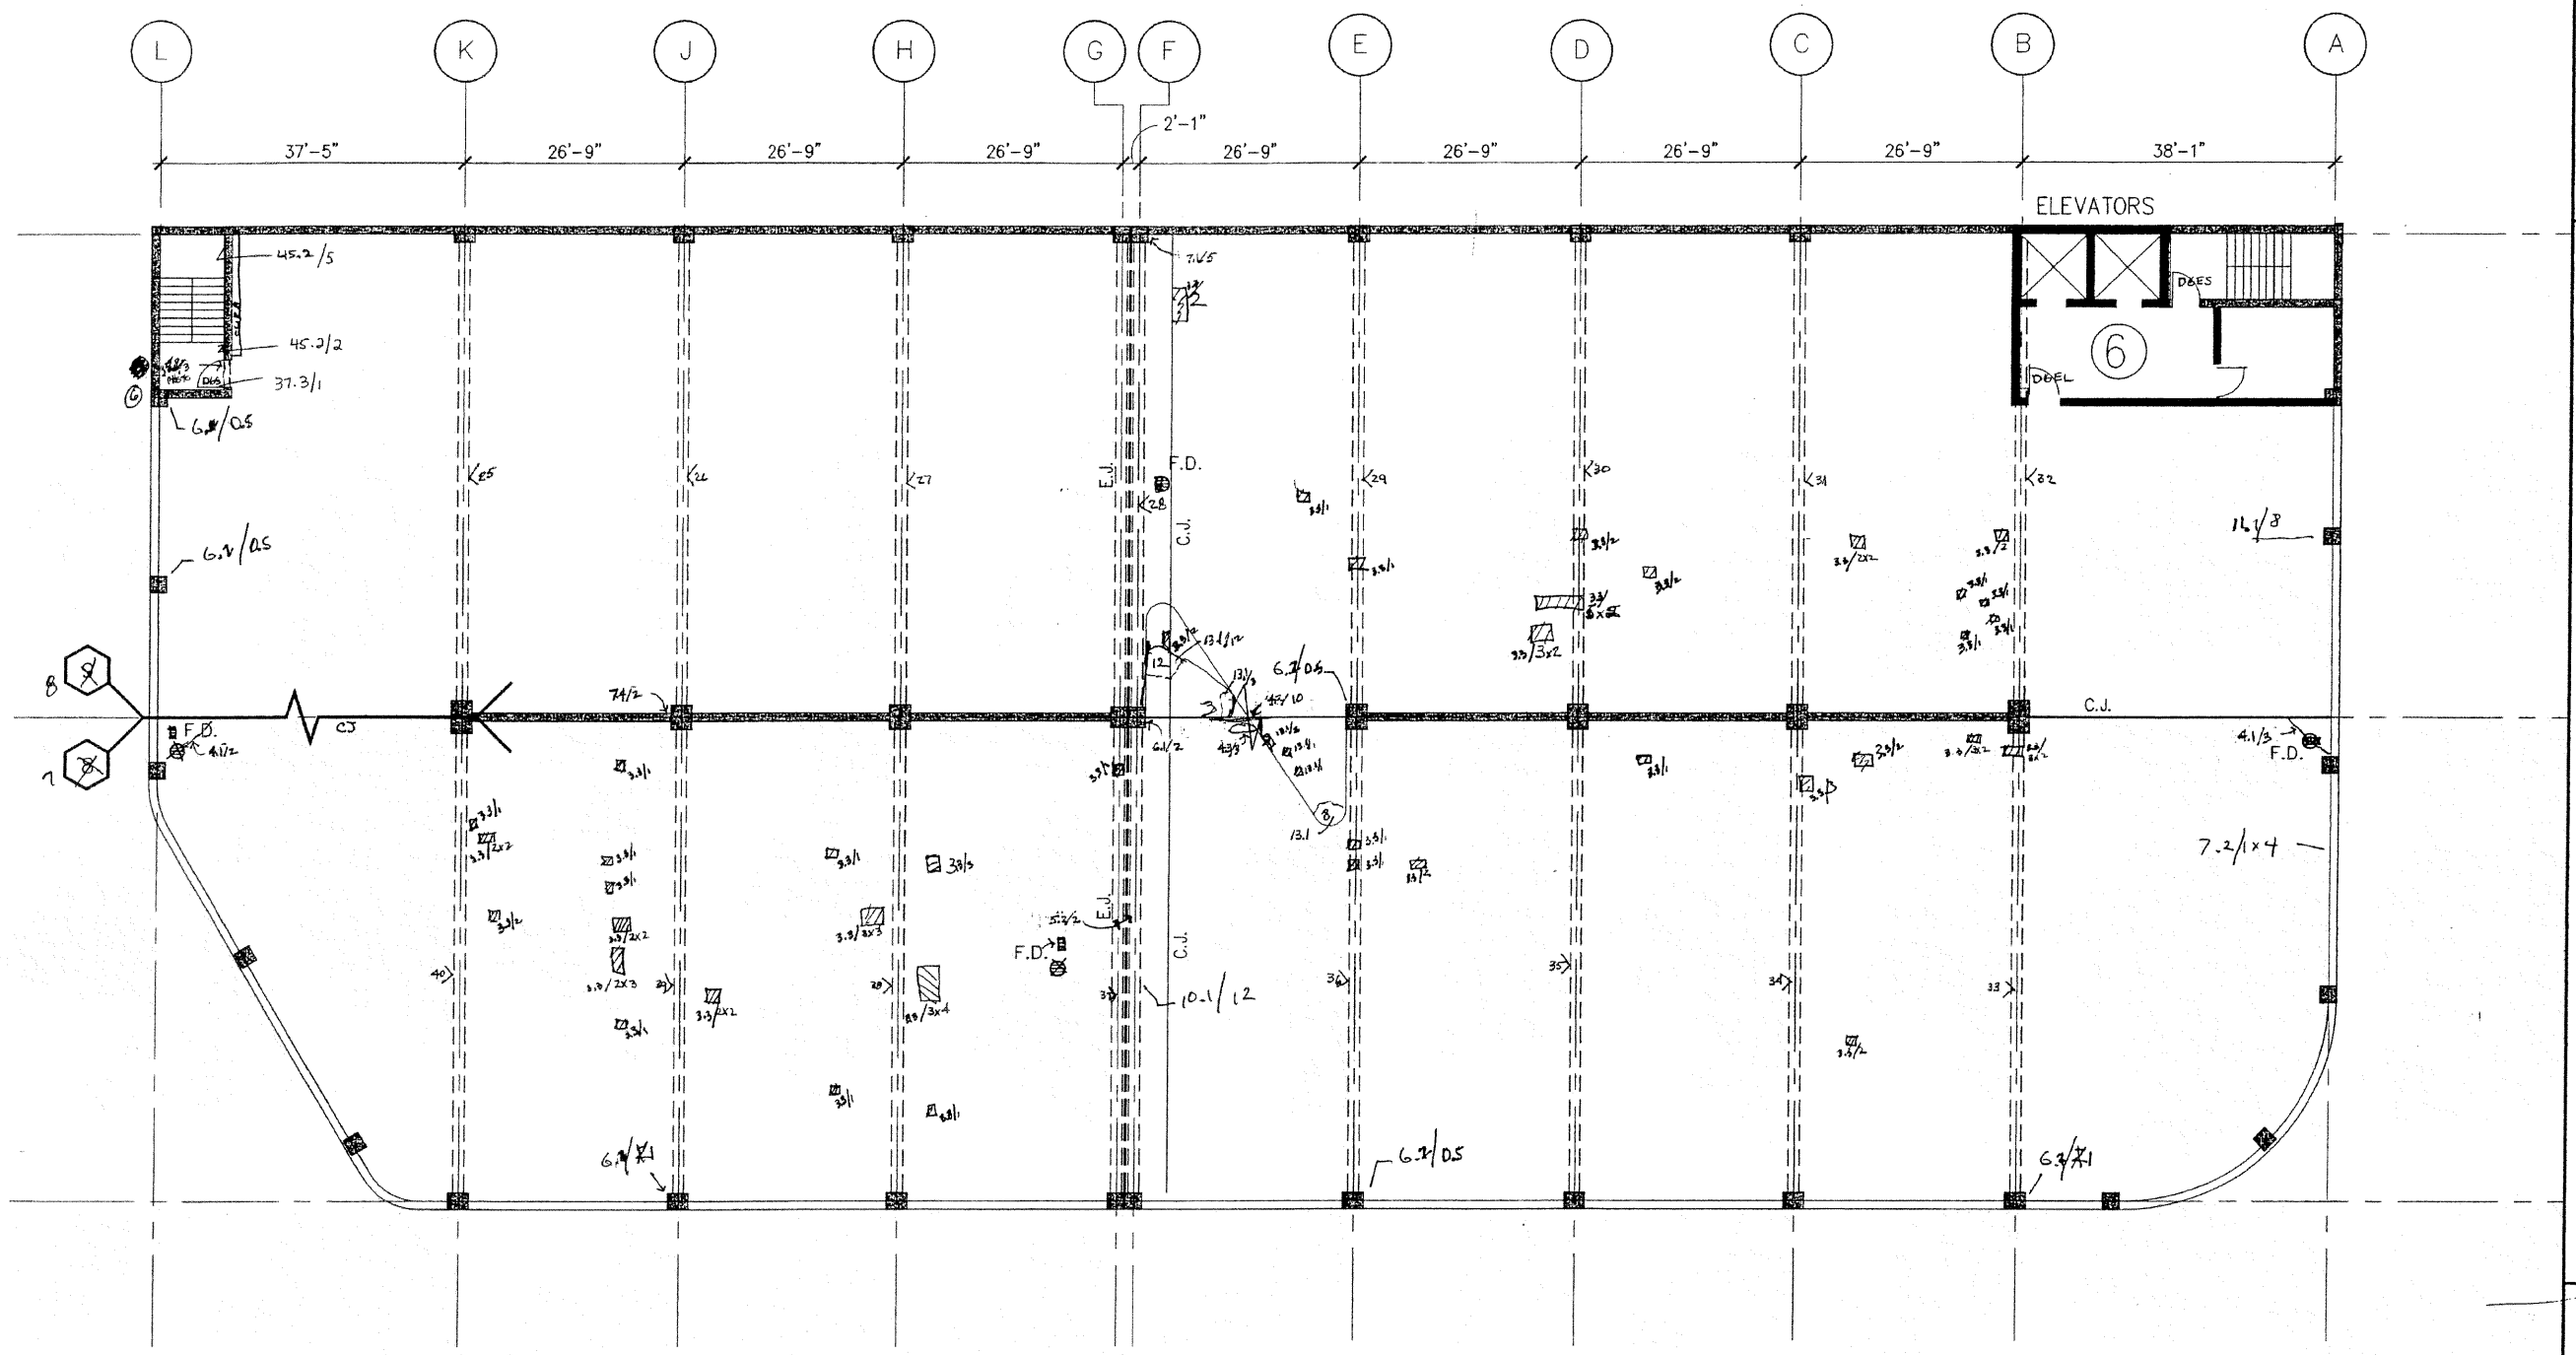

6TH TIER PLAN

1
R06

NORTH

Survey 04/01/05

ISSUED:			
NO.	DESCRIPTION	DATE	DRA

LORING PARKING RAMP

CITY OF MINNEAPOLIS

MINNEAPOLIS, MINNESOTA

SHEET TITLE:

SIXTH TIER PLAN

Scale: DO NOT SCALE

Project No. 21-3254.00

Sheet No.

R06

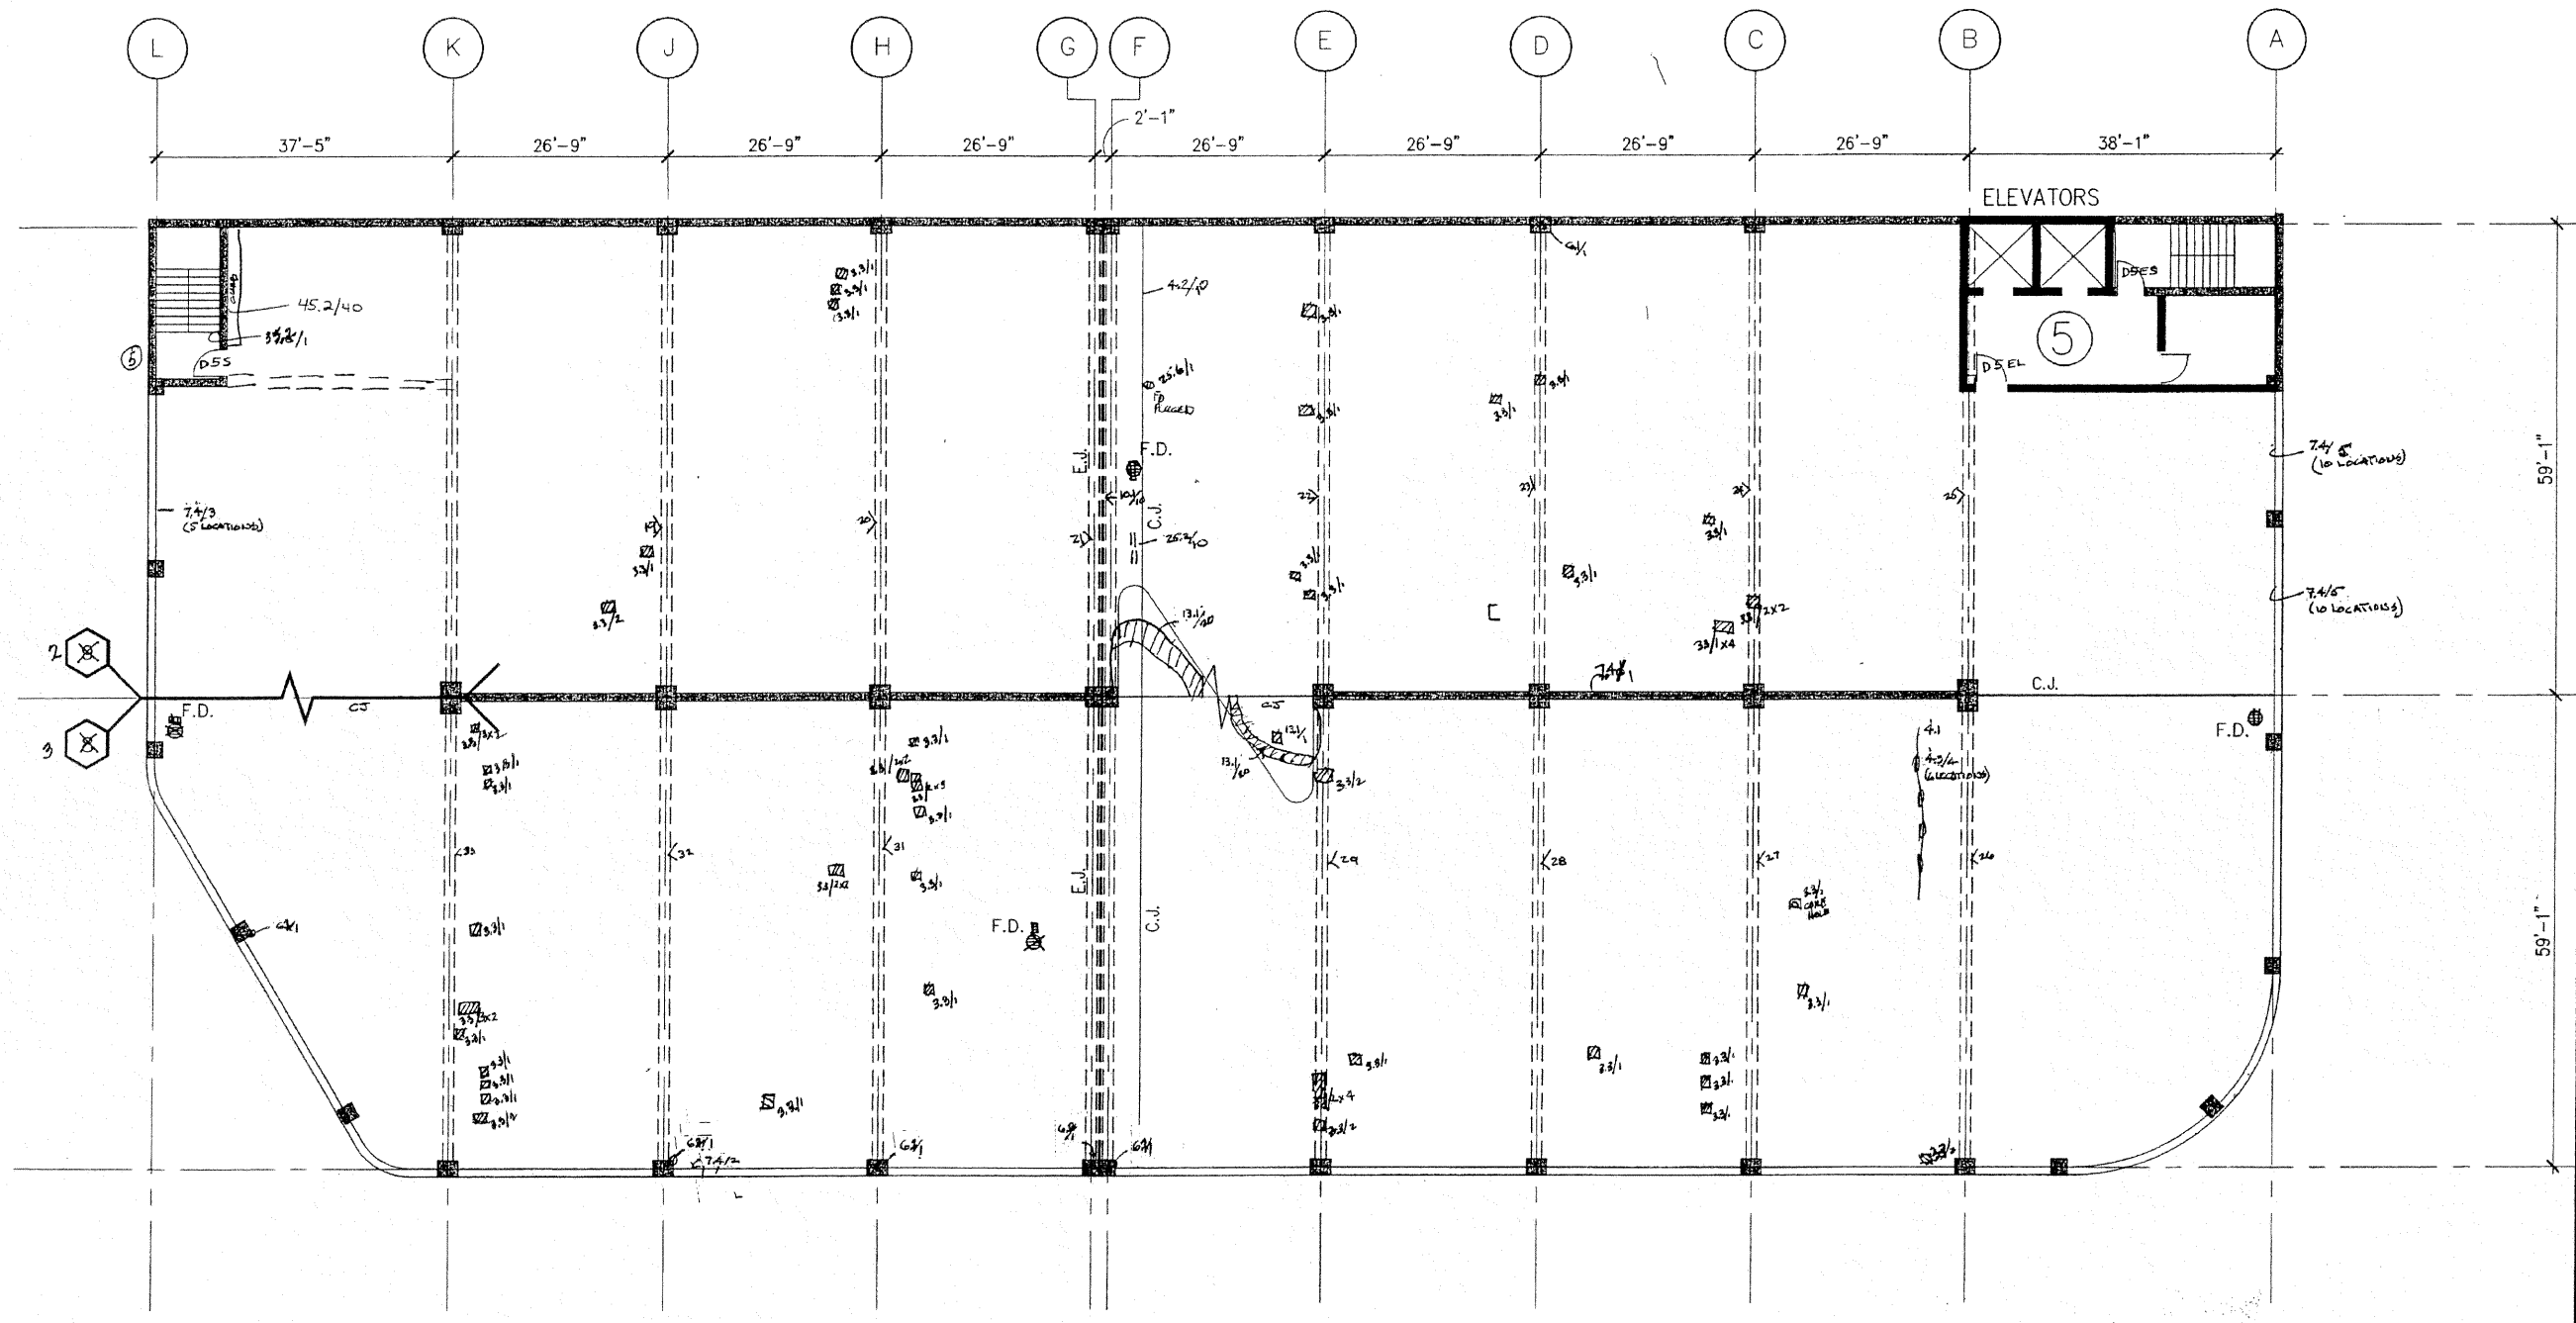

5TH TIER PLAN

1
R05

NORTH

Survey 04/01/05

ISSUED:

NO.	DESCRIPTION	DATE	DRA

LORING PARKING RAMP

CITY OF MINNEAPOLIS

MINNEAPOLIS, MINNESOTA

SHEET TITLE:

FIFTH TIER PLAN

Scale: DO NOT SCALE

Project No. 21-3254.00

Sheet No.

R05

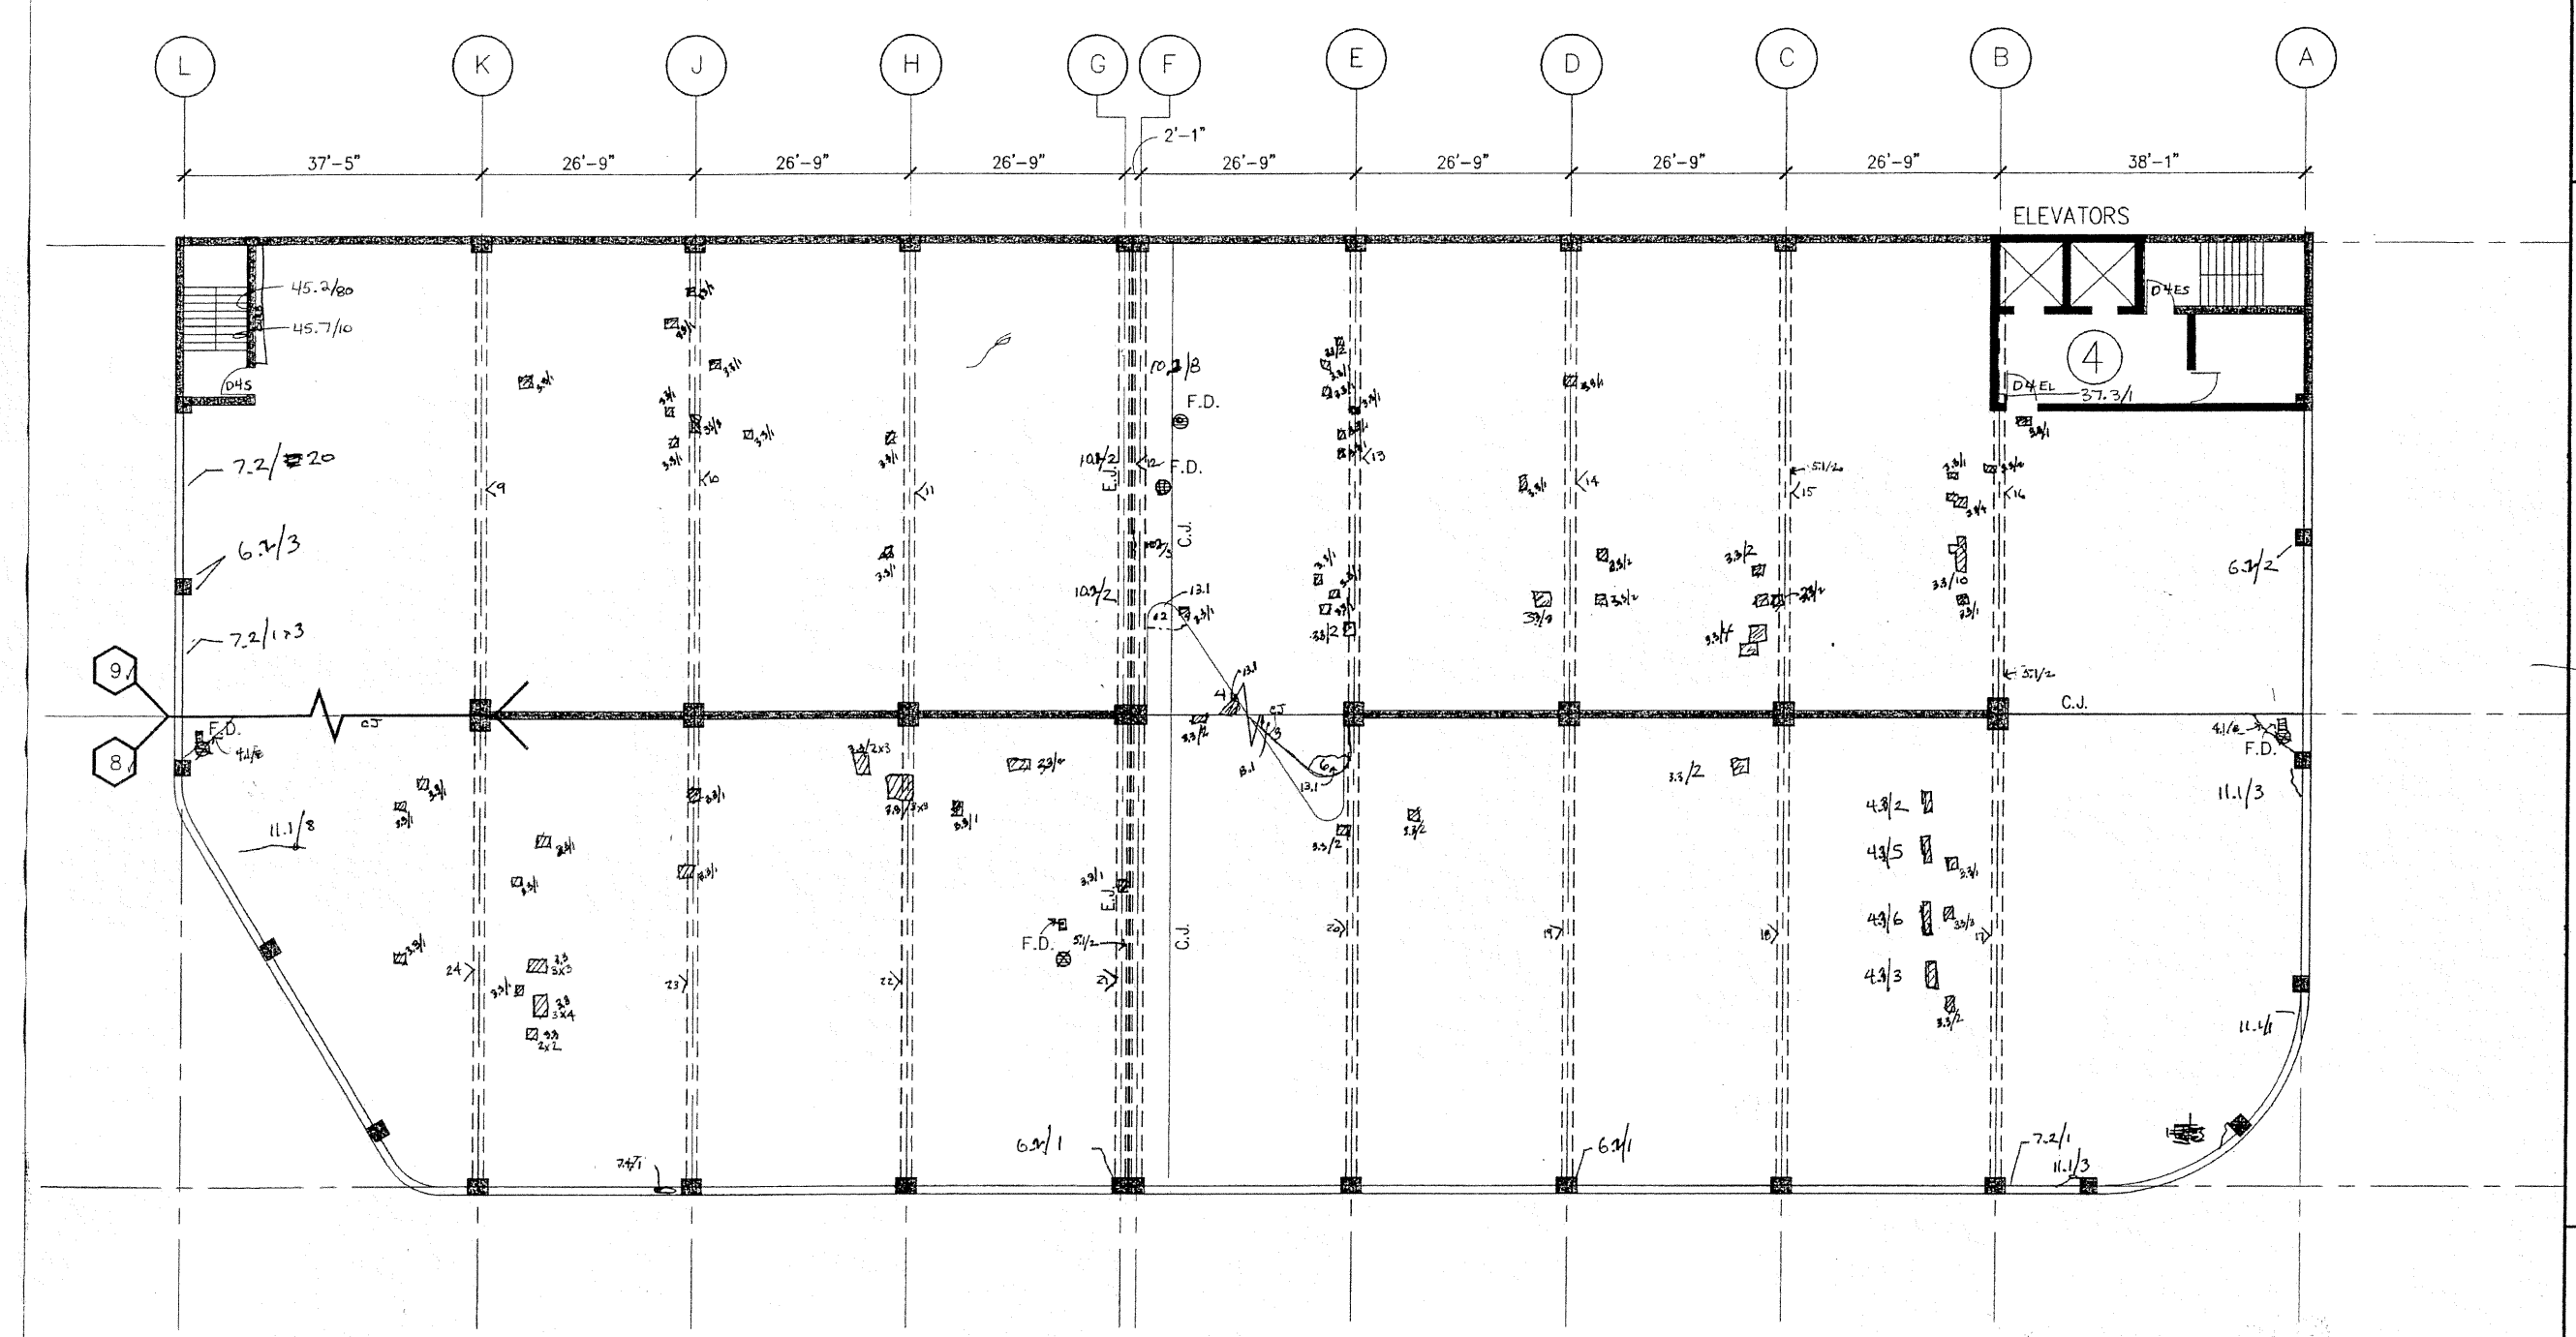

4TH TIER PLAN

1
R04

NORTH

ISSUED:

NO.	DESCRIPTION	DATE	DRA

LORING PARKING RAMP

CITY OF MINNEAPOLIS

MINNEAPOLIS, MINNESOTA

SHEET TITLE:

FOURTH TIER PLAN

Scale: DO NOT SCALE

Project No. 21-3254.00

Sheet No.

R04

Survey 04/01/05

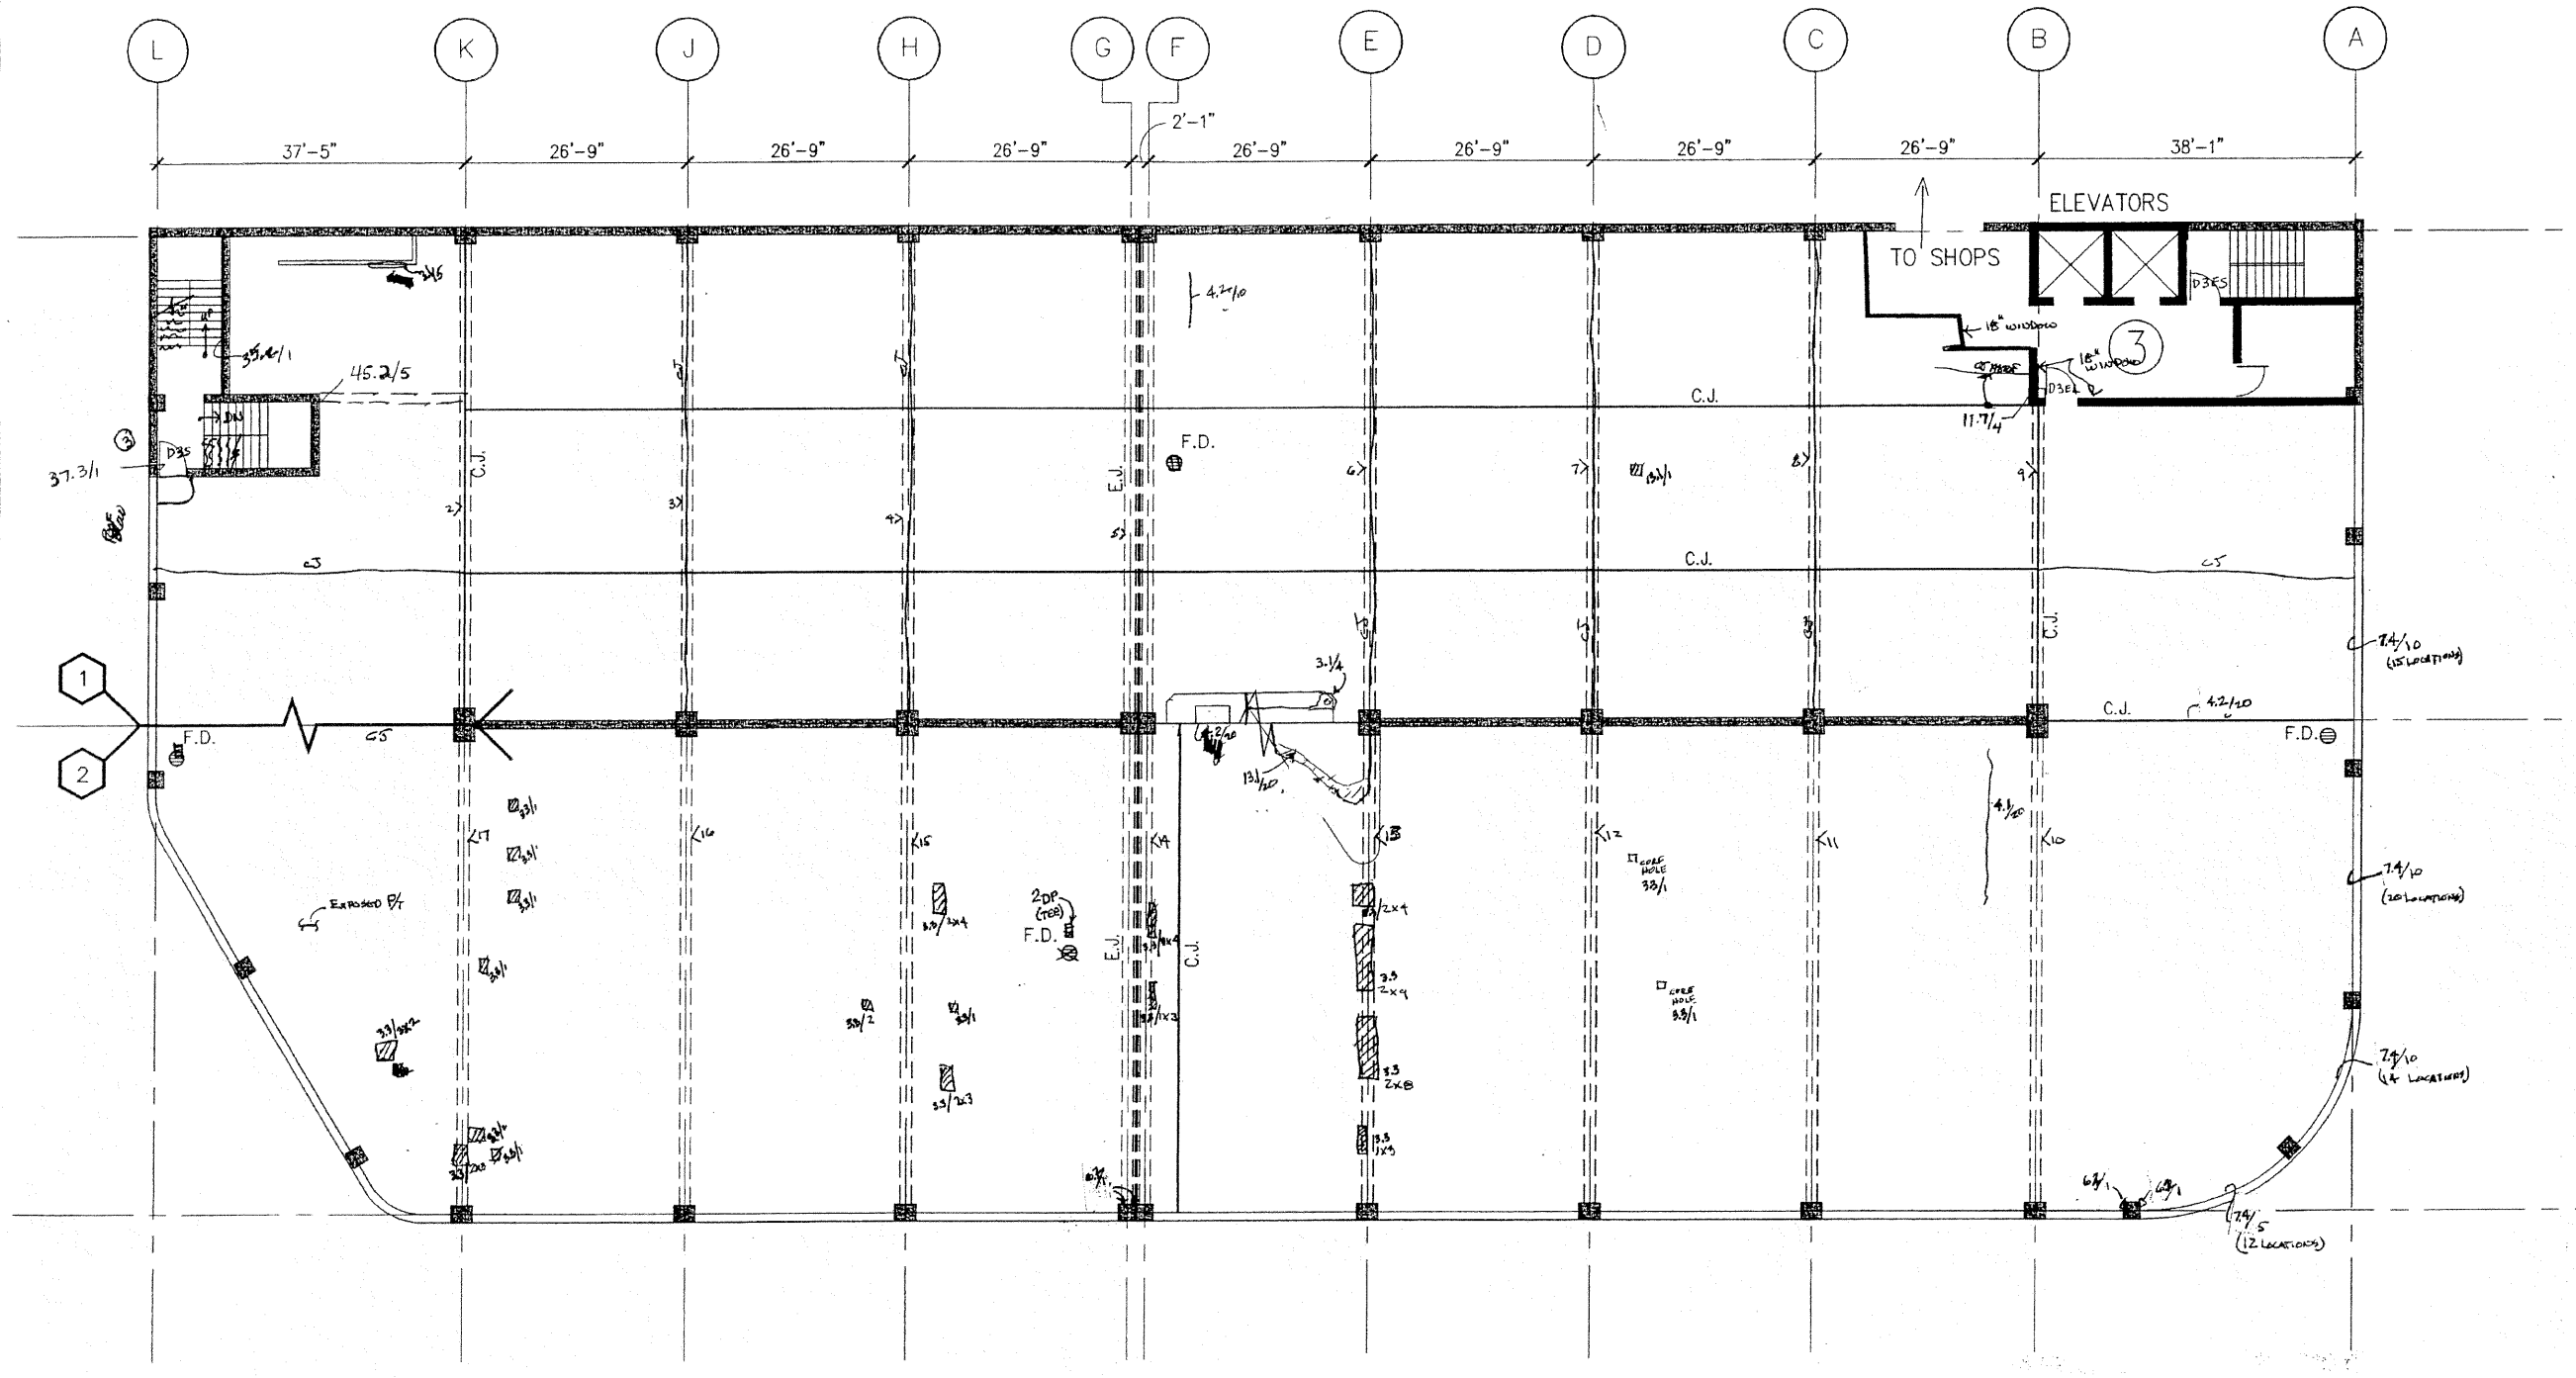

3RD TIER PLAN

1
R03

NORTH

ISSUED:

NO.	DESCRIPTION	DATE	DRA

LORING PARKING RAMP

CITY OF MINNEAPOLIS

MINNEAPOLIS, MINNESOTA

SHEET TITLE:

THIRD TIER PLAN

Scale: DO NOT SCALE

Project No. 21-3254.00

Sheet No.

R03

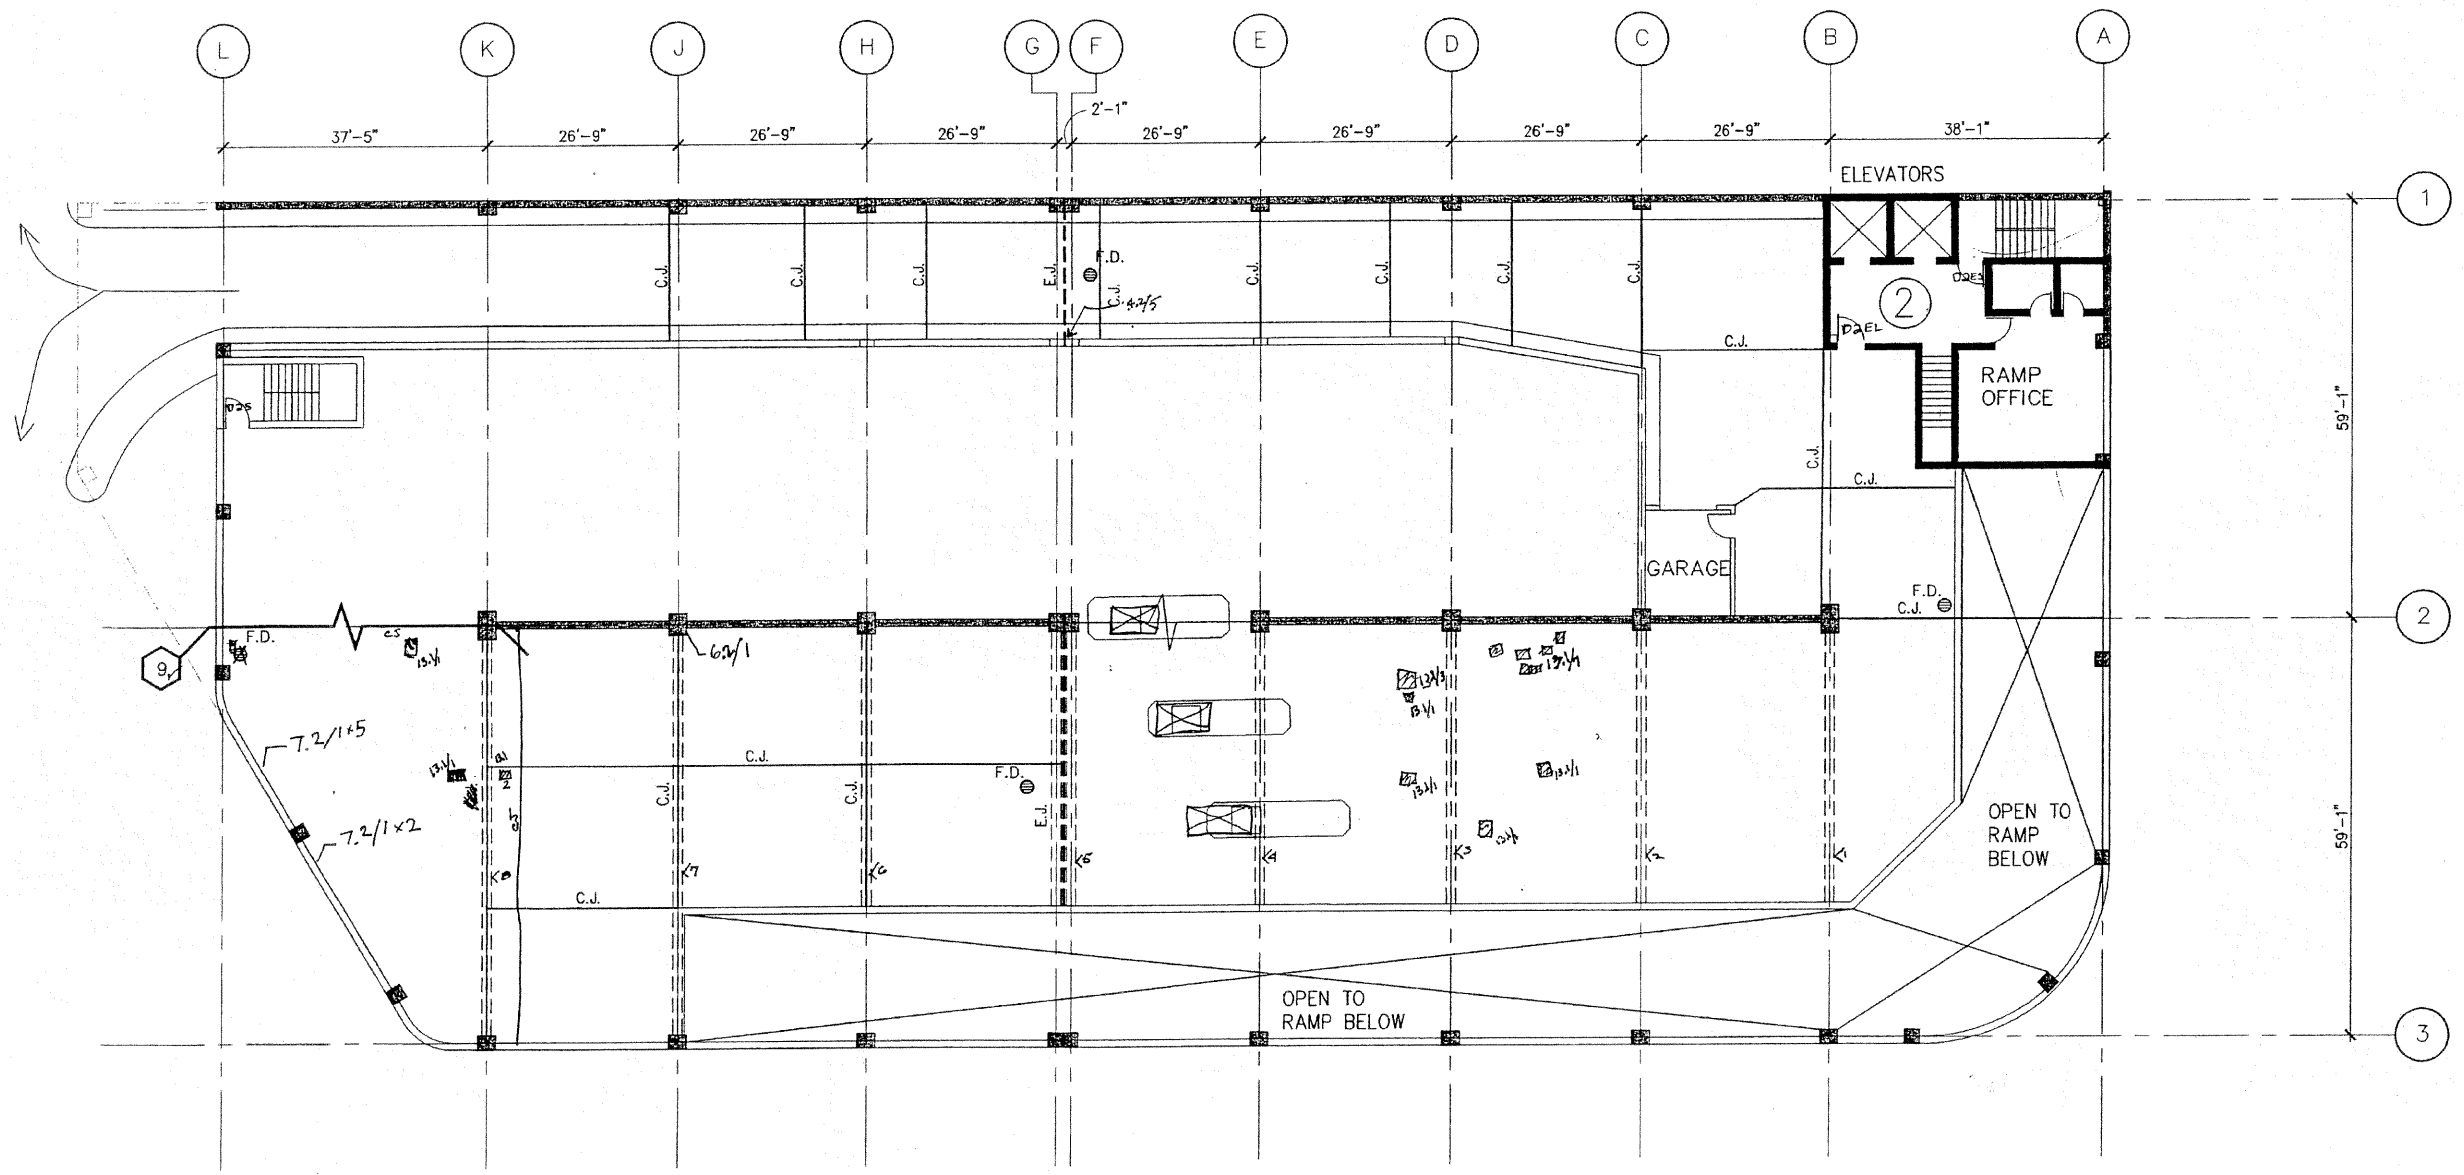

2ND TIER PLAN 1 R02

NORTH

SURVEY 04/01/06

ISSUED:

NO.	DESCRIPTION	DATE	DRA

LORING PARKING RAMP

CITY OF MINNEAPOLIS

MINNEAPOLIS, MINNESOTA

SHEET TITLE:

SECOND TIER PLAN

Scale: DO NOT SCALE

Project No. 21-3254.00

Sheet No.

R02

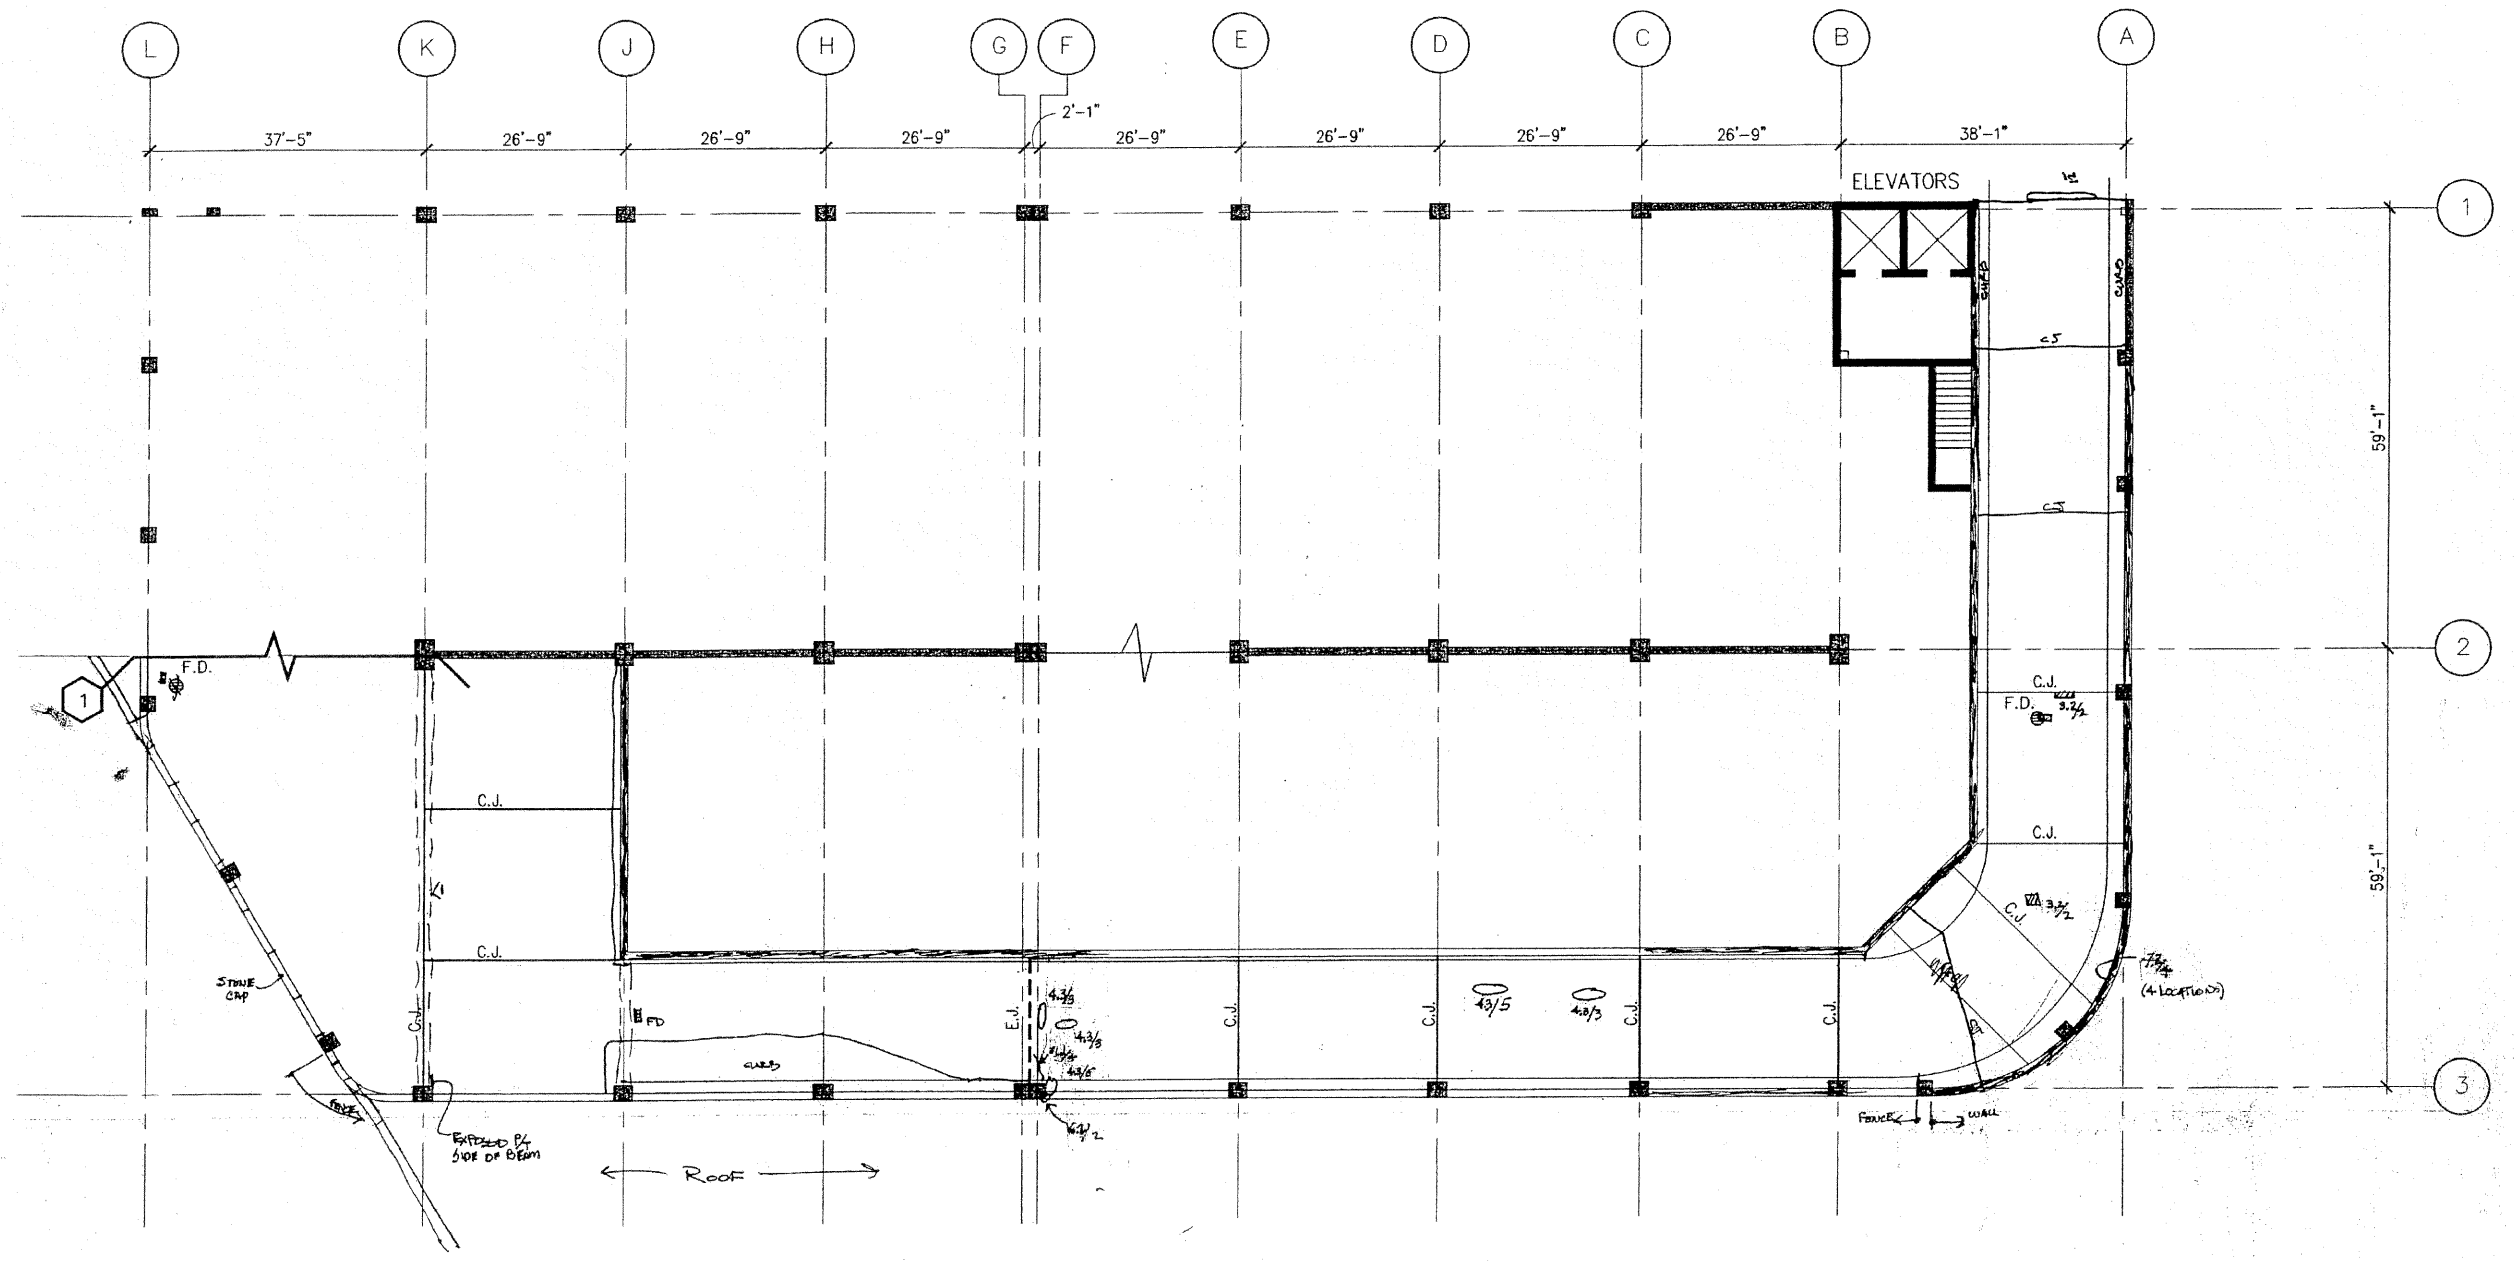

GROUND TIER PLAN 1 R01

NORTH

Survey 04/01/05

ISSUED:			
NO.	DESCRIPTION	DATE	DRAWN

LORING PARKING RAMP

CITY OF MINNEAPOLIS

MINNEAPOLIS, MINNESOTA

SHEET TITLE:

GROUND TIER PLAN

Scale: DO NOT SCALE

Project No. 21-3254.00

Sheet No.

R01

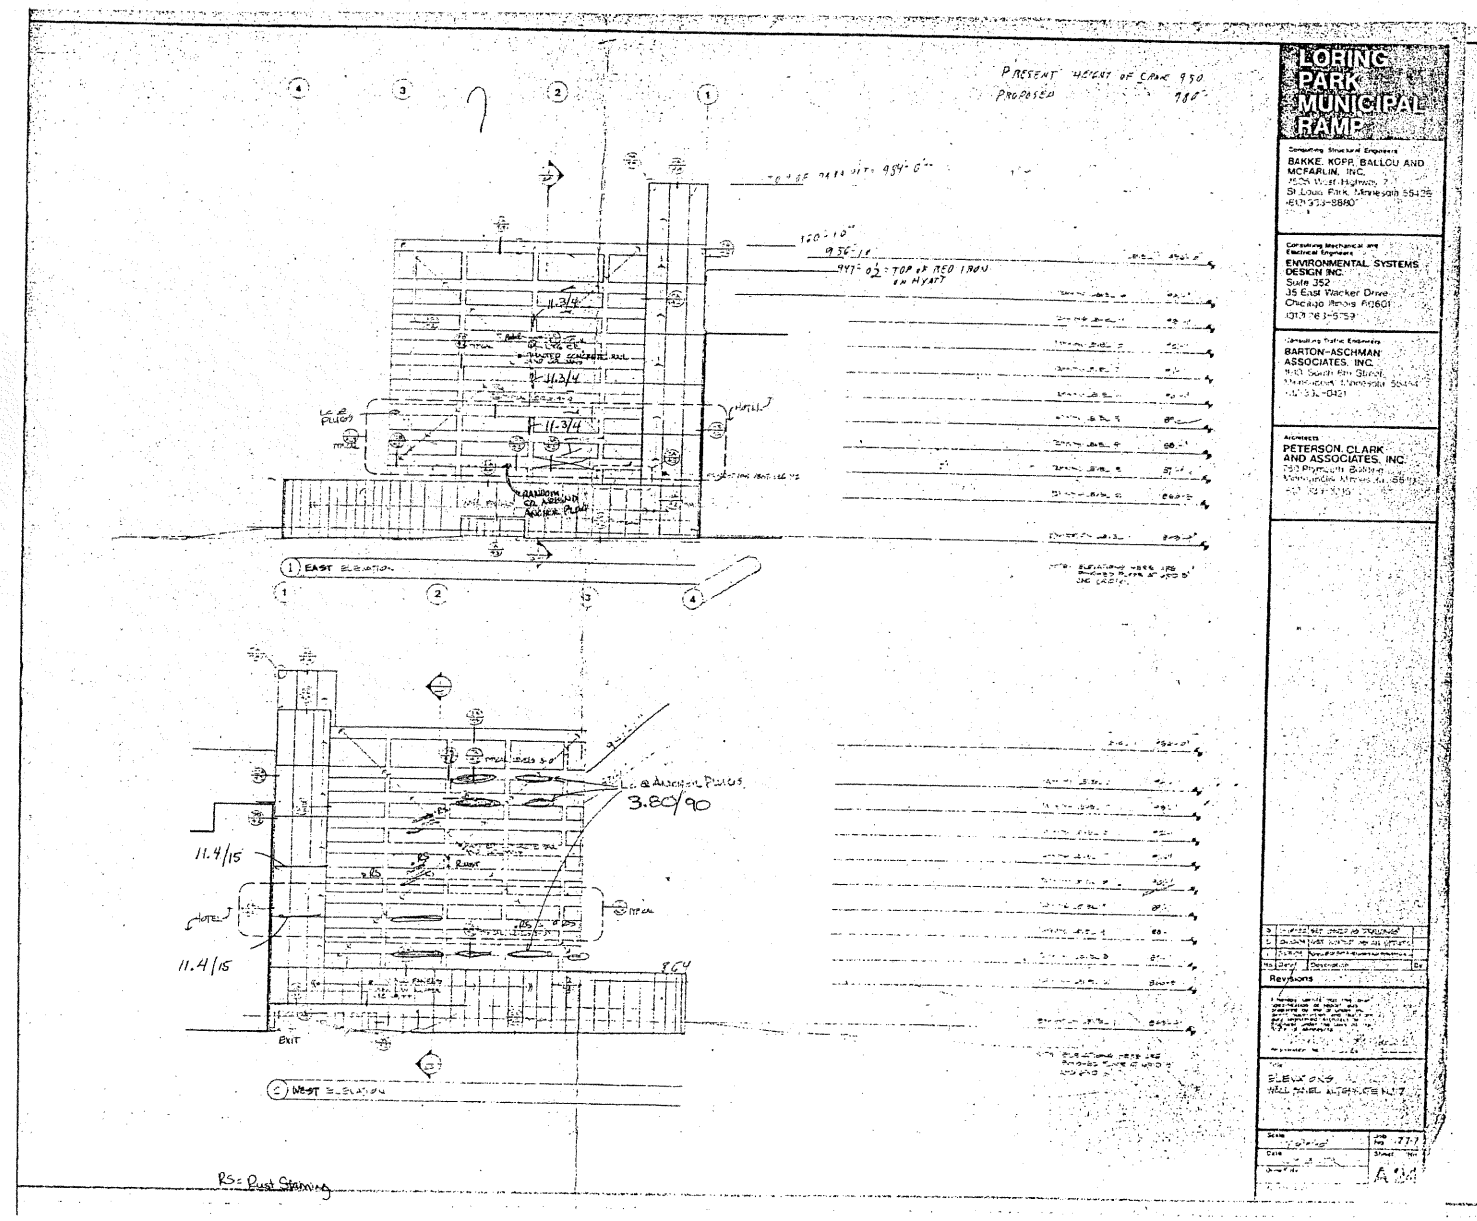

LORING PARK MUNICIPAL RAMP

Consulting Structural Engineers
BAKKE, KOPP, BALLOU AND MCFARLIN, INC.
7505 West Highway 7
St Louis Park, Minnesota 55426
(612) 933-8880

Consulting Mechanical and Electrical Engineers
ENVIRONMENTAL SYSTEMS DESIGN INC.
Suite 352
35 East Wacker Drive
Chicago Illinois 60601
(312) 263-6539

Consulting Traffic Engineers
BARTON-ASCHMAN ASSOCIATES, INC.
[illegible]

Architects
PETERSON, CLARK AND ASSOCIATES, INC.
[illegible]

Revisions

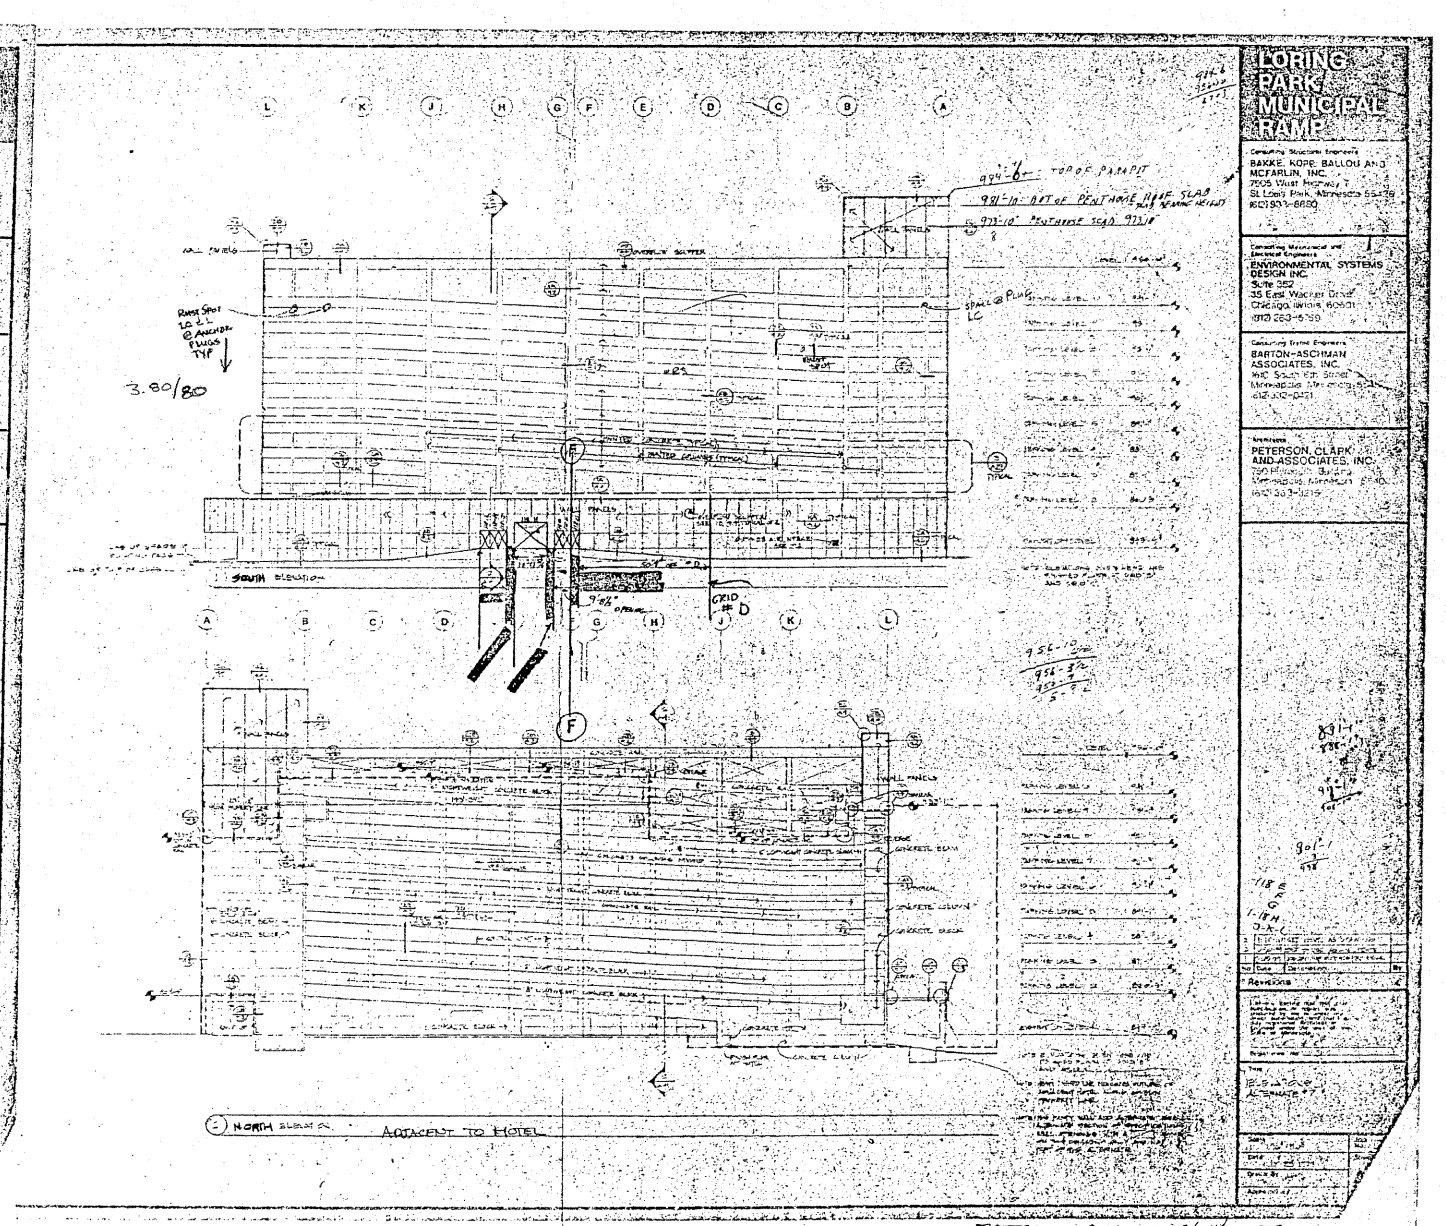

LORING PARK MUNICIPAL RAMP

Consulting Structural Engineers
BAKKE, KOPP, BALLOU AND MCFARLIN, INC.
7505 West Highway 7
St Louis Park, Minnesota 55426
(612) 933-8880

Consulting Mechanical and Electrical Engineers
ENVIRONMENTAL SYSTEMS DESIGN INC.
Suite 352
35 East Wacker Drive
Chicago Illinois 60601
(312) 263-6539

Consulting Traffic Engineers
BARTON-ASCHMAN ASSOCIATES, INC.
[illegible]

Architects
PETERSON, CLARK AND ASSOCIATES, INC.
[illegible]

Revisions

EXTERIOR REVIEW 6/21/05 TBE

A24