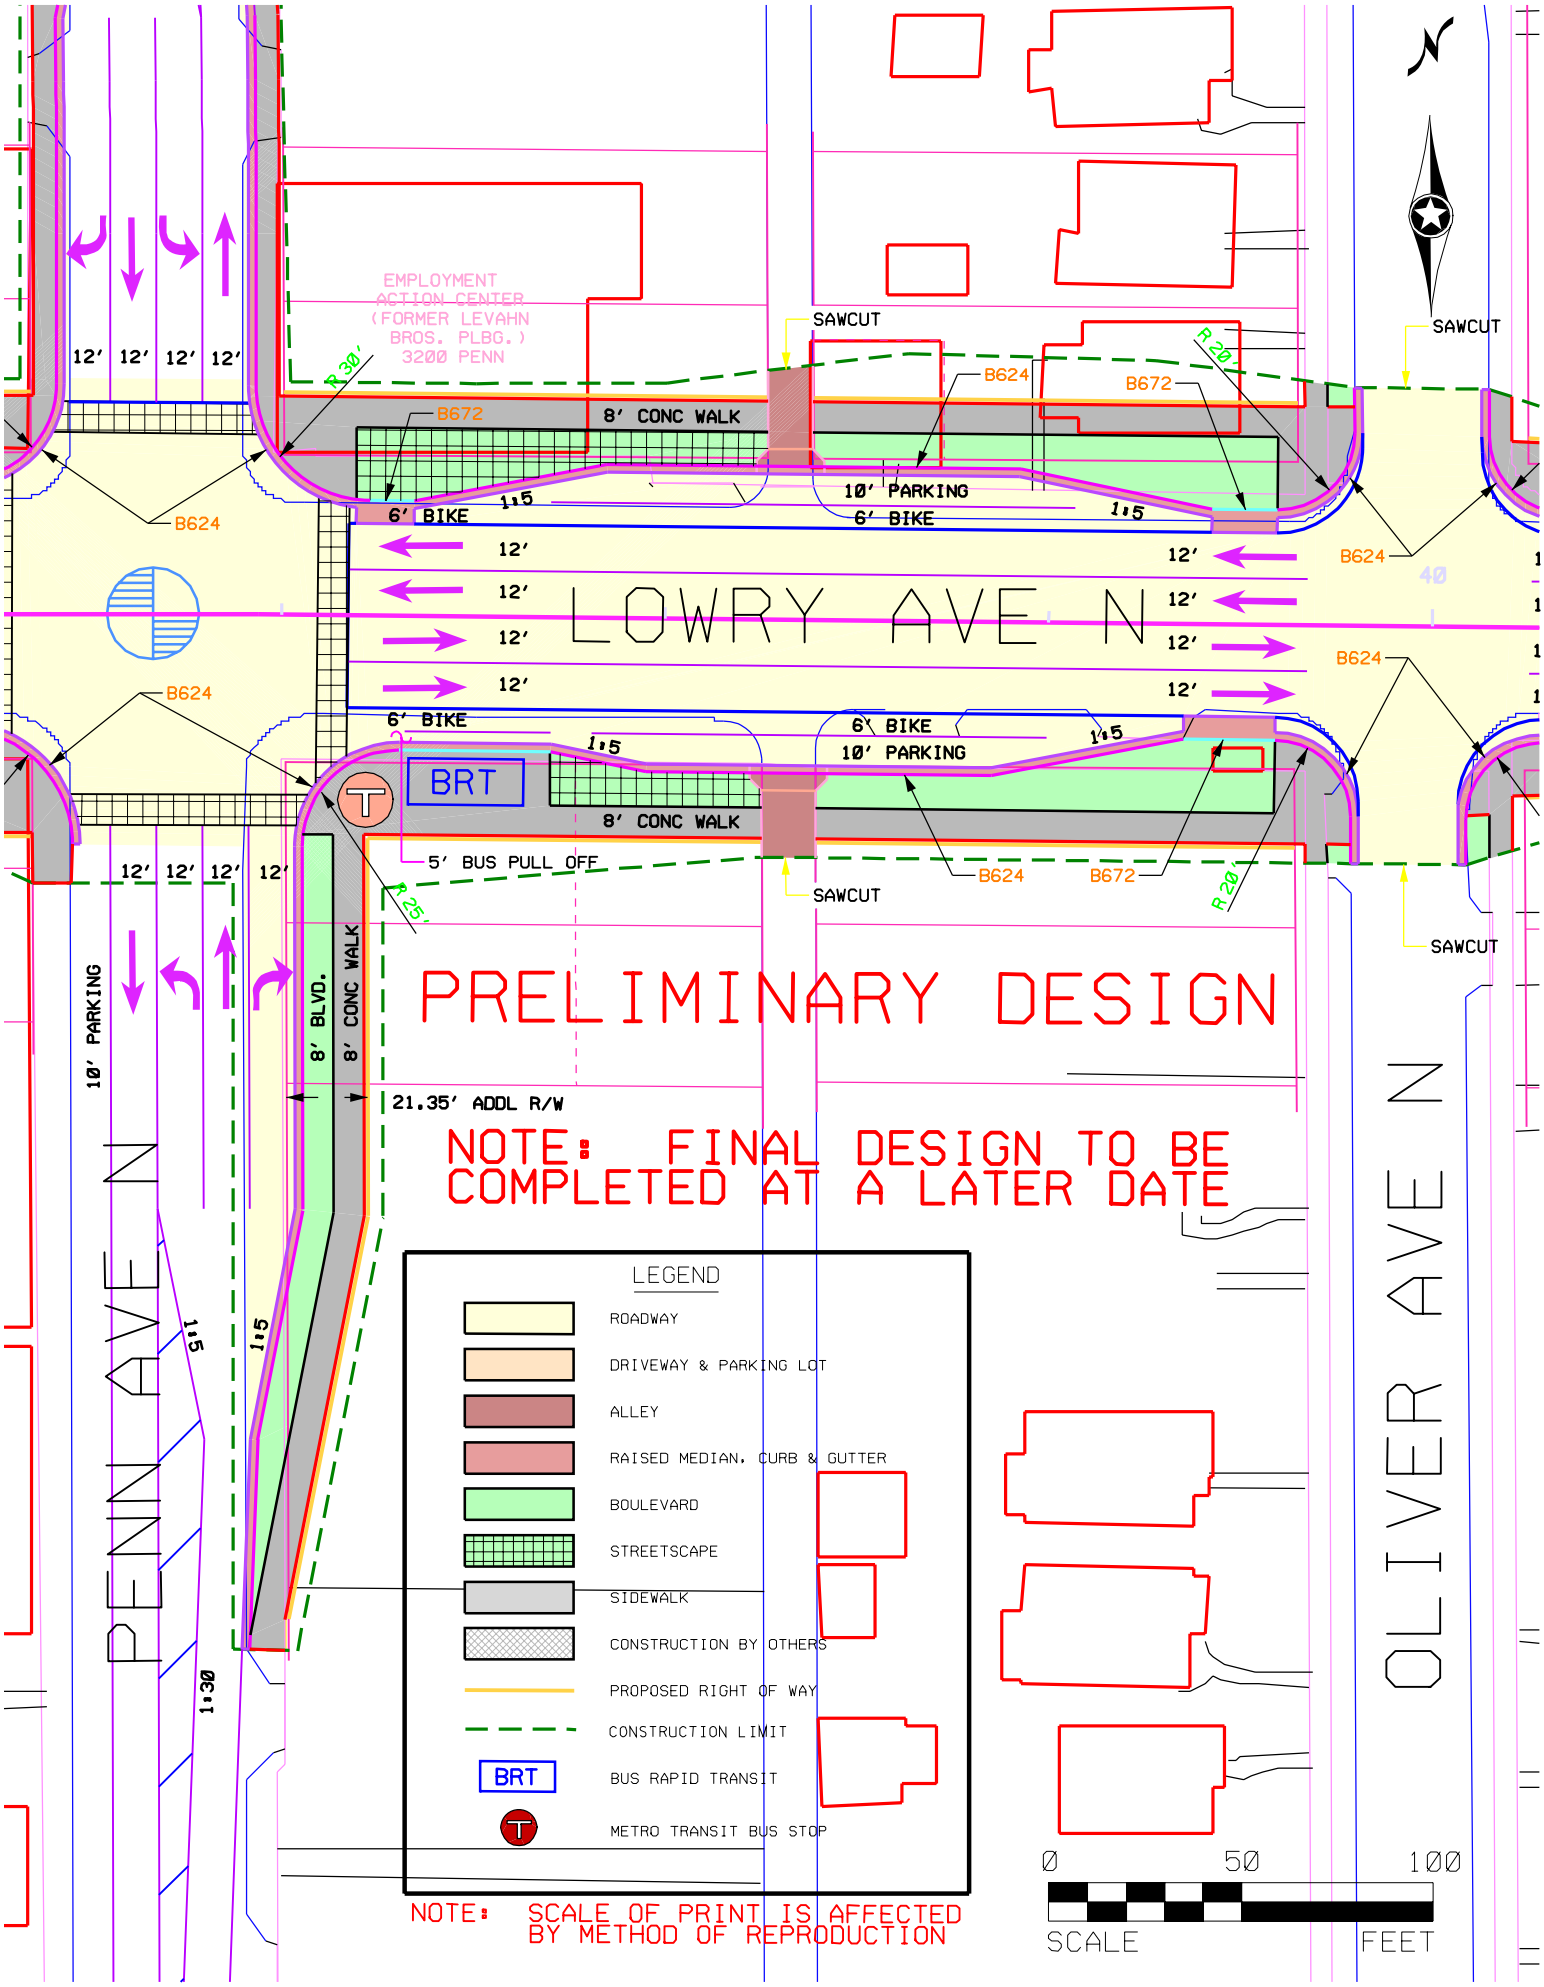
EMPLOYMENT ACTION CENTER (FORMER LEVAHN BROS. PLBG.) 3200 PENN
SAWCUT
B624
B672
8' CONC WALK
10' PARKING
6' BIKE
1:5
12'
LOWRY AVE N
BRT
5' BUS PULL OFF
R 30'
R 25'
R 20'
10' PARKING
8' BLVD.
8' CONC WALK
21.35' ADDL R/W
PENN AVE N
OLIVER AVE N
1:30
PRELIMINARY DESIGN
NOTE: FINAL DESIGN TO BE COMPLETED AT A LATER DATE
LEGEND
ROADWAY
DRIVEWAY & PARKING LOT
ALLEY
RAISED MEDIAN, CURB & GUTTER
BOULEVARD
STREETSCAPE
SIDEWALK
CONSTRUCTION BY OTHERS
PROPOSED RIGHT OF WAY
CONSTRUCTION LIMIT
BUS RAPID TRANSIT
METRO TRANSIT BUS STOP
NOTE: SCALE OF PRINT IS AFFECTED BY METHOD OF REPRODUCTION
0
50
100
SCALE
FEET