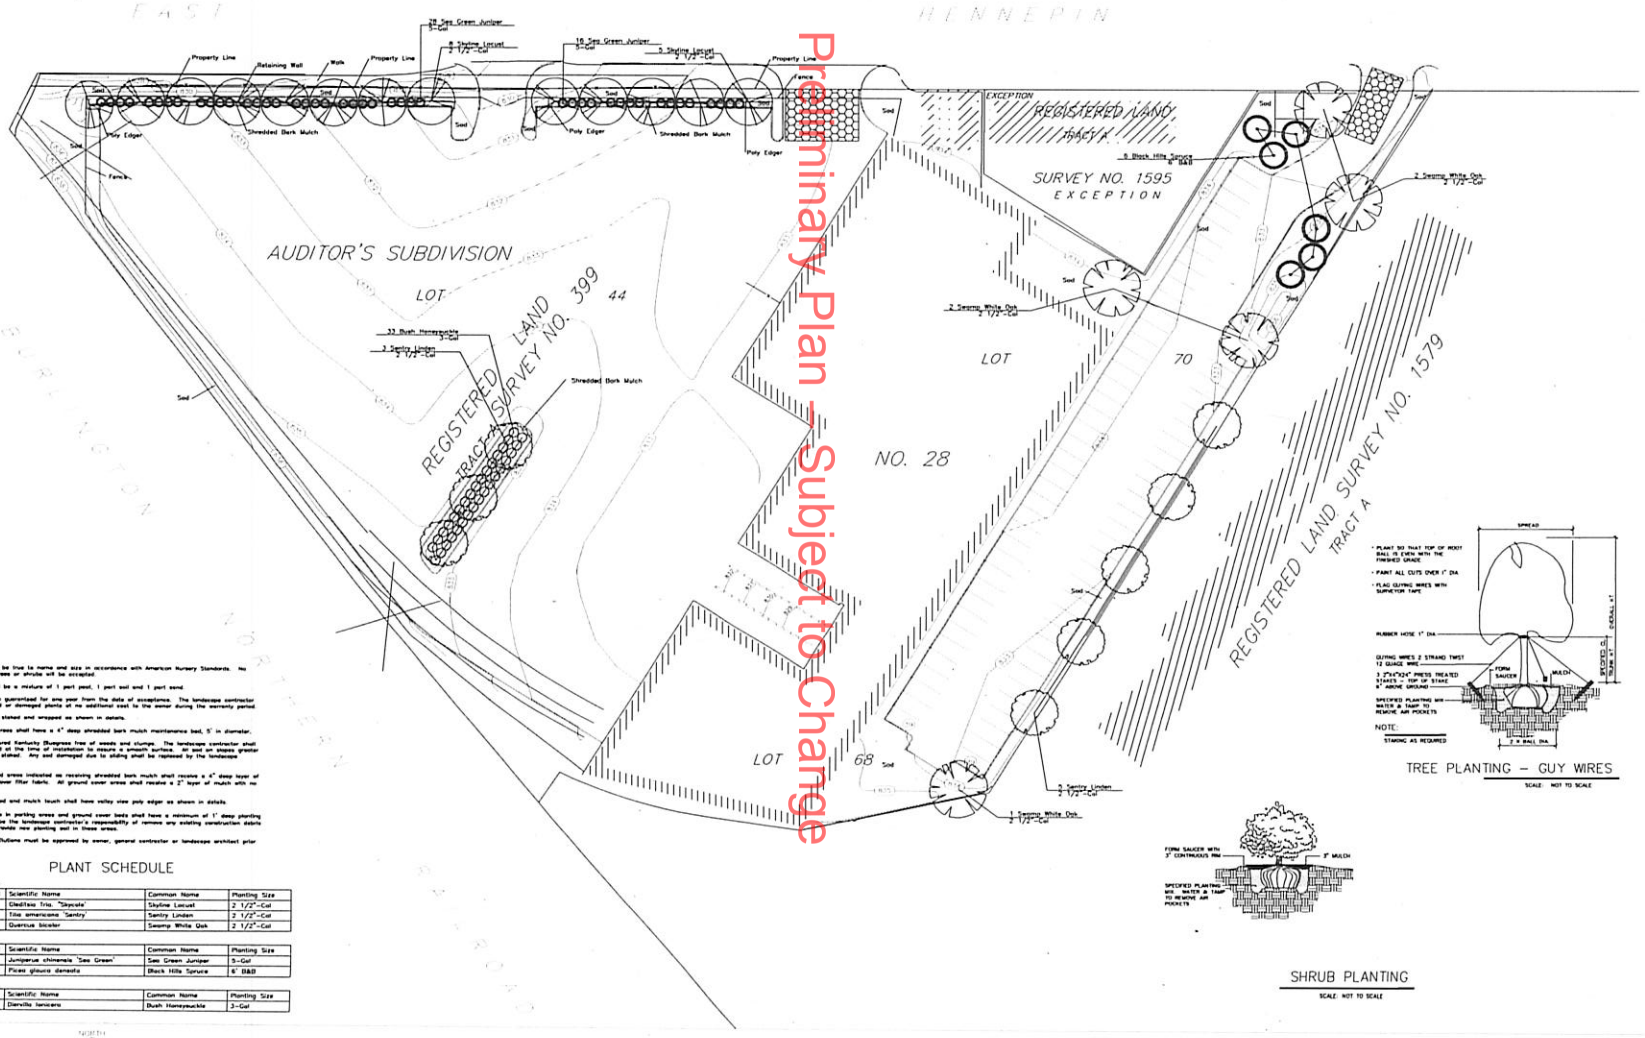

LANDSCAPE NOTES:

1. All plantings shall be true to name and size in accordance with American Nursery Standards. No damaged or scored trees or shrubs will be accepted.

2. Planting Soil shall be a mixture of 1 part peat, 1 part soil and 1 part sand.

3. All plants shall be guaranteed for one year from the date of acceptance. The landscape contractor shall replace any dead or damaged plants at no additional cost to the owner during the warranty period.

4. All trees shall be staked and wrapped as shown in details.

5. All trees in sod areas shall have a 4" deep shredded bark mulch maintenance bed, 5' in diameter.

6. Sod shall be cultured Kentucky Bluegrass free of weeds and clumps. The landscape contractor shall roll and rake the sod at the time of installation to assure a smooth surface. All sod on slopes greater than 3 to 1 shall be staked. Any sod damaged due to sliding shall be replaced by the landscape contractor.

7. All shrub beds and areas indicated as receiving shredded bark mulch shall receive a 4" deep layer of shredded bark mulch over filter fabric. All ground cover areas shall receive a 2" layer of mulch with no filter fabric.

8. All areas where sod and mulch touch shall have valley view poly edger as shown in details.

9. All planting islands in parking areas and ground cover beds shall have a minimum of 1' deep planting soil installed. It will be the landscape contractor's responsibility of remove any existing construction debris and existing soil to provide new planting soil in these areas.

10. All product substitutions must be approved by owner, general contractor or landscape architect prior to installation.

PLANT SCHEDULE

Broadleaf Deciduous

Quantity	Symbol	Scientific Name	Common Name	Planting Size
13		Gleditsia Tris. "Skycole"	Skyline Locust	2 1/2"-Cal
8		Tilia americana 'Sentry'	Sentry Linden	2 1/2"-Cal
5		Quercus bicolor	Swamp White Oak	2 1/2"-Cal

Conifer Evergreen

Quantity	Symbol	Scientific Name	Common Name	Planting Size
44		Juniperus chinensis 'Sea Green'	Sea Green Juniper	5-Gal
6		Picea glauca densata	Black Hills Spruce	6' B&B

Shrub

Quantity	Symbol	Scientific Name	Common Name	Planting Size
33		Diervilla lonicera	Bush Honeysuckle	3-Gal

1 LANDSCAPE PLAN
1:30

TREE PLANTING – GUY WIRES
SCALE: NOT TO SCALE

SHRUB PLANTING
SCALE: NOT TO SCALE

Preliminary Plan – Subject to Change

Alan Whidby Landscapes
P.O. Box 1835
Minnetonka, MN
55345
PHONE (952) 938-6116
FAX (952) 938-1504

Landscape Architecture

I HEREBY CERTIFY THAT THIS PLAN WAS PREPARED BY ME OR UNDER MY DIRECT SUPERVISION AND THAT I AM A DULY REGISTERED LANDSCAPE ARCHITECT UNDER THE LAWS OF THE STATE OF MINNESOTA.

Reg. No.

Date

BODYCOTE
900 & 940 East Hennepin Avenue
Minneapolis, MN

1	06-25-08
2	
3	
4	

PROJECT:	2007.005
DRAWN BY:	AW
CHECKED BY:	
DATE:	12/12/07

L 1

SHEET 1 OF 1

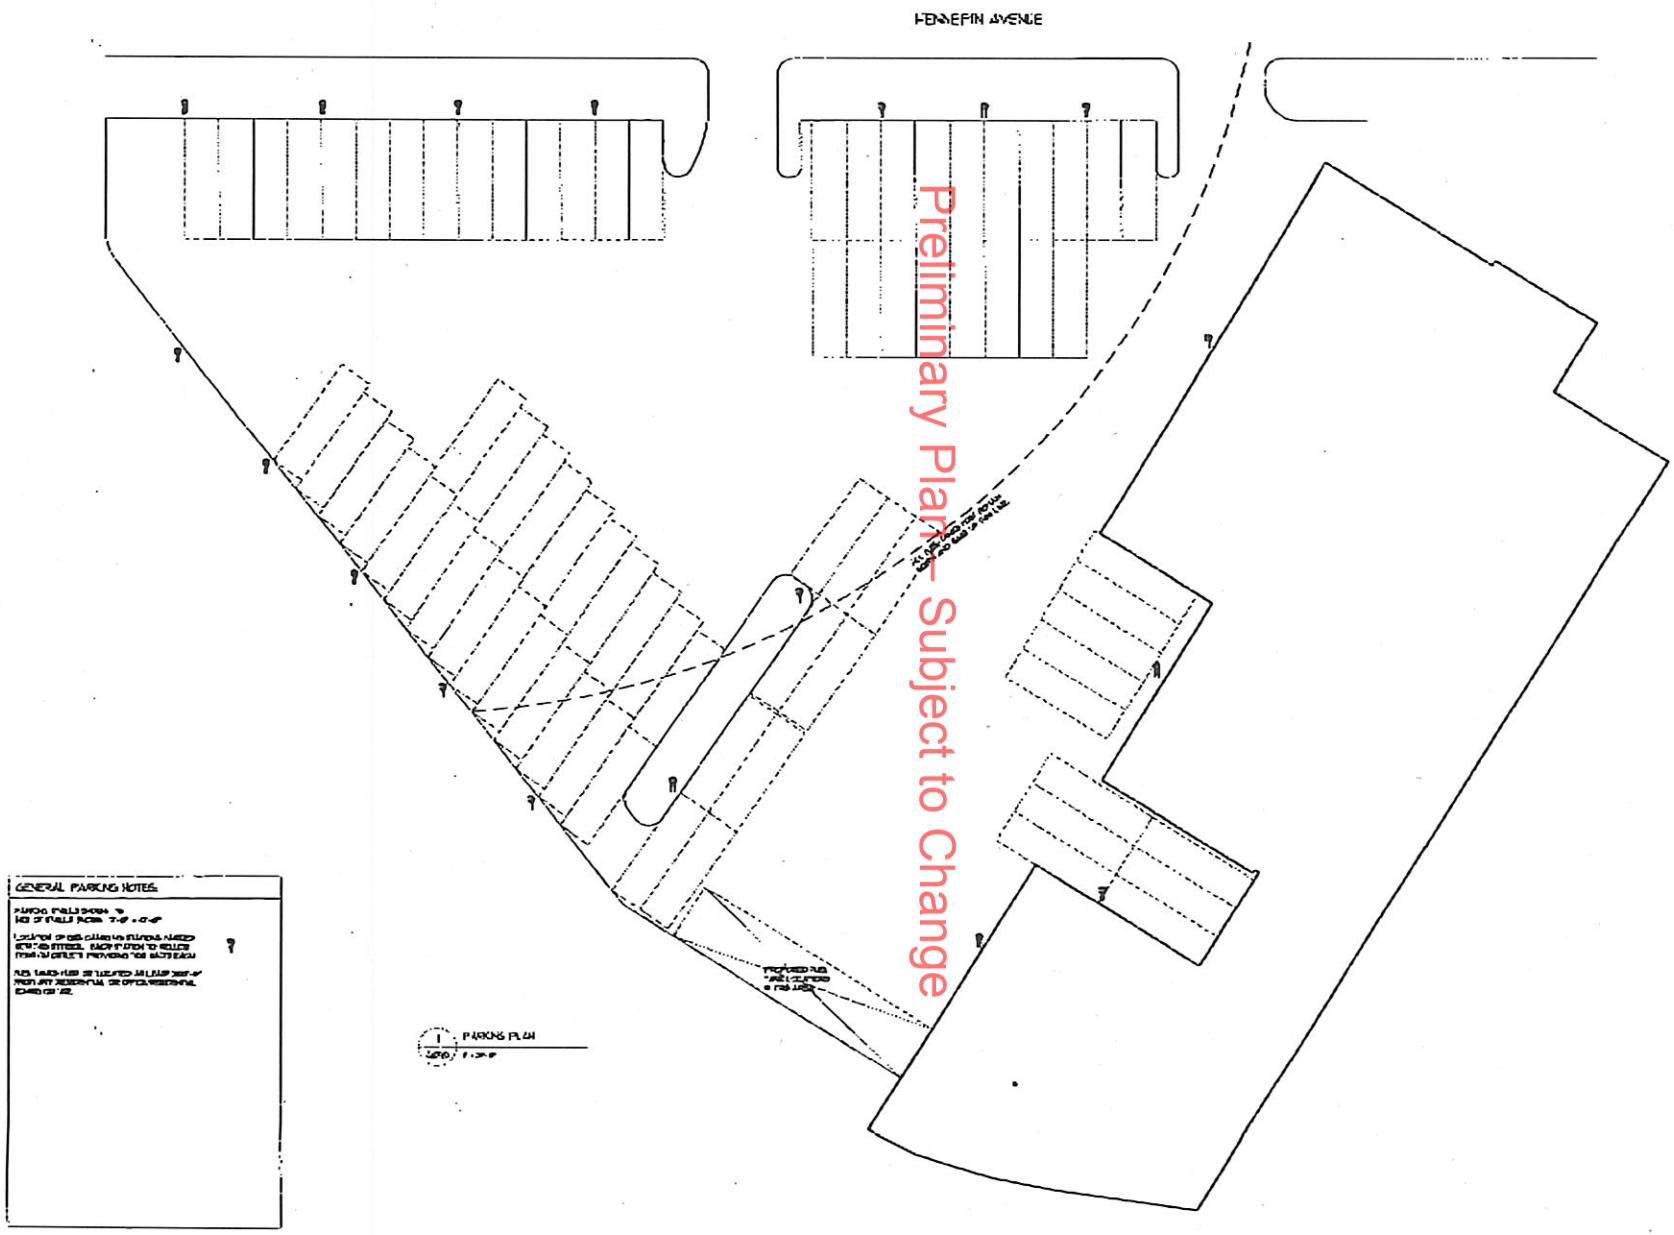

Preliminary Plan - Subject to Change

tanek

Minnesota Central School Bus

A010