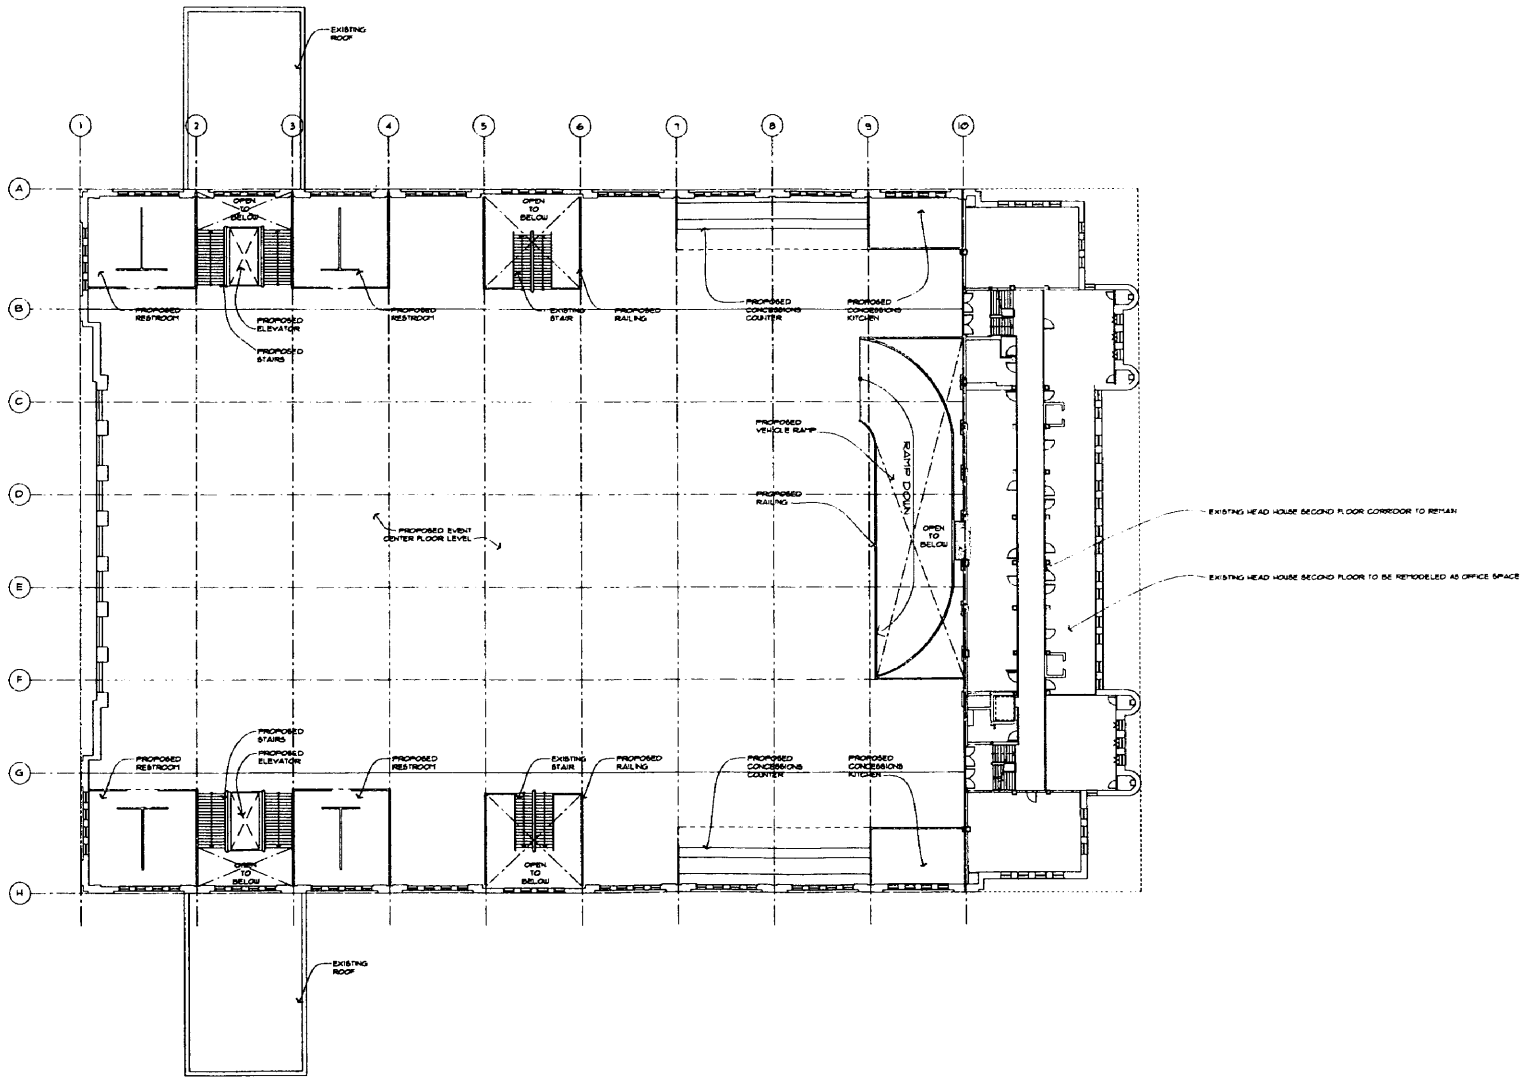

1 / A2 PROPOSED SECOND, EVENT CENTER FLOOR LEVEL
SCALE 1/16"=1'-0"

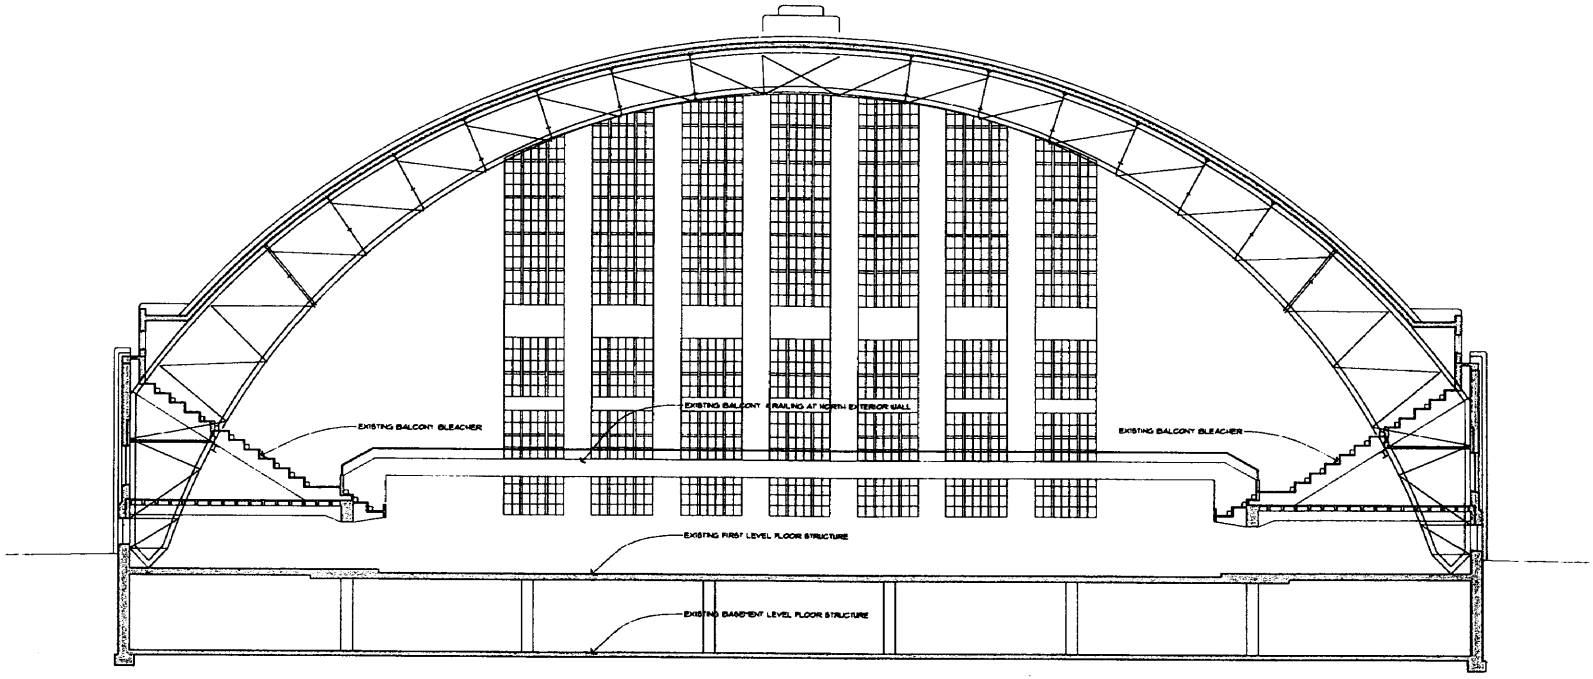

1 / A1U EXISTING E-W SECTION LOOKING NORTH
SCALE 1/8"=1'-0"

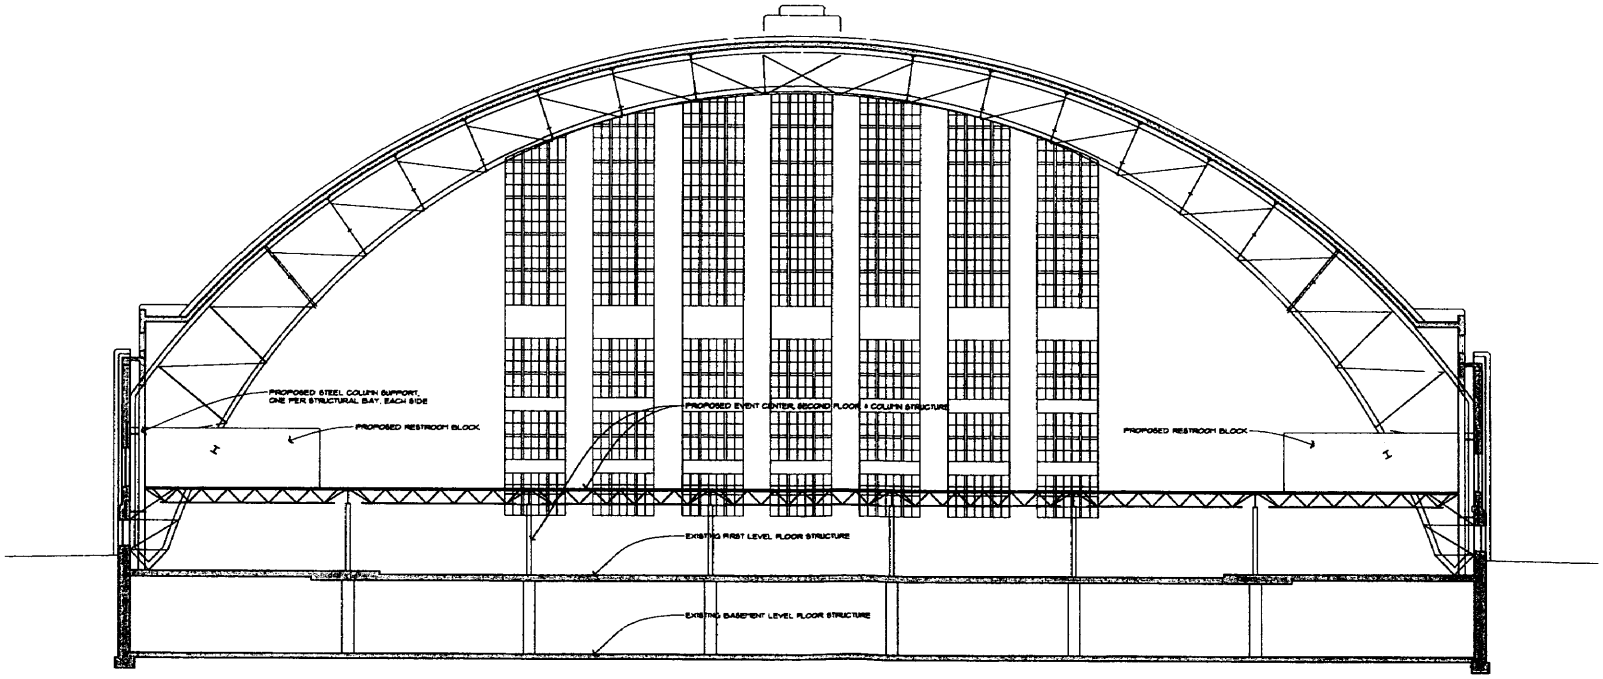

2 / A1U PROPOSED E-W SECTION LOOKING NORTH
SCALE 1/8"=1'-0"

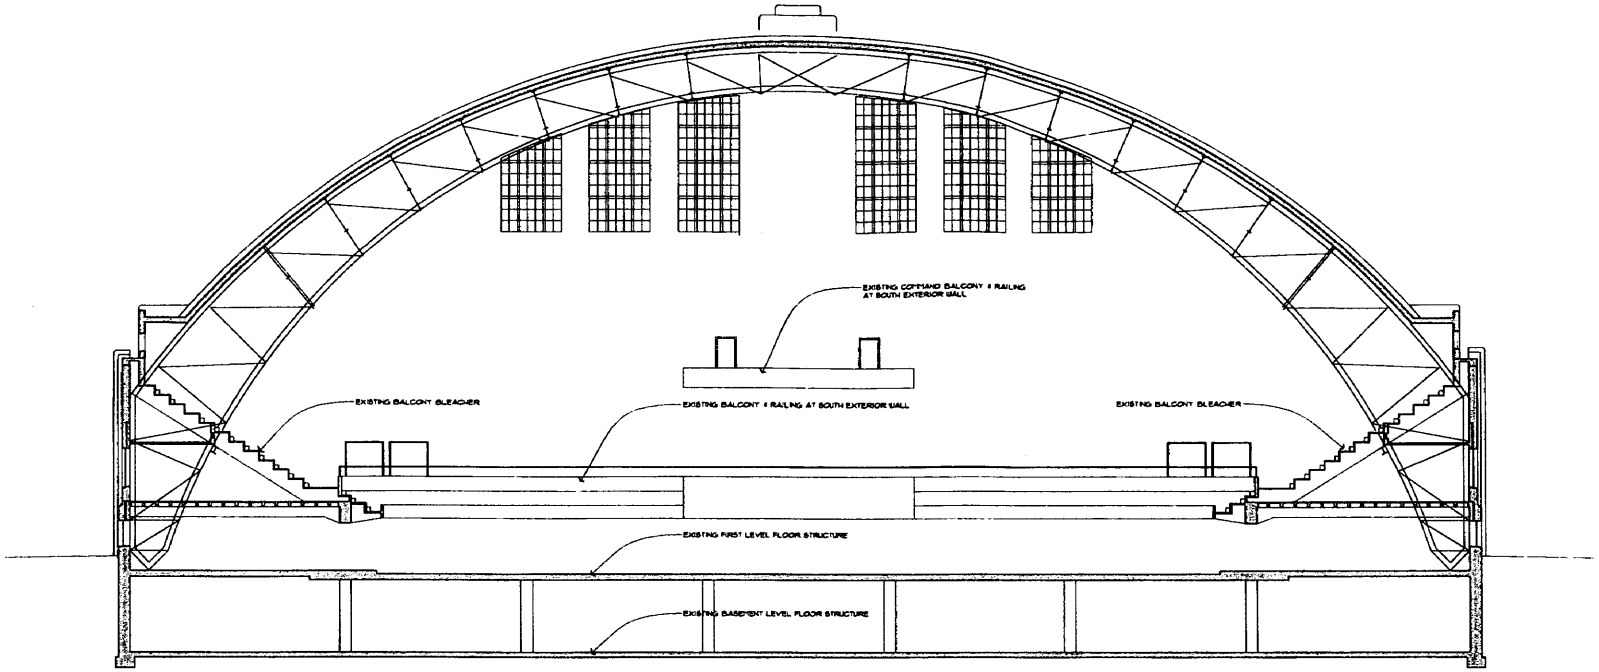

1 / A12 EXISTING E-W SECTION LOOKING SOUTH
SCALE 1/8"=1'-0"

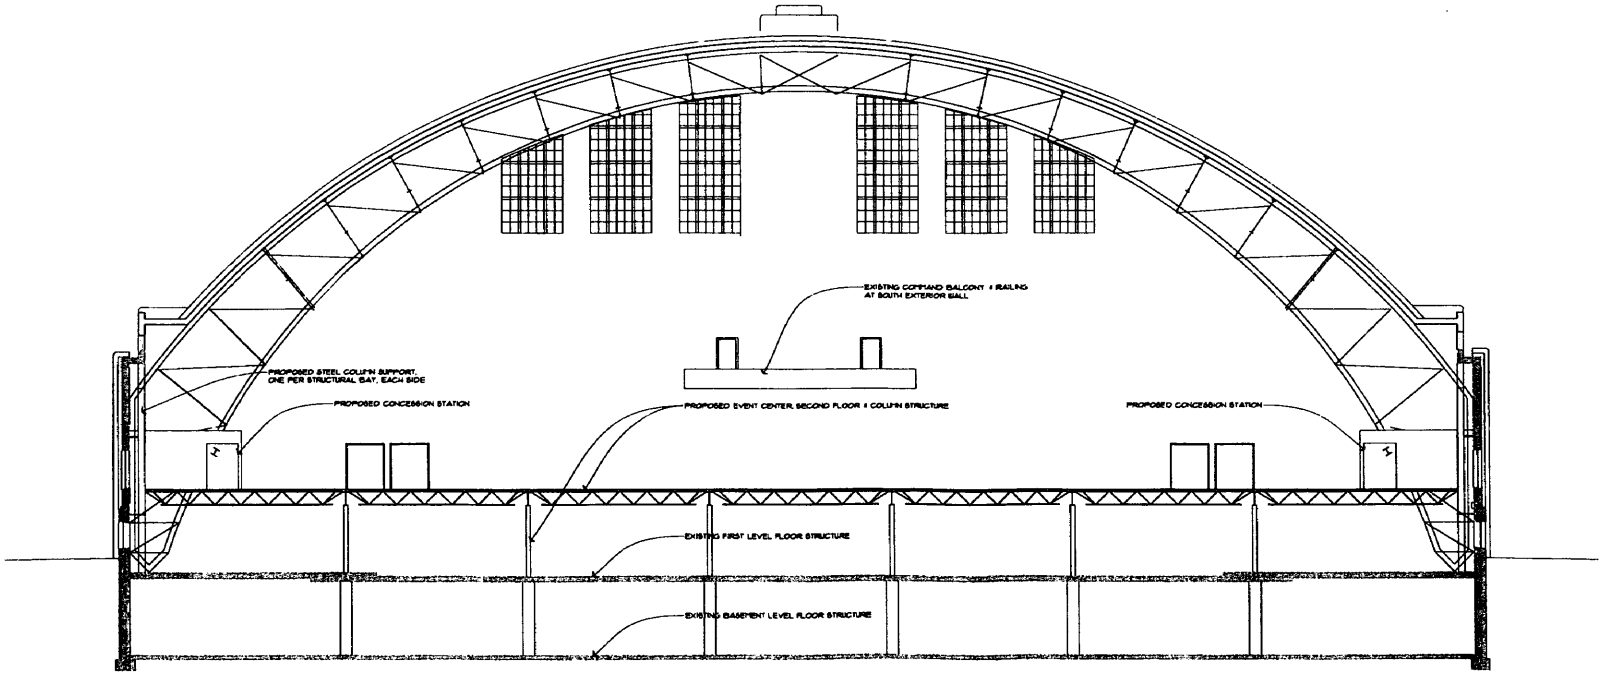

3 / A12 PROPOSED E-W SECTION LOOKING SOUTH
SCALE 1/8"=1'-0"