BKV GROUP

Architecture
Interior Design
Landscape Architecture
Engineering

www.bkvgroup.com

FIVE15 ON THE PARK

3D RENDERING

08.31.2012 / 1641.01

FINE ASSOCIATES

Figure 8b

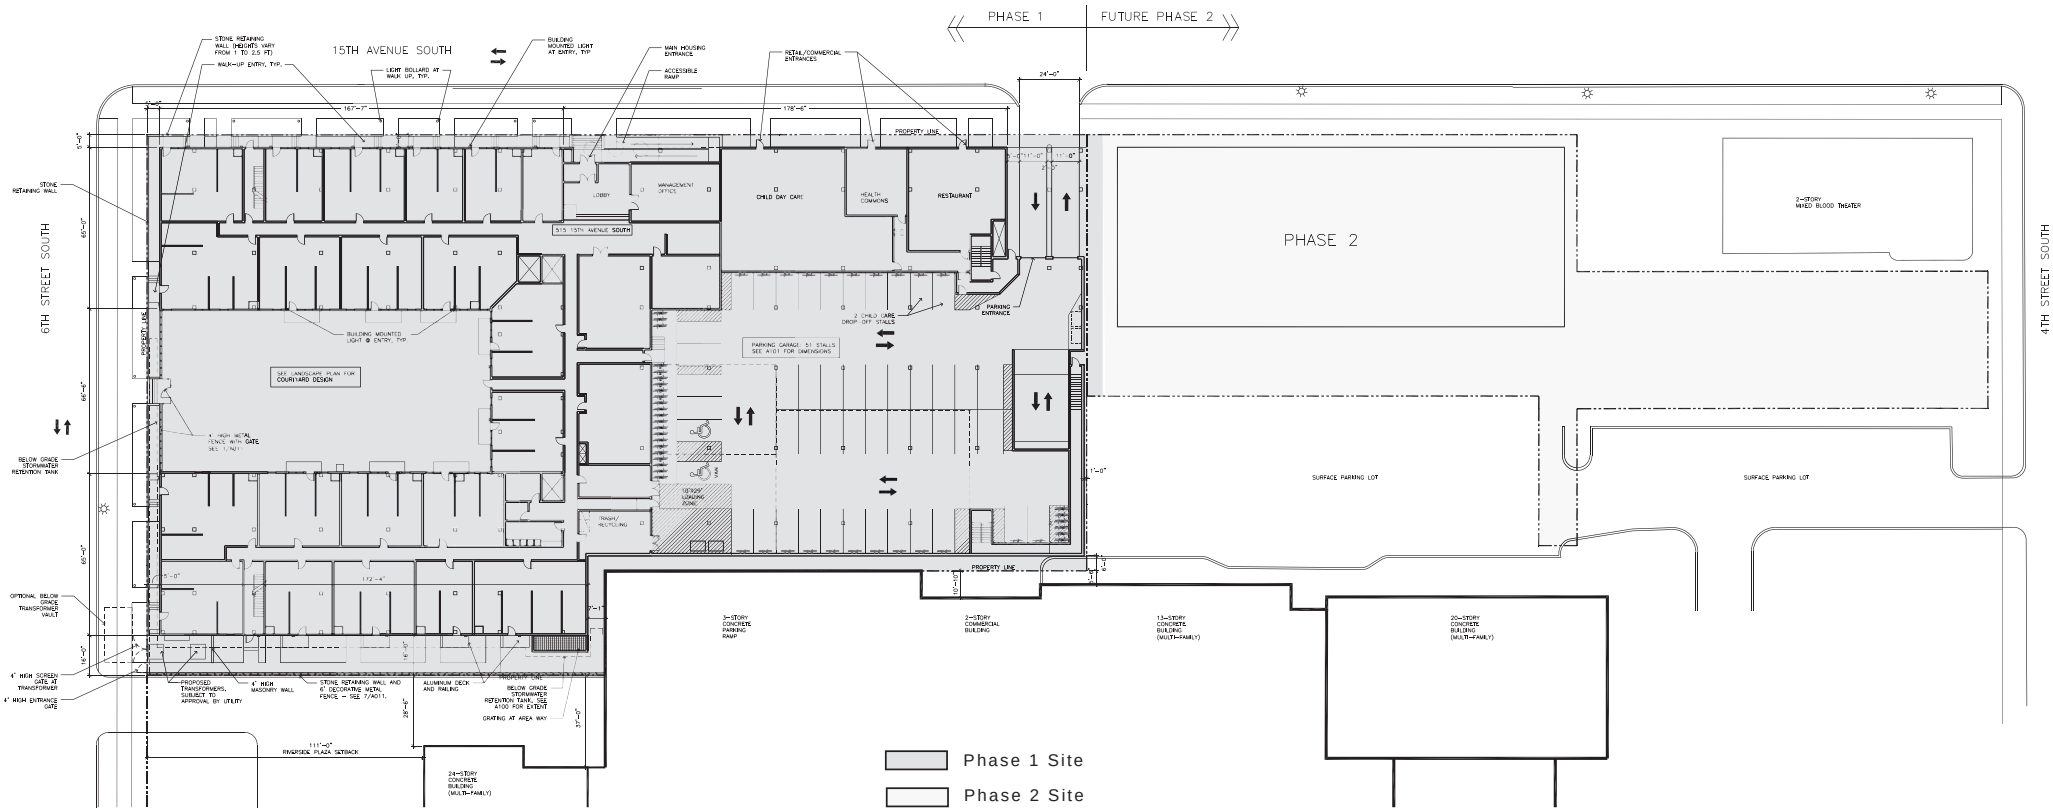

CURRIE PARK LOFTS

Phase 1 Ground Floor Plan

FINE ASSOCIATES BKV GROUP

Figure 8c

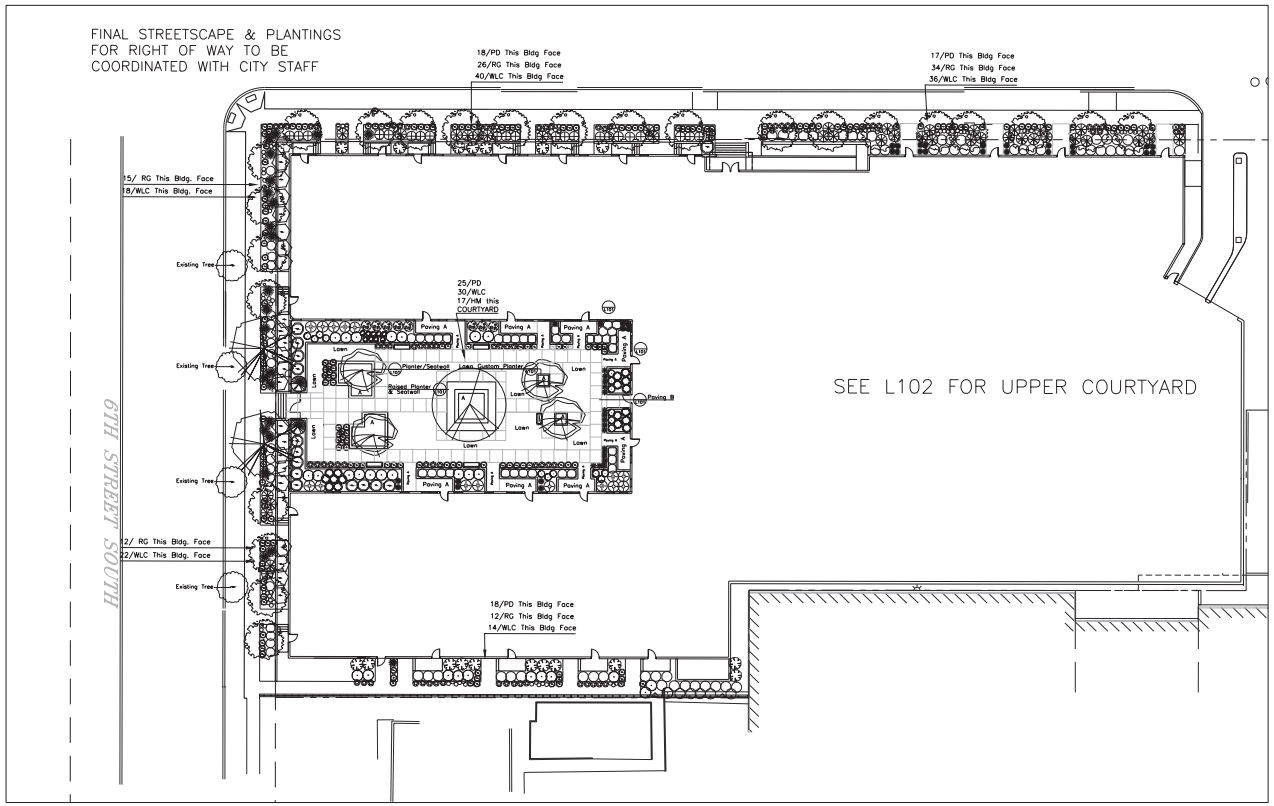

Tree Schedule

CODE	QTY.	COMMON/BOTANICAL NAME	SIZE	SPACING O.C.
OVERSTORY	38			
	16	Quaking Aspen / Populus tremuloides	2.5" Cont.	AS SHOWN
	8	Quaking Aspen / Populus tremuloides Clump Form - Field Locate	2.5" Cont.	AS SHOWN
	1	Sunburst Honeylocust / Gleditsia triacanthos var. inermis 'Suncole'	2.5" BB	AS SHOWN
	2	Little Leaf Linden / Tilia cordata	2.5" BB	AS SHOWN
ORNAMENTAL				
	4	Autumn Brilliance Serviceberry / Amelanchier x grandiflora 'Autumn Brilliance'	12' HT. BB CLUMP	AS SHOWN / SPECIMEN

Plant Schedule

Includes Plantings from Sheet L102

CODE	QTY.	COMMON/BOTANICAL NAME	SIZE	SPACING O.C.
DECIDUOUS SHRUBS				
DRG	113	Red Gnome Dogwood / Cornus alba sibirica 'Red Gnome', 4'w-5'h	#5 Cont.	
DAF	22	Artic Fire Dogwood / Cornus stolonifera 'Farrow', 5'w-5'h	#5 Cont.	
DBY	18	Bud's Yellow Dogwood / Cornus sericea 'Bud's Yellow', 5'w-6'h'	#5 Cont.	
DAS	72	Artic Sun Dogwood / Cornus sanguinia 'Cato', 3'w-3'h	#2 Cont.	
DKL	14	Dwarf Korean Lilac / Syringa meyeri 'Palibin', 5'w-4'h	#5 Cont.	
RPG	9	Purple Gem / Rhododendron 'Purple Gem', 2'w-2'h	#5 Cont.	
PJM	8	PJM Compact / Rhododendron 'PJM Compact', 4'w-3'h	#3 Cont.	
HA	15	Incrediball Hydrangea / Hydrangea arborescens 'Abetau', 4'w-4'h	#3 Cont.	
HP	17	Little Lime Hydrangea / Hydrangea paniculata 'Jane', 3'w-3'h	#3 Cont.	
SS	23	Staghorn Sumac / Rhus typhina, 12'w-10'h		
CONIFER				
BS	2	Blue Shag / Pinus strobus 'Blue Shag', 6'w-4'h	#5 Cont.	
DN	16	Dwarf Norway / Picea abies 'Pumila', 3'w-3'h	#5 Cont.	
JBD	39	Blueberry Delight Juniper / Juniperus communis depressa 'AmDak', 4'w-1'h	#5 Cont.	
PM	16	Mugho Slowmound Pine / Pinus Mugo 'Slowmound', 3'w-3'h'	#5 Cont.	
RC	29	Russian Cypress / Microbiota decussata, 6'w-1'h	#5 Cont.	

Plant Schedule

Includes Plantings from Sheet L102

CODE	QTY.	COMMON/BOTANICAL NAME	SIZE	SPACING O.C.
PERENNIALS & GRASSES				
HK	25	Hosta / Krossa Regal, 48"w	#1 Cont.	As Shown
HS	12	Hosta / Sum & Substance, 60"w	#1 Cont.	As Shown
HM	17	Hosta / August Moon	#1 Cont.	18" O.C.
WLC	148	Walker's Low Catmint / Nepta x faassenii 'Walker's Low'	#1 Cont.	24" O.C.
RG	86	Goldsturm Black-Eyed Susan / Rudbeckia 'Goldsturm	#1 Cont.	18" O.C.
PD	18	Prairie Dropseed / Sporobolus heterolepis	#1 Cont.	18" O.C.
KF	33	Karl Foerster / Calamagrostis x acutiflora 'Karl Foerster'	#1 Cont.	18" O.C.
VINES				
PI	2	Engelmann Ivy / Parthenocissus quinquefolia 'Engelmanni'	#1 Cont.	As Shown
P	1238	Pachysandra Green Carpet / Pachysandra terminalis 'Green Carpet'	Flats	15" O.C.
A		Annuals	Flats	

PLANT SCHEDULE INCLUDES PLANTS ON SHEET L102

MULCH ALL TREES, SHRUBS, GRASSES AND PERENNIALS, WITH SHREDDED HARDWOOD MULCH. SEE SPECIFICATIONS FOR MULCH.

LANDSCAPE ARCHITECT TO APPROVE FINAL BED LAYOUT.

IRRIGATION TO BE PROVIDED FOR ALL PLANTINGS INCLUDING TREES, SHRUBS, GRASSES, PERENNIALS, ANNUALS AND LAWN. SEE IRRIGATION PLANS AND SPECIFICATIONS.

WALKER'S LOW CATMINT

BLACKEYED SUSAN

YELLOWTWIG DOGWOOD

REDTWIG DOGWOOD

DWARF KOREAN LILAC

SUMAC

SERVICEBERRY IN BLOOM

RUSSIAN CYPRESS

ASPENS WITH PERENNIALS

PRAIRIE DROPSEED

MULTI & SINGLE TRUNK ASPEN IN CONTAINERS

KARL FOERSTER GRASS

BKV GROUP

Architecture
Interior Design
Landscape Architecture
Engineering

Boarman
Kroos
Vogel
Group
Inc.

222 North Second Street
Minneapolis MN 55401
Telephone: 612-339-3752
Facsimile: 612-339-6212
www.bkvgroup.com

LANDMATTERS LLC
Landscape Architecture
Place Making
phone 612.598.5706

Currie Park Lofts

CERTIFICATION

I hereby certify that this plan, specification or report was prepared by me or under my direct supervision and that I am a duly Licensed Landscape Architect under the laws of the State of Minnesota.

20862 — License Number
07-23-12 — Date

REVISIONS	No.	DATE
FOR SUBMITTAL		07-23-12

DATE	01-08-13
DRAWN BY	
CHECKED BY	
COMMISSION NO.	164101

SHEET TITLE

LANDSCAPE PLAN

SHEET NUMBER

L101

© 2012 BKV Group, Inc. EOE

PLOTTED: 9/12/2012 12:26:12 PM

Figure 8d

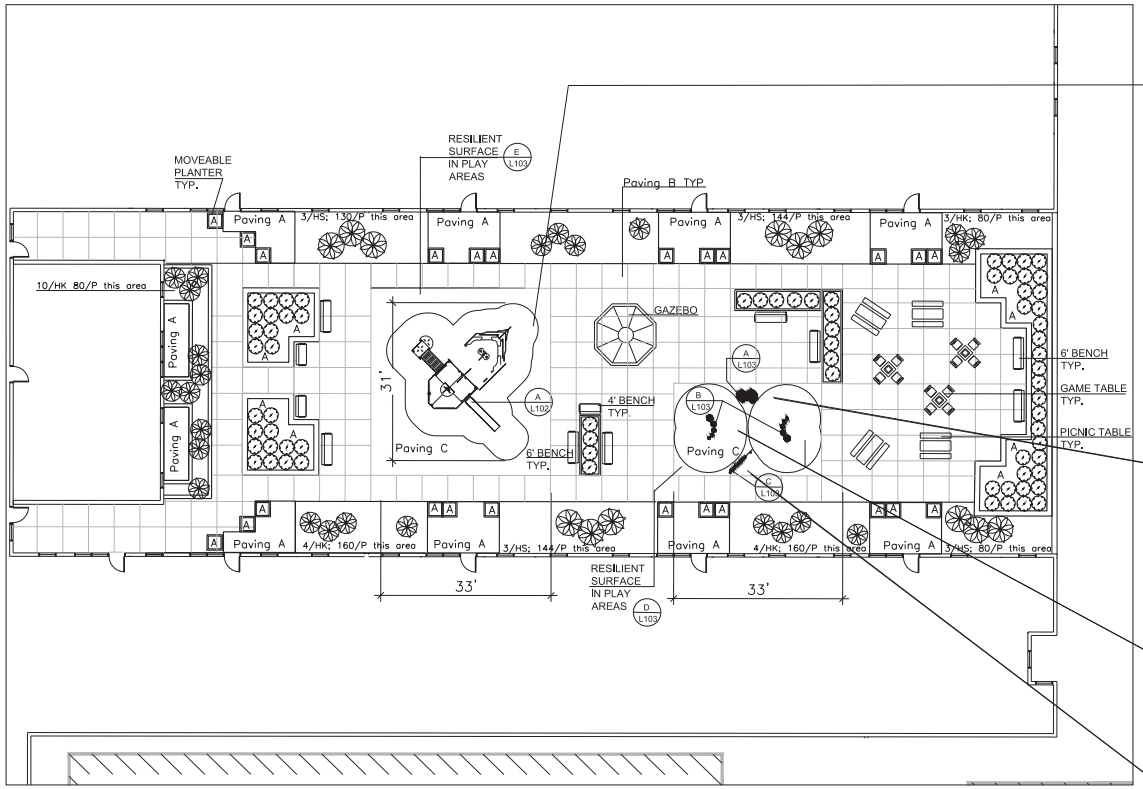

NORTH

A L102 UPPER COURTYARD LANDSCAPE PLAN

See Plant Schedule L101 for Plant Symbols & Count

1"=10'

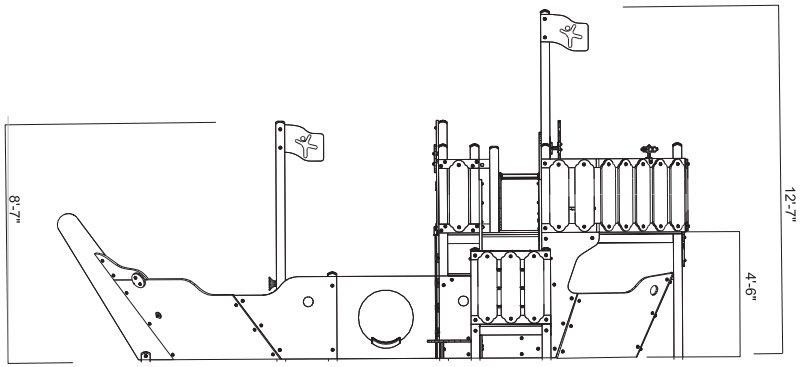

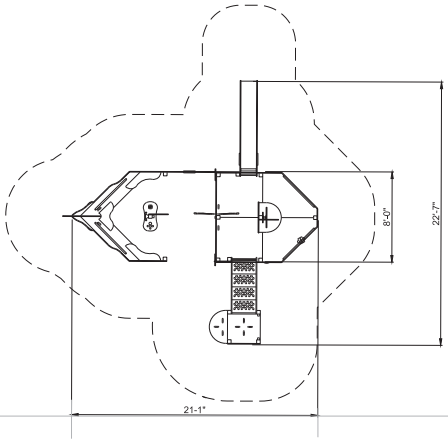

B L102 KOMPAN PIRATE SHIP MS32P DIMENSIONED ELEVATION & PLAN VIEW

NOT TO SCALE

PLOTTED: 9/12/2012 1:58:44 PM

BKV GROUP

Architecture
Interior Design
Landscape Architecture
Engineering

Boarman Kroos Vogel Group Inc.

222 North Second Street
Minneapolis MN 55401
Telephone: 612-339-3752
Facsimile: 612-339-6212
www.bkvgroup.com

LANDMATTERS LLC
Landscape Architecture
Place Making
phone 612.598.5706

Currie Park Lofts

CERTIFICATION
I hereby certify that this plan, specification or report was prepared by me or under my direct supervision and that I am a duly Licensed Landscape Architect under the laws of the State of Minnesota.

20662 License Number
07-23-12 Date

REVISIONS	No.	DATE
FOR SUBMITTAL		07-23-12

DATE	01-08-13
DRAWN BY	
CHECKED BY	
COMMISSION NO.	166101

SHEET TITLE

UPPER COURTYARD LANDSCAPE PLAN

SHEET NUMBER

L102

© 2012 BKV Group, Inc. EOE

www.bkvgroup.com

BKV GROUP

Architecture
Interior Design
Landscape Architecture
Engineering

FIVE15 ON THE PARK

WEST ELEVATION

08.31.2012 / 1641.01

Figure 8f

BKV GROUP

Architecture
Interior Design
Landscape Architecture
Engineering

www.bkvgroup.com

FIVE15 ON THE PARK

SOUTH ELEVATION

08.31.2012 / 1641.01