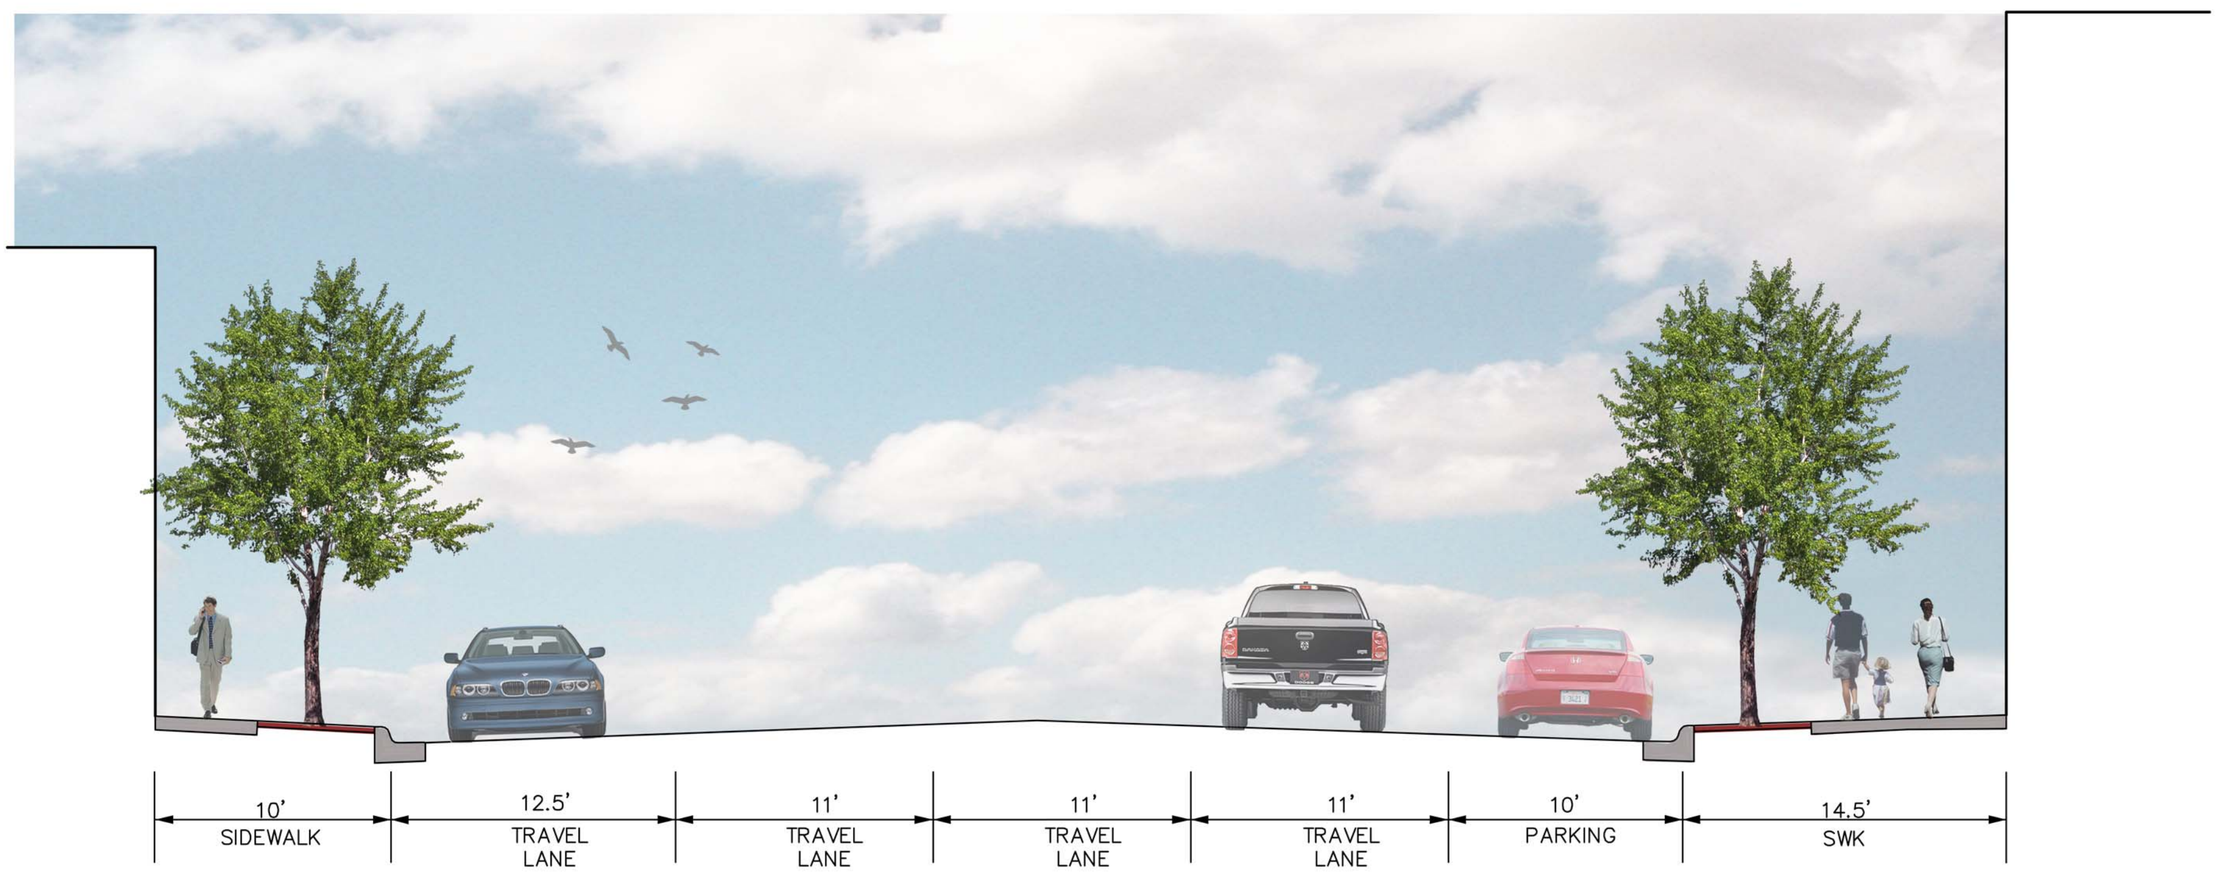

EXISTING CONDITIONS

SCALE 1"=5'

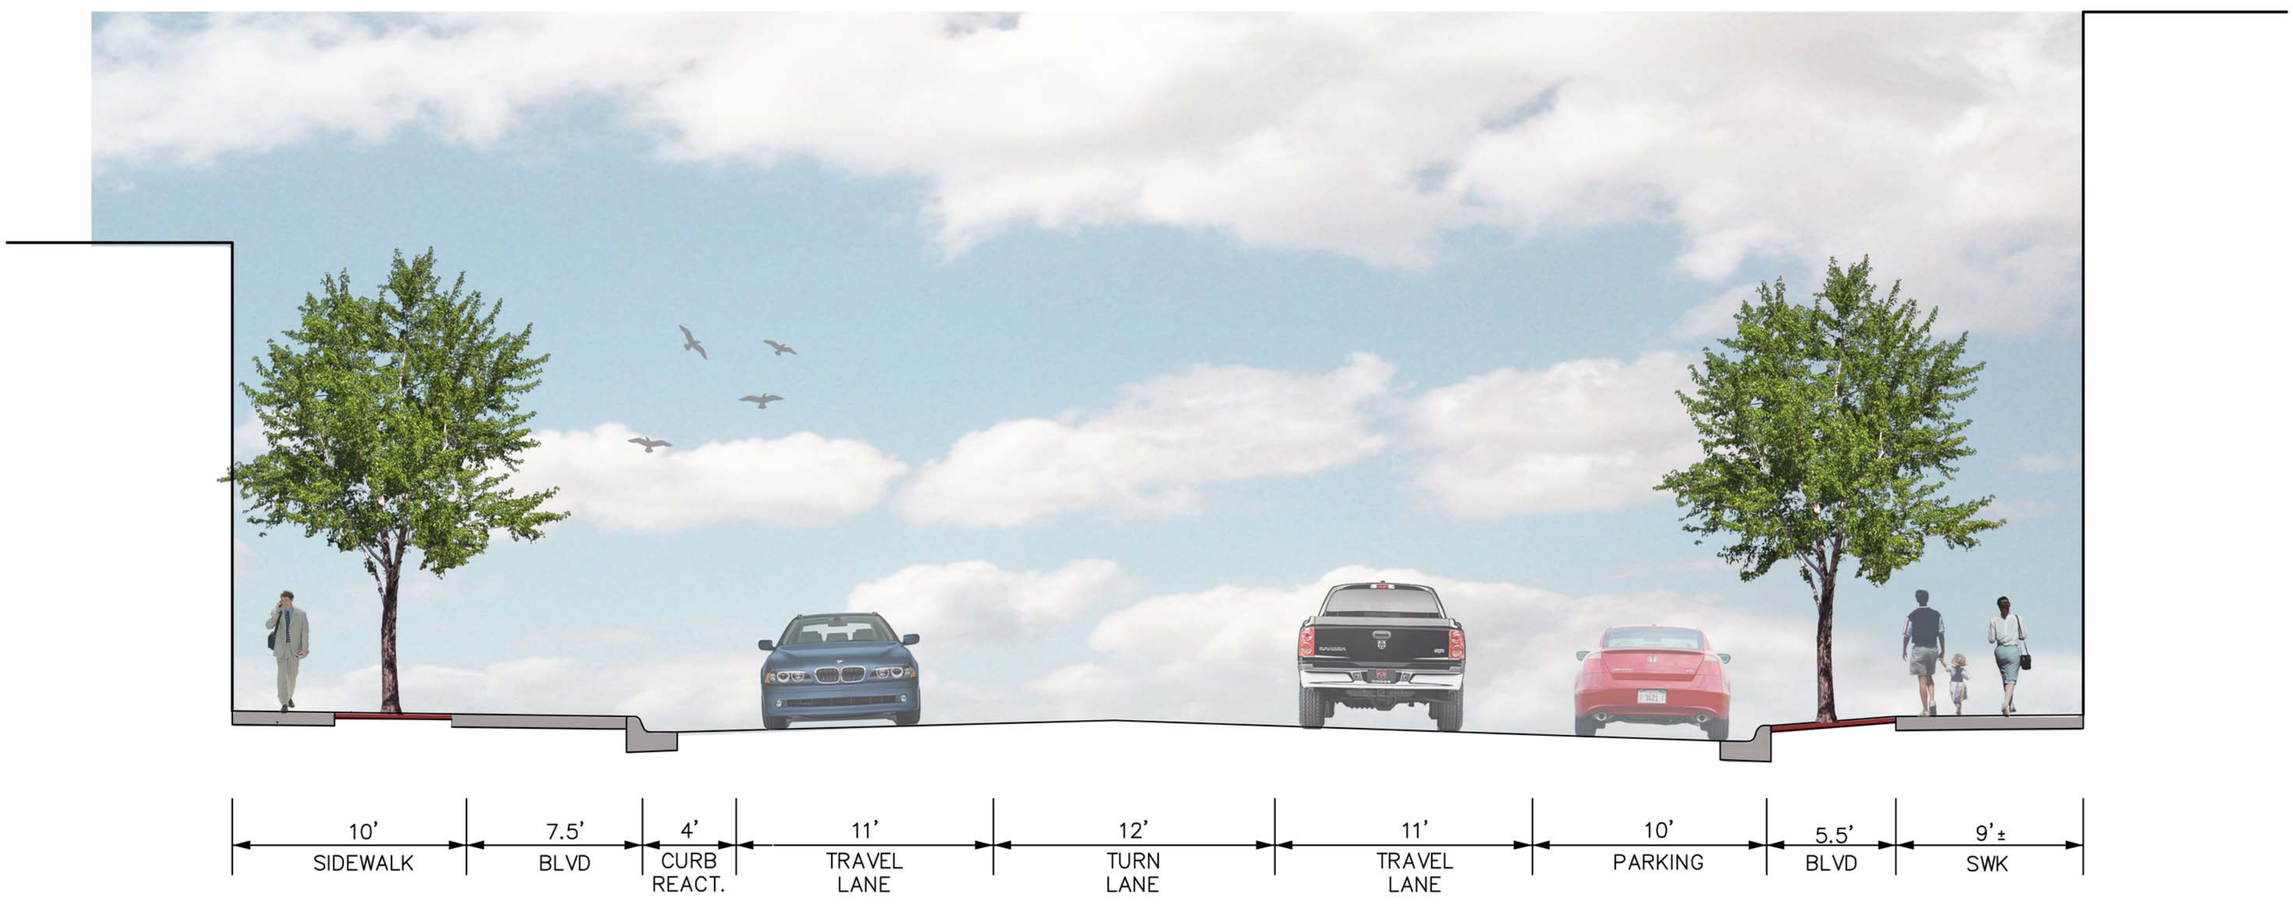

SCALE 1"=5'

PROPOSED IMPROVEMENT WITH EXISTING STREET TREE LOCATION

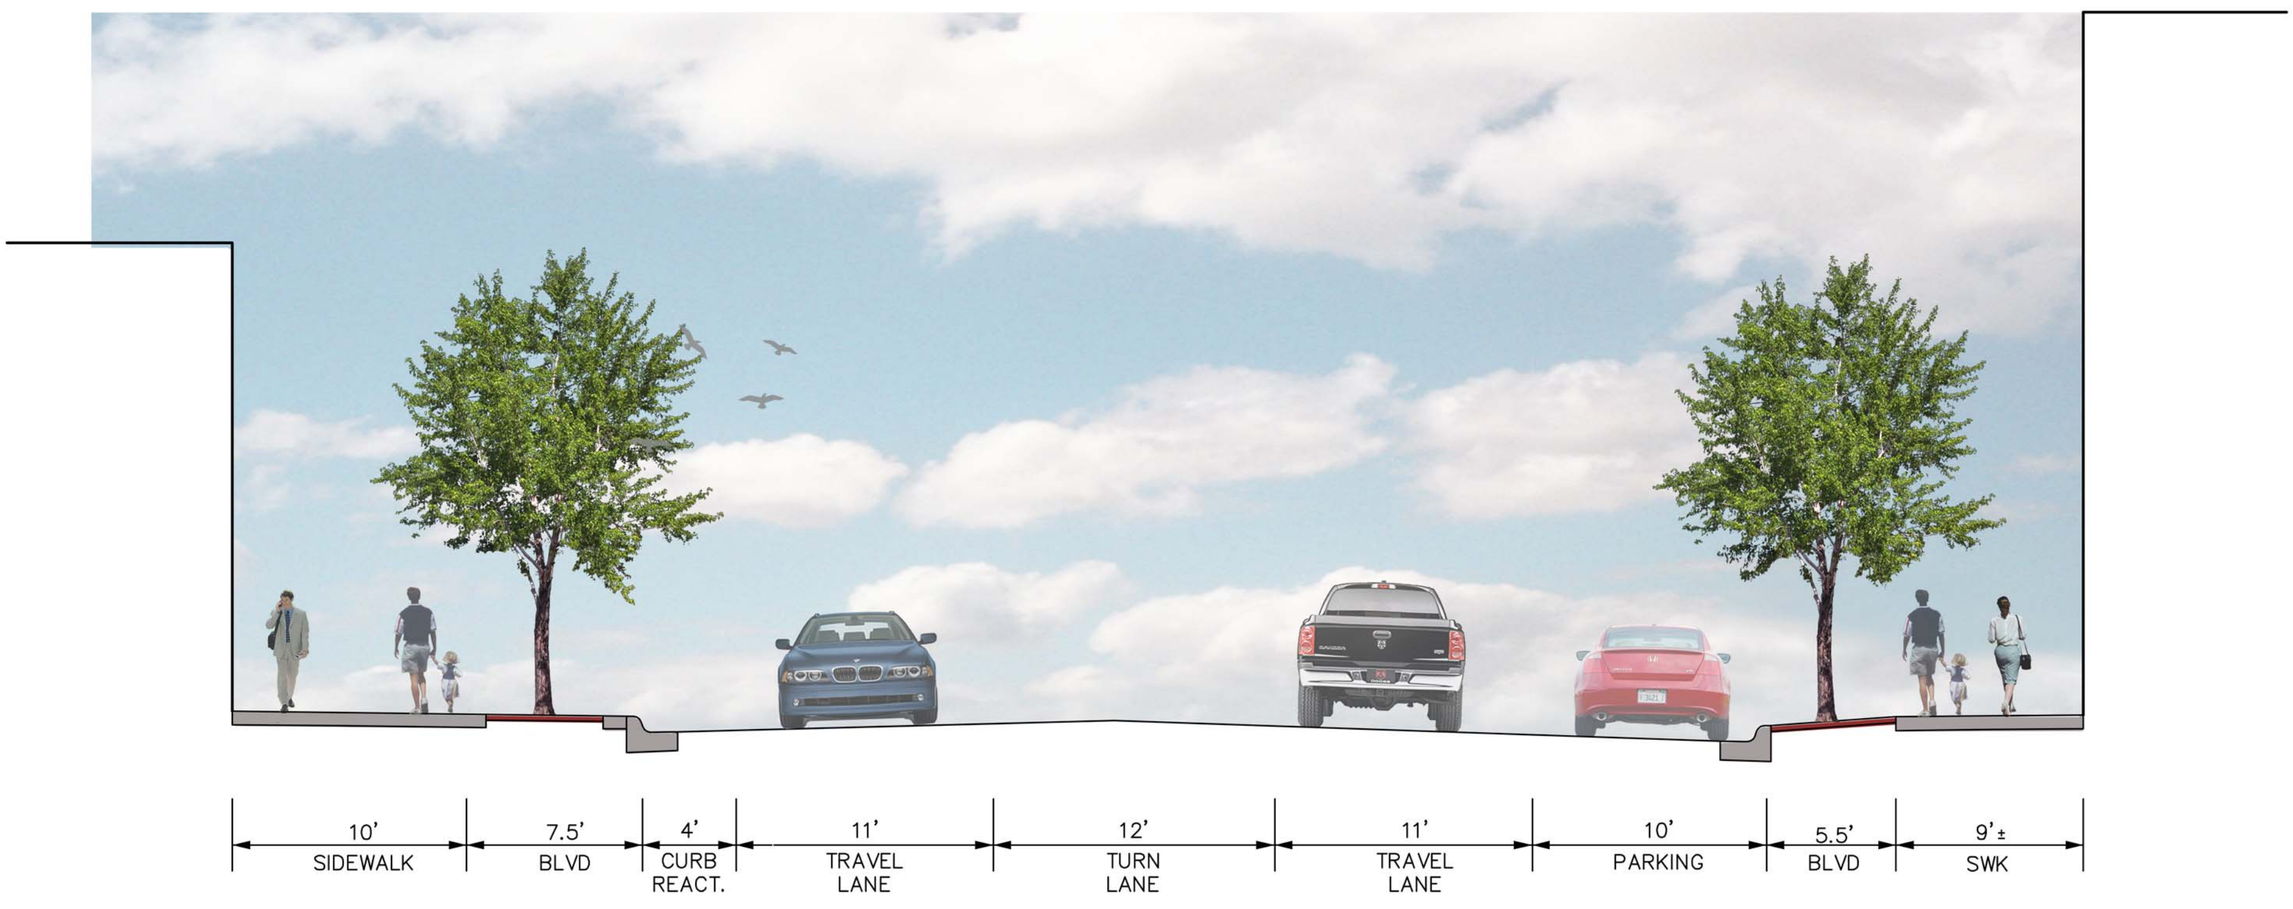

SCALE 1"=5'

PROPOSED IMPROVEMENTS WITH PROPOSED STREET TREE LOCATION (WEST SIDE)

SCALE 1"=5'

PROPOSED IMPROVEMENTS WITH TURF BOULEVARD (WEST SIDE)

Kimley-Horn and Associates, Inc.
2550 UNIVERSITY AVE. WEST, SUITE 350N
ST. PAUL, MINNESOTA 55114
TEL. NO. (651) 645-4197
FAX. NO. (651) 645-5116

CITY OF MINNEAPOLIS
CEDAR AVENUE
STREETSCAPE SECTIONS
PROPOSED 4 LANE TO 3 LANE CONVERSION

K:\TWC_Civil\City\MINNEAPOLIS\CEDAR AVE\CAD\Exhibits\CEDAR_PLAN_SECTIONS.dwg July 31, 2013 - 11:52am