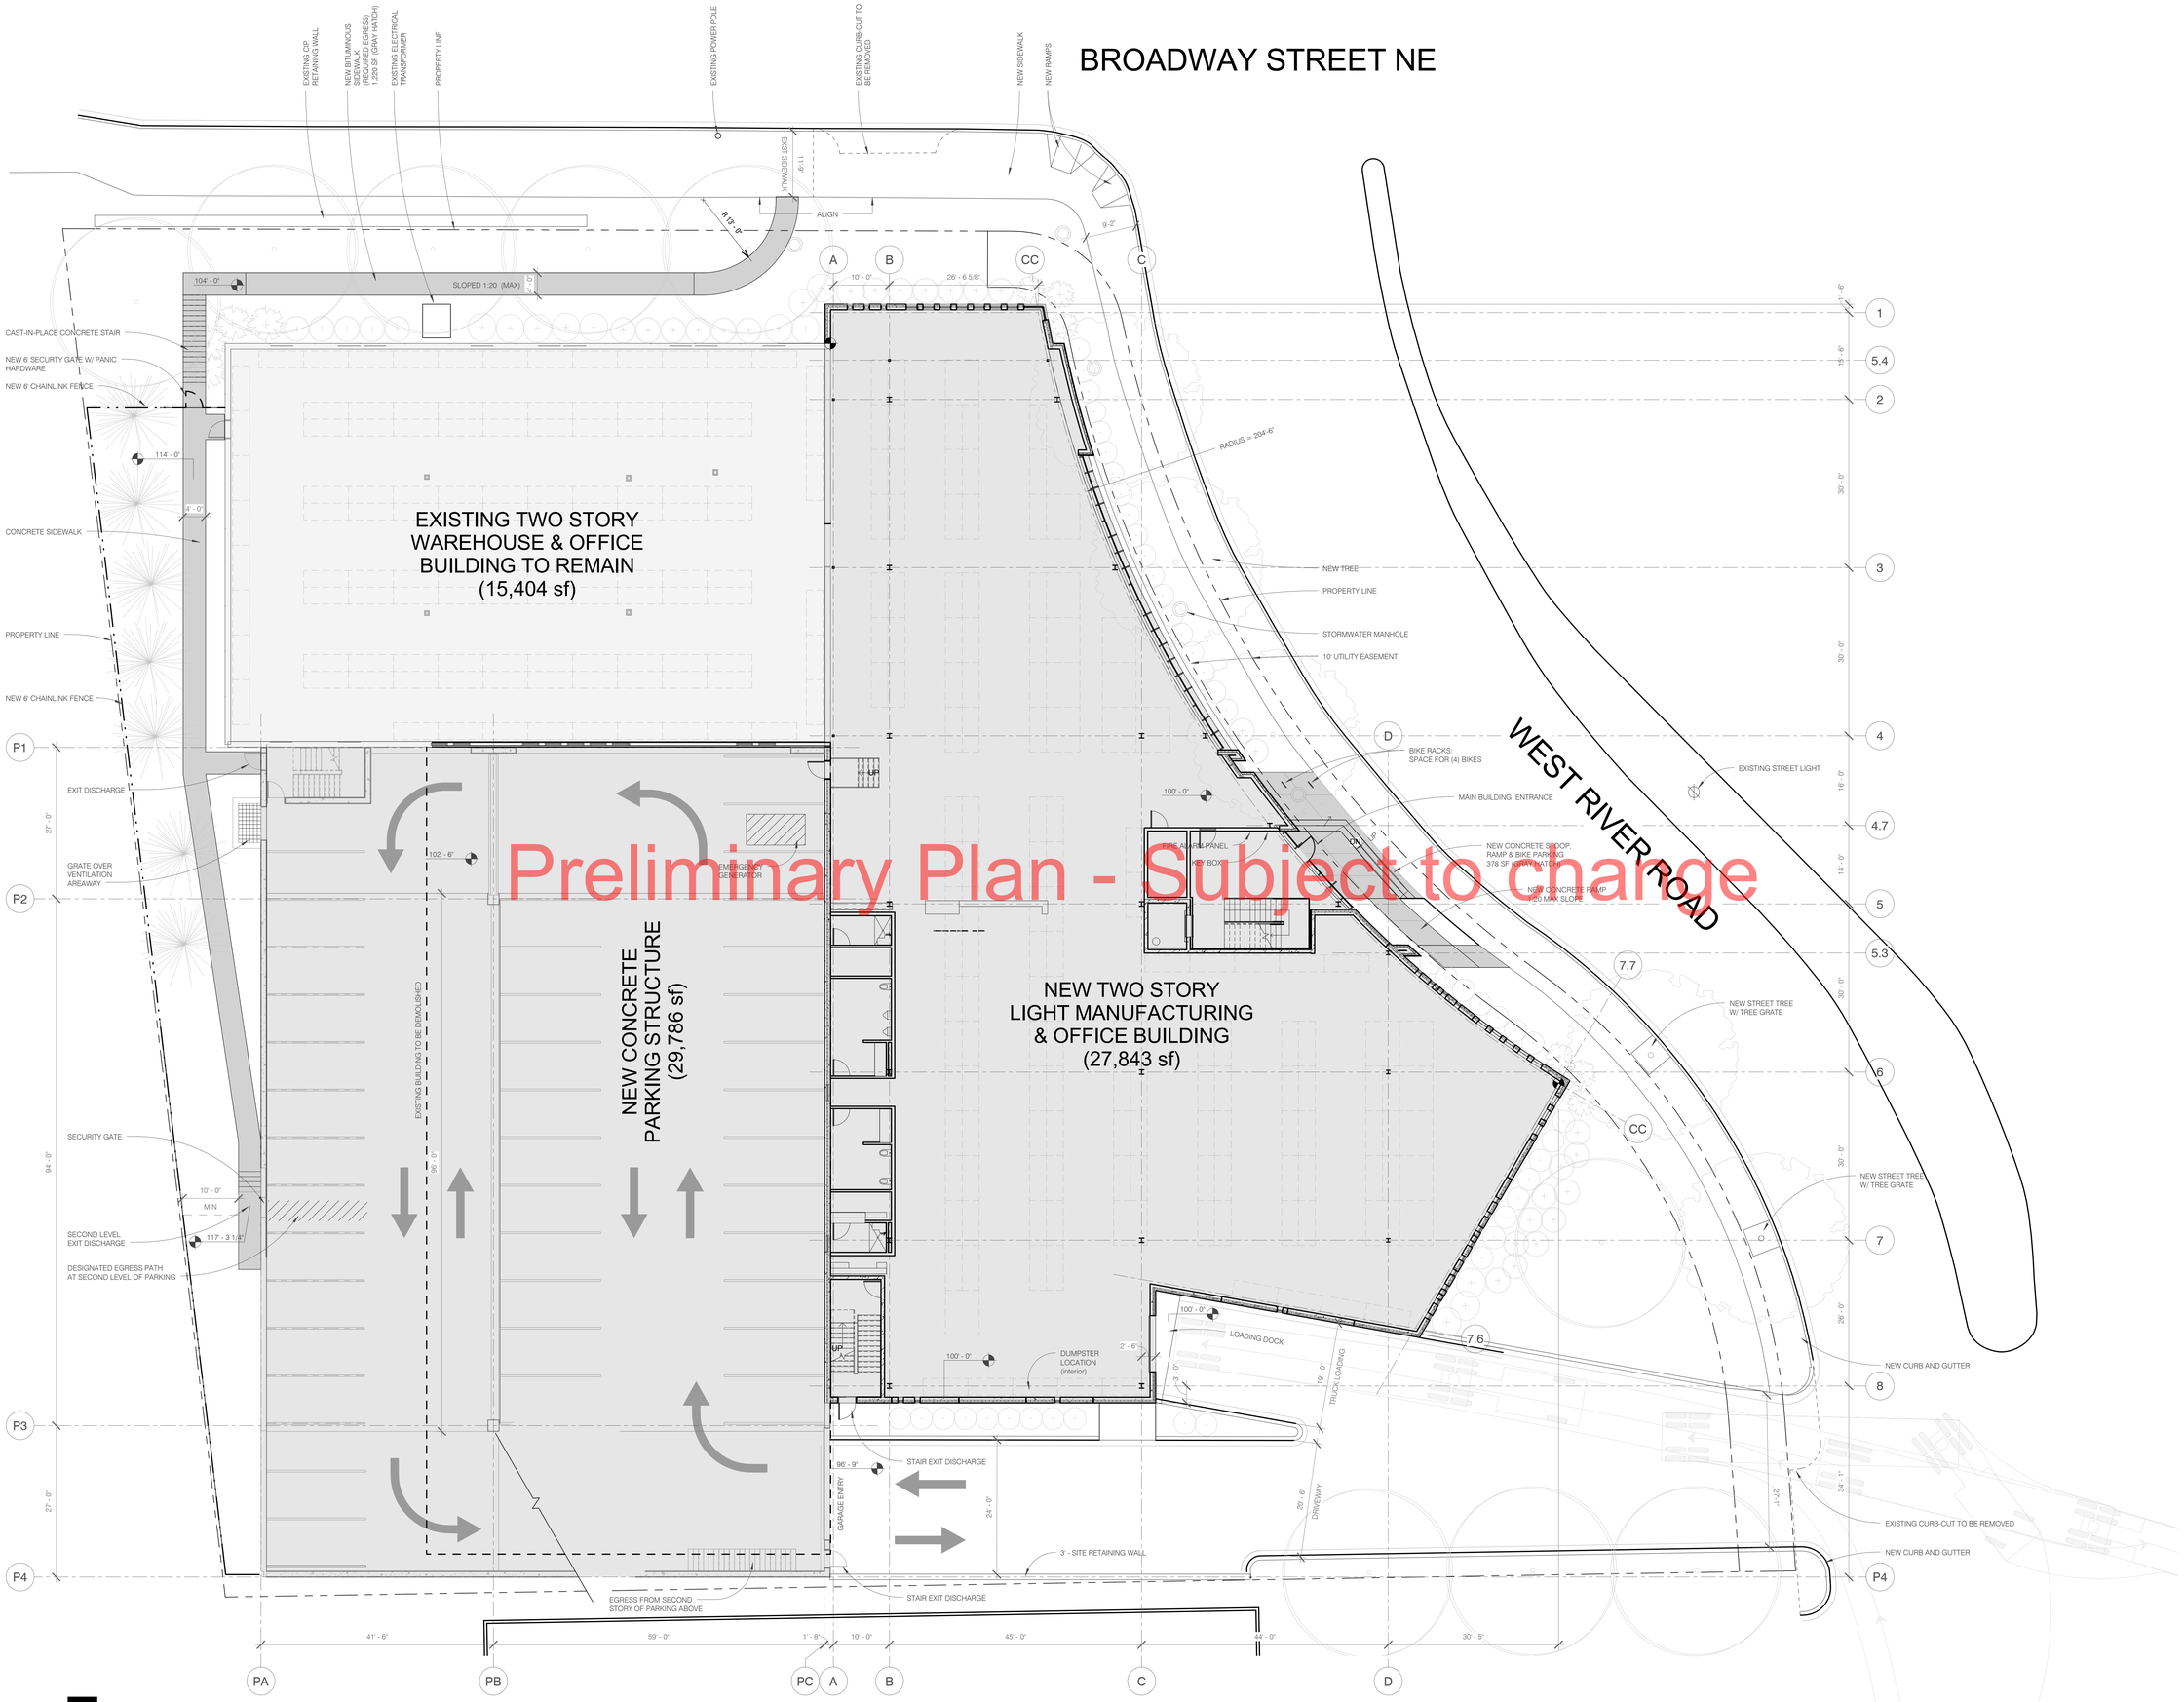

1 ARCHITECTURAL SITE PLAN

L100 3/32" = 1'-0"

C:\Revit Project Files\13-0016 A14 Central_john.seppanen.rvt
11/25/2013 3:56:26 PM

dc group
1977 West River Road
Minneapolis, MN

URBANWORKS ARCHITECTURE
901 NORTH THIRD STREET, SUITE 145
MINNEAPOLIS, MN 55401
612.455.3100

CONSULTANT

11.26.2013

LAND USE SUBMISSION Set

I hereby certify that this plan, specification, or report was prepared by me or under my direct supervision and that I am a duly Licensed Architect under the laws of the state of Minnesota.

SIGNED	na
DATE	na
LICENSE #	na

REVISIONS

#	Date	Description

DATE	11/26/2013
PROJECT #	13-0016
PHASE	LAND USE SUBMISSION Set
DRAWN BY	Author
CHECKED BY	Checker

ARCHITECTURAL SITE PLAN

L100

copyright © 2013 by UrbanWorks Architecture LLC