cevenson – 12/9/2011 3:03:05 PM

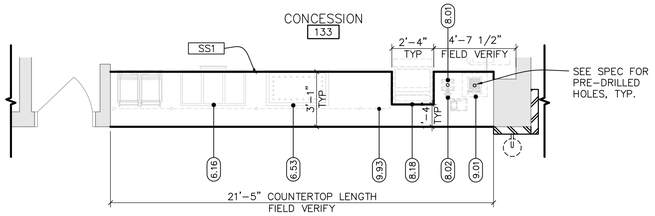

6 / A20 CONCESSION 133– ENLARGED FLOOR PLAN

SCALE: 1/4" = 1'-0"

NORTH

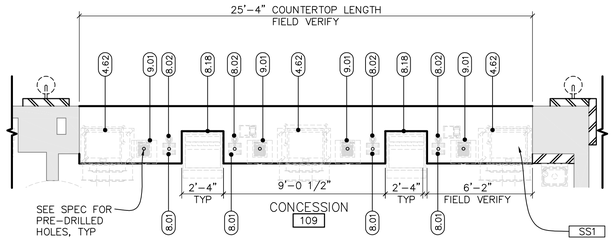

7 / A20 CONCESSION 109– ENLARGED FLOOR PLAN

SCALE: 1/4" = 1'-0"

NORTH

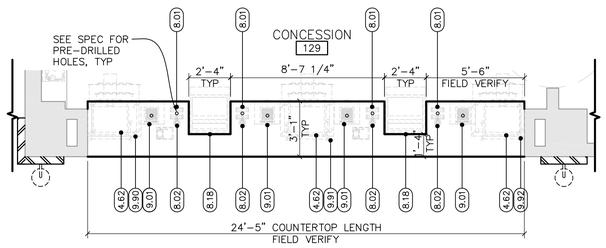

5 / A20 CONCESSION 129– ENLARGED FLOOR PLAN

SCALE: 1/4" = 1'-0"

NORTH

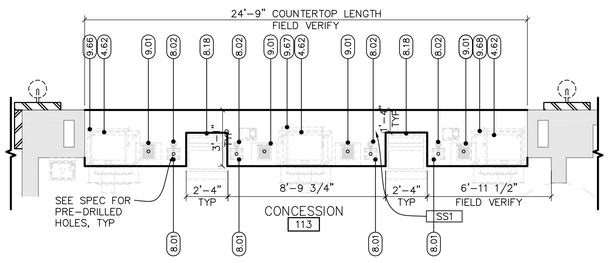

3 / A20 CONCESSION 113– ENLARGED FLOOR PLAN

SCALE: 1/4" = 1'-0"

NORTH

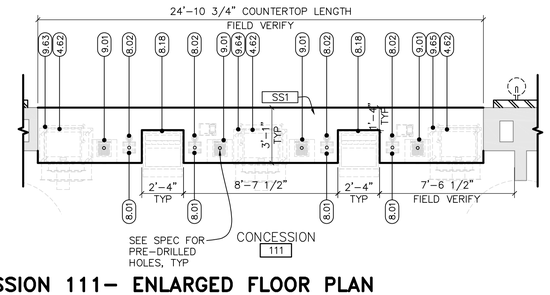

2 / A20 CONCESSION 111– ENLARGED FLOOR PLAN

SCALE: 1/4" = 1'-0"

NORTH

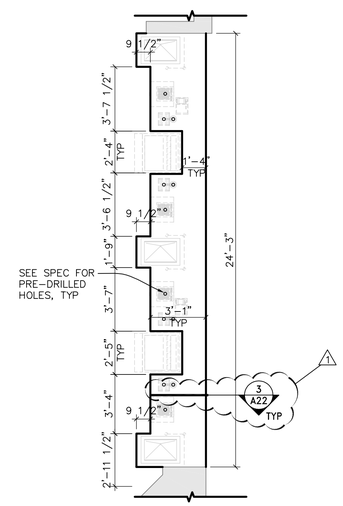

4 / A20 COUNTERTOP PLAN DETAIL

SCALE: 1/4" = 1'-0"

NORTH

SS1	STAINLESS STEEL COUNTERTOPS AND WALL PANELS– CASINO FINISH

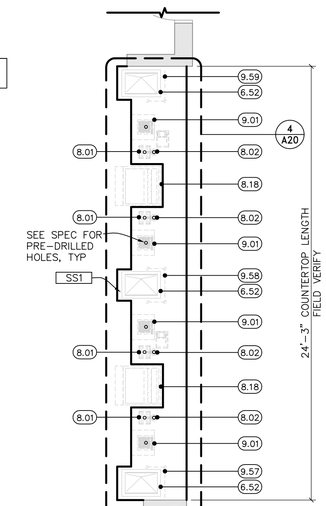

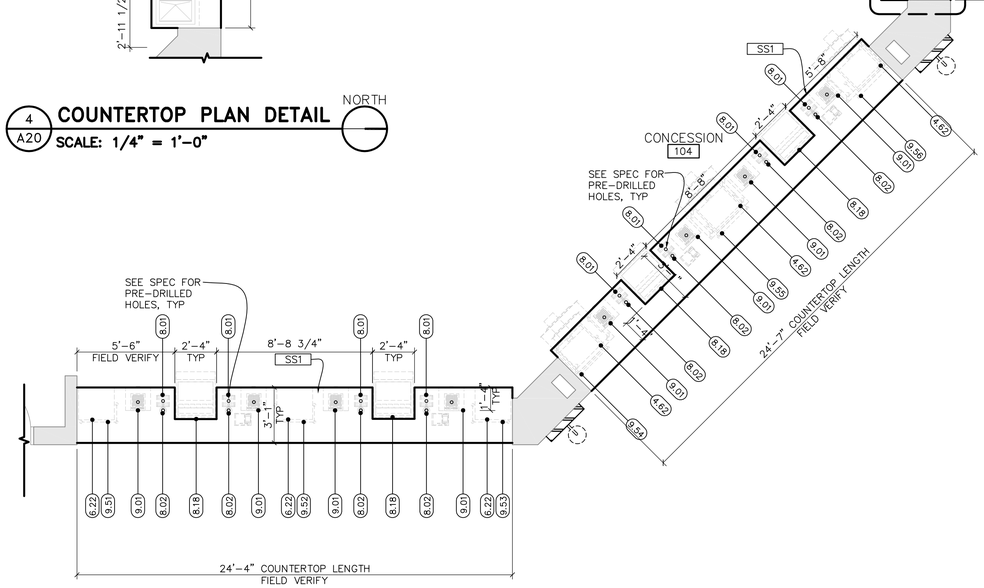

1 / A20 CONCESSION 104– ENLARGED FLOOR PLAN

SCALE: 1/4" = 1'-0"

NORTH

CMA
architecture · planning · interior design

C.M. ARCHITECTURE, P.A.
219 N. 2ND ST., SUITE 301
MINNEAPOLIS, MN 55401
PHONE: (612) 338-6677
FAX: (612) 338-2995
E-MAIL: info@cmarch.com
CONTACT: Charla Evenson

CONSULTANTS:

SEAL:

I HEREBY CERTIFY THAT THIS PLAN, SPECIFICATION, OR REPORT WAS PREPARED BY ME OR UNDER MY DIRECT SUPERVISION AND THAT I AM A DULY LICENSED ARCHITECT UNDER THE LAWS OF THE STATE OF MINNESOTA.

PATRICK G. BLEES, ARCHITECT

SIGNATURE

07-15-11

DATE ISSUED

18079

REG. NO.

TARGET CENTER
MINNEAPOLIS · MINNESOTA

TARGET CENTER
CONSESSION STANDS REMODEL

600 FIRST AVENUE NORTH
MINNEAPOLIS, MN 55403

PHASE ONE

COUNTERTOP DWGS

SHEET TITLE:
ENLARGED FLOOR PLANS

REVISIONS:

NO:	DATE:	BY:
1	12-09-11	TC

PROJECT NO: 11119.001
DRAWN BY: CAE

A20

COPYRIGHT C.M. ARCHITECTURE, P.A. 2011

G:\Target Center\11119.001 Concession Stand Remodel\Submissions\Countertop– Rev1 Dwgs (12-09-11)\11119.001 A20– FLOOR PLANS.dwg