cevenson – 12/9/2011 2:59:52 PM

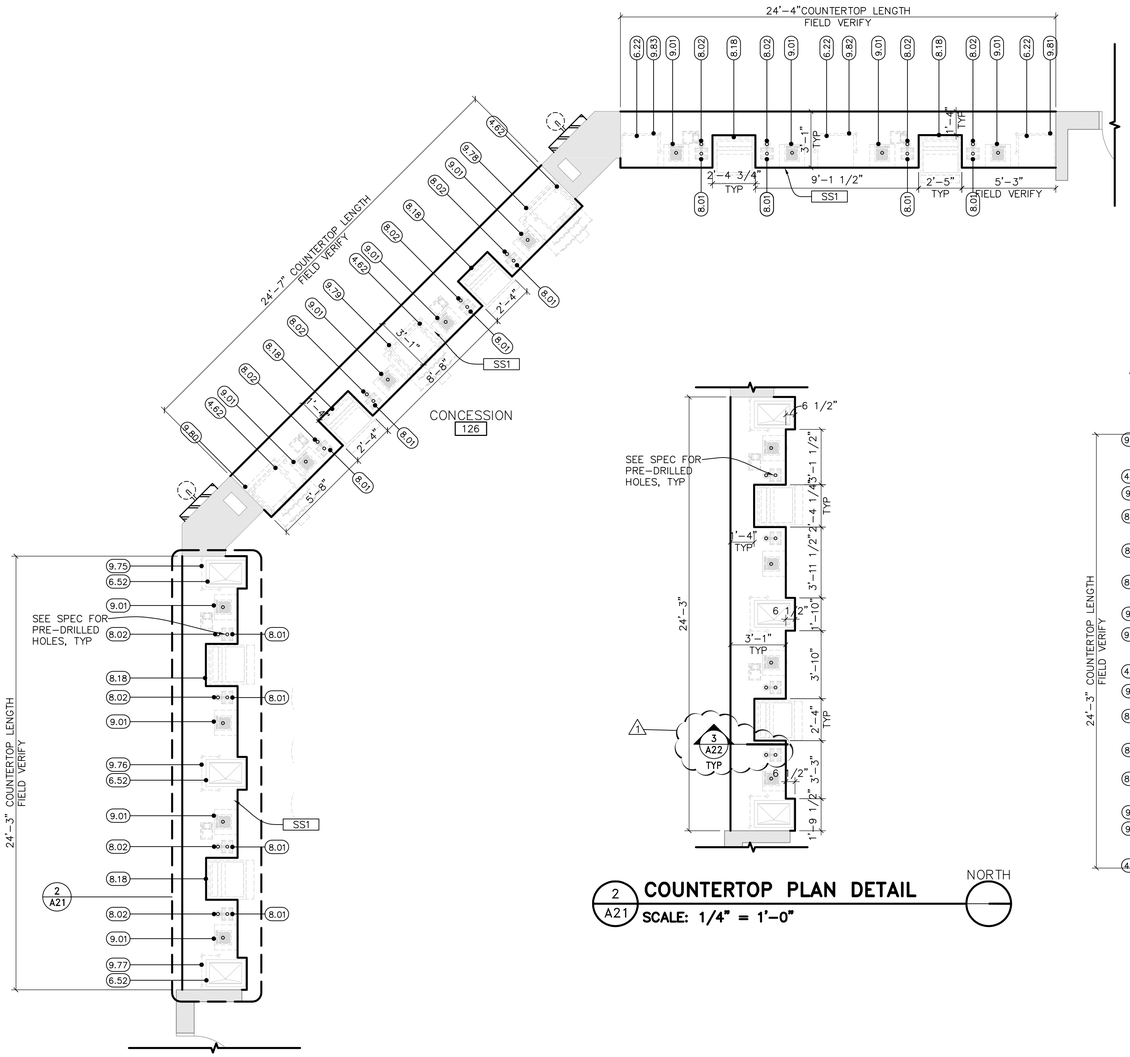

1 A21 **CONCESSION 126– ENLARGED FLOOR PLAN**

SCALE: 1/4" = 1'–0"

NORTH

2 A21 **COUNTERTOP PLAN DETAIL**

SCALE: 1/4" = 1'–0"

NORTH

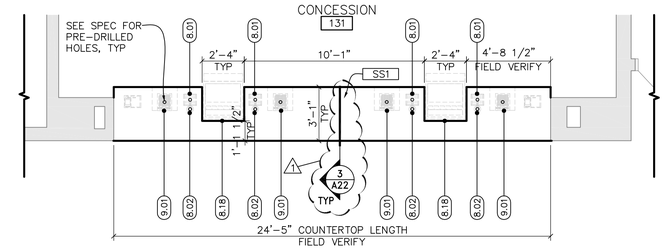

4 A21 **CONCESSION 131– ENLARGED FLOOR PLAN**

SCALE: 1/4" = 1'–0"

NORTH

SS1	STAINLESS STEEL COUNTERTOPS AND WALL PANELS– CASINO FINISH

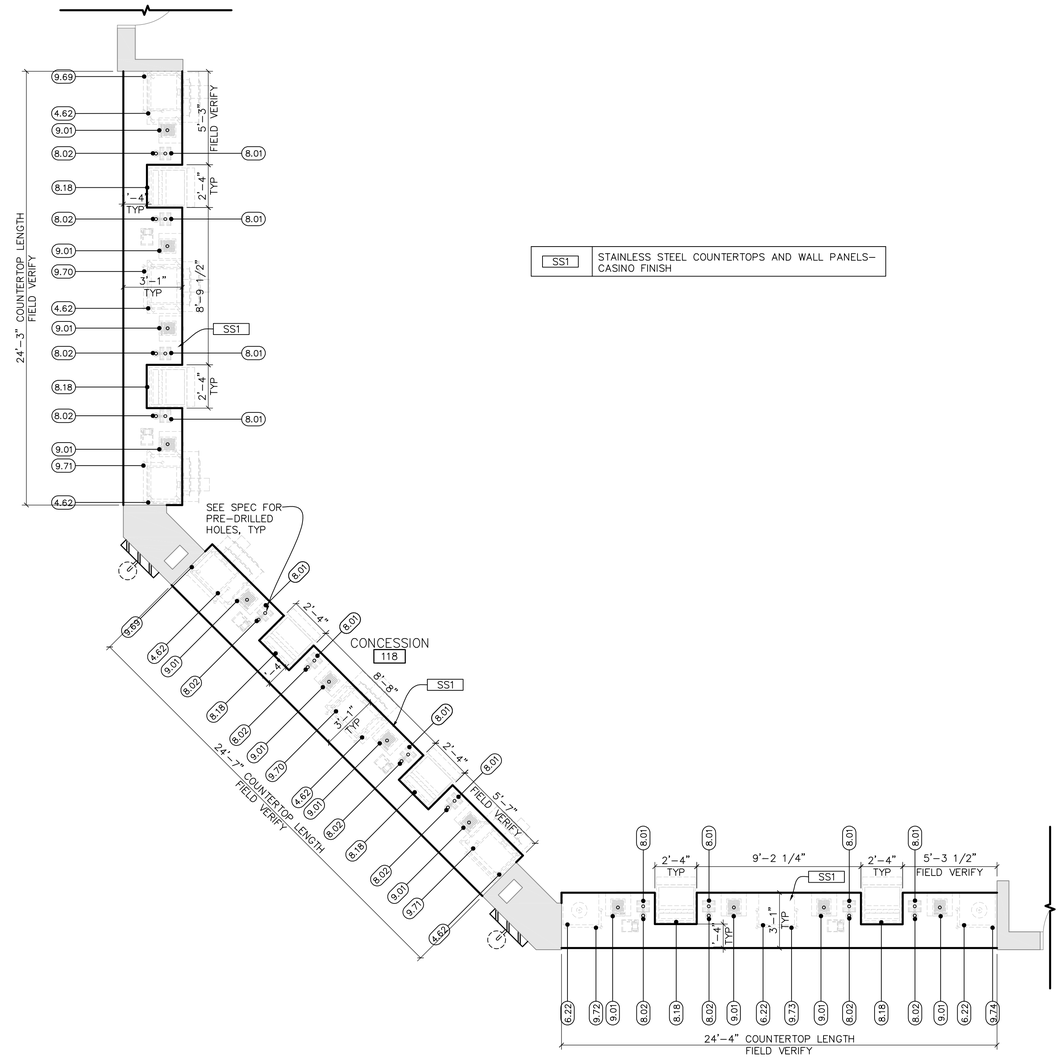

3 A21 **CONCESSION 118– ENLARGED FLOOR PLAN**

SCALE: 1/4" = 1'–0"

NORTH

CMA
architecture · planning · interior design

C.M. ARCHITECTURE, P.A.
219 N. 2ND ST., SUITE 301
MINNEAPOLIS, MN 55401
PHONE: (612) 338–6677
FAX: (612) 338–2995
E–MAIL: info@cmarch.com
CONTACT: Charla Evenson

CONSULTANTS:

SEAL:

I HEREBY CERTIFY THAT THIS PLAN, SPECIFICATION, OR REPORT WAS PREPARED BY ME OR UNDER MY DIRECT SUPERVISION AND THAT I AM A DULY LICENSED ARCHITECT UNDER THE LAWS OF THE STATE OF MINNESOTA.

PATRICK G. BLEES, ARCHITECT

SIGNATURE

07–15–11

DATE ISSUED

18079

REG. NO.

TARGET CENTER
MINNEAPOLIS, MINNESOTA

TARGET CENTER
CONSESSION STANDS REMODEL

600 FIRST AVENUE NORTH
MINNEAPOLIS, MN 55403

PHASE ONE

COUNTERTOP DWGS

SHEET TITLE:
ENLARGED FLOOR PLANS

REVISIONS:

NO:	DATE:	BY:
1	12–09–11	TC

PROJECT NO: 11119.001
DRAWN BY: CAE

A21

COPYRIGHT C.M. ARCHITECTURE, P.A. 2011

Q:\Target Center\11119.001 Concession Stand Remodel\Submissions\Countertop– Rev1 Dwgs (12–09–11)\11119.001 A21– FLOOR PLANS.dwg