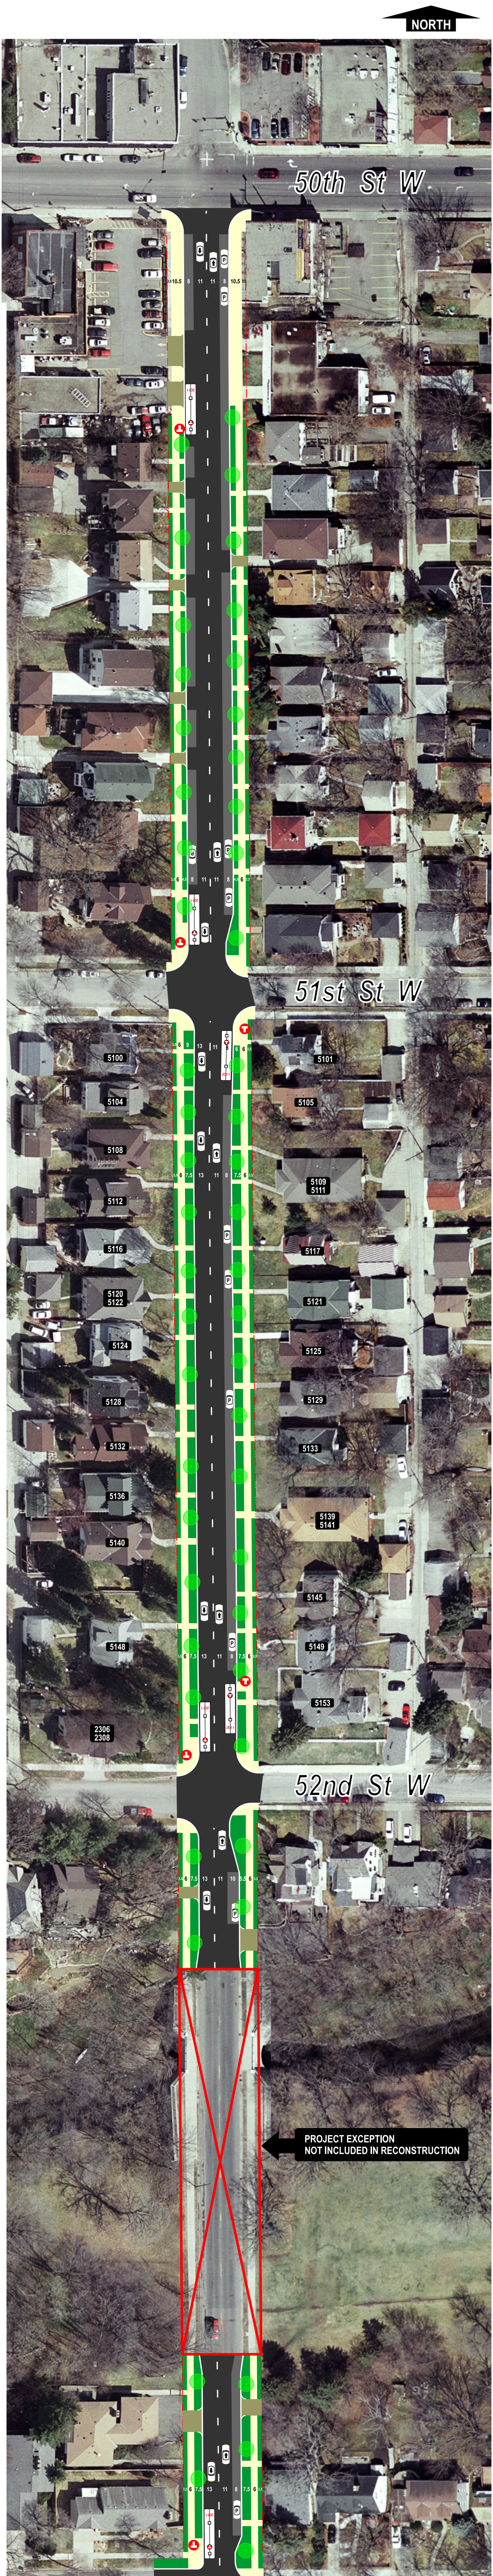
NORTH
50th St W
51st St W
5100
5101
5104
5105
5108
5109
5111
5112
5116
5117
5120
5122
5121
5124
5125
5128
5129
5132
5133
5136
5139
5141
5140
5145
5148
5149
5153
2306
2308
52nd St W
PROJECT EXCEPTION
NOT INCLUDED IN RECONSTRUCTION

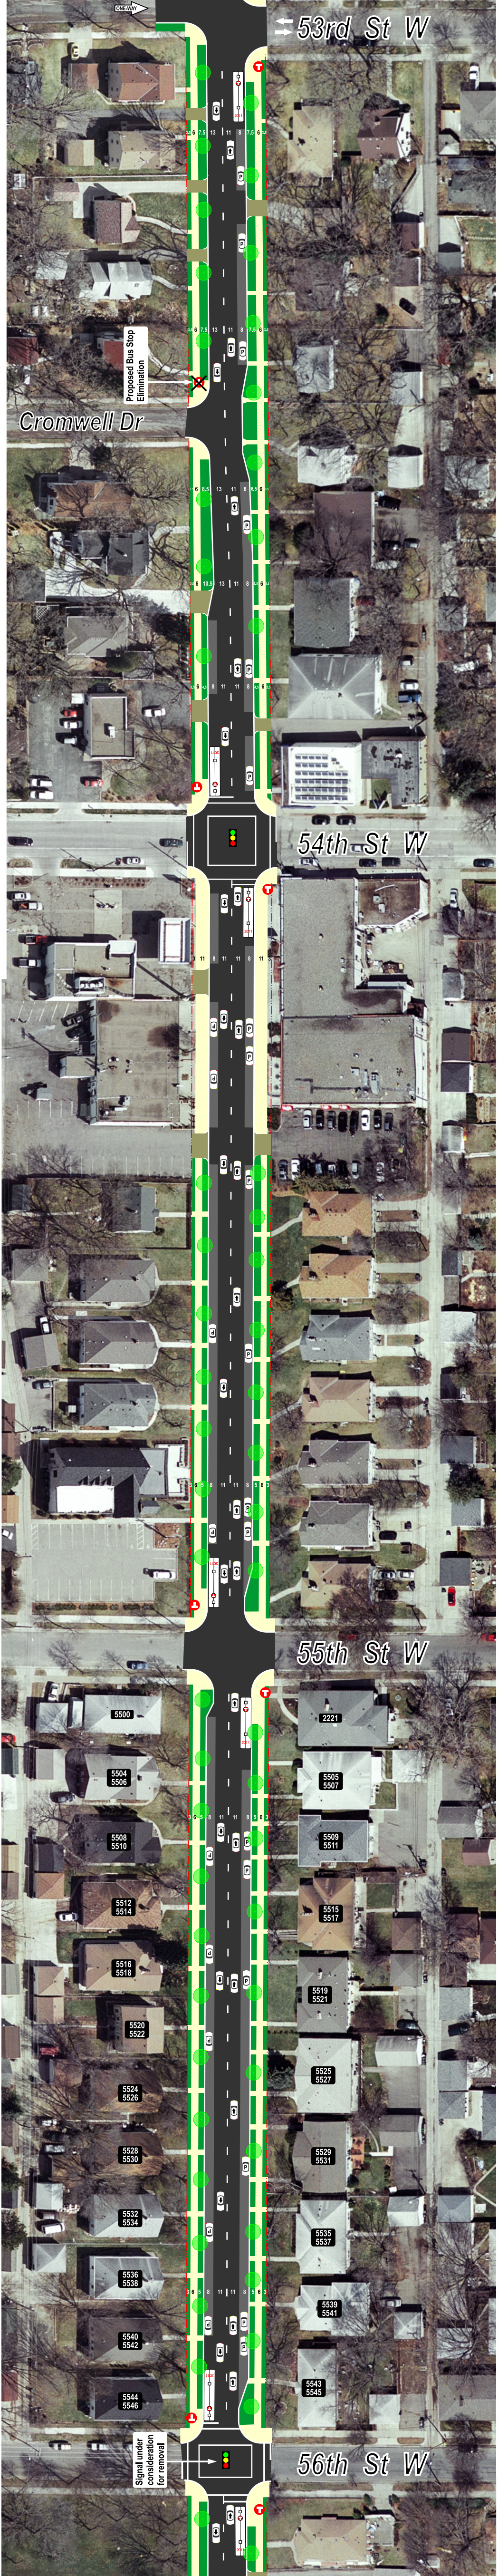
ONE WAY
53rd St W
Proposed Bus Stop Elimination
Cromwell Dr
54th St W
55th St W
5500
2221
5504
5506
5505
5507
5508
5510
5509
5511
5512
5514
5515
5517
5516
5518
5519
5521
5520
5522
5525
5527
5524
5526
5529
5531
5528
5530
5532
5534
5535
5537
5536
5538
5539
5541
5540
5542
5543
5545
5544
5546
Signal under consideration for removal
56th St W

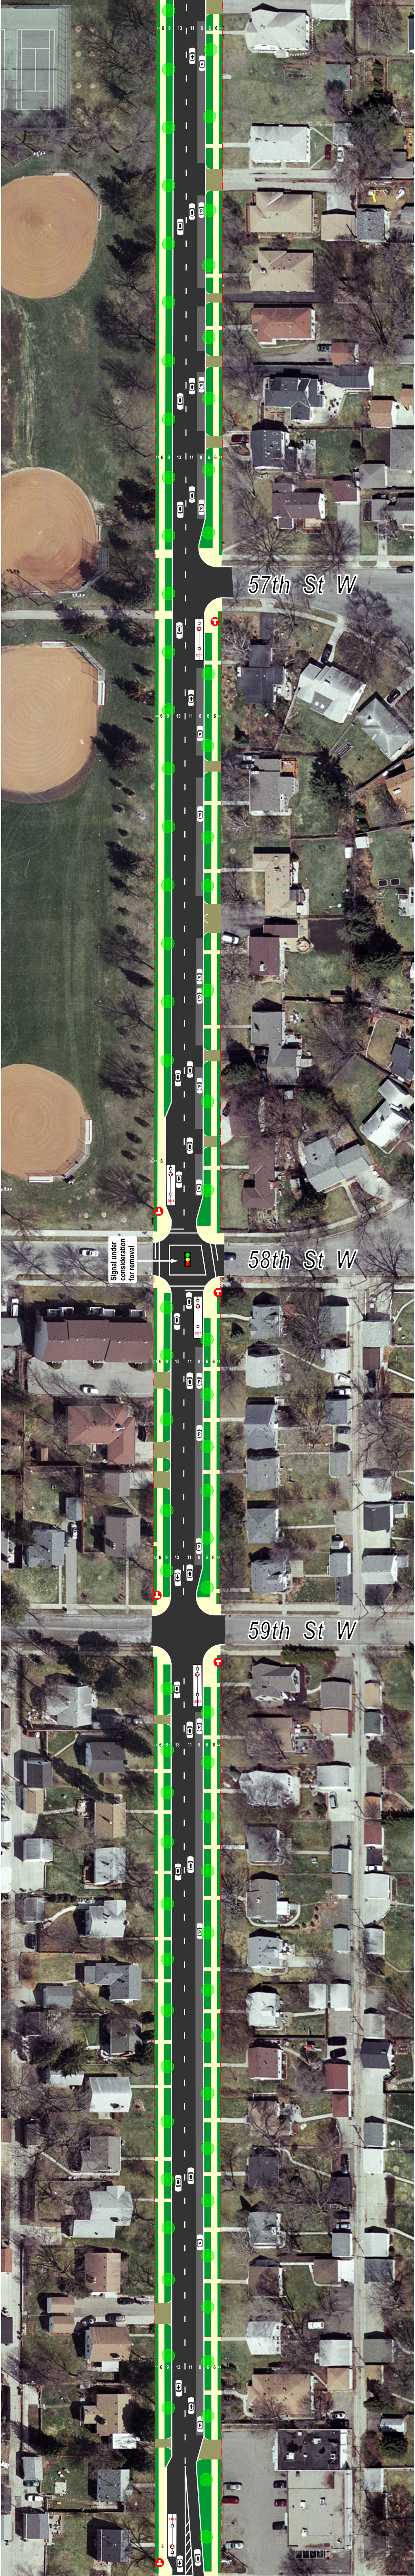
57th St W
Signal under consideration for removal
58th St W
59th St W
3.5
6
9
13
11
8
6
6
3.5
2011

Penn Avenue South Paving Project - Layout 1

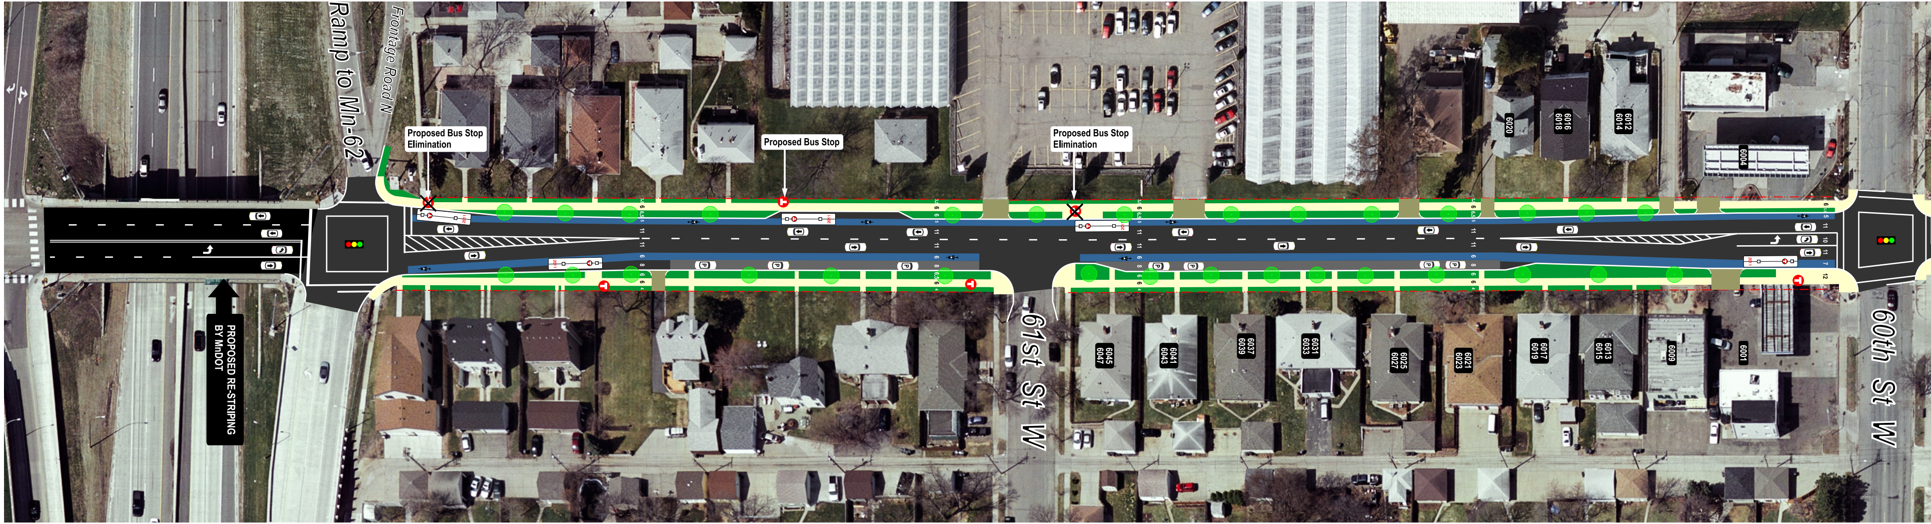
Ramp to Mn-62
Frontage Road N
Proposed Bus Stop Elimination
Proposed Bus Stop
Proposed Bus Stop Elimination
PROPOSED RE-STRIPING BY MnDOT
61st St W
60th St W
6004
6012 6014
6016 6018
6020
6001
6009
6013 6015
6017 6019
6021 6023
6025 6027
6031 6033
6037 6039
6041 6043
6045 6047

February 28, 2012

LEGEND

🚦	Existing Signal
▬	Proposed Parking

IMPORTANT NOTE:
The illustrated parking lane width and curb reaction distance are each subject to 2-foot increase depending on variance process outcome.