$TIME$

$DATE$

EXISTING

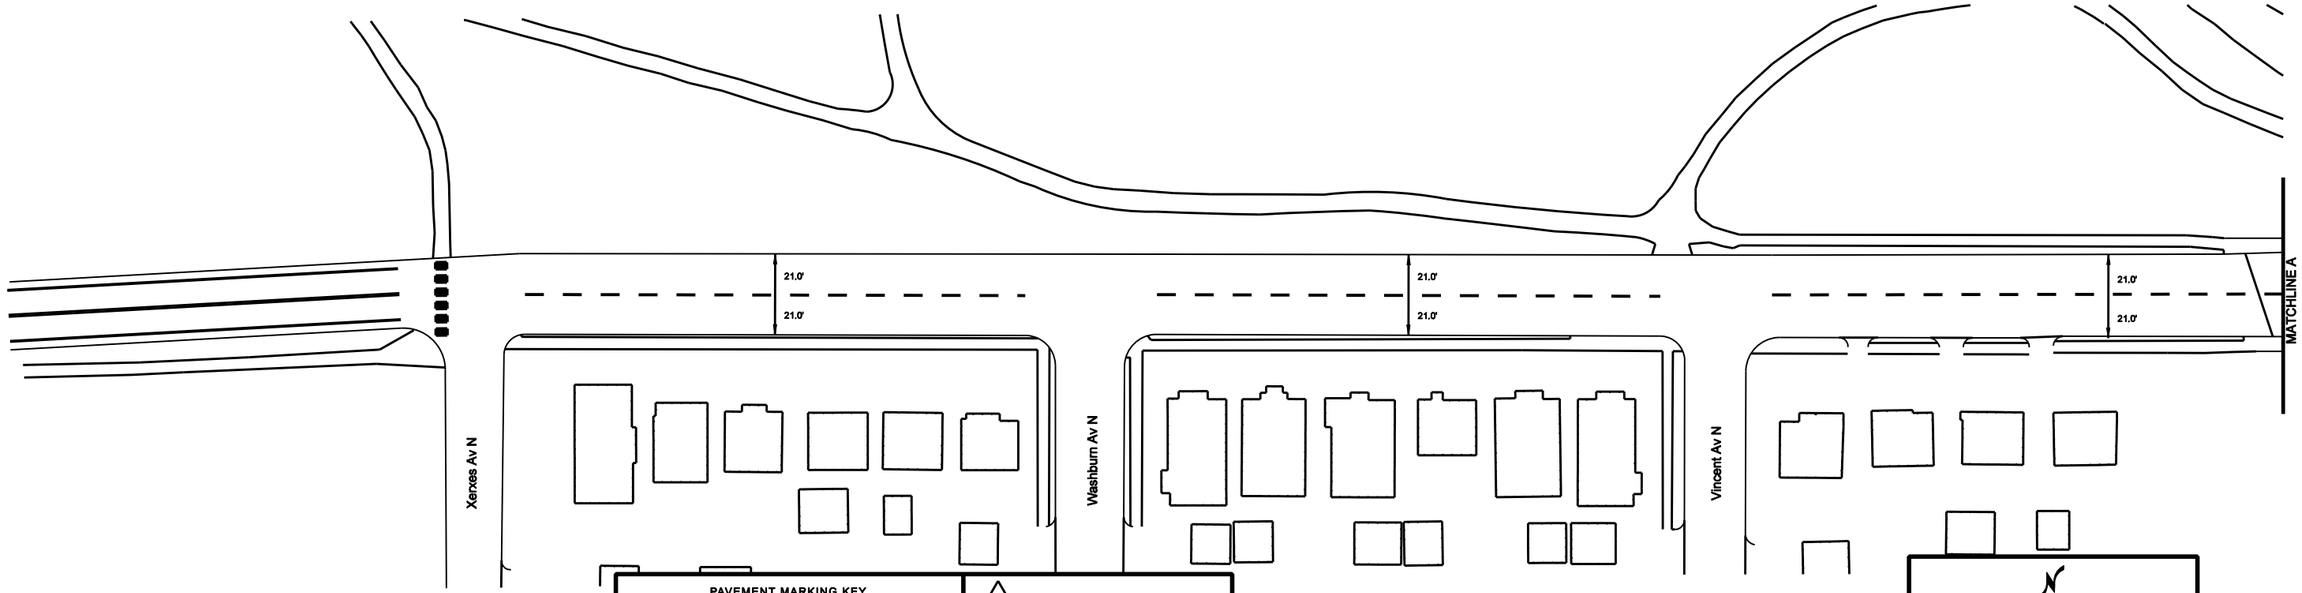

PROPOSED

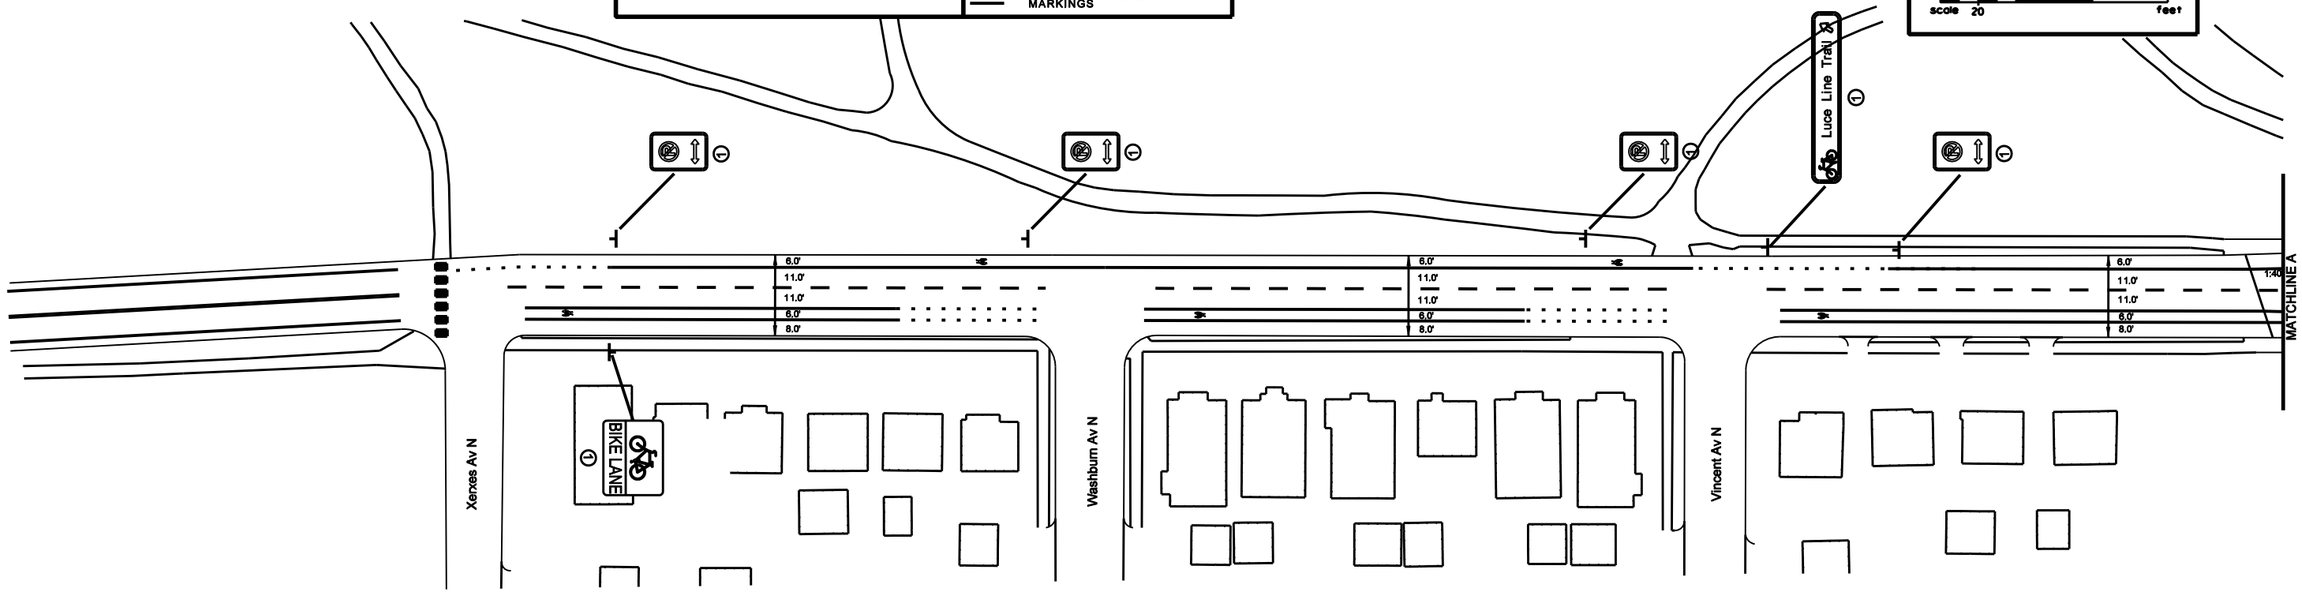

PAVEMENT MARKING KEY

1ST DIGIT WIDTH	2ND DIGIT PATTERN	3RD DIGIT COLOR
4", 8", ETC.	S - SOLID B - BROKEN D - DOTTED/DOUBLE	W - WHITE Y - YELLOW B - BLACK

EXAMPLE: 4SW = 4" SOLID LINE WHITE-POLY PREFORM

- TRIANGLE - PAINT
- SQUARE - POLY PREFORM (GROUND IN)
- PAVEMENT MESSAGE (LANE ARROW)
- PAVEMENT MESSAGE (BIKE SYMBOL WITH SHARROW)
- PAVEMENT MESSAGE (BIKE SYMBOL WITH ARROW)
- EXISTING PAVEMENT MARKINGS

SPECIFIC NOTES:

① FURNISH AND INSTALL

N

40 0 40 80

scale 20 feet

GENERAL NOTE:

1. EXISTING PAVEMENT MARKINGS ON CONCRETE PAVEMENT SHALL BE REMOVED.

S.P. 141-091-020

$FILES
$MODELS

DESIGN TEAM	NO.	BY	DATE	REVISIONS
DRAWN BY:				
DESIGNER:				
CHECKED BY:				

I hereby certify that this plan was prepared by me or under my direct supervision and that I am a duly Licensed Professional Engineer under the laws of the State of Minnesota.

Certified By: _____ Licensed Professional Engineer Lic. No. _____

Printed Name: _____ Date: _____

MINNEAPOLIS DEPARTMENT OF PUBLIC WORKS

MINNEAPOLIS, MINNESOTA

S.P. 141-091-015

GLENWOOD AVENUE NORTH C.S.A.H. 40 BIKE LANE IMPROVEMENTS

FILE NO. MNPLS107438

$TIME$

$DATE$

EXISTING

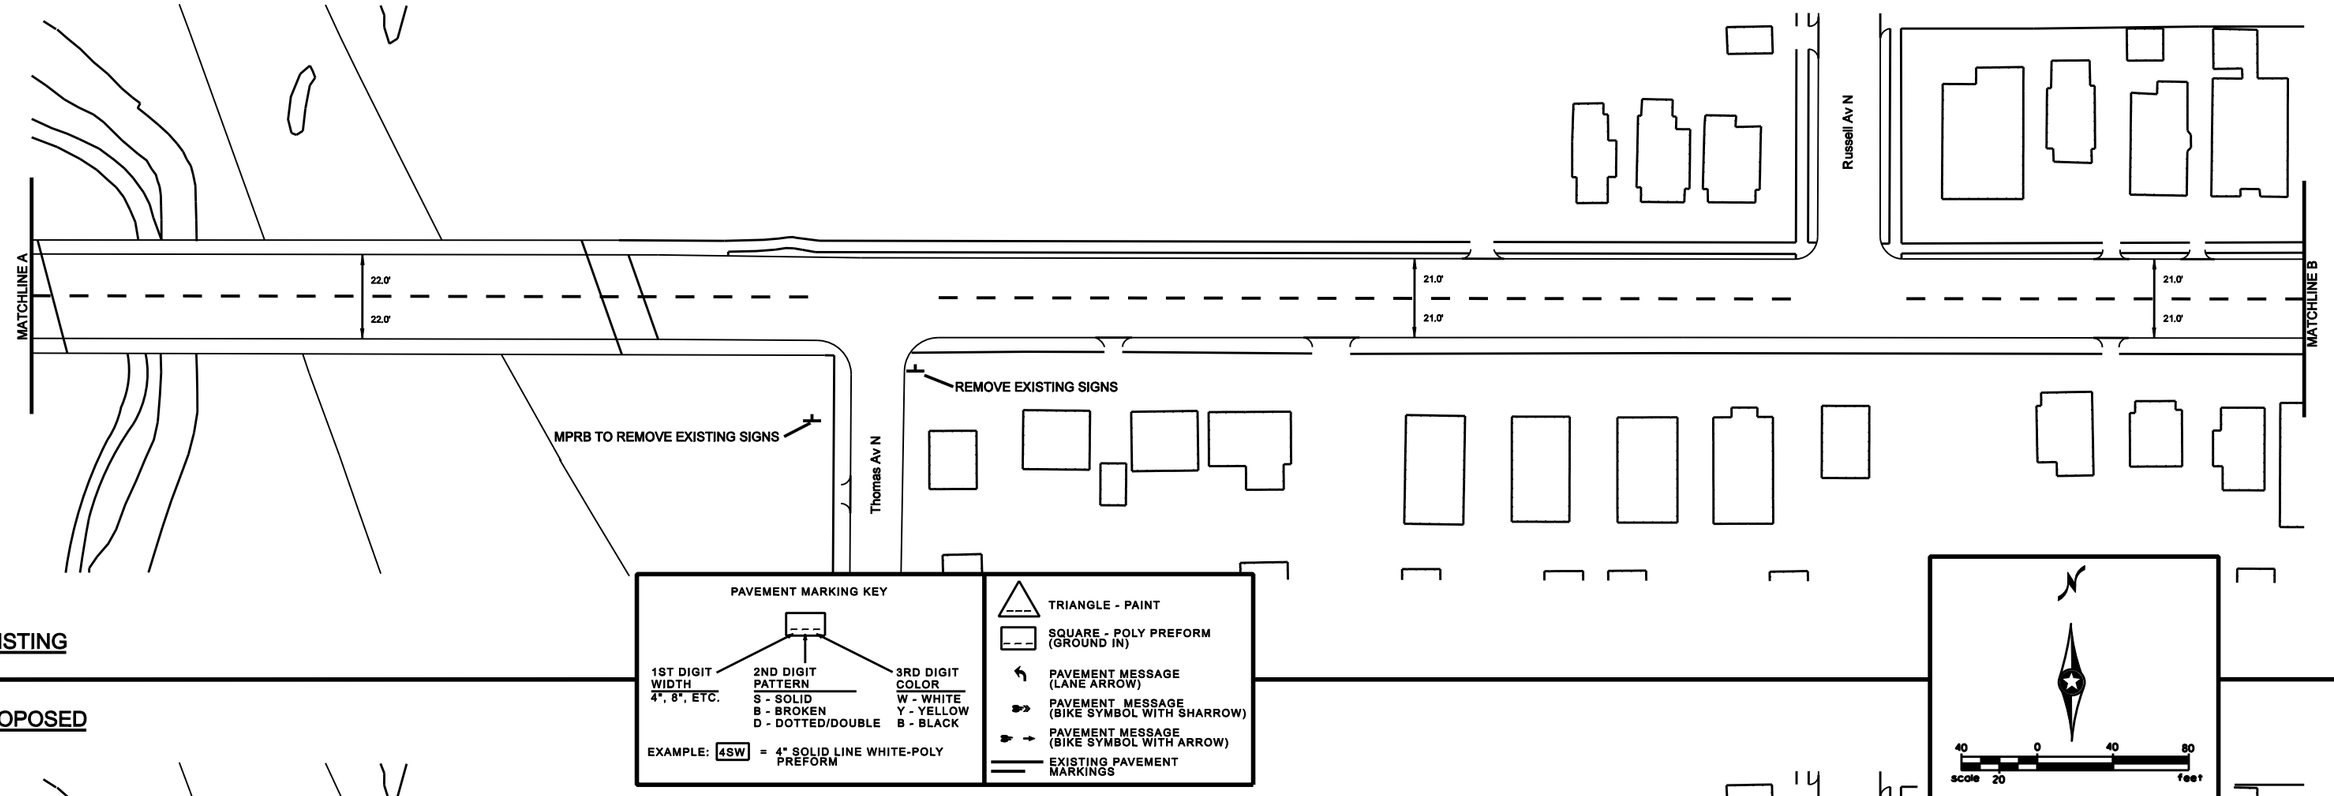

PAVEMENT MARKING KEY

1ST DIGIT WIDTH: 4", 8", ETC.

2ND DIGIT PATTERN: S - SOLID; B - BROKEN; D - DOTTED/DOUBLE

3RD DIGIT COLOR: W - WHITE; Y - YELLOW; B - BLACK

EXAMPLE: 4SW = 4" SOLID LINE WHITE-POLY PREFORM

TRIANGLE - PAINT

SQUARE - POLY PREFORM (GROUND IN)

PAVEMENT MESSAGE (LANE ARROW)

PAVEMENT MESSAGE (BIKE SYMBOL WITH SHARROW)

PAVEMENT MESSAGE (BIKE SYMBOL WITH ARROW)

EXISTING PAVEMENT MARKINGS

PROPOSED

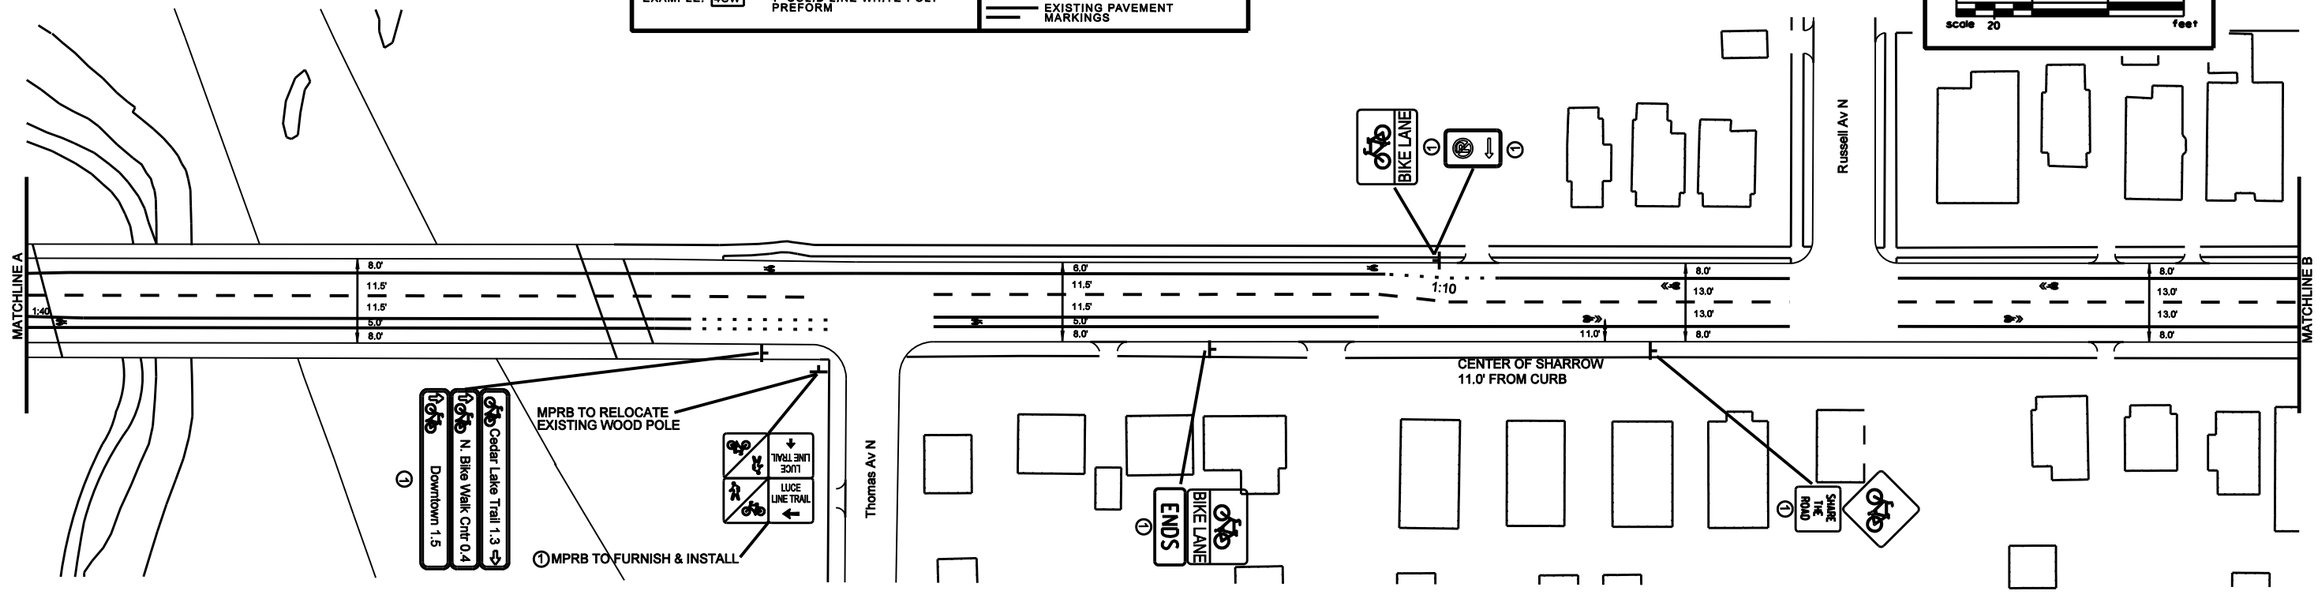

GENERAL NOTE:

1. EXISTING PAVEMENT MARKINGS ON CONCRETE PAVEMENT SHALL BE REMOVED.

SPECIFIC NOTE:

1 FURNISH AND INSTALL

S.P. 141-091-020

$FILE$

$MODEL$

DESIGN TEAM	NO.	BY	DATE	REVISIONS
DRAWN BY:				
DESIGNER:				
CHECKED BY:				

I hereby certify that this plan was prepared by me or under my direct supervision and that I am a duly Licensed Professional Engineer under the laws of the State of Minnesota.

Certified By: _____ Lic. No. _____
Licensed Professional Engineer

Printed Name: _____ Date: _____

MINNEAPOLIS DEPARTMENT OF PUBLIC WORKS

MINNEAPOLIS, MINNESOTA

S.P. 141-091-015

GLENWOOD AVENUE NORTH C.S.A.H. 40 BIKE LANE IMPROVEMENTS

FILE NO. MNPLS107438

10 OF 18

$TIME$

$DATE$

MATCHLINE B

MATCHLINE C

Queen Av N

Penn Av N

Newton Av N

21.0'

21.0'

22.0'

22.0'

22.0'

22.0'

EXISTING

PROPOSED

PAVEMENT MARKING KEY

1ST DIGIT WIDTH	2ND DIGIT PATTERN	3RD DIGIT COLOR
4", 8", ETC.	S - SOLID B - BROKEN D - DOTTED/DOUBLE	W - WHITE Y - YELLOW B - BLACK

EXAMPLE: 4SW = 4" SOLID LINE WHITE-POLY PREFORM

- TRIANGLE - PAINT
- SQUARE - POLY PREFORM (GROUND IN)
- PAVEMENT MESSAGE (LANE ARROW)
- PAVEMENT MESSAGE (BIKE SYMBOL WITH SHARROW)
- PAVEMENT MESSAGE (BIKE SYMBOL WITH ARROW)
- EXISTING PAVEMENT MARKINGS

N

scale 20: 40 0 40 80 feet

SHARE THE ROAD (1)

BIKE LANE ENDS (1)

SHARE THE ROAD (1)

8.0'
13.0'
13.0'
8.0'

8.0'
8.0'
11.0'
11.0'
8.0'

8.0'
8.0'
11.0'
11.0'
8.0'

CENTER OF SHARROW
11.0' FROM CURB

SPECIFIC NOTE:

(1) FURNISH AND INSTALL

S.P. 141-091-020

$FILE$
$MODEL$

DESIGN TEAM	NO.	BY	DATE	REVISIONS
DRAWN BY:				
DESIGNER:				
CHECKED BY:				

I hereby certify that this plan was prepared by me or under my direct supervision and that I am a duly Licensed Professional Engineer under the laws of the State of Minnesota.

Certified By: _____ Lic. No. _____
Licensed Professional Engineer

Printed Name: _____ Date: _____

MINNEAPOLIS DEPARTMENT OF PUBLIC WORKS

MINNEAPOLIS, MINNESOTA
S.P. 141-091-015

GLENWOOD AVENUE NORTH C.S.A.H. 40 BIKE LANE IMPROVEMENTS

FILE NO. MNPLS107438

$TIME$

$DATE$

EXISTING

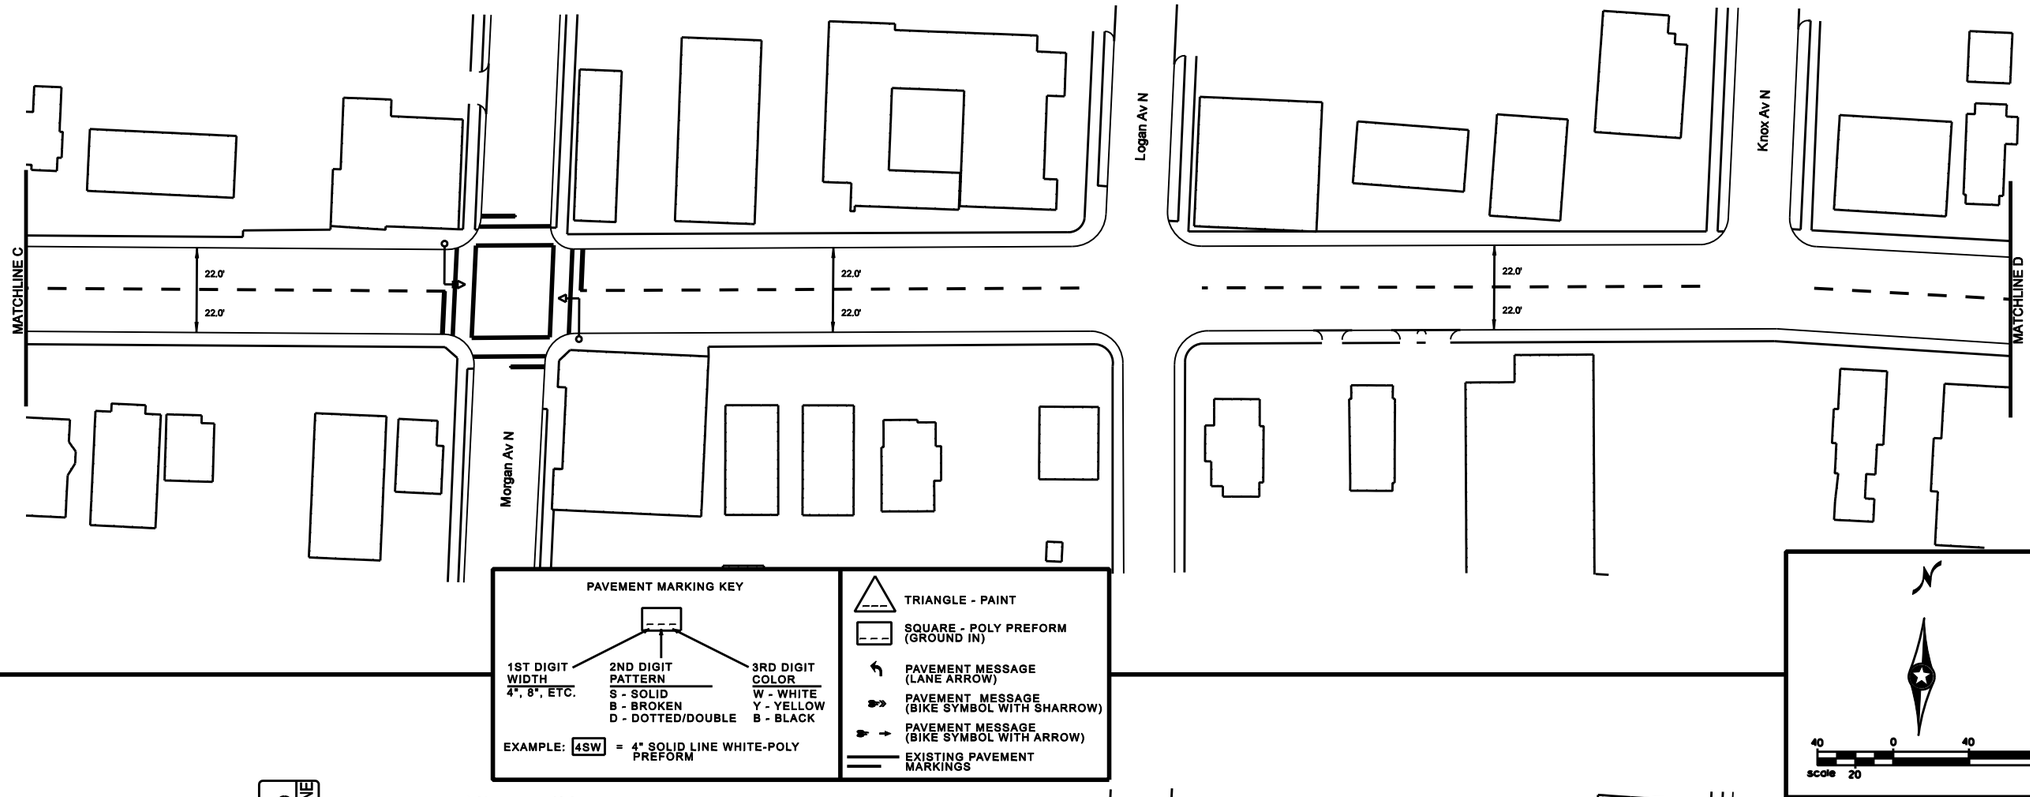

PAVEMENT MARKING KEY

1ST DIGIT WIDTH	2ND DIGIT PATTERN	3RD DIGIT COLOR
4", 8", ETC.	S - SOLID B - BROKEN D - DOTTED/DOUBLE	W - WHITE Y - YELLOW B - BLACK

EXAMPLE: 4SW = 4" SOLID LINE WHITE-POLY PREFORM

- TRIANGLE - PAINT
- SQUARE - POLY PREFORM (GROUND IN)
- PAVEMENT MESSAGE (LANE ARROW)
- PAVEMENT MESSAGE (BIKE SYMBOL WITH SHARROW)
- PAVEMENT MESSAGE (BIKE SYMBOL WITH ARROW)
- EXISTING PAVEMENT MARKINGS

N

40 0 40 80

scale 20 feet

PROPOSED

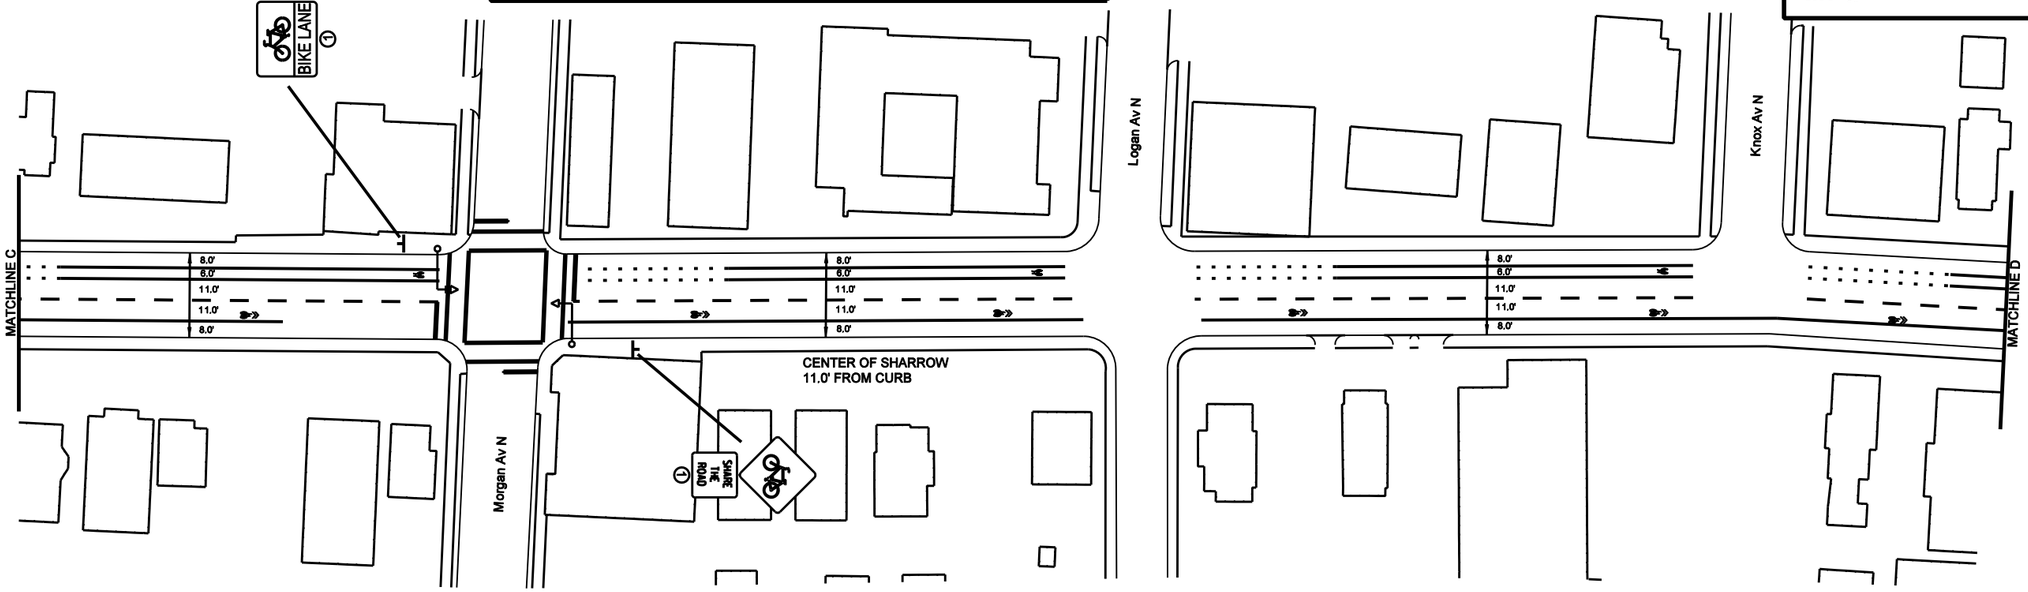

S.P. 141-091-020

$FILES
$MODELS

DESIGN TEAM	NO.	BY	DATE	REVISIONS
DRAWN BY:				
DESIGNER:				
CHECKED BY:				

I hereby certify that this plan was prepared by me or under my direct supervision and that I am a duly Licensed Professional Engineer under the laws of the State of Minnesota.

Certified By: _____ Lic. No. _____
Licensed Professional Engineer

Printed Name: _____ Date: _____

MINNEAPOLIS DEPARTMENT OF PUBLIC WORKS

MINNEAPOLIS, MINNESOTA
S.P. 141-091-015

GLENWOOD AVENUE NORTH C.S.A.H. 40 BIKE LANE IMPROVEMENTS

FILE NO. MNPLS107438

12 OF 18

$TIME$

$DATE$

EXISTING

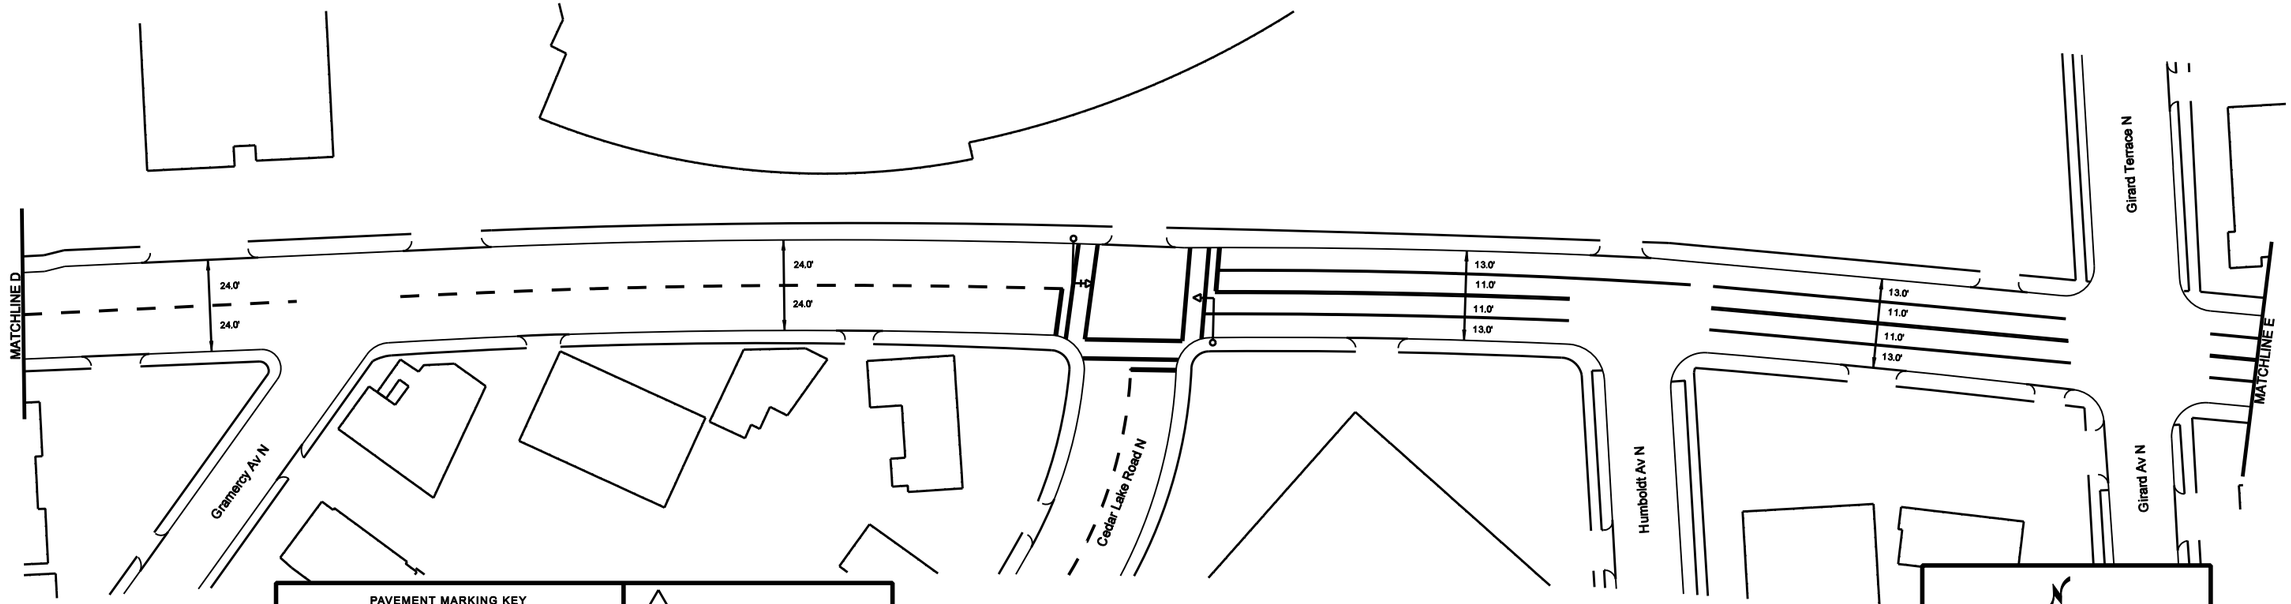

PROPOSED

PAVEMENT MARKING KEY

1ST DIGIT WIDTH	2ND DIGIT PATTERN	3RD DIGIT COLOR
4", 8", ETC.	S - SOLID B - BROKEN D - DOTTED/DOUBLE	W - WHITE Y - YELLOW B - BLACK

EXAMPLE: 4SW = 4" SOLID LINE WHITE-POLY PREFORM

- TRIANGLE - PAINT
- SQUARE - POLY PREFORM (GROUND IN)
- PAVEMENT MESSAGE (LANE ARROW)
- PAVEMENT MESSAGE (BIKE SYMBOL WITH SHARROW)
- PAVEMENT MESSAGE (BIKE SYMBOL WITH ARROW)
- EXISTING PAVEMENT MARKINGS

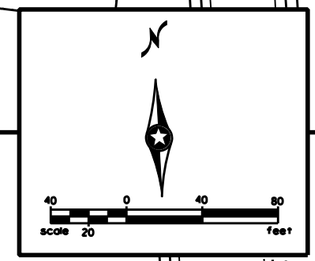

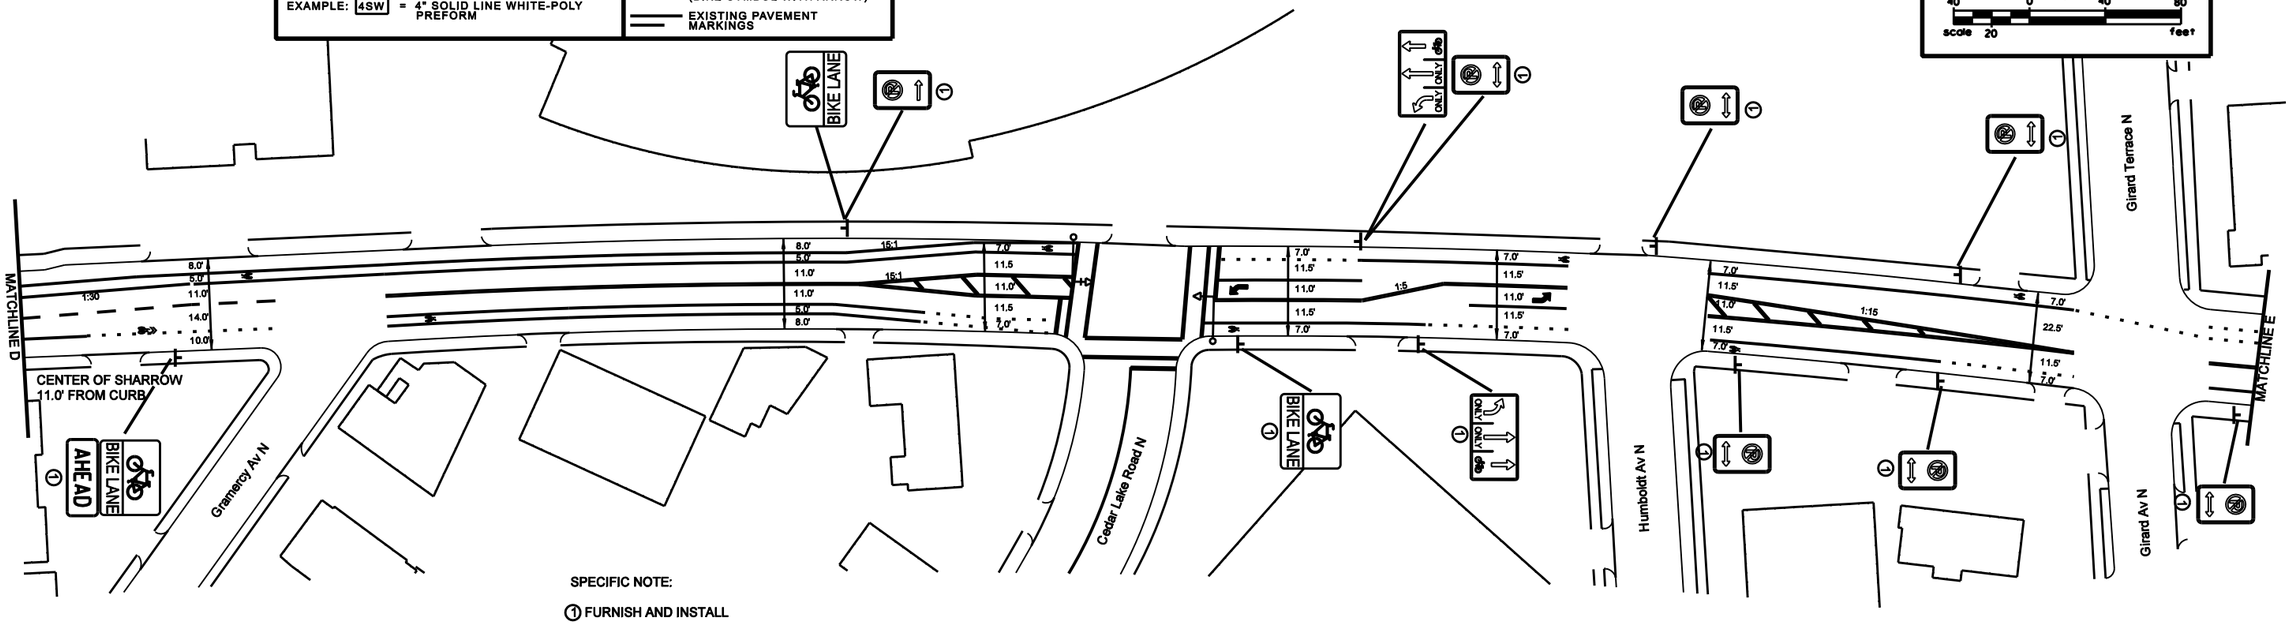

SPECIFIC NOTE:

① FURNISH AND INSTALL

S.P. 141-091-020

$FILE$
$MODEL$

DESIGN TEAM	NO.	BY	DATE	REVISIONS
DRAWN BY:				
DESIGNER:				
CHECKED BY:				

I hereby certify that this plan was prepared by me or under my direct supervision and that I am a duly Licensed Professional Engineer under the laws of the State of Minnesota.

Certified By: _____ Lic. No. _____
Licensed Professional Engineer

Printed Name: _____ Date: _____

MINNEAPOLIS DEPARTMENT OF PUBLIC WORKS

MINNEAPOLIS, MINNESOTA
S.P. 141-091-015

GLENWOOD AVENUE NORTH C.S.A.H. 40 BIKE LANE IMPROVEMENTS

FILE NO. MNPLS107438

13 OF 18

$TIME$

$DATE$

EXISTING

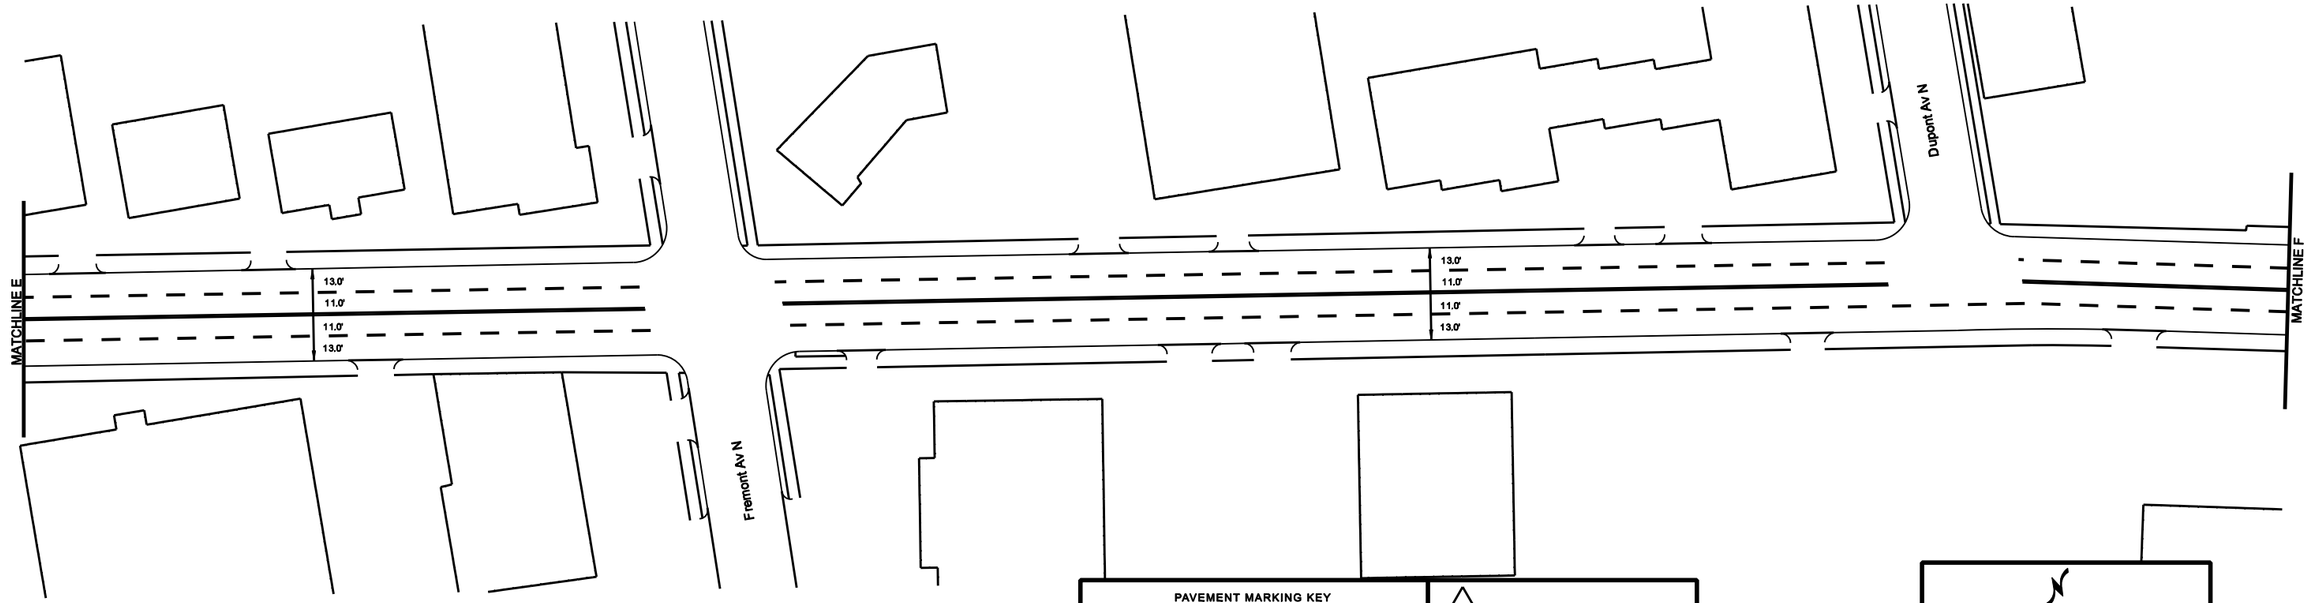

PAVEMENT MARKING KEY

1ST DIGIT WIDTH 4", 8", ETC.

2ND DIGIT PATTERN
S - SOLID
B - BROKEN
D - DOTTED/DOUBLE

3RD DIGIT COLOR
W - WHITE
Y - YELLOW
B - BLACK

EXAMPLE: 4SW = 4" SOLID LINE WHITE-POLY PREFORM

TRIANGLE - PAINT

SQUARE - POLY PREFORM (GROUND IN)

PAVEMENT MESSAGE (LANE ARROW)

PAVEMENT MESSAGE (BIKE SYMBOL WITH SHARROW)

PAVEMENT MESSAGE (BIKE SYMBOL WITH ARROW)

EXISTING PAVEMENT MARKINGS

N

40 0 40 80

scale 20 feet

PROPOSED

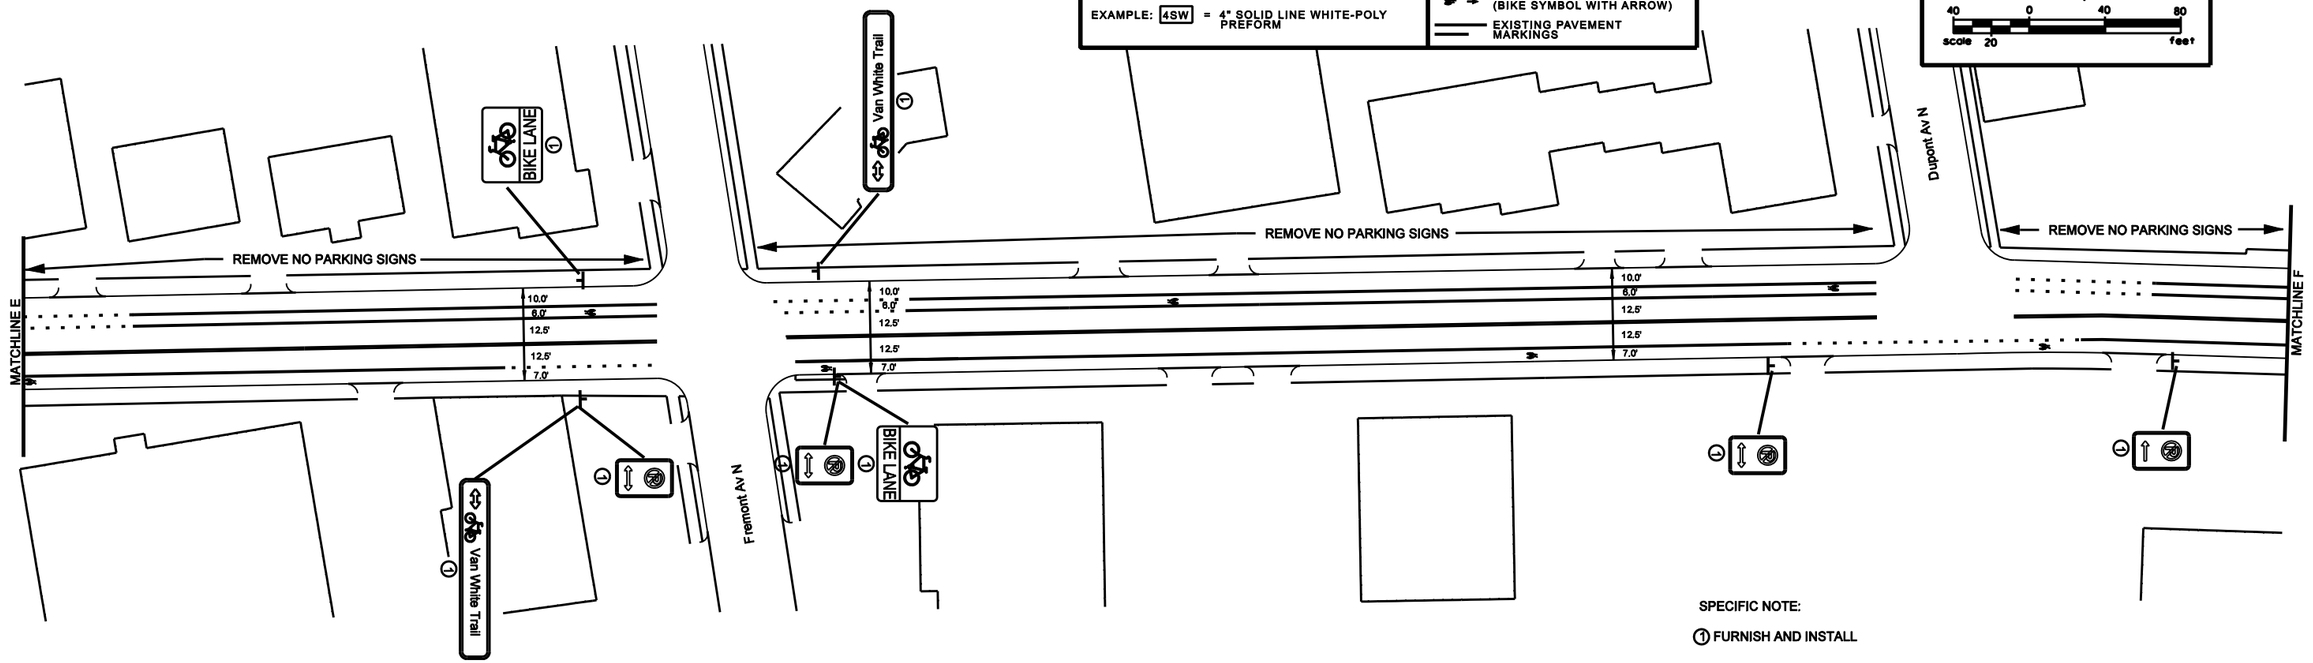

SPECIFIC NOTE:

① FURNISH AND INSTALL

S.P. 141-091-020

$FILES$

$MODEL$

DESIGN TEAM	NO.	BY	DATE	REVISIONS
DRAWN BY:				
DESIGNER:				
CHECKED BY:				

I hereby certify that this plan was prepared by me or under my direct supervision and that I am a duly Licensed Professional Engineer under the laws of the State of Minnesota.

Certified By: _____ Lic. No. _____
Licensed Professional Engineer

Printed Name: _____ Date: _____

MINNEAPOLIS DEPARTMENT OF PUBLIC WORKS

MINNEAPOLIS, MINNESOTA

S.P. 141-091-015

GLENWOOD AVENUE NORTH C.S.A.H. 40 BIKE LANE IMPROVEMENTS

FILE NO. MNPLS107438

14 OF 18

$TIME$

$DATE$

EXISTING

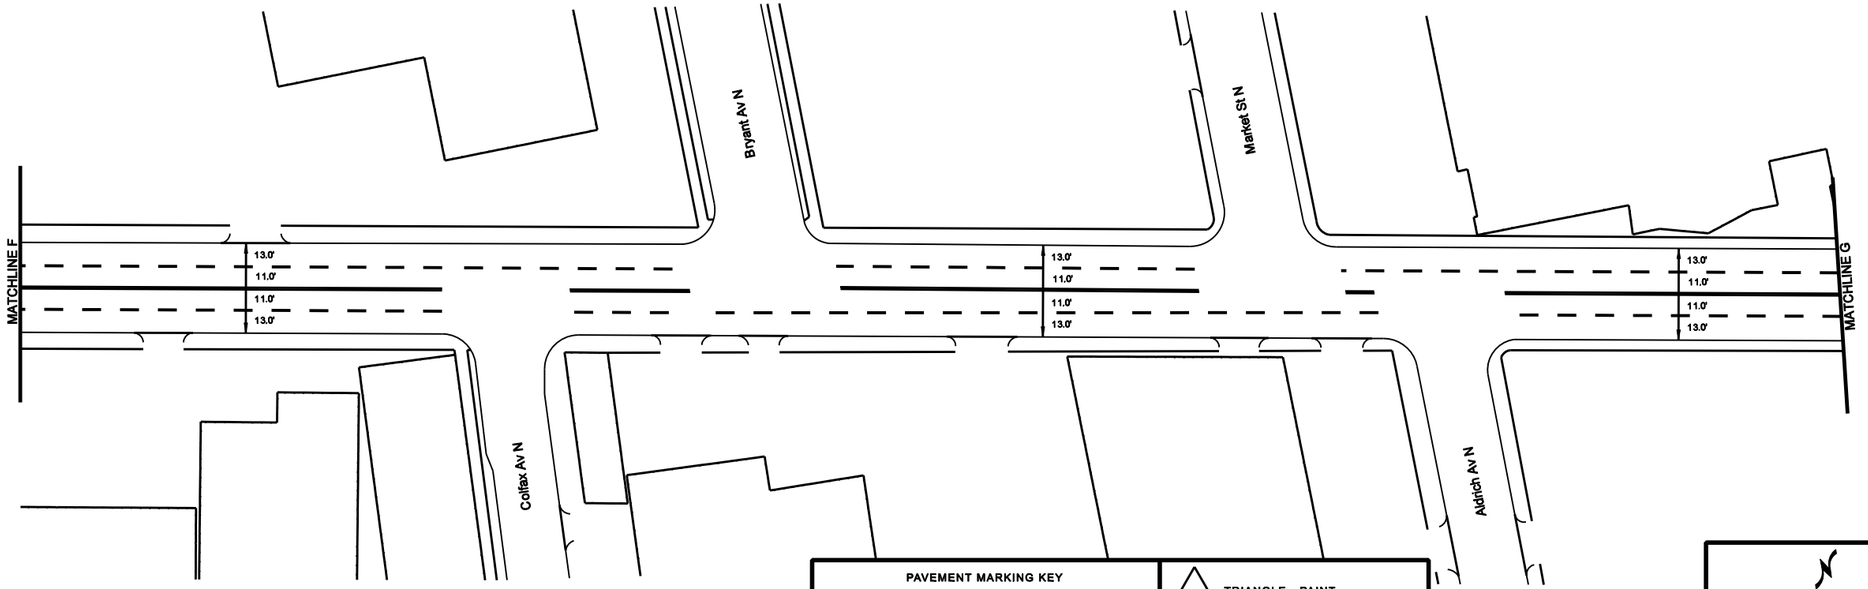

PAVEMENT MARKING KEY

1ST DIGIT WIDTH: 4", 8", ETC.

2ND DIGIT PATTERN: S - SOLID; B - BROKEN; D - DOTTED/DOUBLE

3RD DIGIT COLOR: W - WHITE; Y - YELLOW; B - BLACK

EXAMPLE: 4SW = 4" SOLID LINE WHITE-POLY PREFORM

- TRIANGLE - PAINT
- SQUARE - POLY PREFORM (GROUND IN)
- PAVEMENT MESSAGE (LANE ARROW)
- PAVEMENT MESSAGE (BIKE SYMBOL WITH SHARROW)
- PAVEMENT MESSAGE (BIKE SYMBOL WITH ARROW)
- EXISTING PAVEMENT MARKINGS

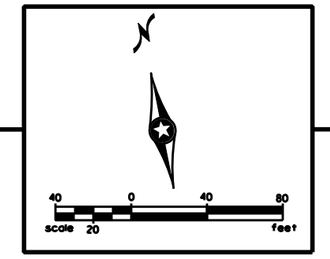

PROPOSED

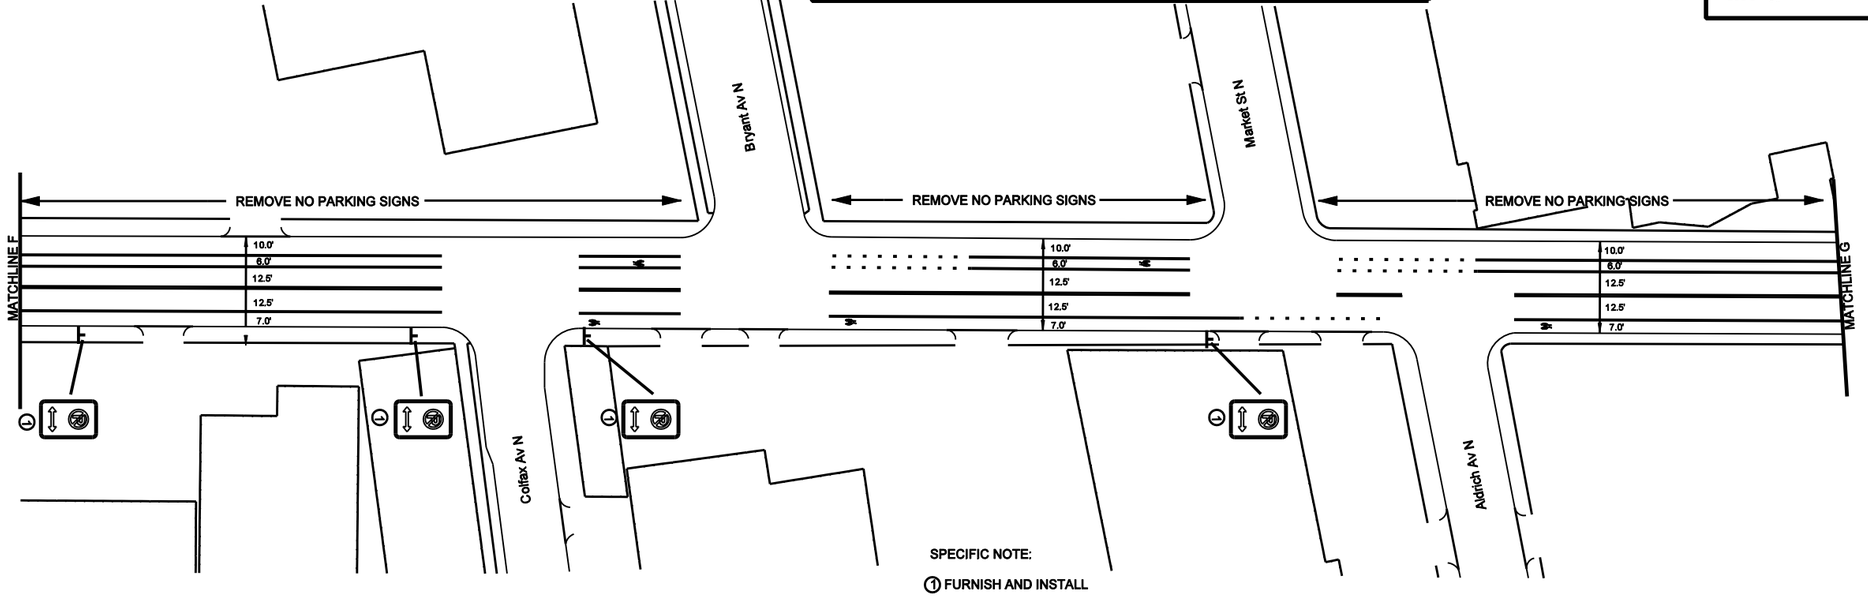

SPECIFIC NOTE:

① FURNISH AND INSTALL

S.P. 141-091-020

$FILES
$MODEL$

DESIGN TEAM	NO.	BY	DATE	REVISIONS
DRAWN BY:				
DESIGNER:				
CHECKED BY:				

I hereby certify that this plan was prepared by me or under my direct supervision and that I am a duly Licensed Professional Engineer under the laws of the State of Minnesota.

Certified By: _____ (Licensed Professional Engineer) Lic. No. _____

Printed Name: _____ Date: _____

MINNEAPOLIS DEPARTMENT OF PUBLIC WORKS

MINNEAPOLIS, MINNESOTA

S.P. 141-091-015

GLENWOOD AVENUE NORTH C.S.A.H. 40 BIKE LANE IMPROVEMENTS

FILE NO. MNPLS107438

15 OF 18

$TIME$

$DATE$

EXISTING

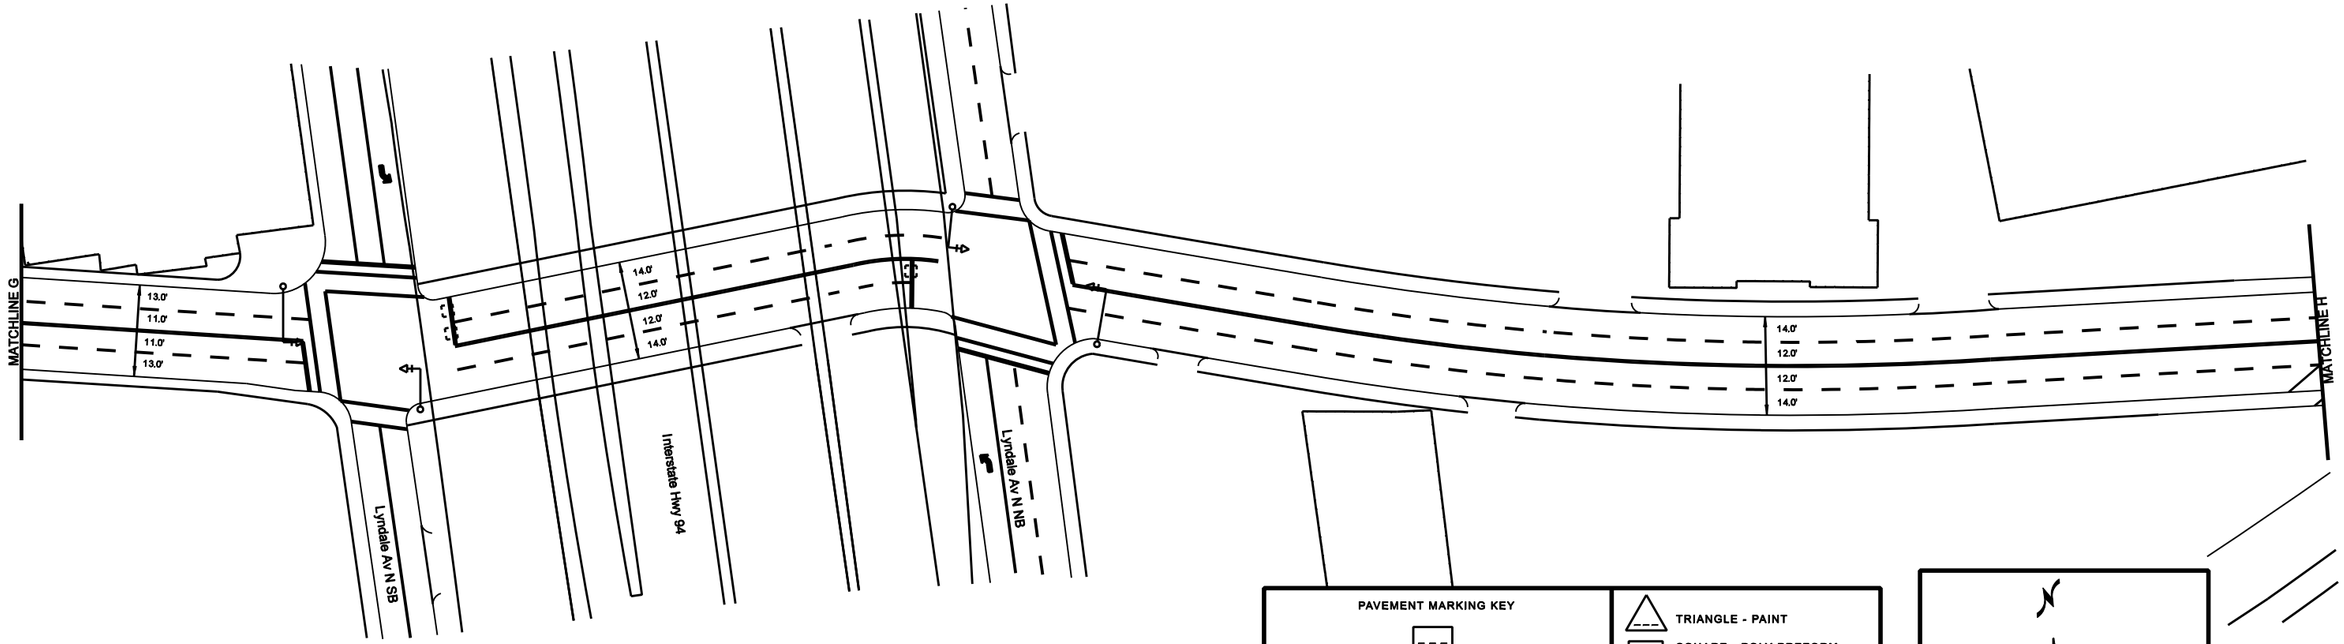

PAVEMENT MARKING KEY

1ST DIGIT WIDTH: 4", 8", ETC.

2ND DIGIT PATTERN: S - SOLID; B - BROKEN; D - DOTTED/DOUBLE

3RD DIGIT COLOR: W - WHITE; Y - YELLOW; B - BLACK

EXAMPLE: 4SW = 4" SOLID LINE WHITE-POLY PREFORM

TRIANGLE - PAINT

SQUARE - POLY PREFORM (GROUND IN)

PAVEMENT MESSAGE (LANE ARROW)

PAVEMENT MESSAGE (BIKE SYMBOL WITH SHARROW)

PAVEMENT MESSAGE (BIKE SYMBOL WITH ARROW)

EXISTING PAVEMENT MARKINGS

N

40 0 40 80

scale 20 feet

PROPOSED

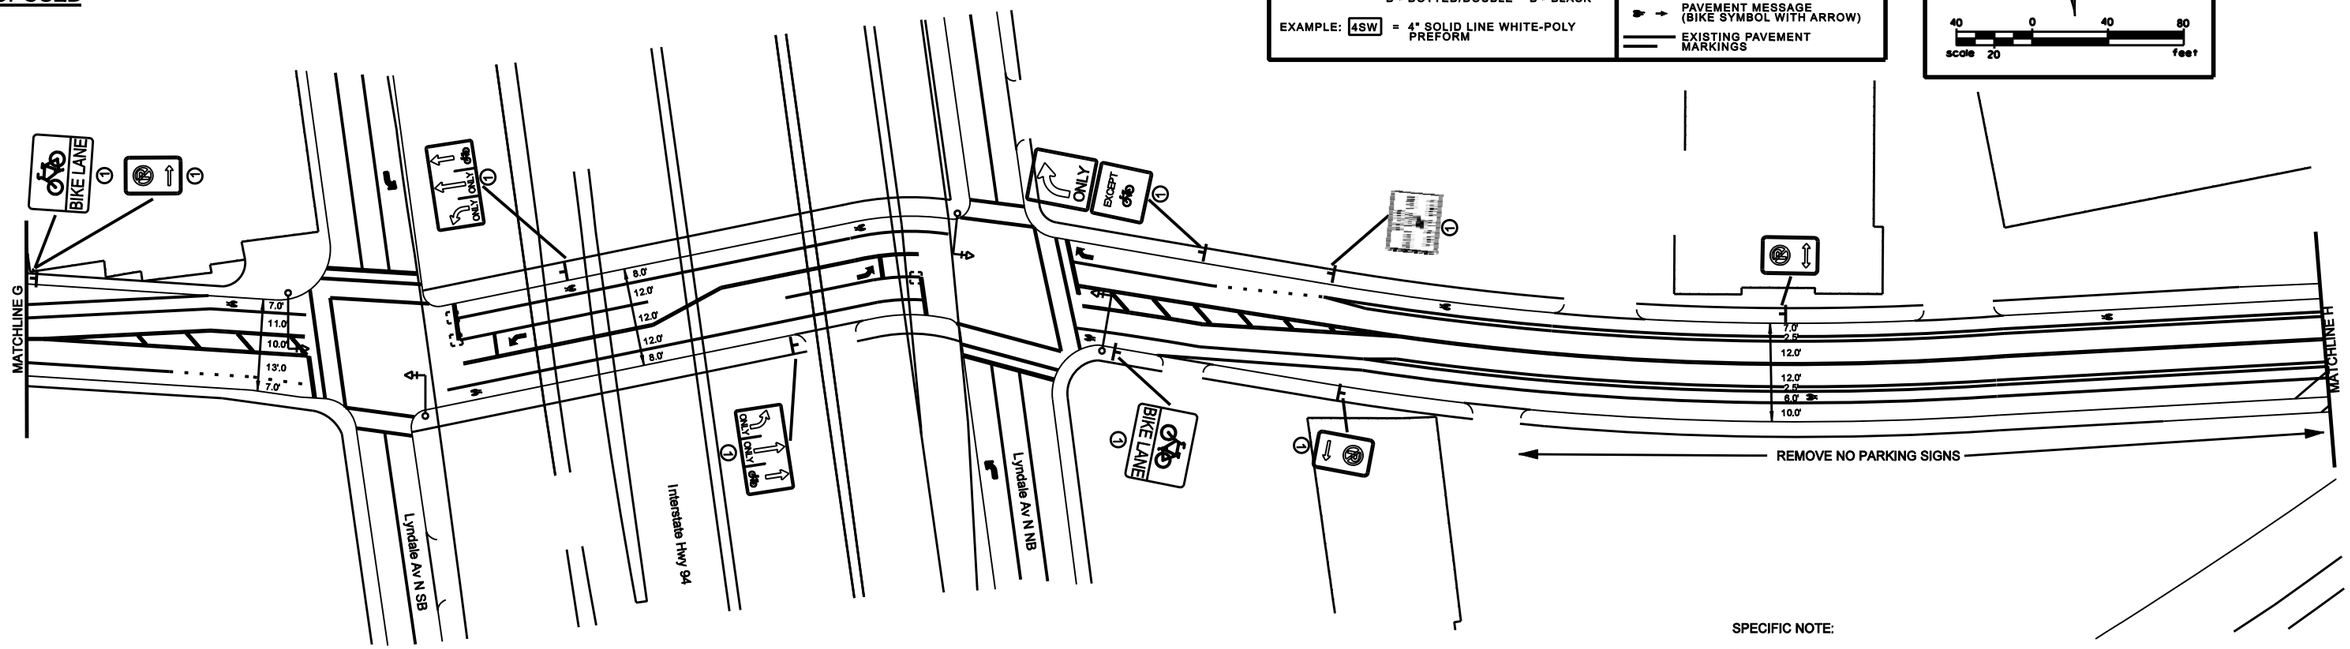

SPECIFIC NOTE:

① FURNISH AND INSTALL

S.P. 141-091-020

$FILES$

$MODEL$

DESIGN TEAM	NO.	BY	DATE	REVISIONS
DRAWN BY:				
DESIGNER:				
CHECKED BY:				

I hereby certify that this plan was prepared by me or under my direct supervision and that I am a duly Licensed Professional Engineer under the laws of the State of Minnesota.

Certified By: _____ (Licensed Professional Engineer) Lic. No. _____

Printed Name: _____ Date: _____

MINNEAPOLIS DEPARTMENT OF PUBLIC WORKS

MINNEAPOLIS, MINNESOTA

S.P. 141-091-015

GLENWOOD AVENUE NORTH C.S.A.H. 40 BIKE LANE IMPROVEMENTS

FILE NO. MNPLS107438

16 OF 16

$TIME$

$DATE$

EXISTING

PROPOSED

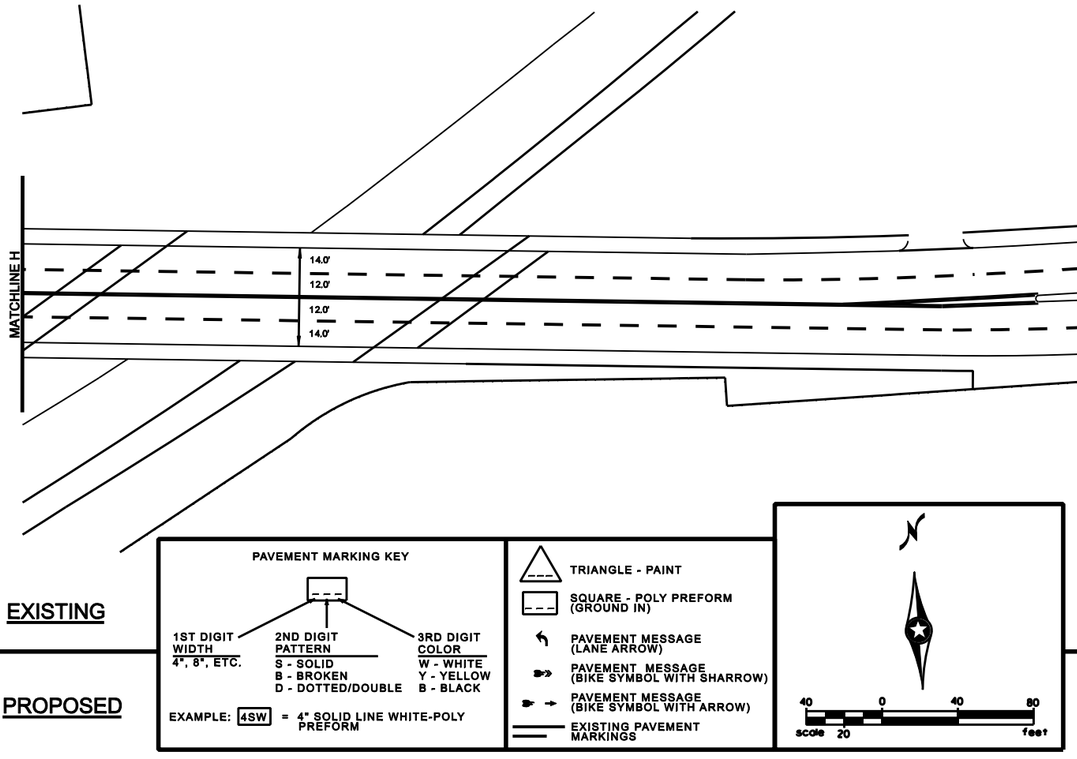

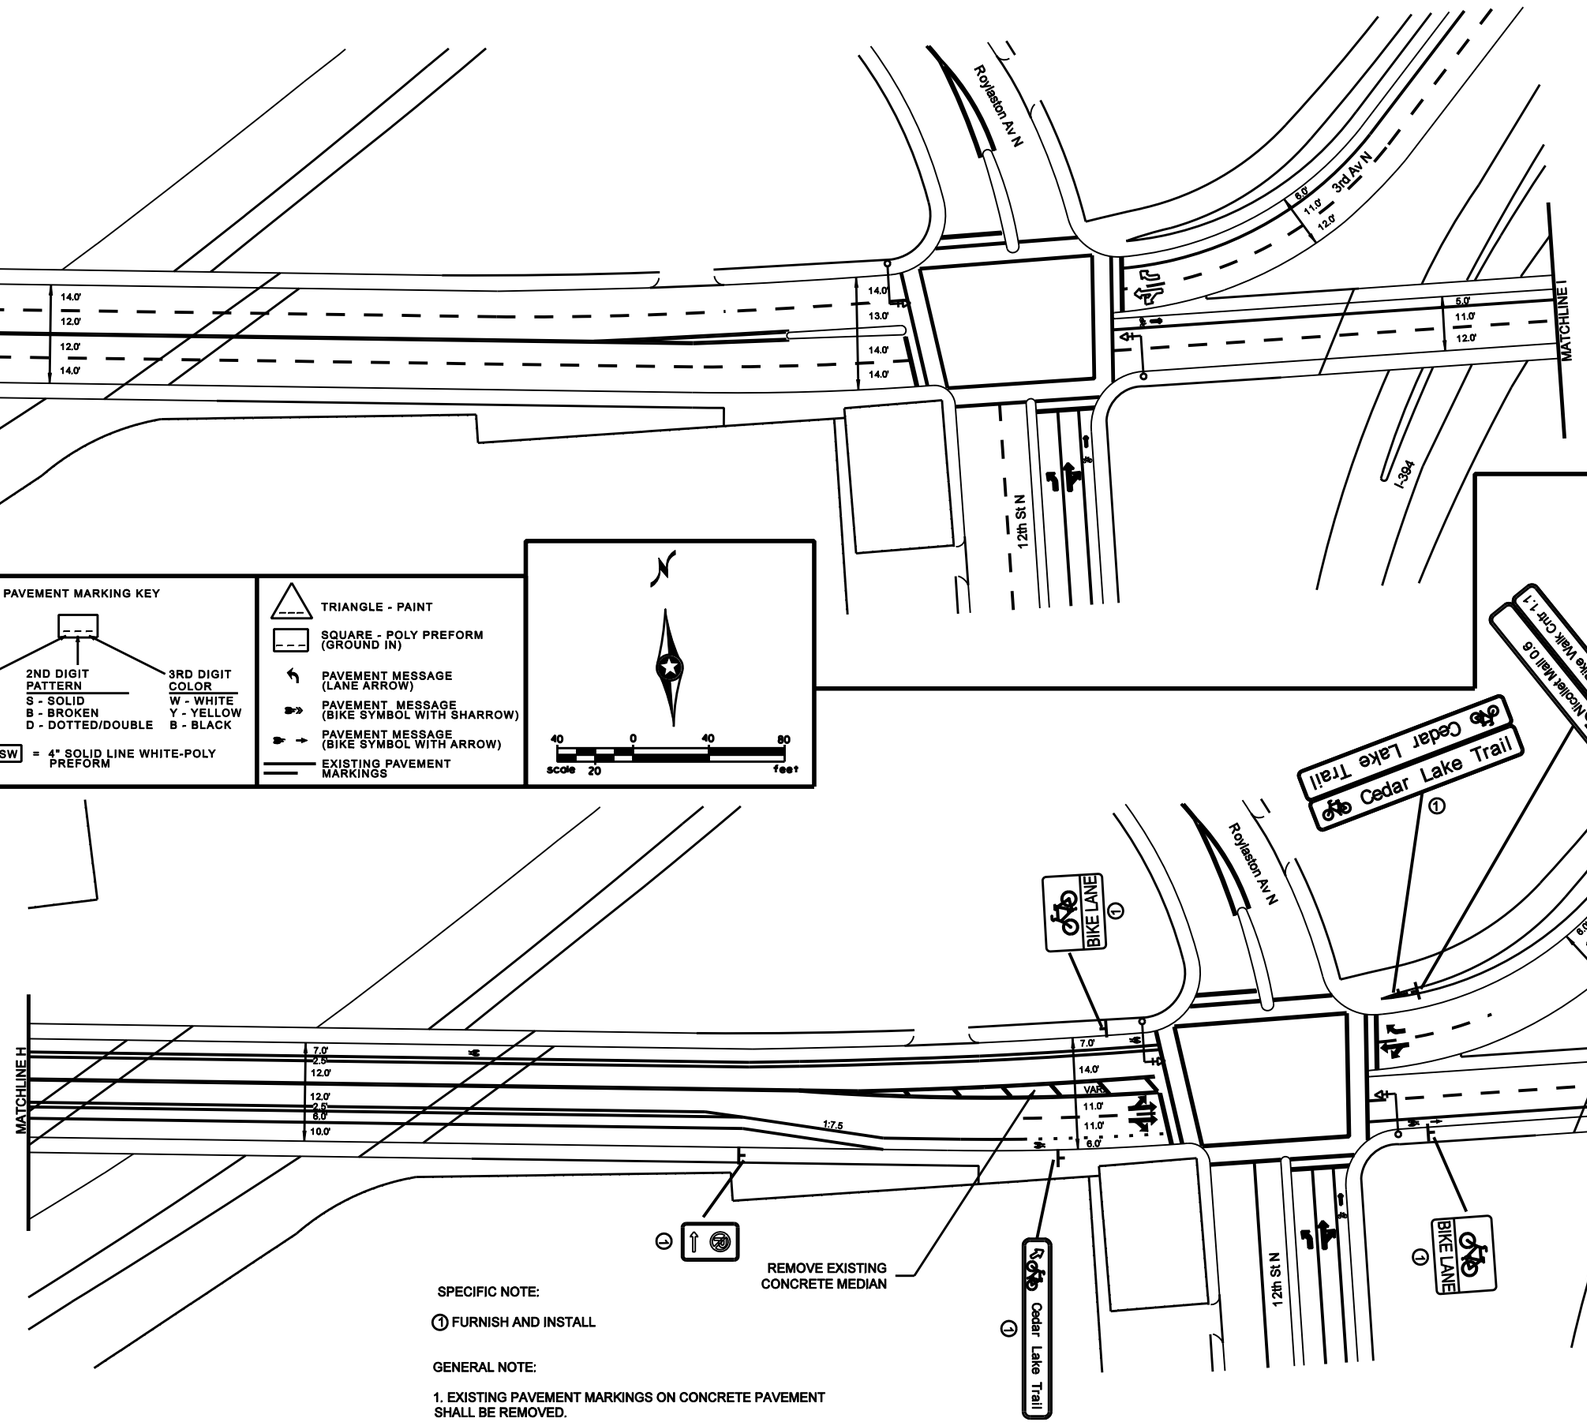

SPECIFIC NOTE:

① FURNISH AND INSTALL

GENERAL NOTE:

1. EXISTING PAVEMENT MARKINGS ON CONCRETE PAVEMENT SHALL BE REMOVED.

S.P. 141-091-020

$FILES$
$MODELS$

DESIGN TEAM	NO.	BY	DATE	REVISIONS
DRAWN BY:				
DESIGNER:				
CHECKED BY:				

I hereby certify that this plan was prepared by me or under my direct supervision and that I am a duly Licensed Professional Engineer under the laws of the State of Minnesota.

Certified By: _____ Lic. No. _____
Licensed Professional Engineer

Printed Name: _____ Date: _____

MINNEAPOLIS DEPARTMENT OF PUBLIC WORKS

MINNEAPOLIS, MINNESOTA
S.P. 141-091-015

GLENWOOD AVENUE NORTH C.S.A.H. 40 BIKE LANE IMPROVEMENTS

FILE NO. MNPLS107438

17 OF 18

$TIME$

$DATE$

EXISTING

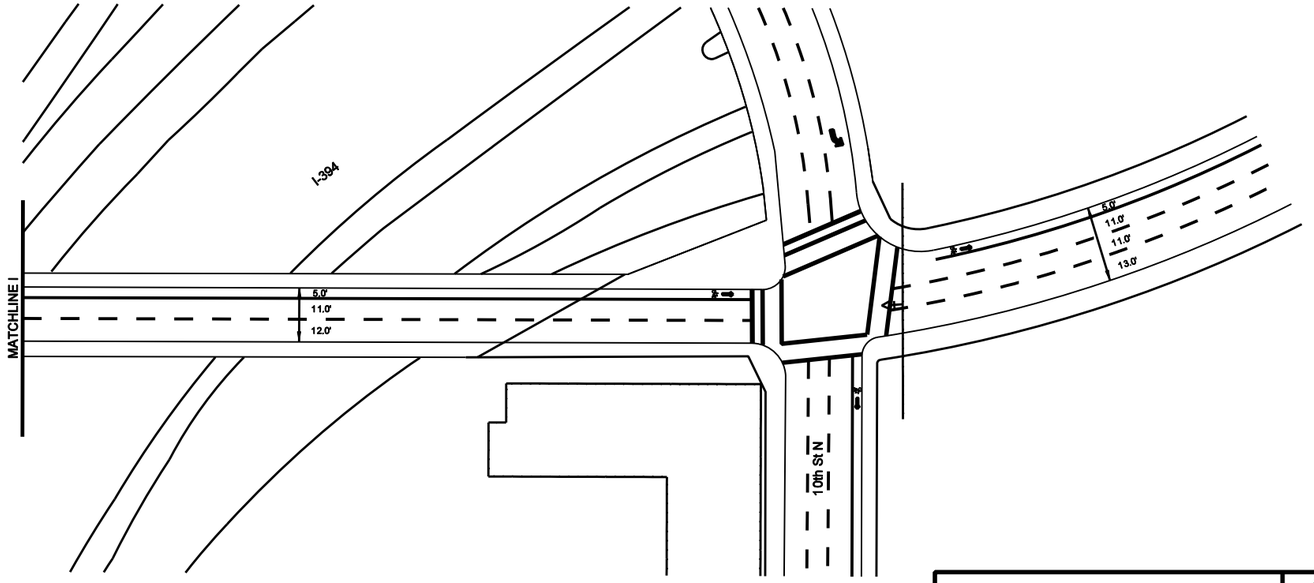

PROPOSED

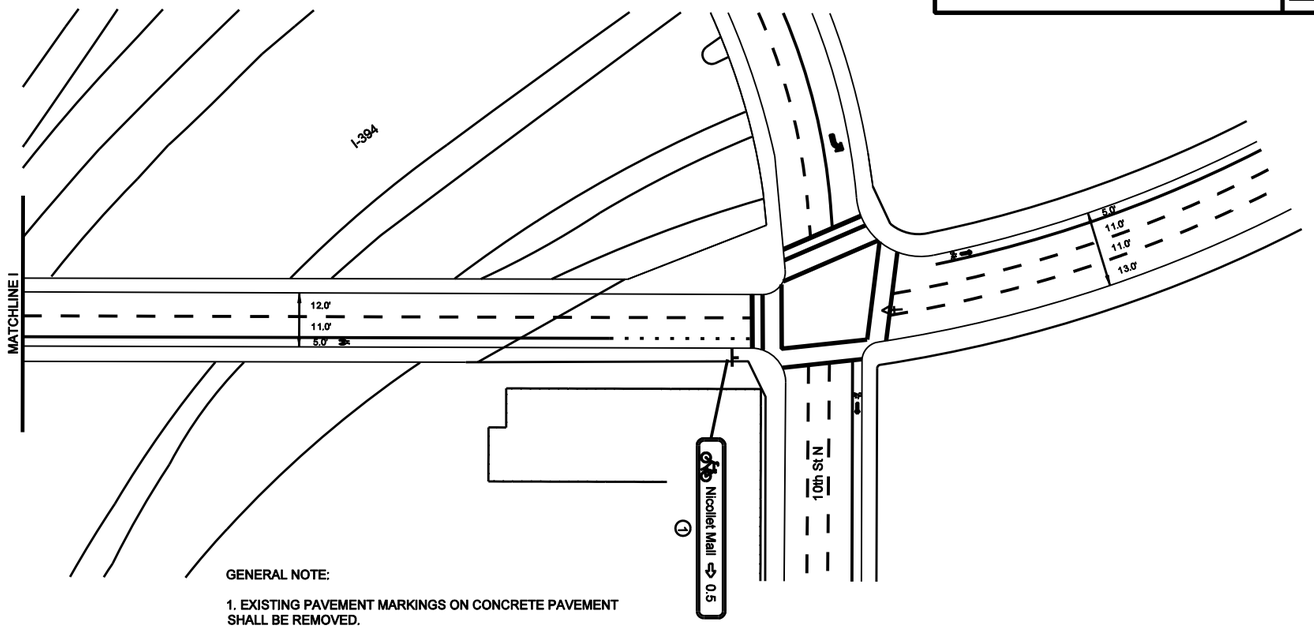

PAVEMENT MARKING KEY

1ST DIGIT WIDTH 4", 8", ETC.	2ND DIGIT PATTERN	3RD DIGIT COLOR
	S - SOLID	W - WHITE
	B - BROKEN	Y - YELLOW
	D - DOTTED/DOUBLE	B - BLACK

EXAMPLE: 4SW = 4" SOLID LINE WHITE-POLY PREFORM

- TRIANGLE - PAINT
- SQUARE - POLY PREFORM (GROUND IN)
- PAVEMENT MESSAGE (LANE ARROW)
- PAVEMENT MESSAGE (BIKE SYMBOL WITH SHARROW)
- PAVEMENT MESSAGE (BIKE SYMBOL WITH ARROW)
- EXISTING PAVEMENT MARKINGS

N

40 0 40 80

scale 20 feet

GENERAL NOTE:

1. EXISTING PAVEMENT MARKINGS ON CONCRETE PAVEMENT SHALL BE REMOVED.

S.P. 141-091-020

DESIGN TEAM	NO.	BY	DATE	REVISIONS
DRAWN BY:				
DESIGNER:				
CHECKED BY:				

I hereby certify that this plan was prepared by me or under my direct supervision and that I am a duly Licensed Professional Engineer under the laws of the State of Minnesota.

Certified By: _____ Lic. No. _____
Licensed Professional Engineer

Printed Name: _____ Date: _____

MINNEAPOLIS DEPARTMENT OF PUBLIC WORKS

MINNEAPOLIS, MINNESOTA

S.P. 141-091-015

GLENWOOD AVENUE NORTH C.S.A.H. 40 BIKE LANE IMPROVEMENTS

FILE NO. MNPLS107438

18 OF 18

$FILE$

$MODEL$