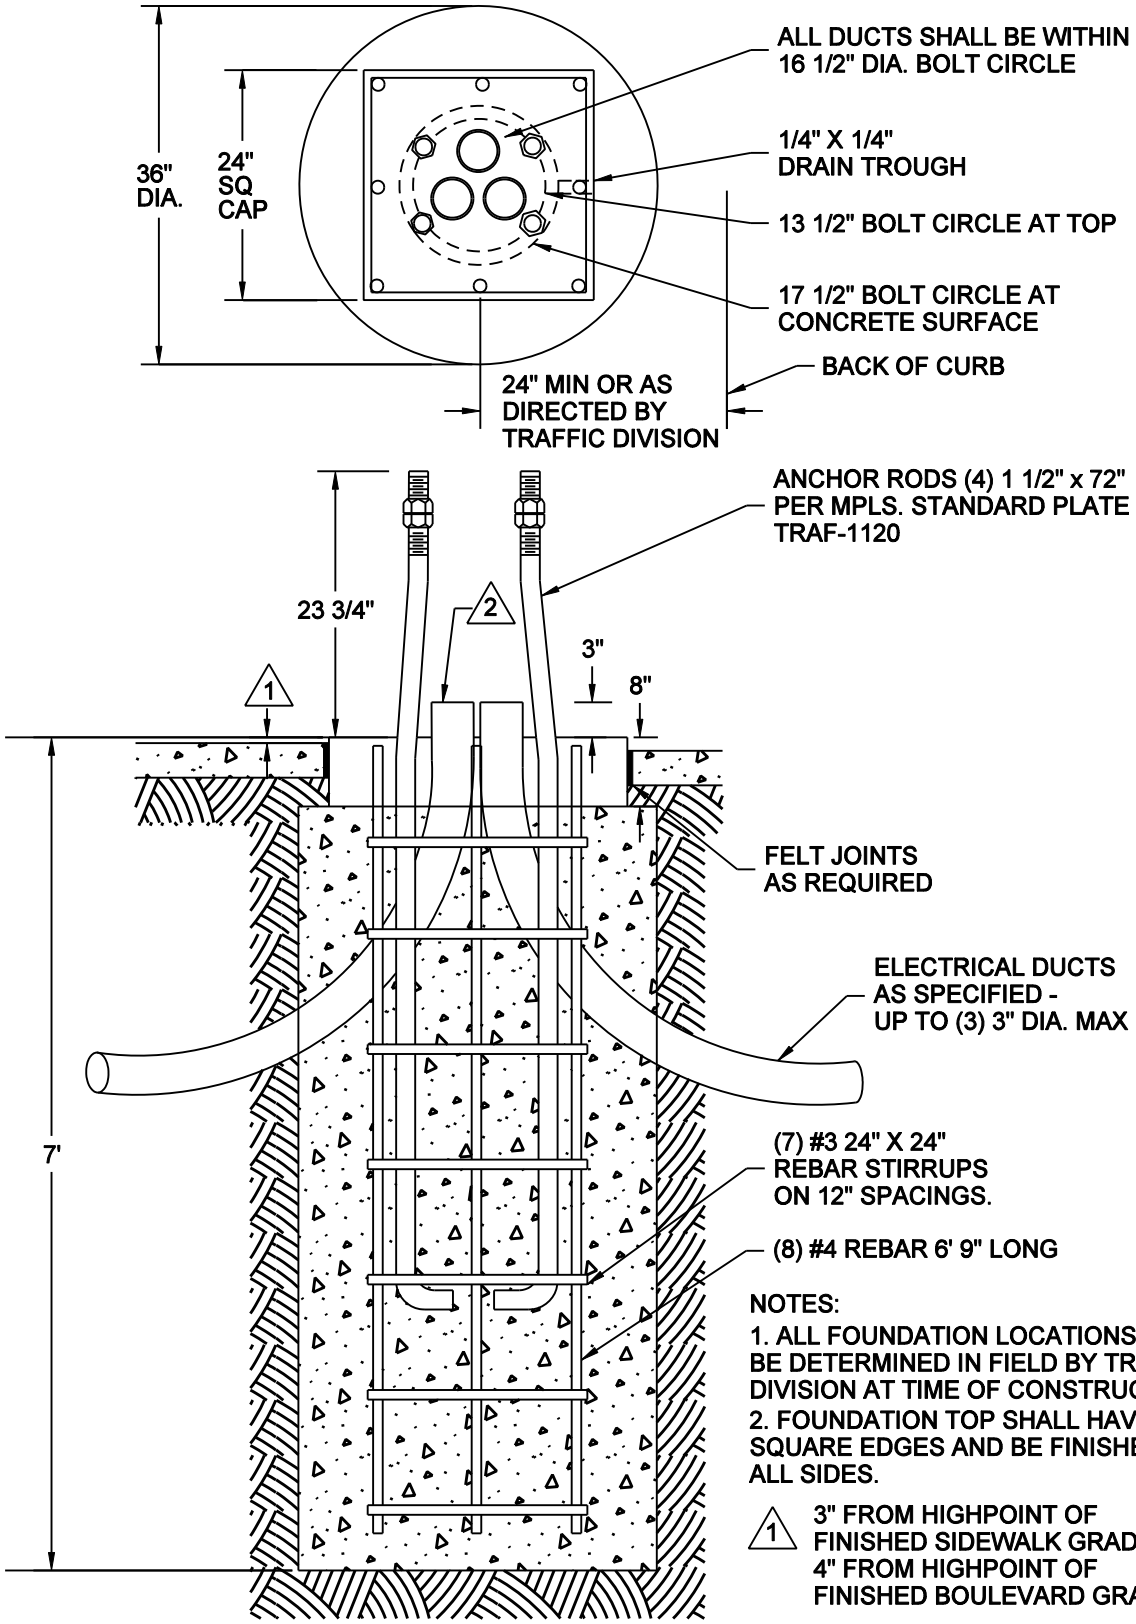

NOTES:

1. ALL FOUNDATION LOCATIONS SHALL BE DETERMINED IN FIELD BY TRAFFIC DIVISION AT TIME OF CONSTRUCTION.
2. FOUNDATION TOP SHALL HAVE SQUARE EDGES AND BE FINISHED ON ALL SIDES.

1 3" FROM HIGHPOINT OF FINISHED SIDEWALK GRADE, 4" FROM HIGHPOINT OF FINISHED BOULEVARD GRADE.

2 PROVIDE PROTECTIVE BUSHINGS ON ALL CONDUITS.

NO SCALE

MINNEAPOLIS DEPARTMENT OF PUBLIC WORKS		FOUNDATION - SIGNAL OVERHEAD - MASTARM 10'-26' TYPE "A" REFERENCE PLATE: TRAF-1120	STANDARD PLATE NO. TRAF-1072-R1
DRAWN: CLK	DATE: 9/7/12		
APPROVED: DRP	DATE: 9/7/12		