7:12:55 AM

6/18/2010

S:\K0\M\Mnpls\107438\5-dsgn\5i-cadd\Civil\plnshts\Phase 2\Franklin Av E_SS.dgn

plnsht1

EXISTING

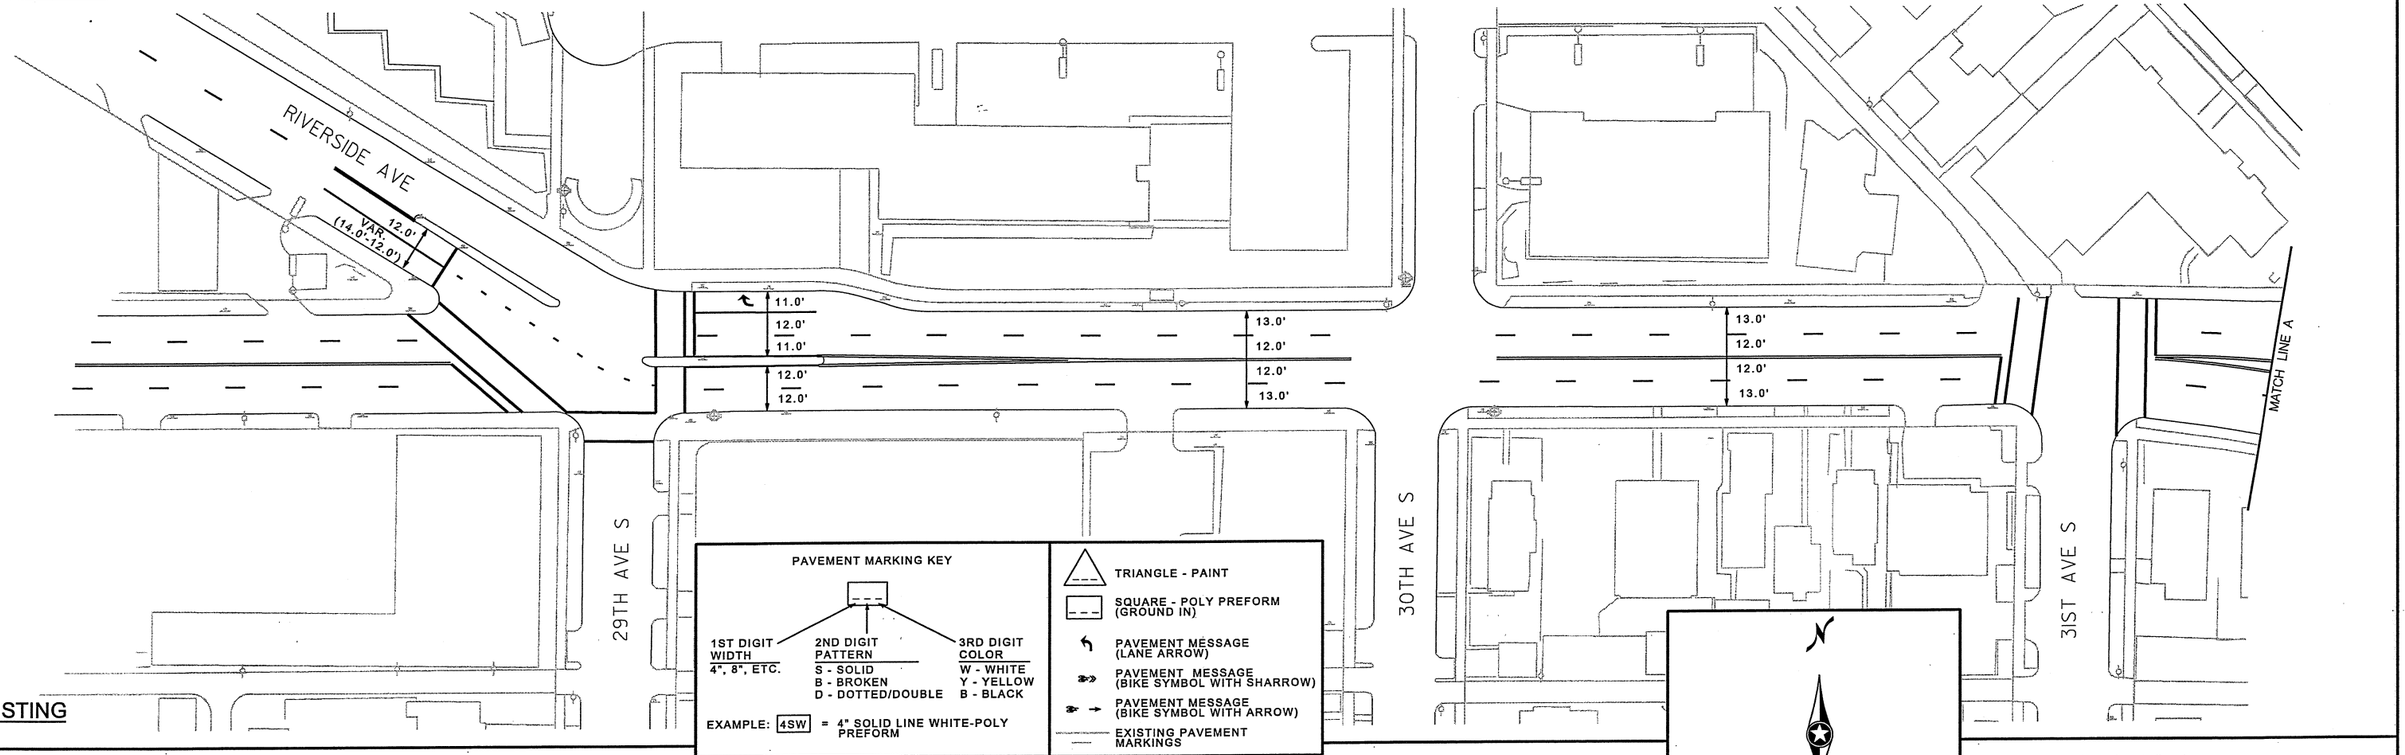

PROPOSED

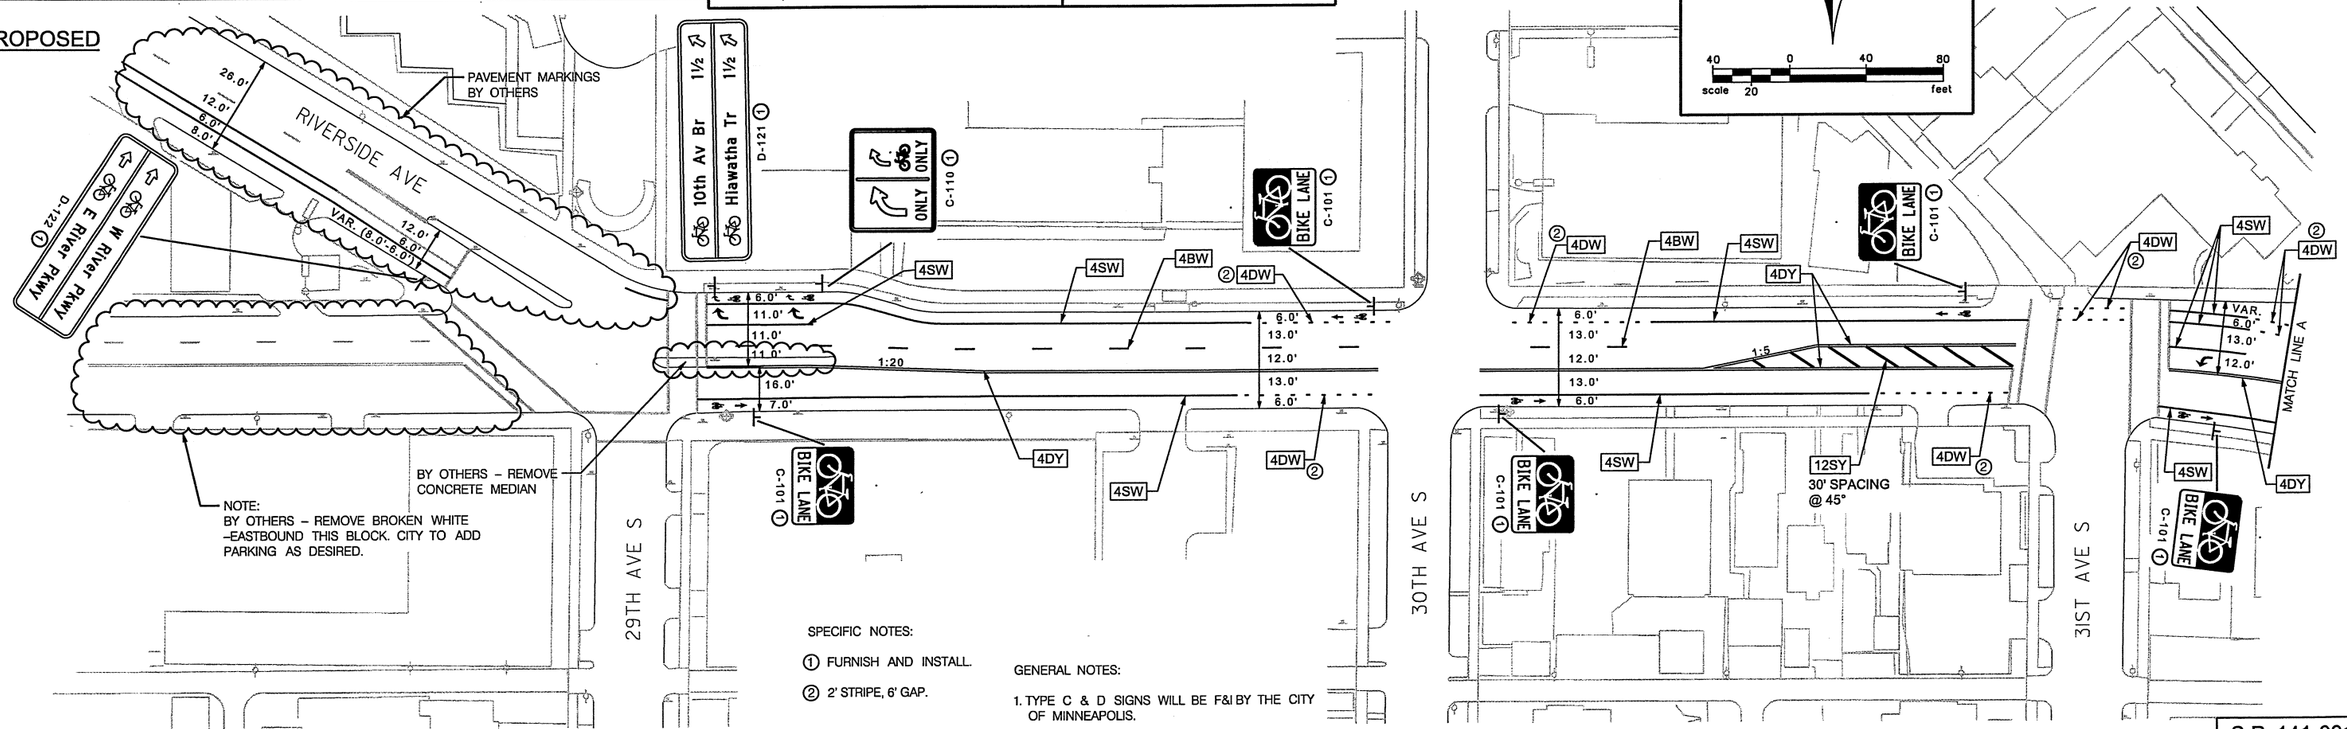

SPECIFIC NOTES:

① FURNISH AND INSTALL.

② 2' STRIPE, 6' GAP.

GENERAL NOTES:

1. TYPE C & D SIGNS WILL BE F&I BY THE CITY OF MINNEAPOLIS.

S.P. 141-091-020

DESIGN TEAM	NO.	BY	DATE	REVISIONS
DRAWN BY: MTT				
DESIGNER: DRB				
CHECKED BY: HNK				

I hereby certify that this plan was prepared by me or under my direct supervision and that I am a duly Licensed Professional Engineer under the laws of the State of Minnesota.
Certified By: _____ Lic. No. 42804
Licensed Professional Engineer
Printed Name: HEATHER N. KIENITZ Date: 6/18/2010

MINNEAPOLIS DEPARTMENT OF PUBLIC WORKS

SEH
PHONE: (651)490-2000
3535 VADNAIS CENTER DR.
ST. PAUL, MN 55110

MINNEAPOLIS, MINNESOTA
S.P. 141-091-020

FRANKLIN AVENUE EAST BIKE LANE IMPROVEMENTS

FILE NO. MNPLS107438

1 OF 3

90 / 259

7:12:58 AM

6/18/2010

EXISTING

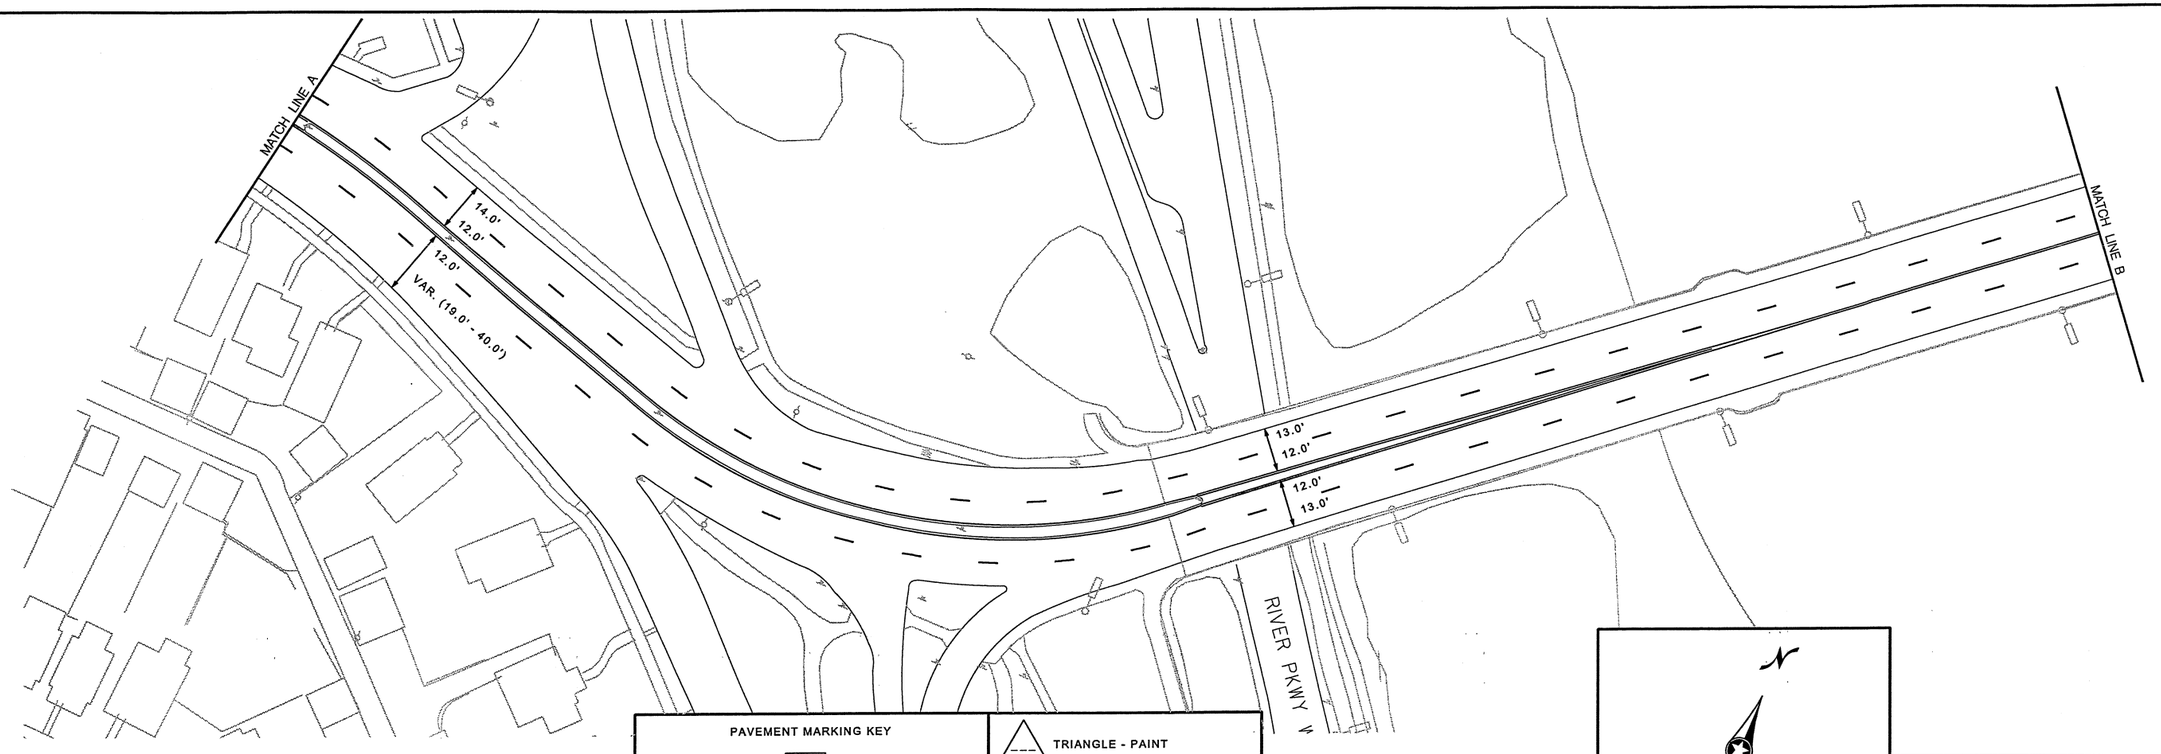

PROPOSED

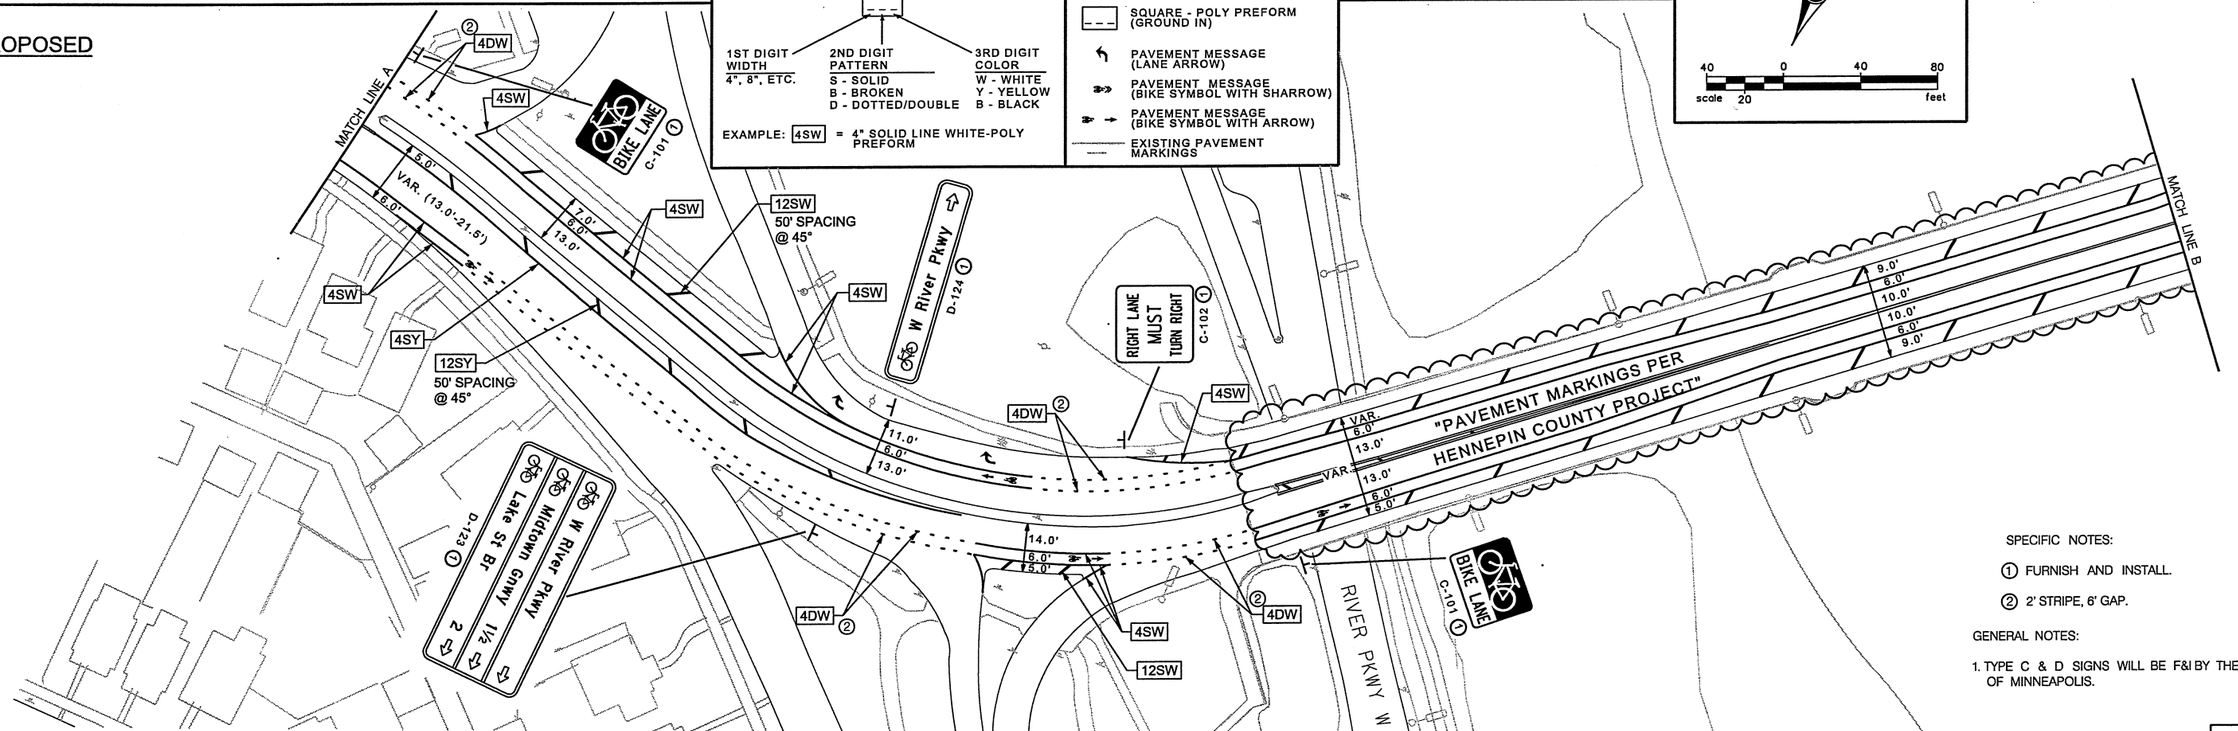

PAVEMENT MARKING KEY

EXAMPLE: 4SW = 4" SOLID LINE WHITE-POLY PREFORM

- TRIANGLE - PAINT
- SQUARE - POLY PREFORM (GROUND IN)
- PAVEMENT MESSAGE (LANE ARROW)
- PAVEMENT MESSAGE (BIKE SYMBOL WITH SHARROW)
- PAVEMENT MESSAGE (BIKE SYMBOL WITH ARROW)
- EXISTING PAVEMENT MARKINGS

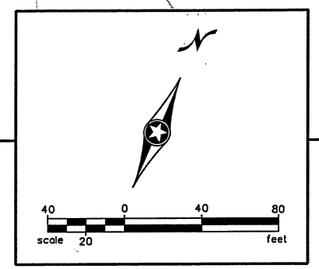

SPECIFIC NOTES:

① FURNISH AND INSTALL.

② 2' STRIPE, 6' GAP.

GENERAL NOTES:

1. TYPE C & D SIGNS WILL BE F&I BY THE CITY OF MINNEAPOLIS.

S.P. 141-091-020

DESIGN TEAM	NO.	BY	DATE	REVISIONS
DRAWN BY: MTT				
DESIGNER: DRB				
CHECKED BY: HNK				

I hereby certify that this plan was prepared by me or under my direct supervision and that I am a duly Licensed Professional Engineer under the laws of the State of Minnesota.
Certified By: _____ Lic. No. 42804
Licensed Professional Engineer
Printed Name: HEATHER N. KIENITZ Date: 6/18/2010

MINNEAPOLIS DEPARTMENT OF PUBLIC WORKS

SEH
PHONE: (651)490-2000
3535 VADNAIS CENTER DR.
ST. PAUL, MN 55110

MINNEAPOLIS, MINNESOTA
S.P. 141-091-020

FRANKLIN AVENUE EAST BIKE LANE IMPROVEMENTS

FILE NO. MNPLS107438

2 OF 3

91 / 259

S:\KOVM\Mnpls\107438\5-dsgn\51-cadd\Civil\plnshts\Phase 2\Franklin Av E_SS.dgn
plnsht2

7:13:01 AM

6/18/2010

EXISTING

PROPOSED

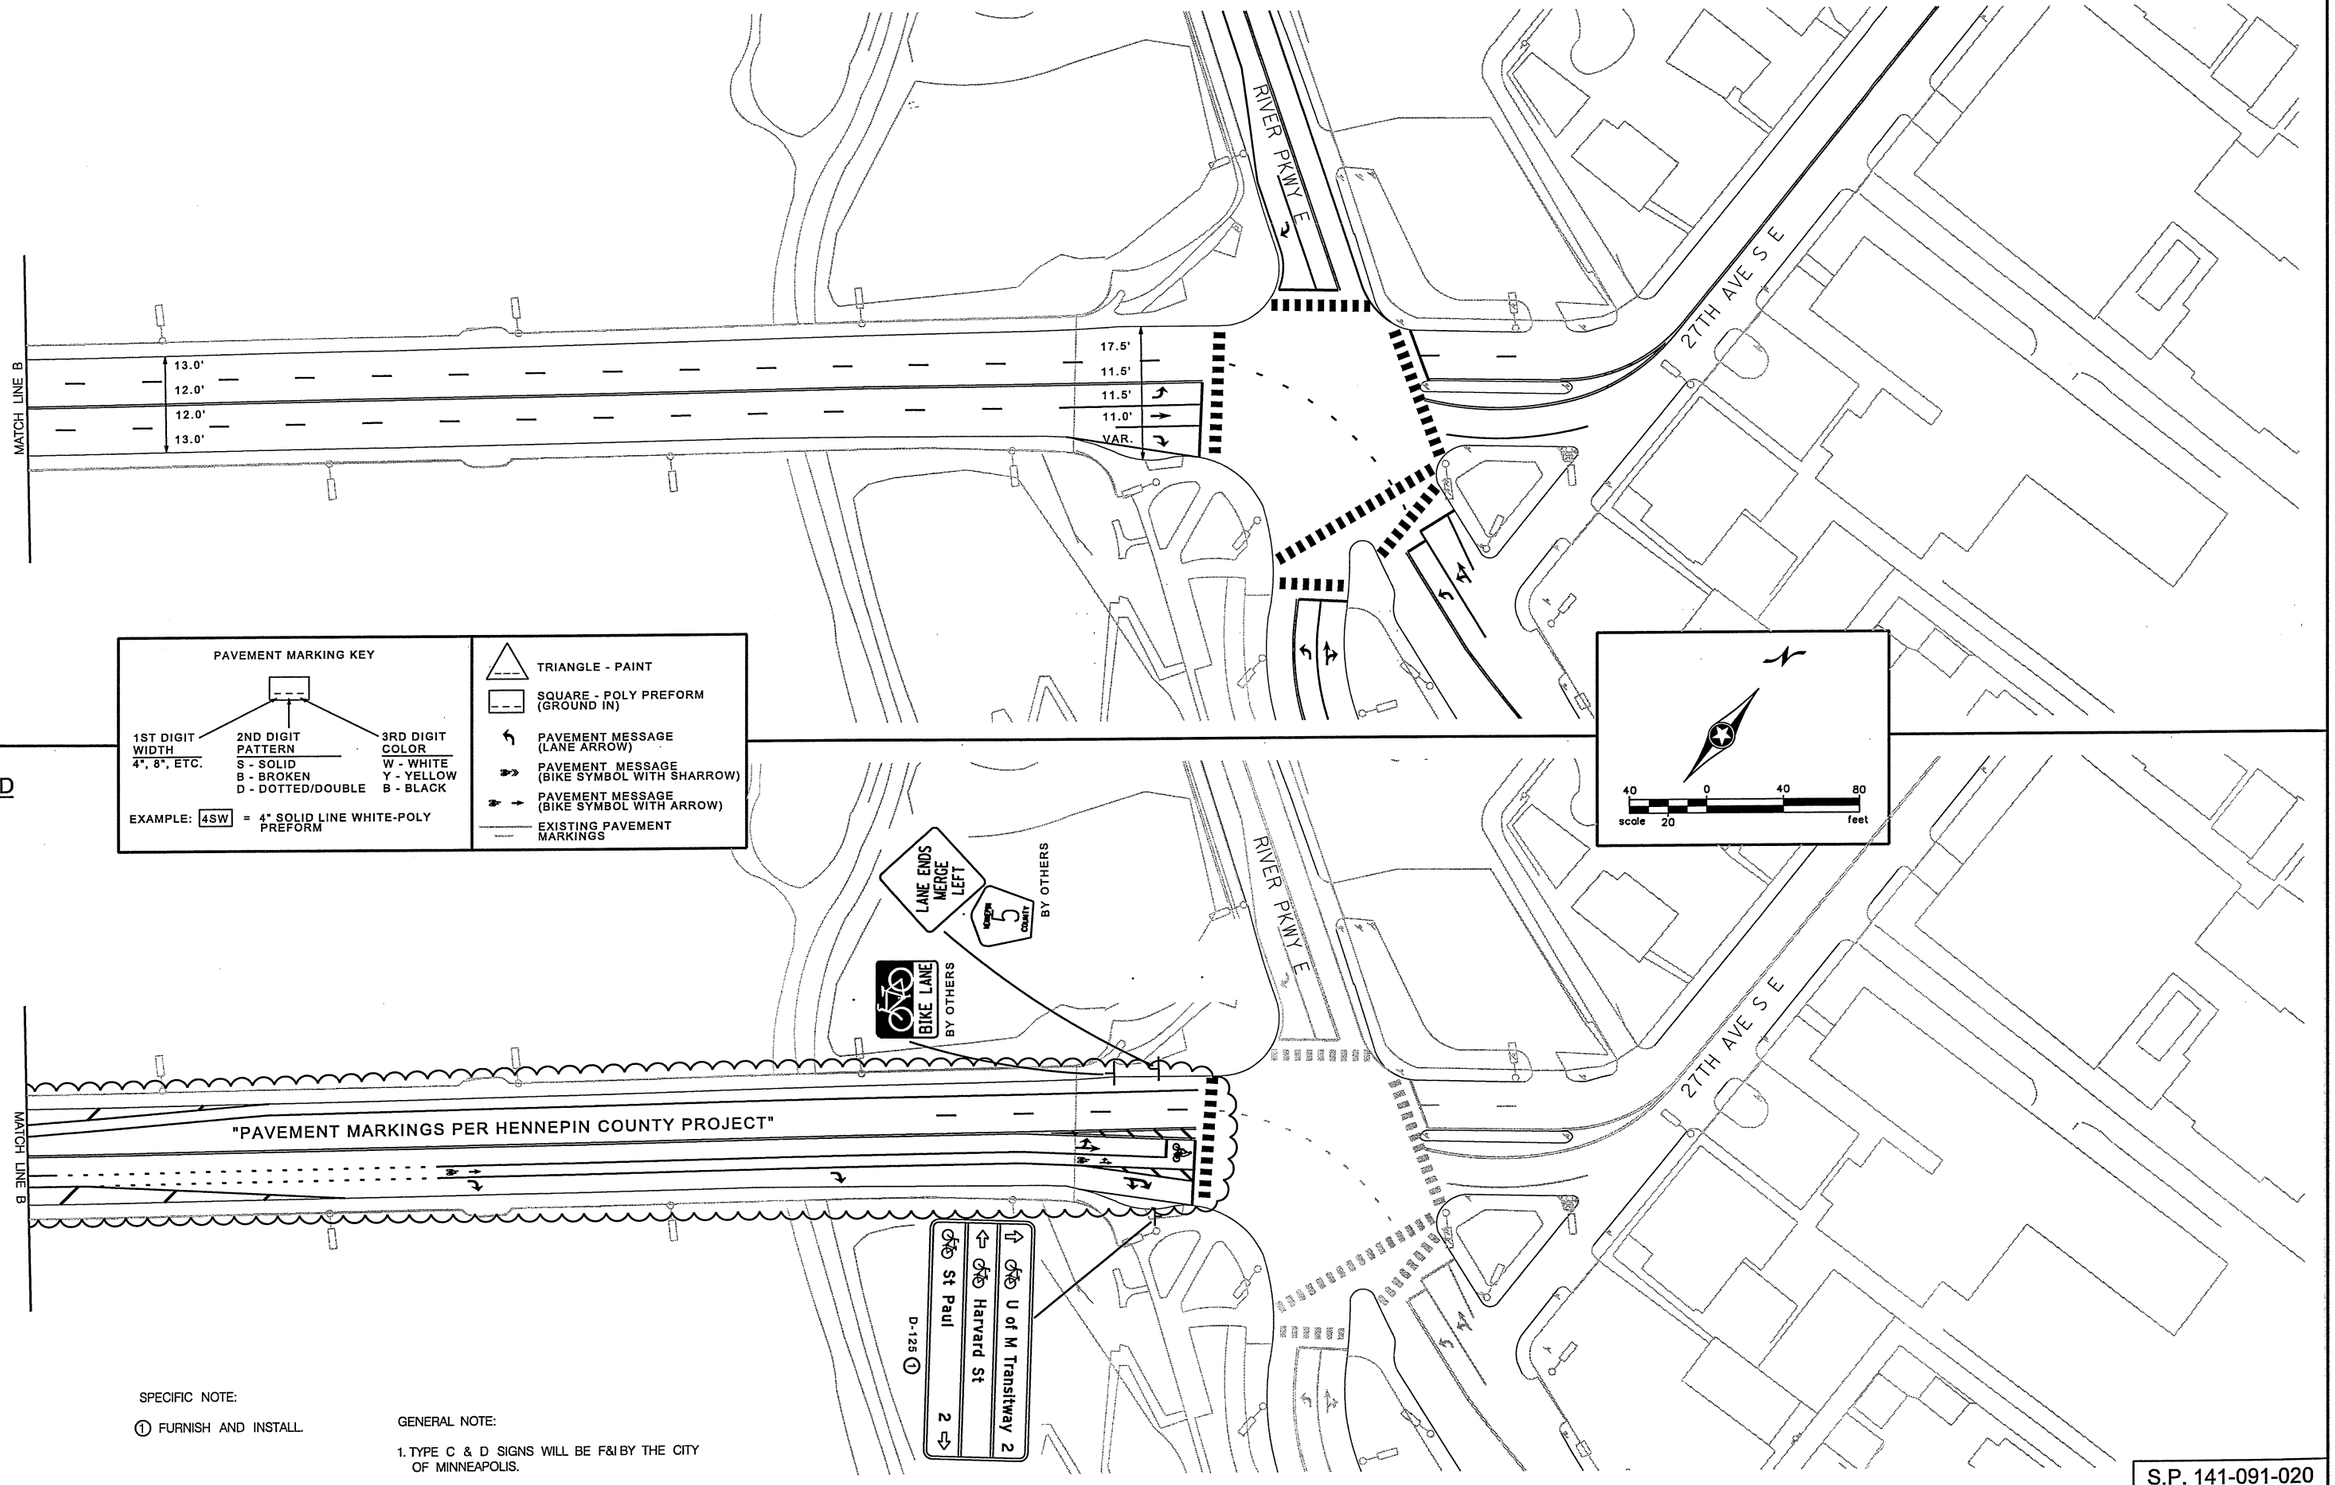

PAVEMENT MARKING KEY

1ST DIGIT WIDTH: 4", 8", ETC.

2ND DIGIT PATTERN: S - SOLID; B - BROKEN; D - DOTTED/DOUBLE

3RD DIGIT COLOR: W - WHITE; Y - YELLOW; B - BLACK

EXAMPLE: 4SW = 4" SOLID LINE WHITE-POLY PREFORM

- TRIANGLE - PAINT
- SQUARE - POLY PREFORM (GROUND IN)
- PAVEMENT MESSAGE (LANE ARROW)
- PAVEMENT MESSAGE (BIKE SYMBOL WITH SHARROW)
- PAVEMENT MESSAGE (BIKE SYMBOL WITH ARROW)
- EXISTING PAVEMENT MARKINGS

40 0 40 80
scale 20 feet

SPECIFIC NOTE:

(1) FURNISH AND INSTALL.

GENERAL NOTE:

1. TYPE C & D SIGNS WILL BE F&I BY THE CITY OF MINNEAPOLIS.

S.P. 141-091-020

DESIGN TEAM	NO.	BY	DATE	REVISIONS
DRAWN BY: MTT				
DESIGNER: DRB				
CHECKED BY: HNK				

I hereby certify that this plan was prepared by me or under my direct supervision and that I am a duly Licensed Professional Engineer under the laws of the State of Minnesota. Lic. No. 42804
Certified By: _____ Licensed Professional Engineer
Printed Name: HEATHER N. KIENITZ Date: 6/18/2010

MINNEAPOLIS DEPARTMENT OF PUBLIC WORKS

SEH PHONE: (651)490-2000 3535 VADNAIS CENTER DR. ST. PAUL, MN 55110

MINNEAPOLIS, MINNESOTA
S.P. 141-091-020

FRANKLIN AVENUE EAST BIKE LANE IMPROVEMENTS

FILE NO. MNPLS107438

3 OF 3

92 / 259

S:\KOM\Mnpls\107438\5-dsgn\51-cadd\Civil\plnshts\Phase 2\Franklin Av E_SS.dgn
plnsht3