1:48:47 PM

6/10/2010

EXISTING

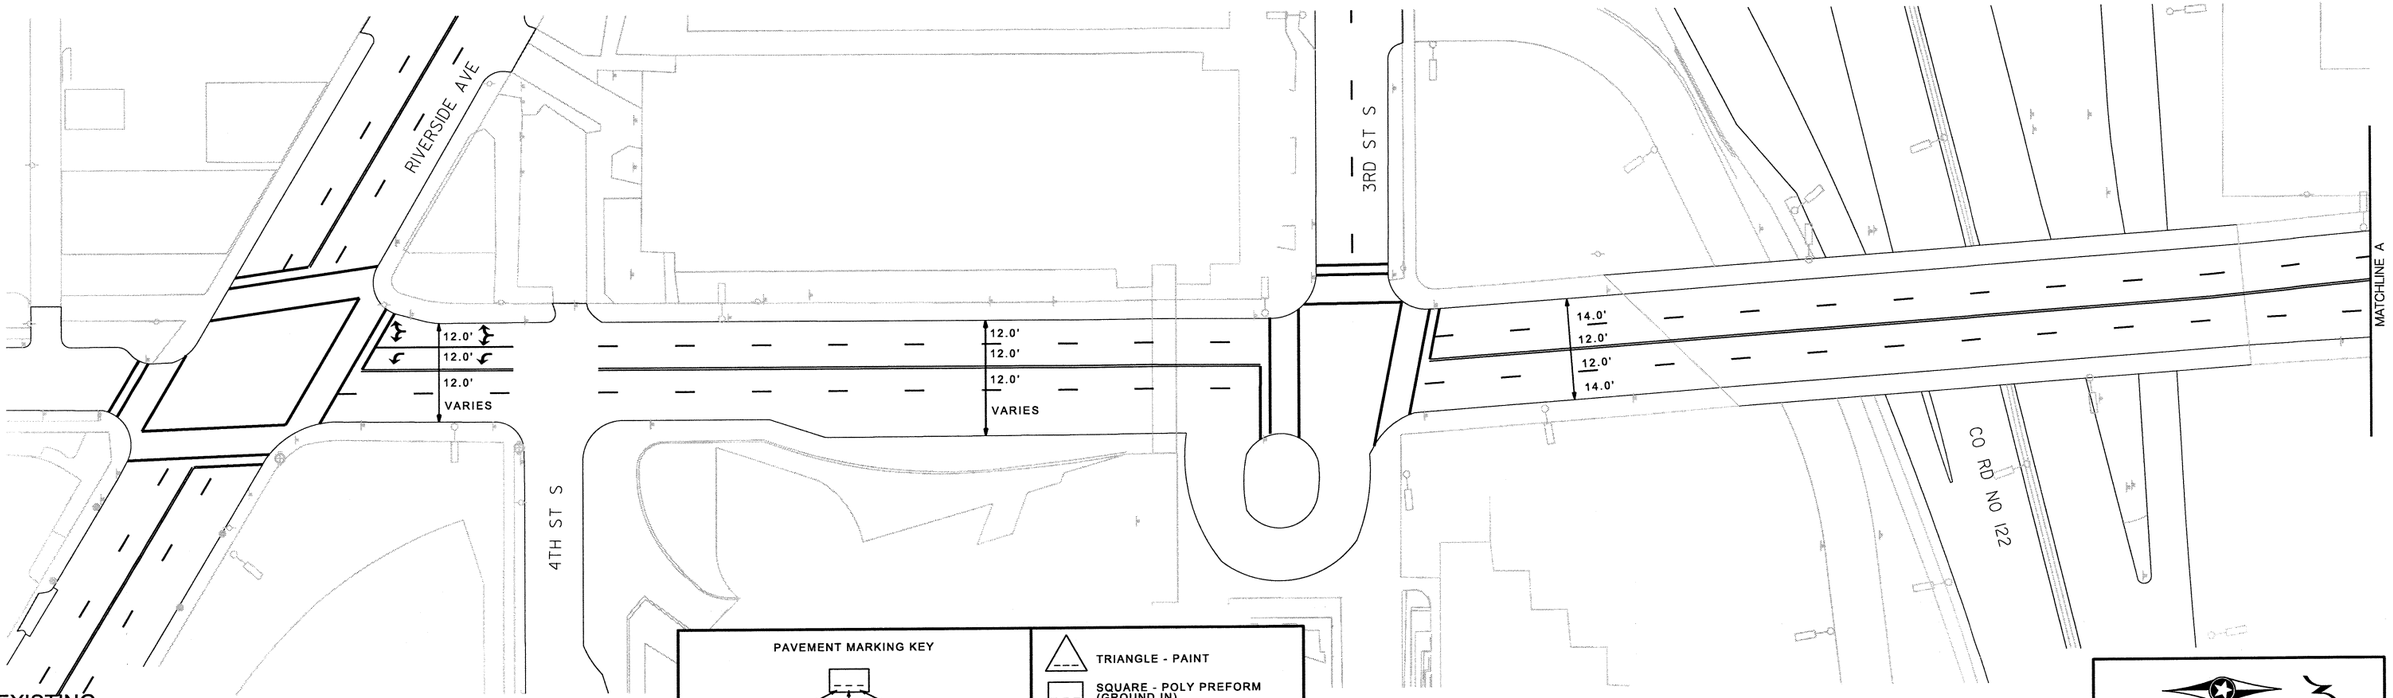

PROPOSED

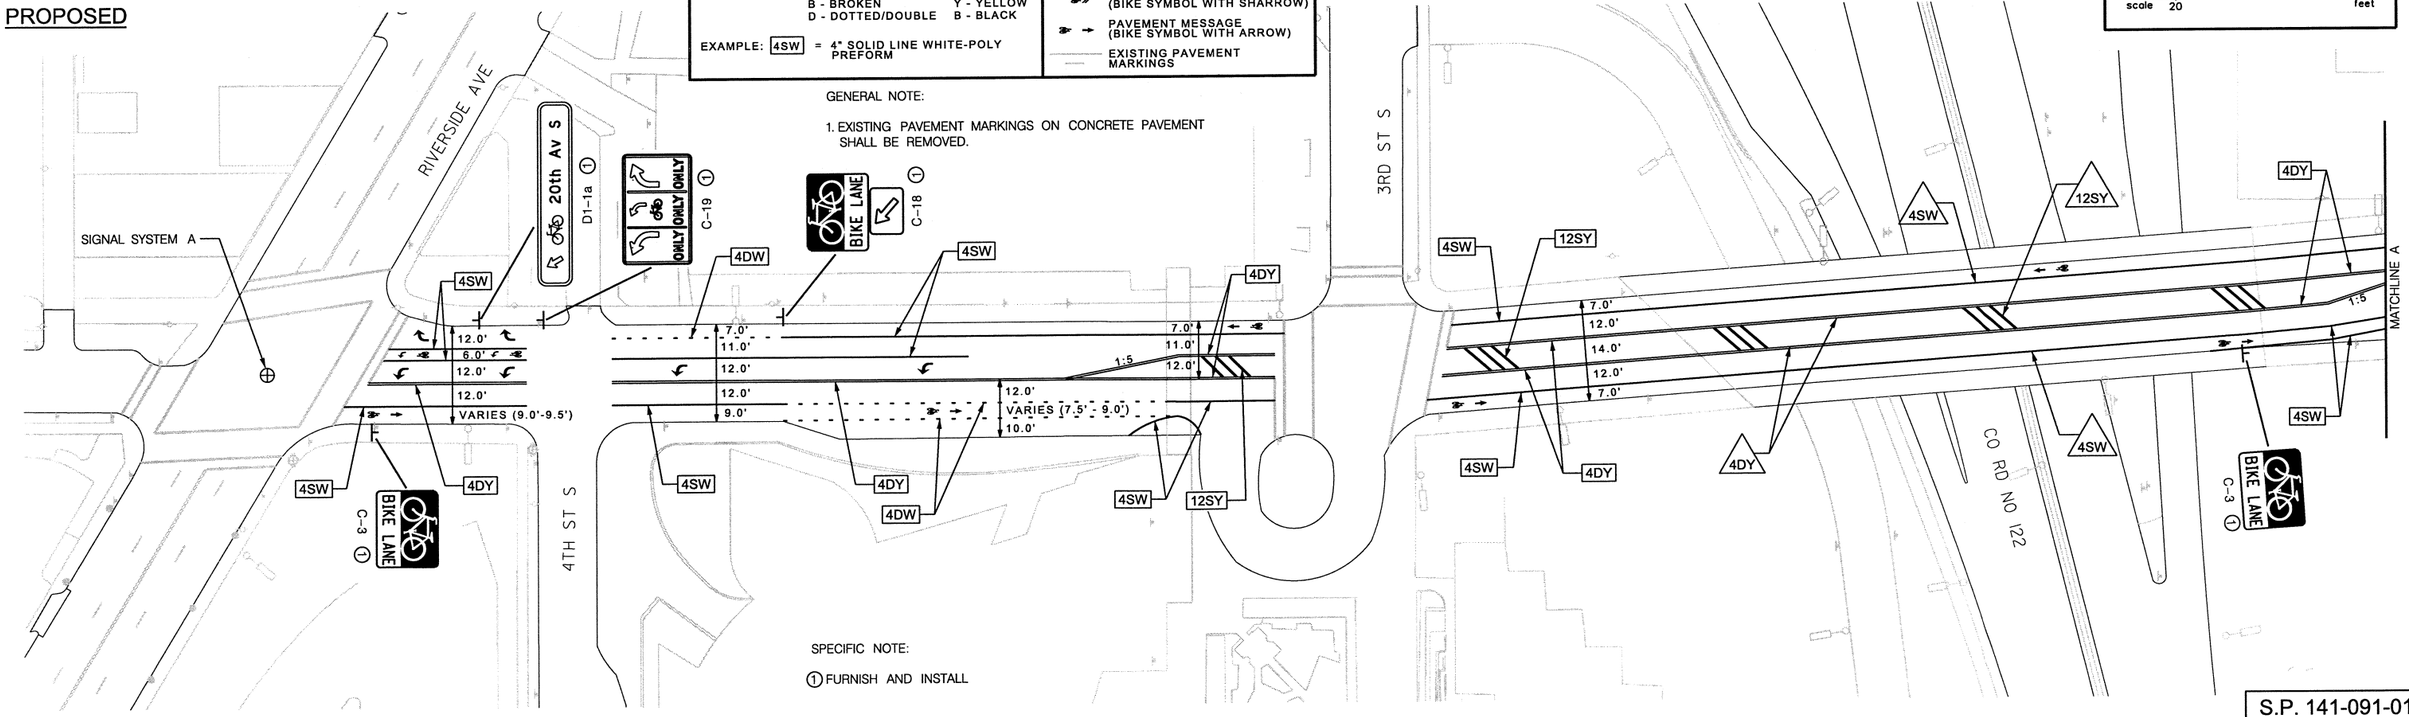

PAVEMENT MARKING KEY

1ST DIGIT WIDTH	2ND DIGIT PATTERN	3RD DIGIT COLOR
4", 8", ETC.	S - SOLID B - BROKEN D - DOTTED/DOUBLE	W - WHITE Y - YELLOW B - BLACK

EXAMPLE: 4SW = 4" SOLID LINE WHITE-POLY PREFORM

- TRIANGLE - PAINT
- SQUARE - POLY PREFORM (GROUND IN)
- PAVEMENT MESSAGE (LANE ARROW)
- PAVEMENT MESSAGE (BIKE SYMBOL WITH SHARROW)
- PAVEMENT MESSAGE (BIKE SYMBOL WITH ARROW)
- EXISTING PAVEMENT MARKINGS

GENERAL NOTE:

1. EXISTING PAVEMENT MARKINGS ON CONCRETE PAVEMENT SHALL BE REMOVED.

SPECIFIC NOTE:

① FURNISH AND INSTALL

40 0 40 80
scale 20 feet

S.P. 141-091-015

DESIGN TEAM	NO.	BY	DATE	REVISIONS
DRAWN BY: MTT				
DESIGNER: DRB				
CHECKED BY: HNK				

I hereby certify that this plan was prepared by me or under my direct supervision and that I am a duly Licensed Professional Engineer under the laws of the State of Minnesota.
Certified By: _____ Lic. No. 42804
Licensed Professional Engineer
Printed Name: HEATHER N. KIENITZ Date: 6/10/2010

MINNEAPOLIS DEPARTMENT OF PUBLIC WORKS

SEH
PHONE: (651)490-2000
3535 VADNAIS CENTER DR.
ST. PAUL, MN 55110

MINNEAPOLIS, MINNESOTA
S.P. 141-091-015

19TH AVENUE SOUTH BIKE LANE IMPROVEMENTS

FILE NO. MNPLS107438
I OF 4
II / 38

S:\KO\M\Mnpls\107438\5-dsgn\51-cadd\Civil\pinshts\Phase 1\19th Ave S.SS.dgn
pinsht 1

1:48:50 PM

6/10/2010

S:\KOM\Mnpls\107438\5-dsgn\51-cadd\Civil\plnshts\Phase 1\19th Ave S.SS.dgn plnsht 2

EXISTING

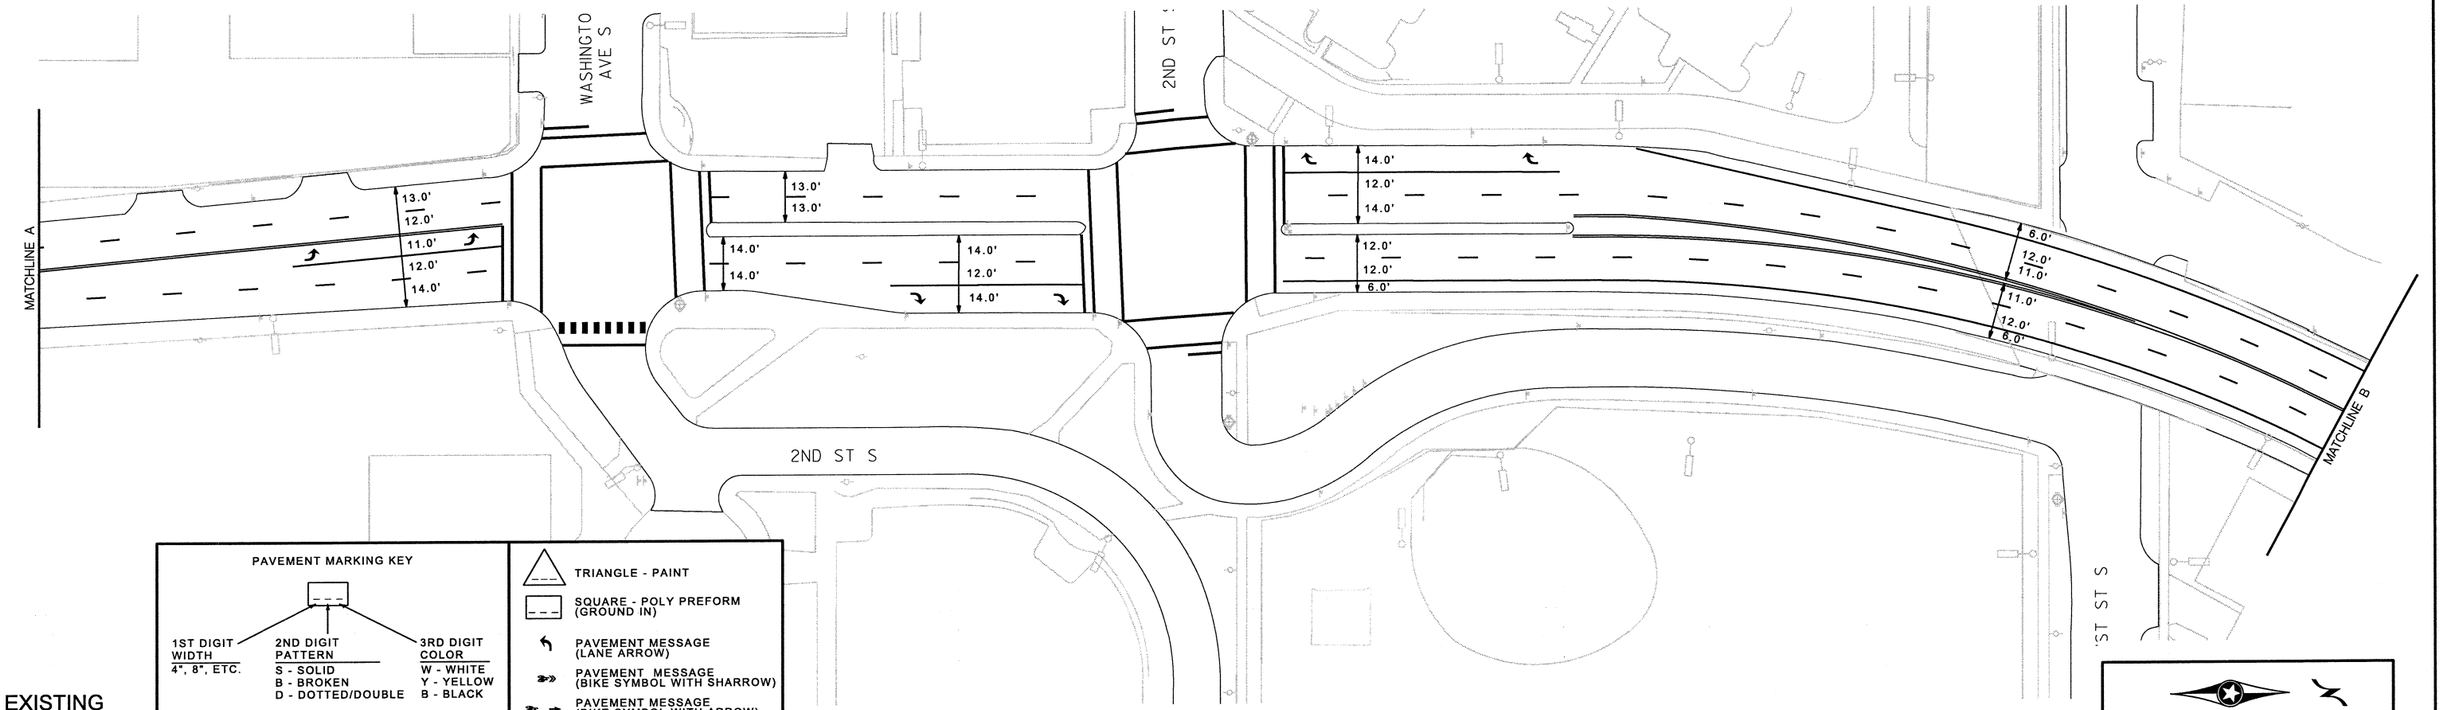

PAVEMENT MARKING KEY

1ST DIGIT WIDTH	2ND DIGIT PATTERN	3RD DIGIT COLOR
4", 8", ETC.	S - SOLID B - BROKEN D - DOTTED/DOUBLE	W - WHITE Y - YELLOW B - BLACK

EXAMPLE: 4SW = 4" SOLID LINE WHITE-POLY PREFORM

- TRIANGLE - PAINT
- SQUARE - POLY PREFORM (GROUND IN)
- PAVEMENT MESSAGE (LANE ARROW)
- PAVEMENT MESSAGE (BIKE SYMBOL WITH SHARROW)
- PAVEMENT MESSAGE (BIKE SYMBOL WITH ARROW)
- EXISTING PAVEMENT MARKINGS

40 0 40 80
scale 20 feet

PROPOSED

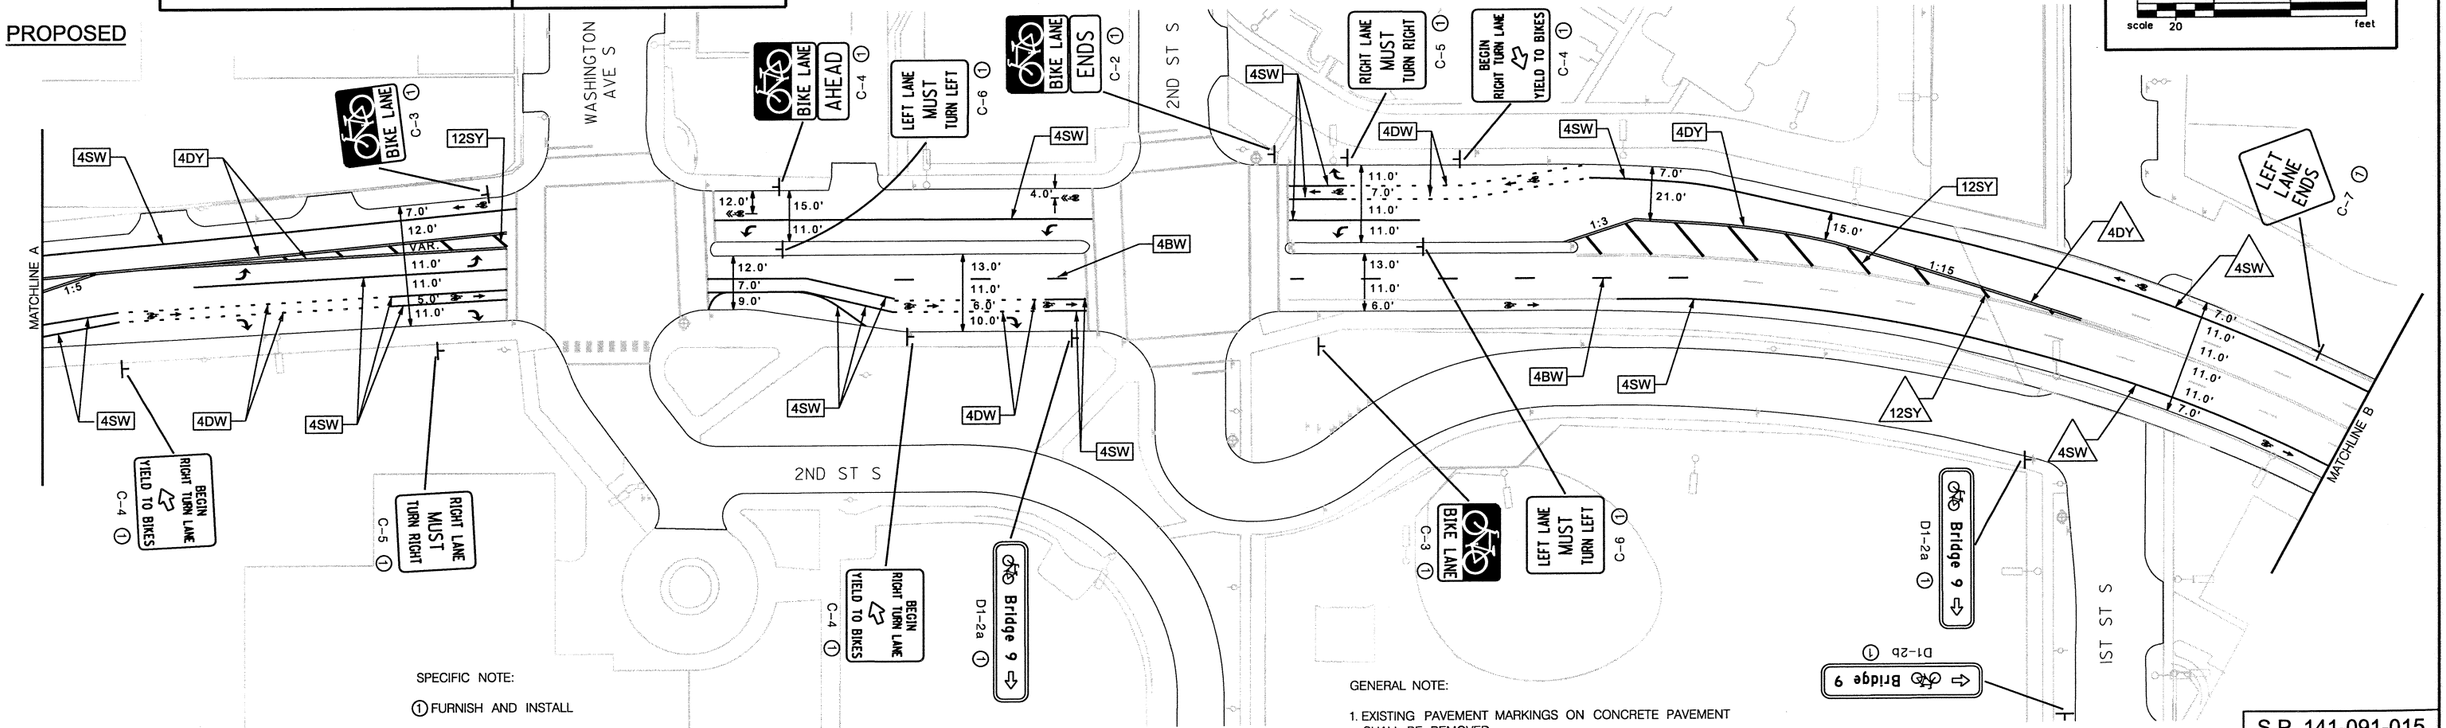

SPECIFIC NOTE:

① FURNISH AND INSTALL

GENERAL NOTE:

1. EXISTING PAVEMENT MARKINGS ON CONCRETE PAVEMENT SHALL BE REMOVED.

DESIGN TEAM	NO.	BY	DATE	REVISIONS
DRAWN BY: MTT				
DESIGNER: DRB				
CHECKED BY: HNK				

I hereby certify that this plan was prepared by me or under my direct supervision and that I am a duly Licensed Professional Engineer under the laws of the State of Minnesota.
Certified By: _____ Lic. No. 42804
Licensed Professional Engineer
Printed Name: HEATHER N. KIENITZ Date: 6/10/2010

MINNEAPOLIS DEPARTMENT OF PUBLIC WORKS

SEH
PHONE: (651)490-2000
3535 VADNAIS CENTER DR.
ST. PAUL, MN 55110

MINNEAPOLIS, MINNESOTA
S.P. 141-091-015

19TH AVENUE SOUTH BIKE LANE IMPROVEMENTS

S.P. 141-091-015

FILE NO. MNPLS107438

SHEET 2 OF 4

12 / 38

1:48:53 PM

6/10/2010

S:\K0\M\Mnpls\107438\5-dsgn\51-codd\Civil\plnshts\Phase 1\19th Ave S.SS.dgn
plnsht 3

EXISTING

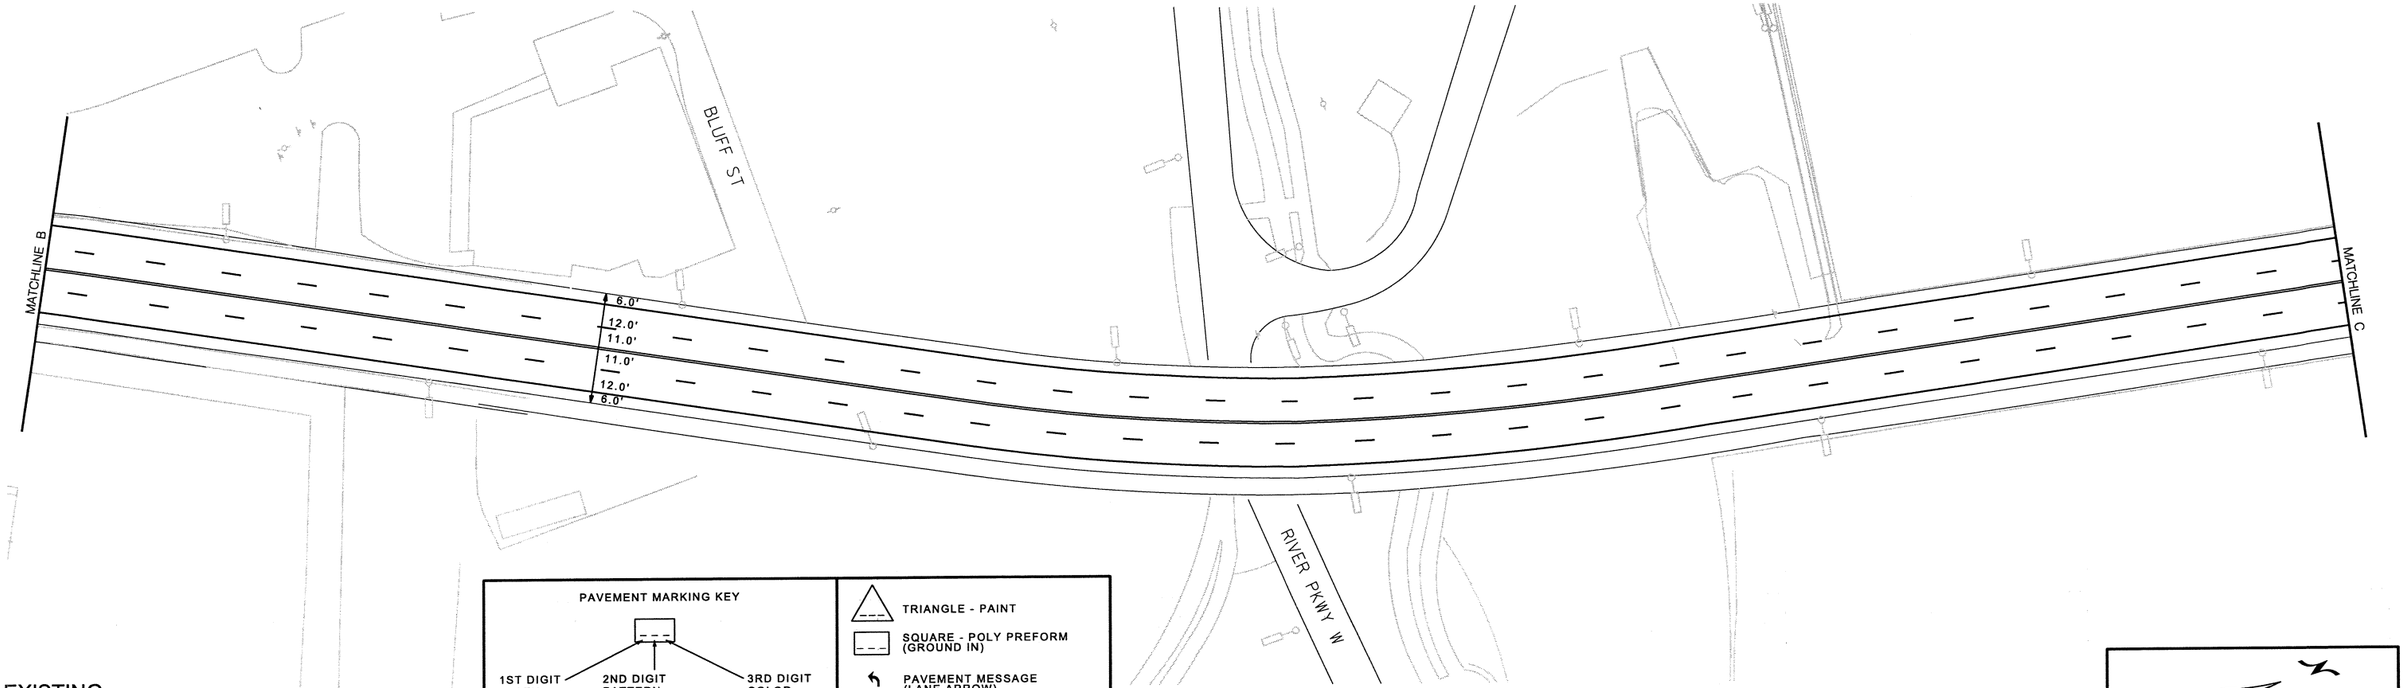

PAVEMENT MARKING KEY

1ST DIGIT WIDTH: 4", 8", ETC.

2ND DIGIT PATTERN: S - SOLID; B - BROKEN; D - DOTTED/DOUBLE

3RD DIGIT COLOR: W - WHITE; Y - YELLOW; B - BLACK

EXAMPLE: 4SW = 4" SOLID LINE WHITE-POLY PREFORM

- TRIANGLE - PAINT
- SQUARE - POLY PREFORM (GROUND IN)
- PAVEMENT MESSAGE (LANE ARROW)
- PAVEMENT MESSAGE (BIKE SYMBOL WITH SHARROW)
- PAVEMENT MESSAGE (BIKE SYMBOL WITH ARROW)
- EXISTING PAVEMENT MARKINGS

40 0 40 80
scale 20 feet

PROPOSED

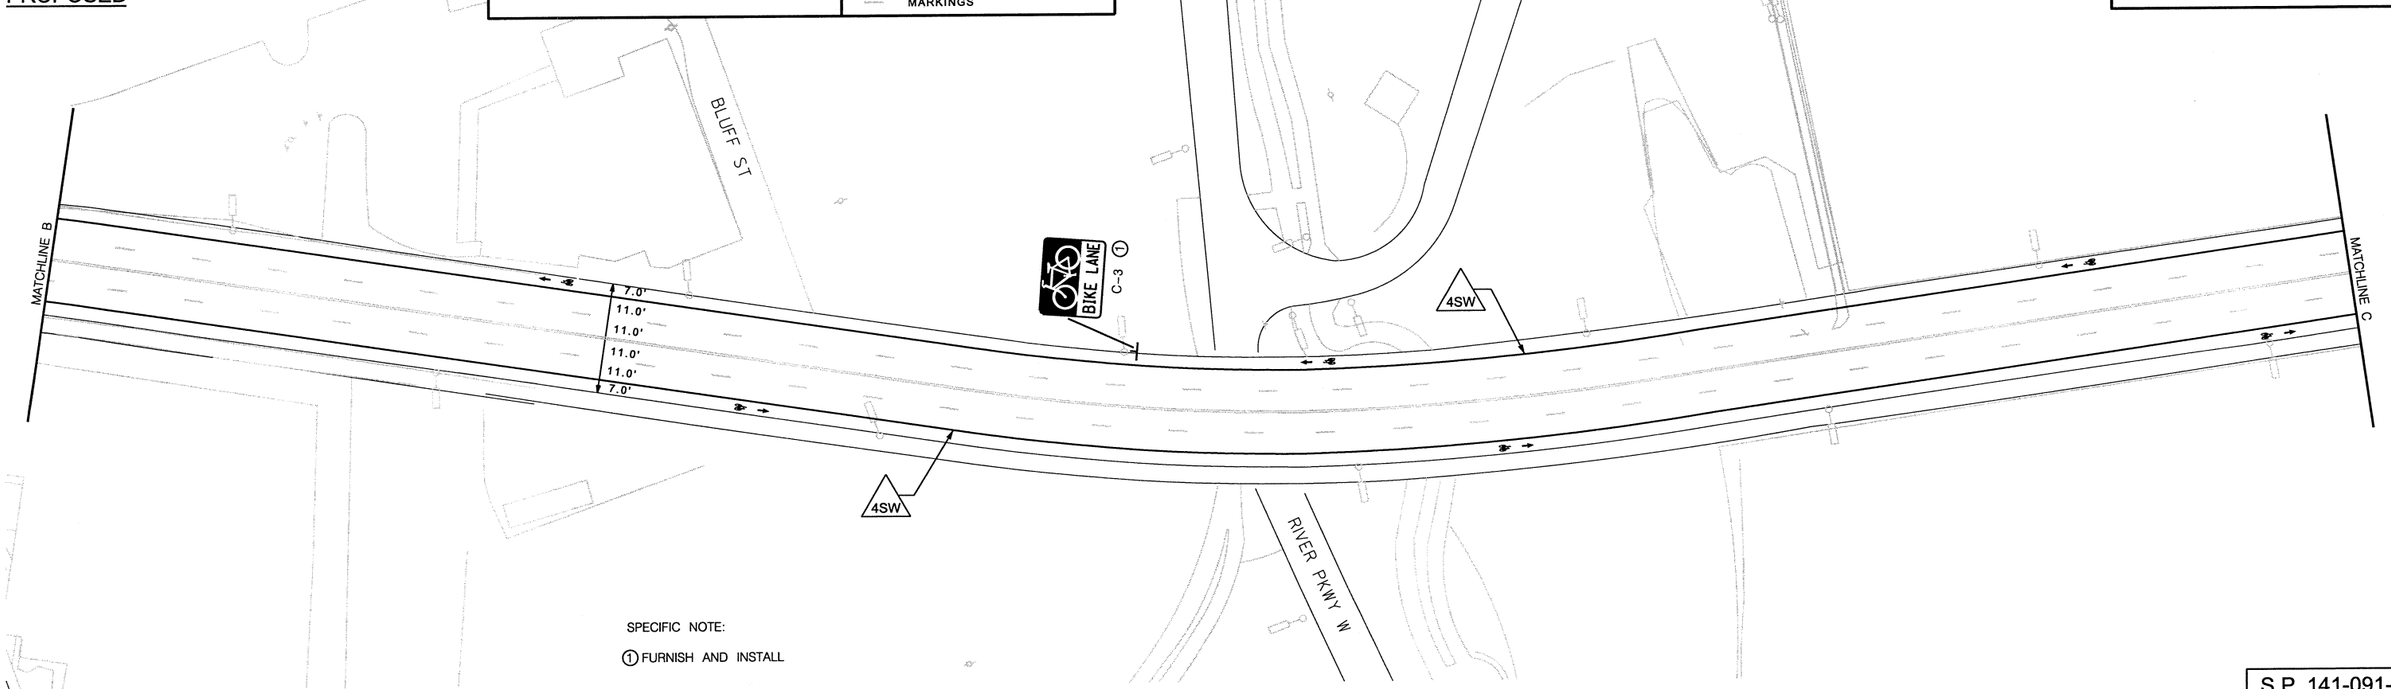

SPECIFIC NOTE:

1 FURNISH AND INSTALL

S.P. 141-091-015

DESIGN TEAM	NO.	BY	DATE	REVISIONS
DRAWN BY: MTT				
DESIGNER: DRB				
CHECKED BY: HNK				

I hereby certify that this plan was prepared by me or under my direct supervision and that I am a duly Licensed Professional Engineer under the laws of the State of Minnesota.
Certified By: _____ Lic. No. 42804
Licensed Professional Engineer
Printed Name: HEATHER N. KIENITZ Date: 6/10/2010

MINNEAPOLIS DEPARTMENT OF PUBLIC WORKS

SEH
PHONE: (651)490-2000
3535 VADNAIS CENTER DR.
ST. PAUL, MN 55110

MINNEAPOLIS, MINNESOTA
S.P. 141-091-015

19TH AVENUE SOUTH/ 10TH AVE S E BRIDGE BIKE LANE IMPROVEMENTS

FILE NO. MNPLS107438

3 OF 4

13/38