1:37:11 PM

6/18/2009

EXISTING

PROPOSED

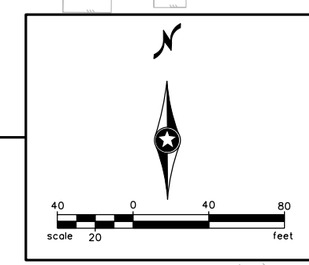

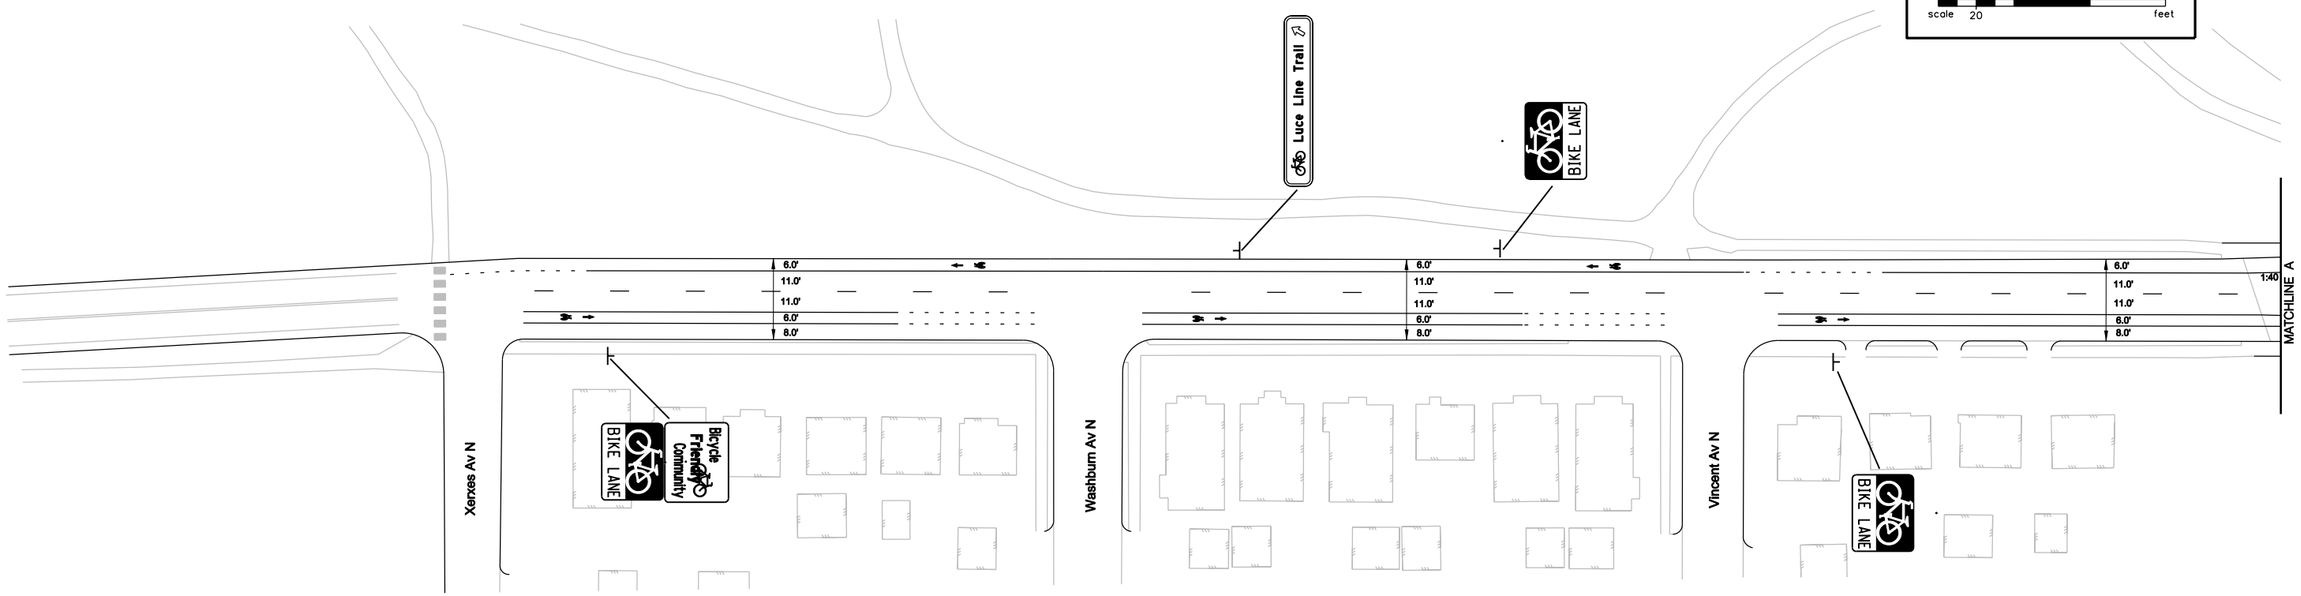

S:\K0\M\Mnpls\107438\5-dsgn\51-cadd\Civil\plnshts\Glenwood Ave N_SS.dgn
plansheets

DESIGN TEAM				
DRAWN BY:				DRAFT
DESIGNER:				
CHECKED BY:	NO.	BY	DATE	REVISIONS

I hereby certify that this plan was prepared by me or under my direct supervision and that I am a duly Licensed Professional Engineer under the laws of the State of Minnesota.

Certified By: _____ Lic. No. 00000
Licensed Professional Engineer

Printed Name: ENGINEER'S NAME Date: _____

SEH
PHONE: (651)490-2000
3535 VADNAIS CENTER DR.
ST. PAUL, MN 55110

MINNEAPOLIS, MINNESOTA
S.P. 141-091-15

GLENWOOD AVENUE NORTH C.S.A.H. 40 BIKE LANE IMPROVEMENT CONCEPT

FILE NO. 107438

OF

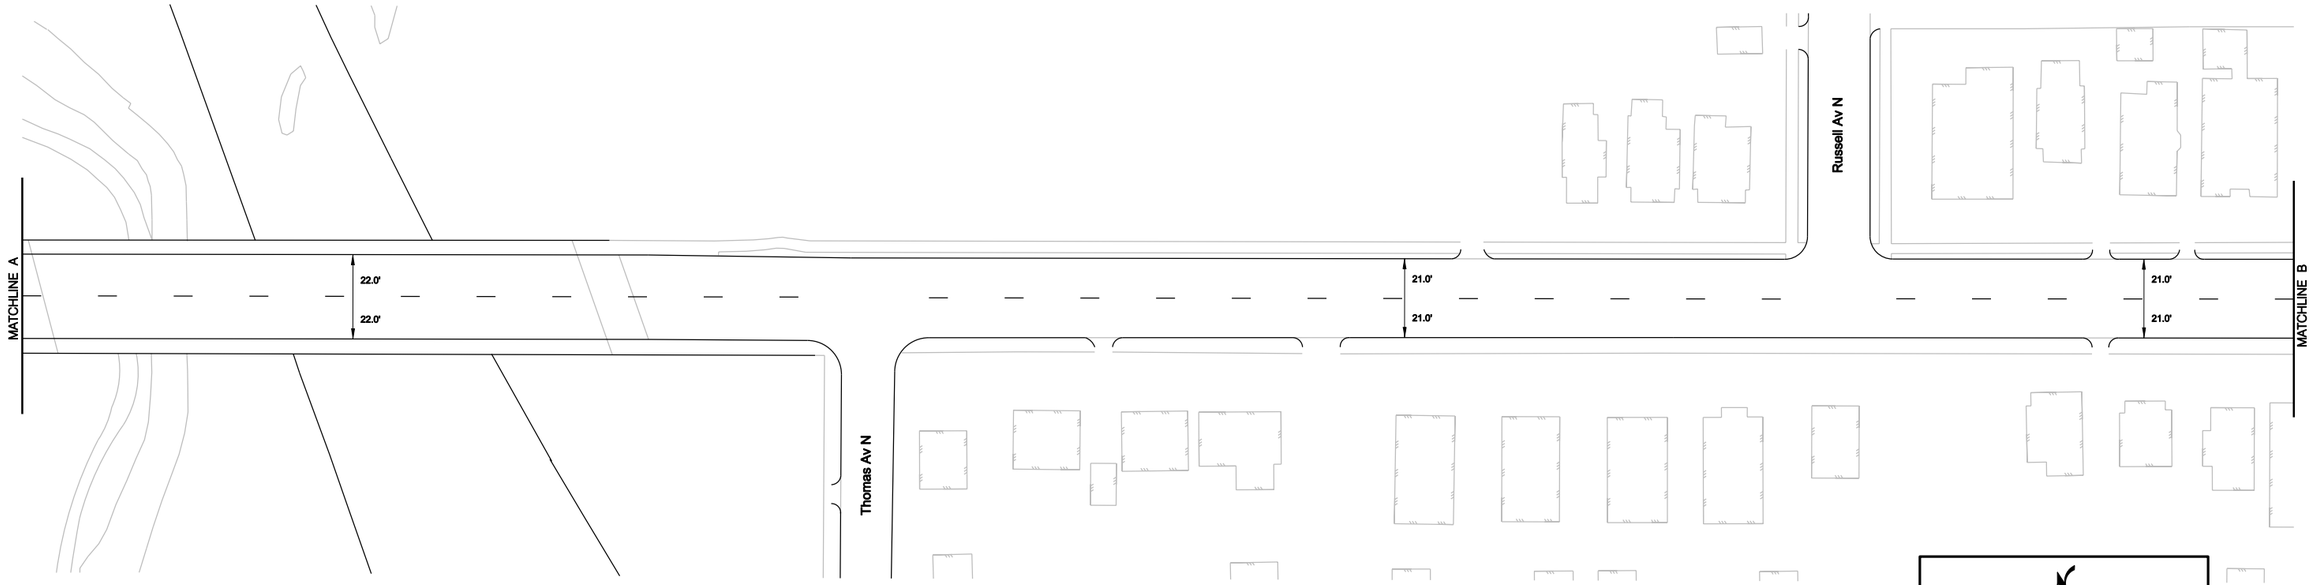

EXISTING

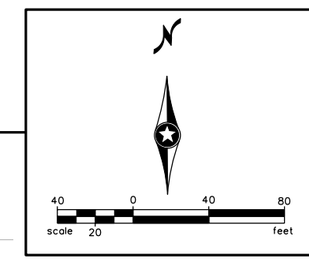

PROPOSED

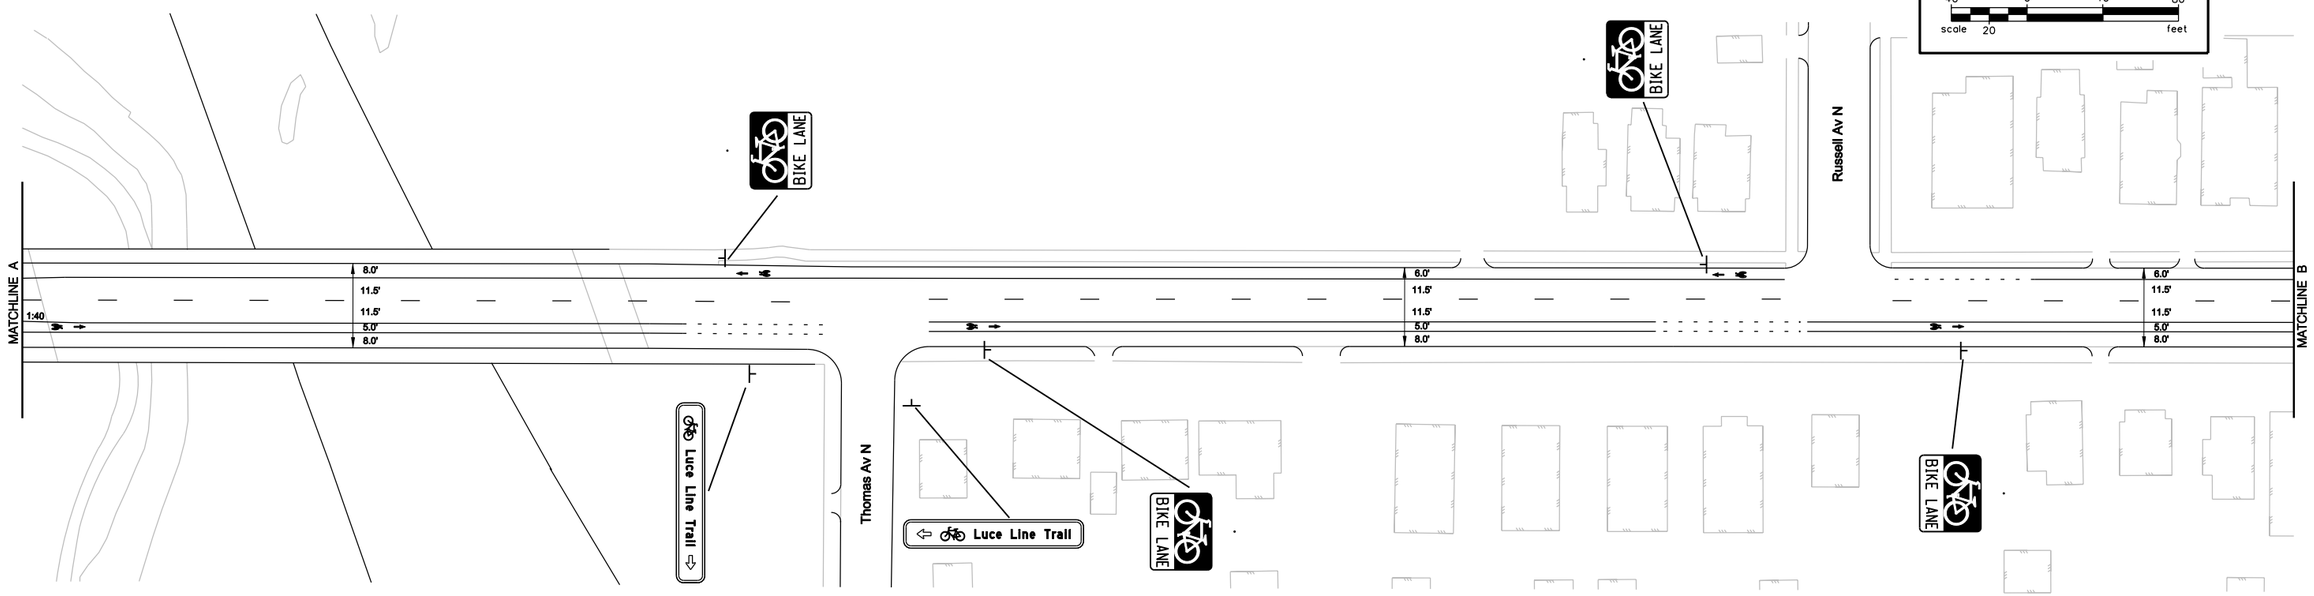

S:\K0\M\Mnpls\107438\5-dsgn\51-cadd\Civil\plnshts\Glenwood Ave N_SS.dgn
plansheets

DESIGN TEAM				
DRAWN BY:				DRAFT
DESIGNER:				
CHECKED BY:	NO.	BY	DATE	REVISIONS

I hereby certify that this plan was prepared by me or under my direct supervision and that I am a duly Licensed Professional Engineer under the laws of the State of Minnesota.

Certified By: _____ Lic. No. 00000
Licensed Professional Engineer

Printed Name: ENGINEER'S NAME Date: _____

SEH
PHONE: (651)490-2000
3535 VADNAIS CENTER DR.
ST. PAUL, MN 55110

MINNEAPOLIS, MINNESOTA
S.P. 141-091-15

GLENWOOD AVENUE NORTH
C.S.A.H. 40
BIKE LANE IMPROVEMENT CONCEPT

FILE NO. 107438

OF

1:37:12 PM

6/18/2009

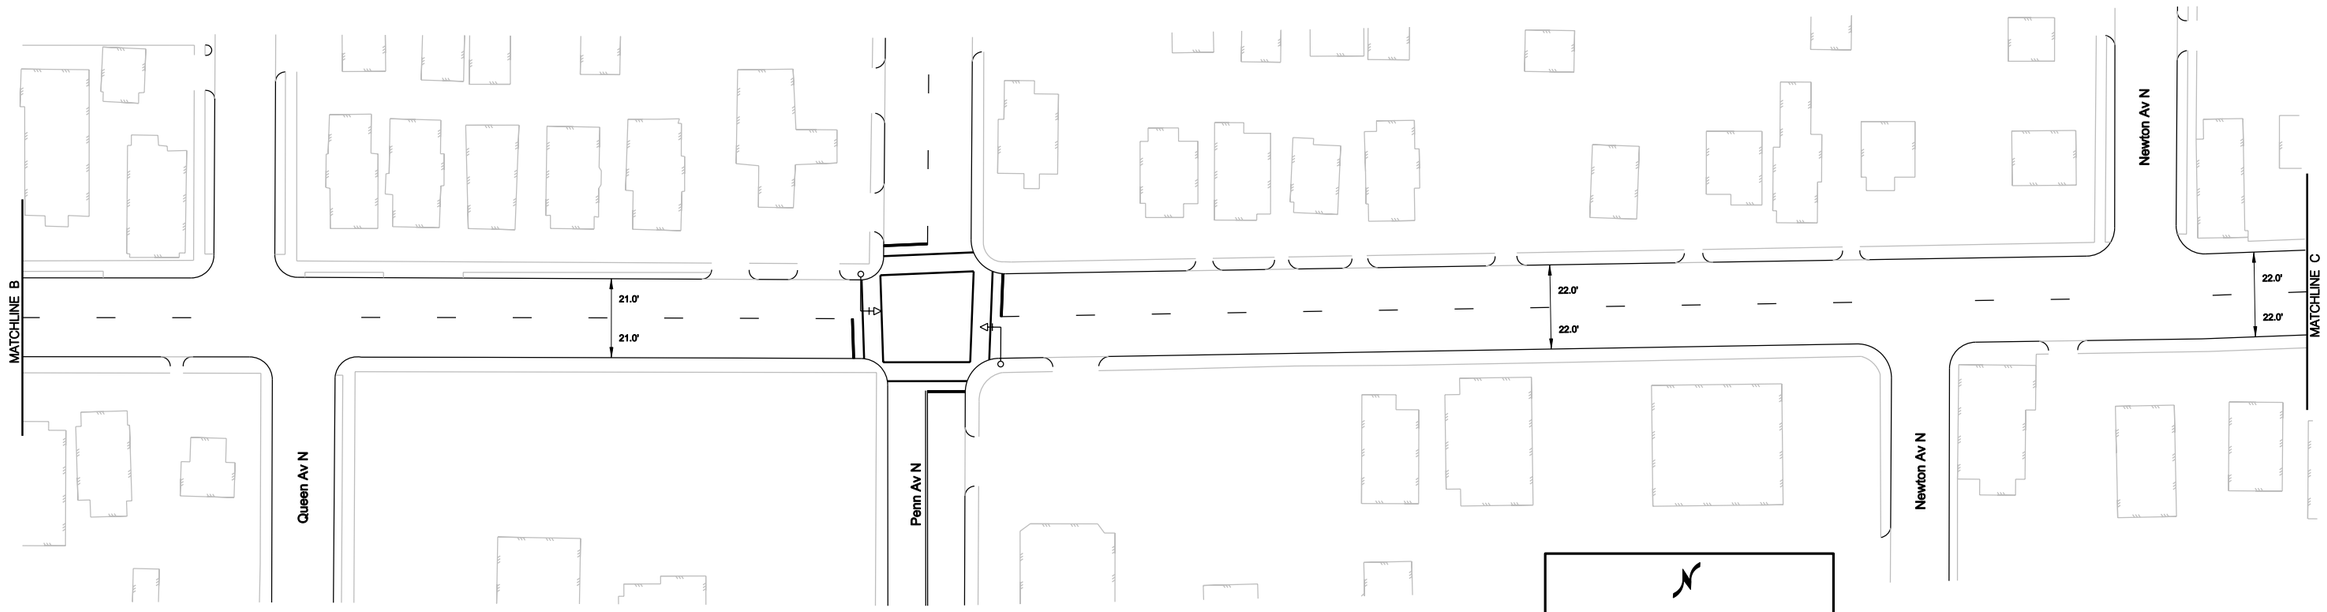

EXISTING

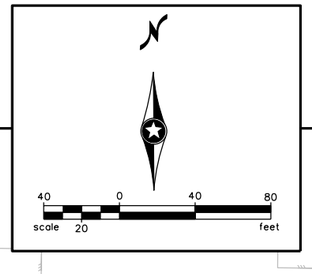

PROPOSED

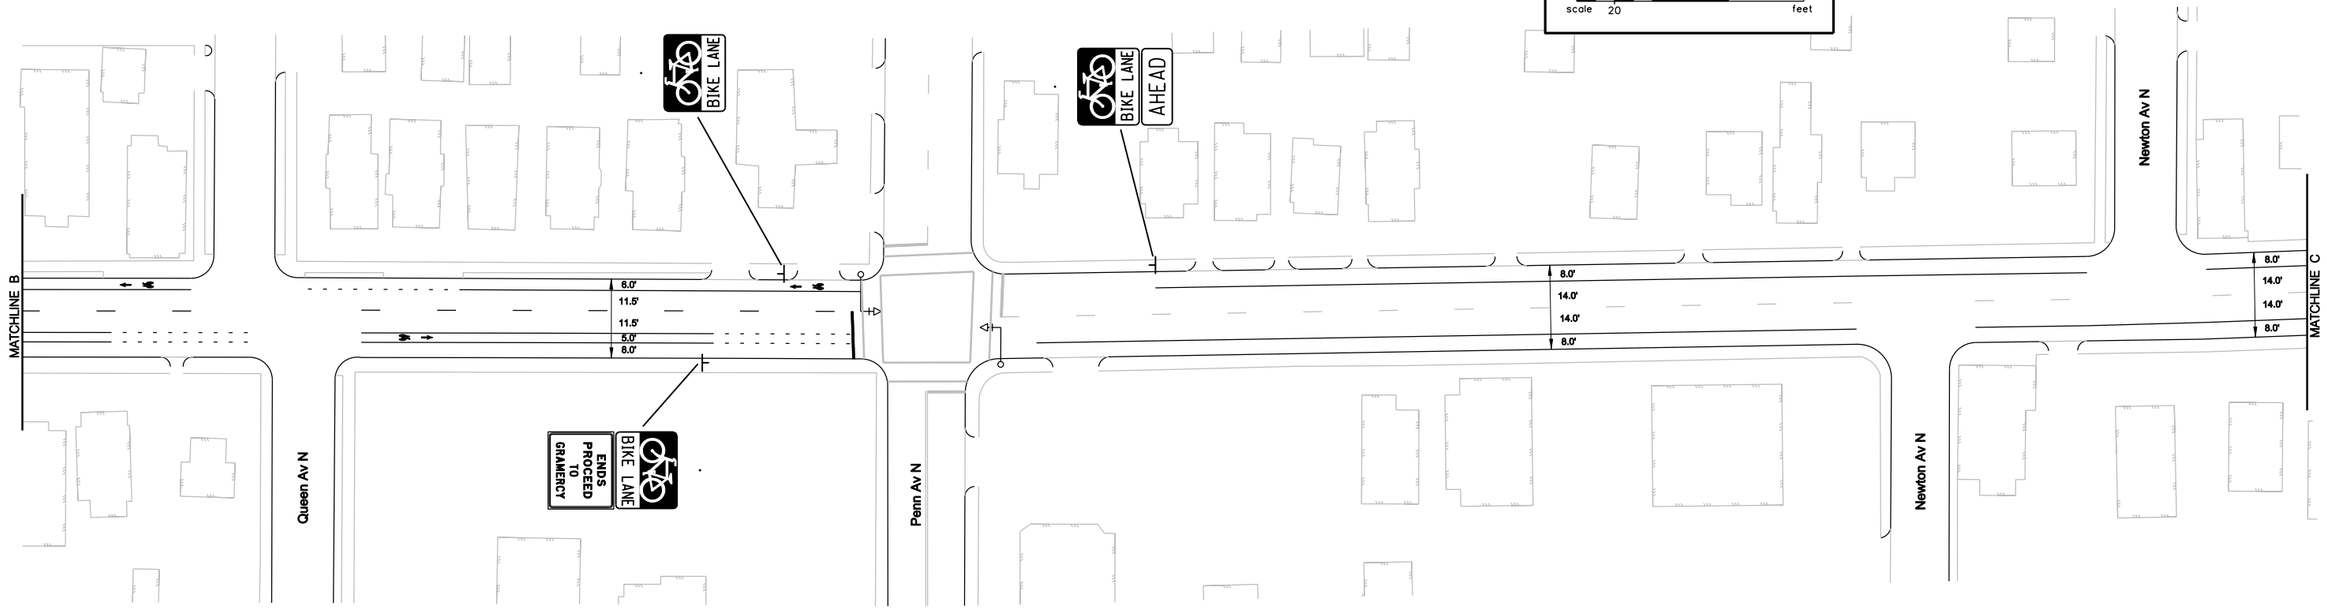

OPTION A

S:\K0\M\Mnpls\107438\5-dsgn\51-cadd\Civil\plnshts\Glenwood Ave N_SS.dgn
plansheets

DESIGN TEAM				
DRAWN BY:				
DESIGNER:				
CHECKED BY:	NO.	BY	DATE	REVISIONS

DRAFT

I hereby certify that this plan was prepared by me or under my direct supervision and that I am a duly Licensed Professional Engineer under the laws of the State of Minnesota.

Certified By: _____ Licensed Professional Engineer Lic. No. 00000

Printed Name: ENGINEER'S NAME Date: _____

SEH

PHONE: (651)490-2000
3535 VADNAIS CENTER DR.
ST. PAUL, MN 55110

MINNEAPOLIS, MINNESOTA

S.P. 141-091-15

GLENWOOD AVENUE NORTH
C.S.A.H. 40
BIKE LANE IMPROVEMENT CONCEPT

FILE NO. 107438

OF

1:37:13 PM
6/18/2009
S:\K0\M\Mnpls\107438\5-dsgn\51-cadd\Civil\plnshts\Glenwood Ave N_SS.dgn
plansheets

EXISTING

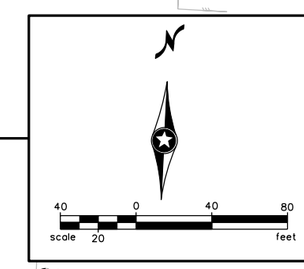

PROPOSED

OPTION A

DESIGN TEAM				
DRAWN BY:				DRAFT
DESIGNER:				
CHECKED BY:	NO.	BY	DATE	REVISIONS

I hereby certify that this plan was prepared by me or under my direct supervision and that I am a duly Licensed Professional Engineer under the laws of the State of Minnesota.

Certified By: _____ Lic. No. 00000
Licensed Professional Engineer
Printed Name: ENGINEER'S NAME Date: _____

SEH
PHONE: (651)490-2000
3535 VADNAIS CENTER DR.
ST. PAUL, MN 55110

MINNEAPOLIS, MINNESOTA
S.P. 141-091-15

GLENWOOD AVENUE NORTH C.S.A.H. 40 BIKE LANE IMPROVEMENT CONCEPT

FILE NO. 107438

OF

1:37:14 PM
6/18/2009
S:\K0\M\Mnpls\107438\5-dsgn\51-cadd\Civil\plnshts\Glenwood Ave N_SS.dgn
plansheets

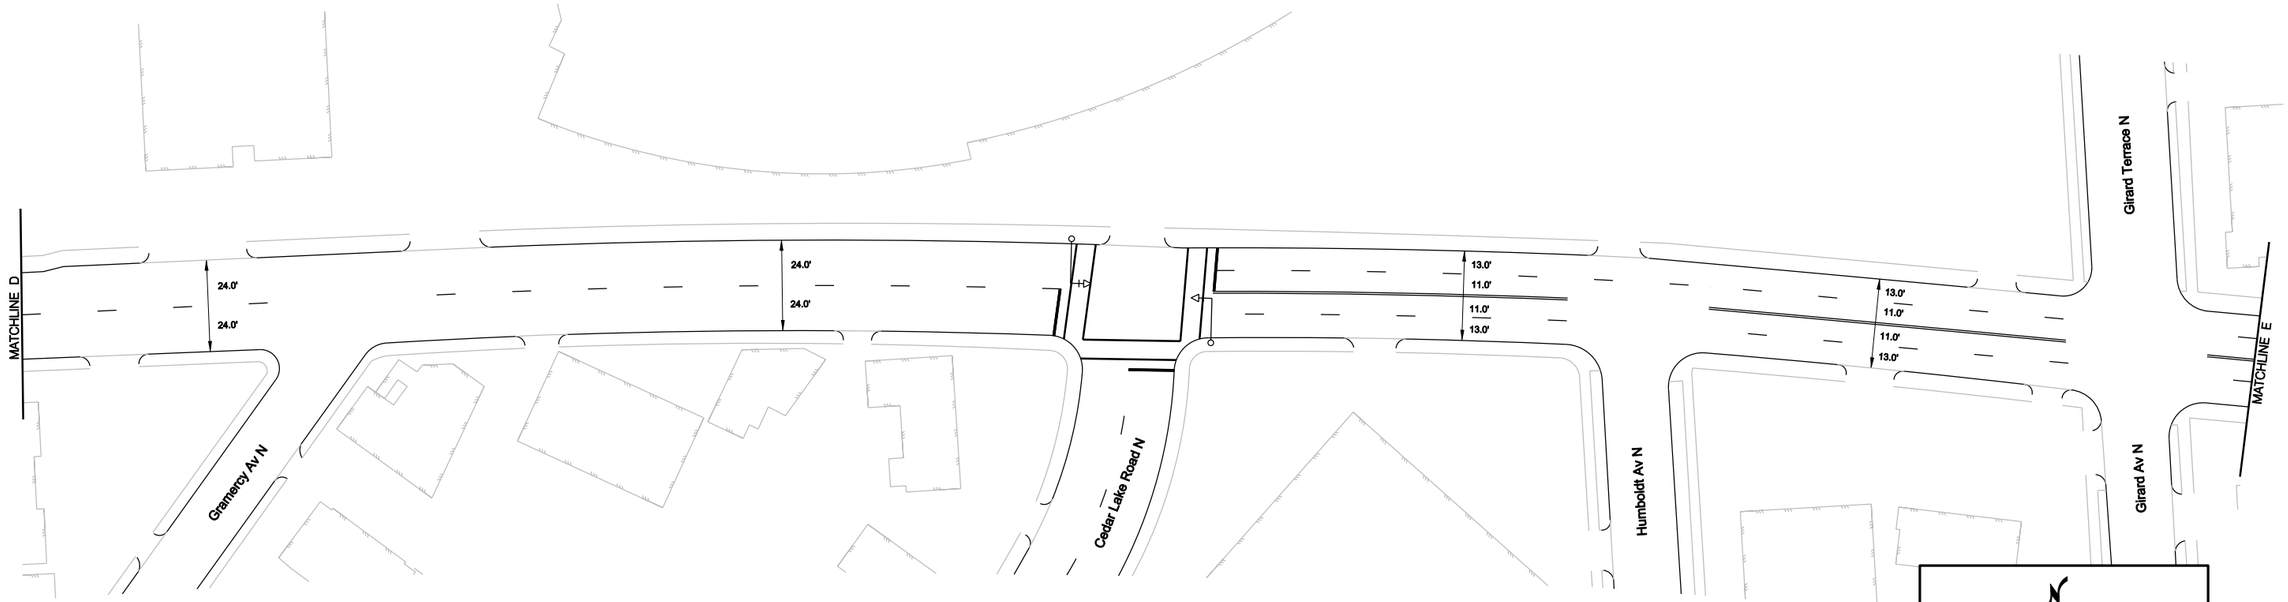

EXISTING

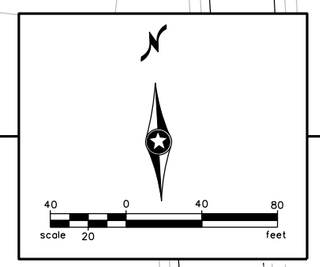

PROPOSED

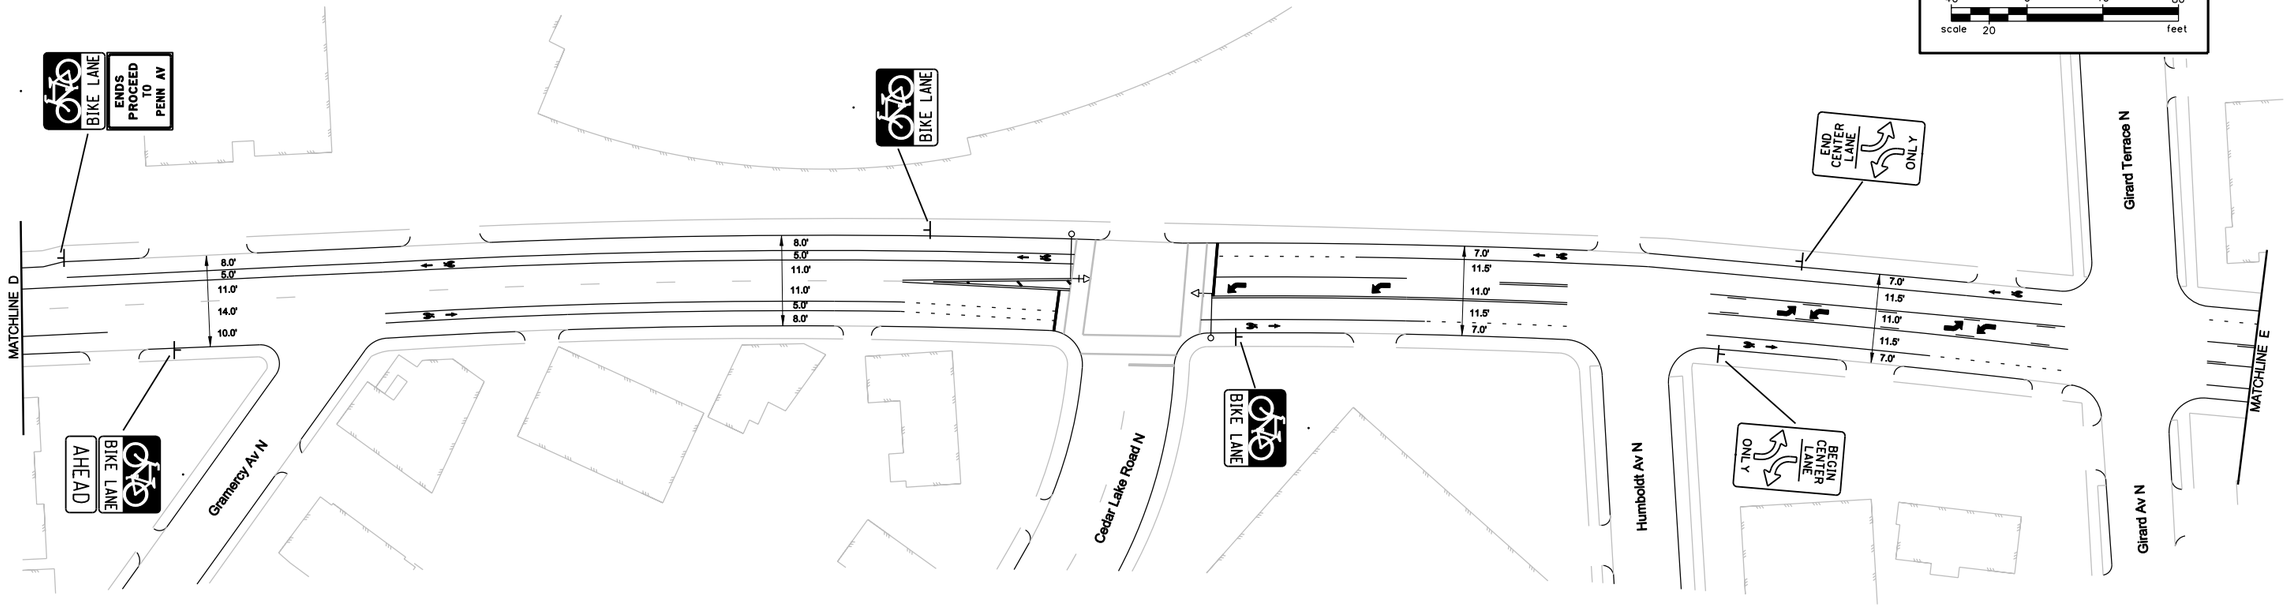

OPTION A

DESIGN TEAM	NO.	BY	DATE	REVISIONS
DRAWN BY:				
DESIGNER:				
CHECKED BY:				

DRAFT

I hereby certify that this plan was prepared by me or under my direct supervision and that I am a duly Licensed Professional Engineer under the laws of the State of Minnesota.

Certified By: _____ Lic. No. 00000
Licensed Professional Engineer
Printed Name: ENGINEER'S NAME Date: _____

SEH
PHONE: (651)490-2000
3535 VADNAIS CENTER DR.
ST. PAUL, MN 55110

MINNEAPOLIS, MINNESOTA
S.P. 141-091-15

GLENWOOD AVENUE NORTH C.S.A.H. 40 BIKE LANE IMPROVEMENT CONCEPT

FILE NO. 107438

OF

1:37:15 PM

6/18/2009

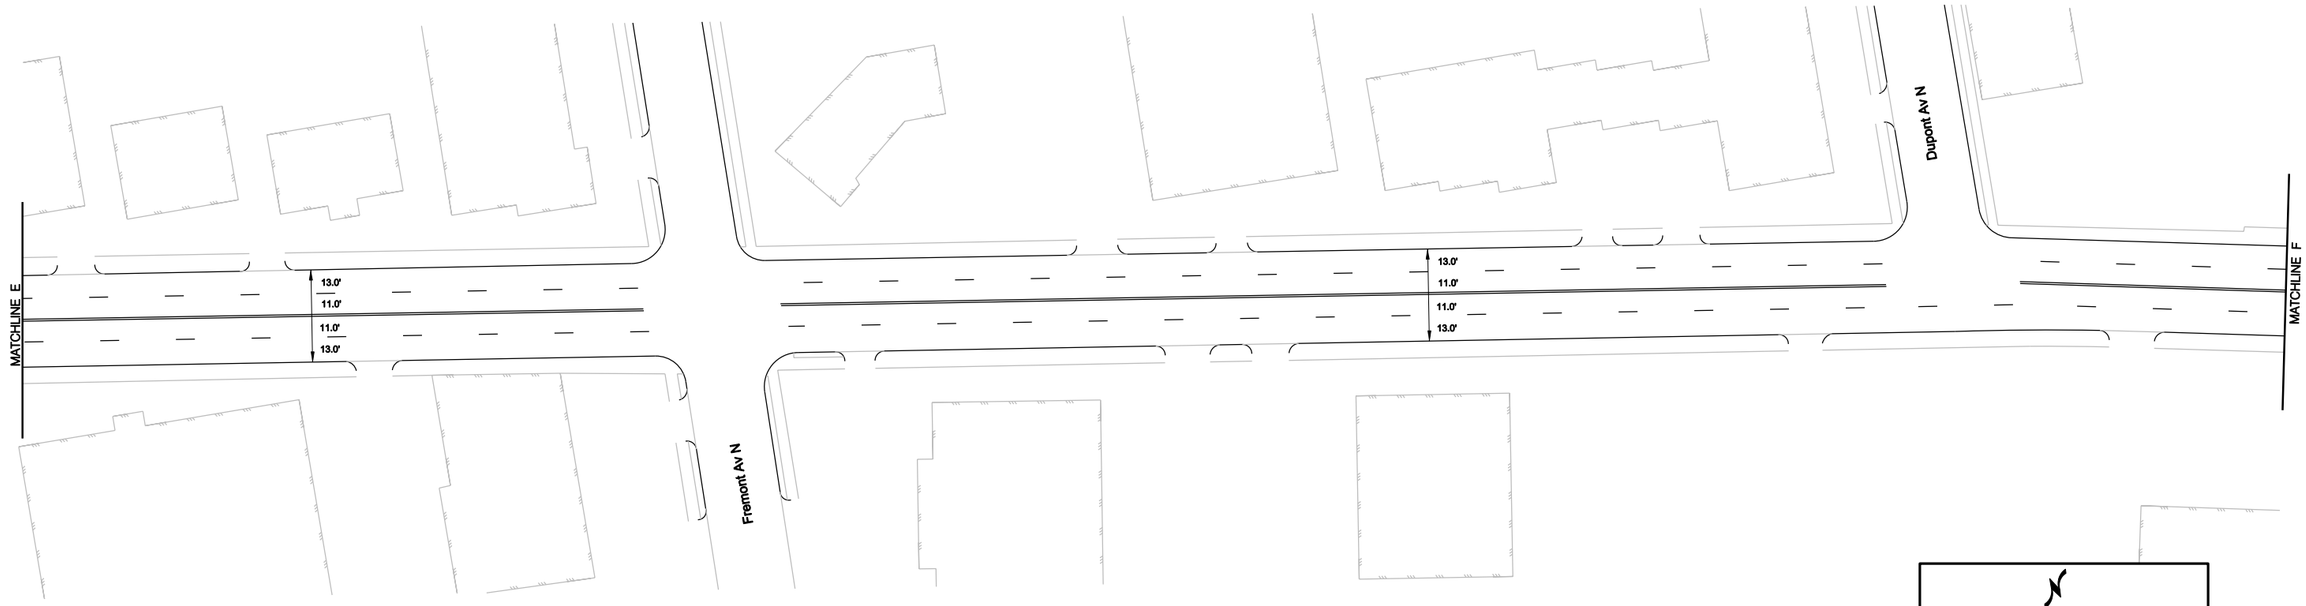

EXISTING

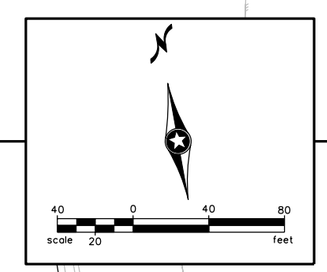

PROPOSED

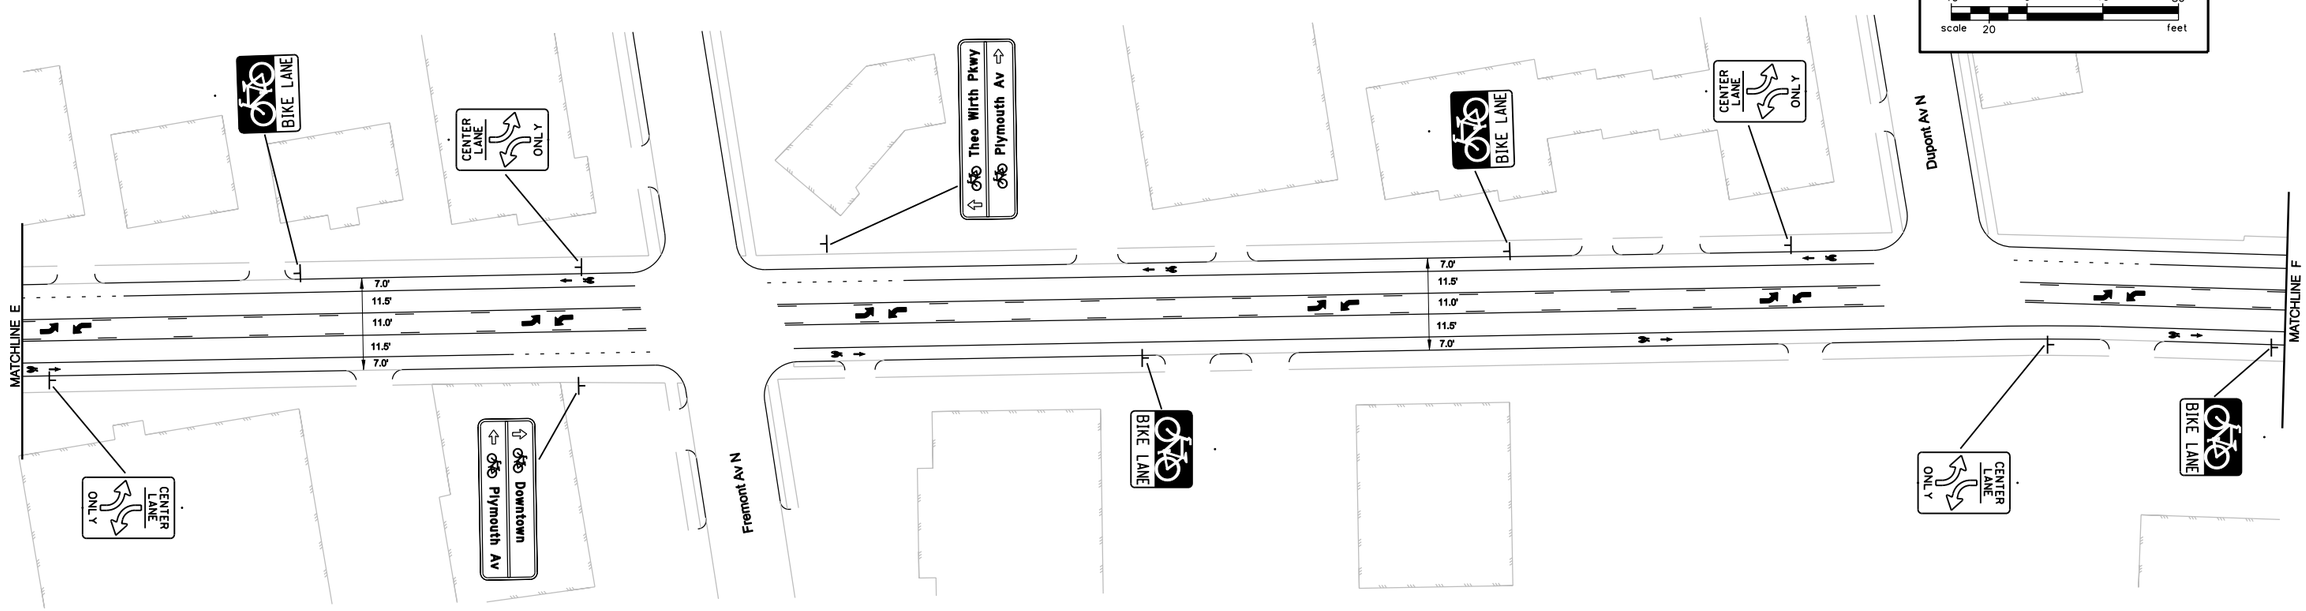

S:\K0\MN\Mnpls\107438\5-dsgn\51-cadd\Civil\plnshts\Glenwood Ave N_SS.dgn
plansheets

DESIGN TEAM				
DRAWN BY:				
DESIGNER:				
CHECKED BY:	NO.	BY	DATE	REVISIONS

DRAFT

I hereby certify that this plan was prepared by me or under my direct supervision and that I am a duly Licensed Professional Engineer under the laws of the State of Minnesota.

Certified By: _____ Lic. No. 00000
Licensed Professional Engineer

Printed Name: ENGINEER'S NAME Date: _____

SEH

PHONE: (651)490-2000
3535 VADNAIS CENTER DR.
ST. PAUL, MN 55110

MINNEAPOLIS, MINNESOTA

S.P. 141-091-15

GLENWOOD AVENUE NORTH
C.S.A.H. 40
BIKE LANE IMPROVEMENT CONCEPT

FILE NO. 107438

OF

1:37:15 PM

6/18/2009

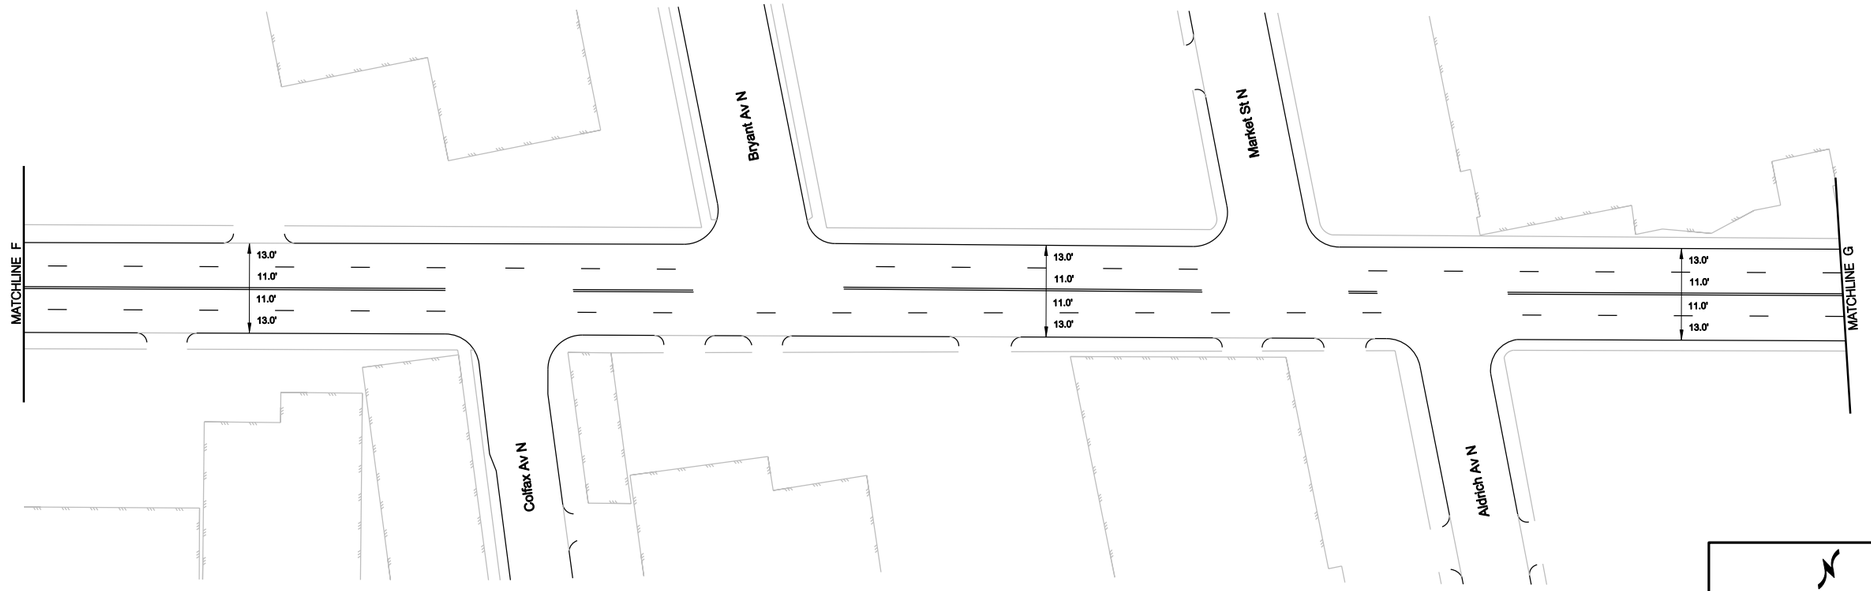

EXISTING

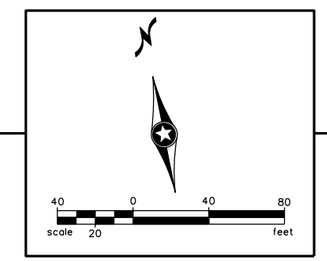

PROPOSED

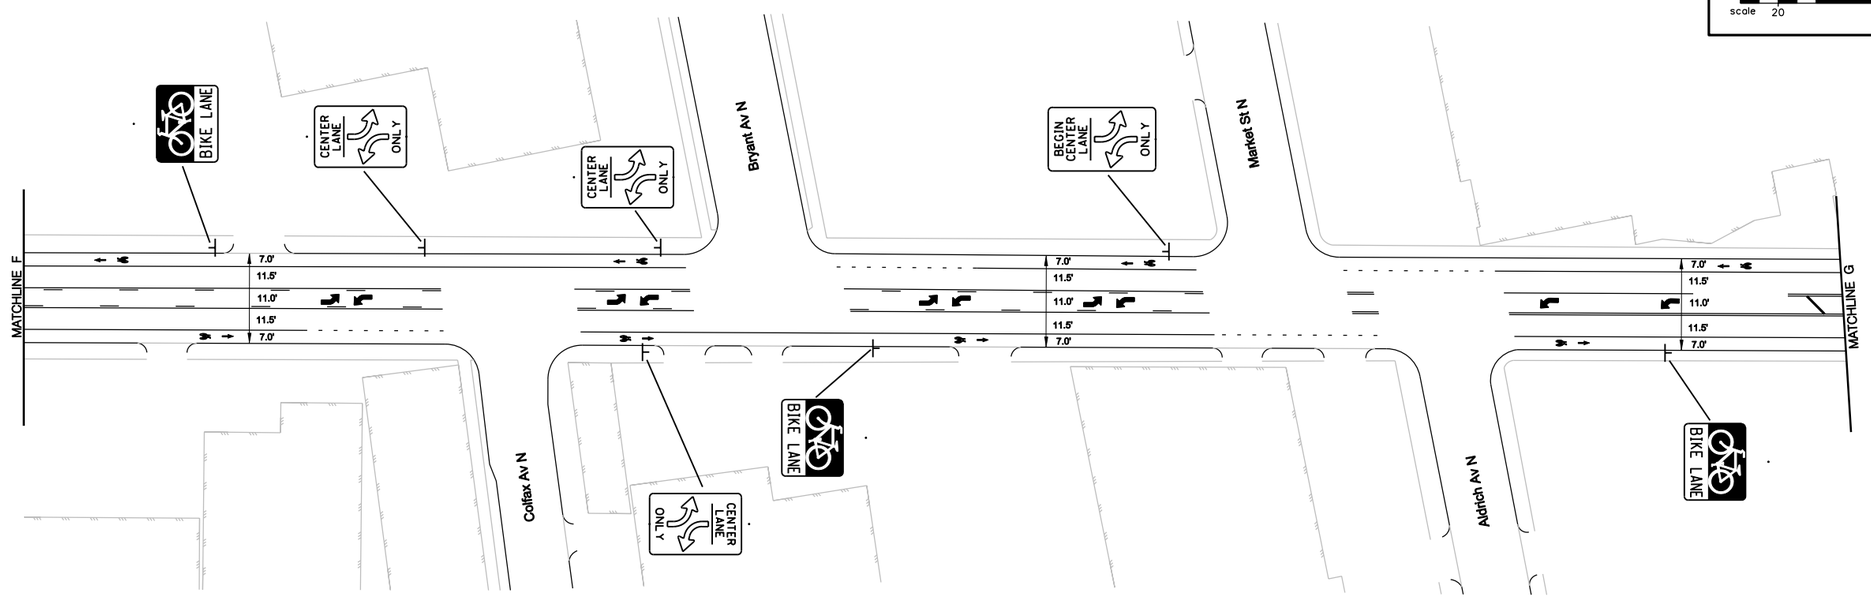

S:\K0\M\Mnpls\107438\5-dsgn\51-cadd\Civil\plnshts\Glenwood Ave N_SS.dgn
plansheets

DESIGN TEAM				
DRAWN BY:				DRAFT
DESIGNER:				
CHECKED BY:	NO.	BY	DATE	REVISIONS

I hereby certify that this plan was prepared by me or under my direct supervision and that I am a duly Licensed Professional Engineer under the laws of the State of Minnesota.

Certified By: _____ Lic. No. 00000
Licensed Professional Engineer

Printed Name: ENGINEER'S NAME Date: _____

SEH

PHONE: (651)490-2000
3535 VADNAIS CENTER DR.
ST. PAUL, MN 55110

MINNEAPOLIS, MINNESOTA

S.P. 141-091-15

GLENWOOD AVENUE NORTH
C.S.A.H. 40
BIKE LANE IMPROVEMENT CONCEPT

FILE NO. 107438

0F

1:37:16 PM

6/18/2009

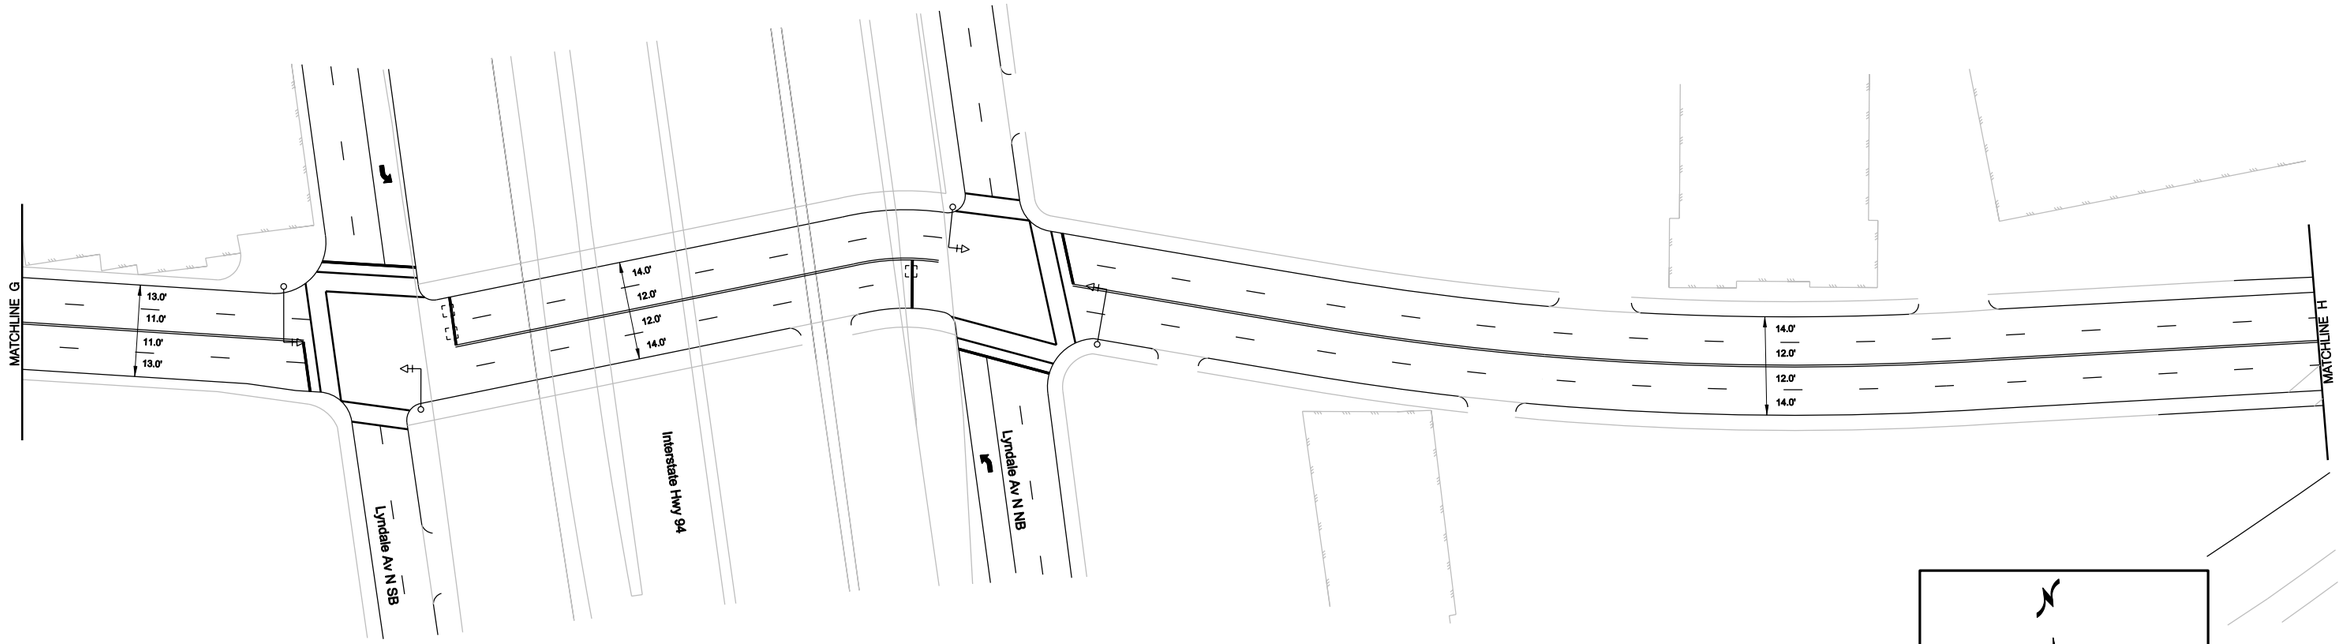

EXISTING

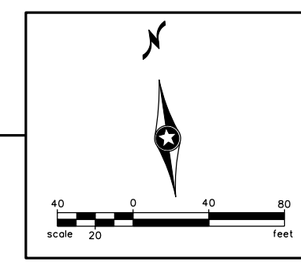

PROPOSED

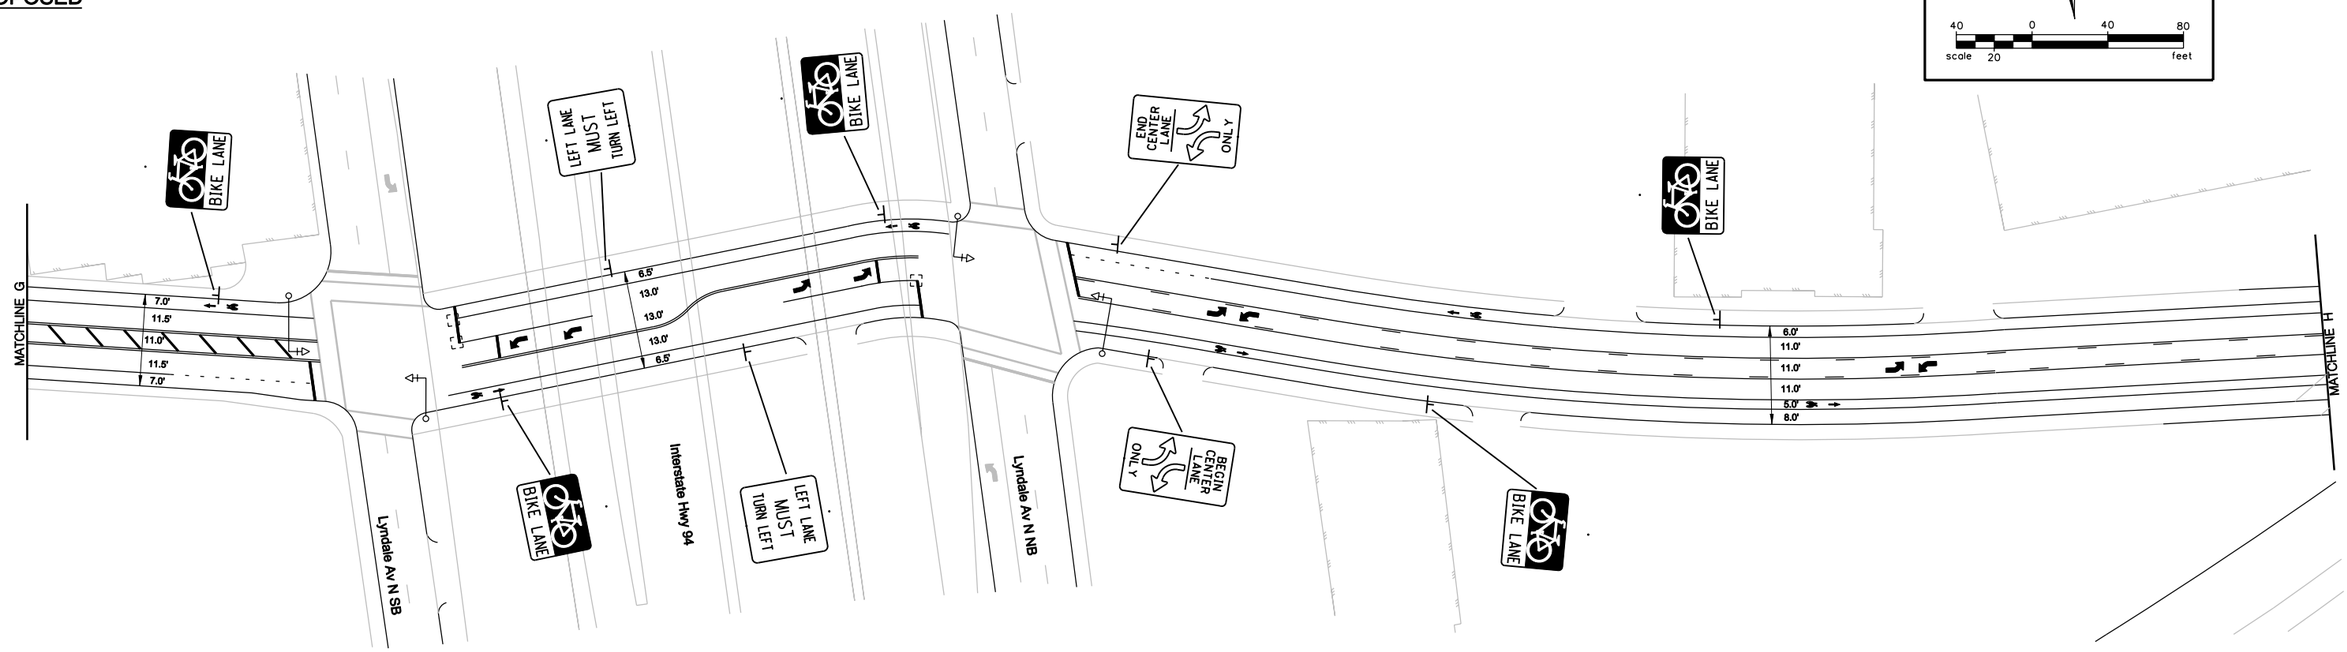

S:\KO\M\Mnpls\107438\5-dsgn\51-cadd\Civil\plnshts\Glenwood Ave N_SS.dgn
plansheets

DESIGN TEAM				
DRAWN BY:				
DESIGNER:				
CHECKED BY:	NO.	BY	DATE	REVISIONS

DRAFT

I hereby certify that this plan was prepared by me or under my direct supervision and that I am a duly Licensed Professional Engineer under the laws of the State of Minnesota.

Certified By: _____ Lic. No. 00000
Licensed Professional Engineer

Printed Name: ENGINEER'S NAME Date: _____

SEH
PHONE: (651)490-2000
3535 VADNAIS CENTER DR.
ST. PAUL, MN 55110

MINNEAPOLIS, MINNESOTA

S.P. 141-091-15

GLENWOOD AVENUE NORTH C.S.A.H. 40 BIKE LANE IMPROVEMENT CONCEPT

FILE NO. 107438

OF

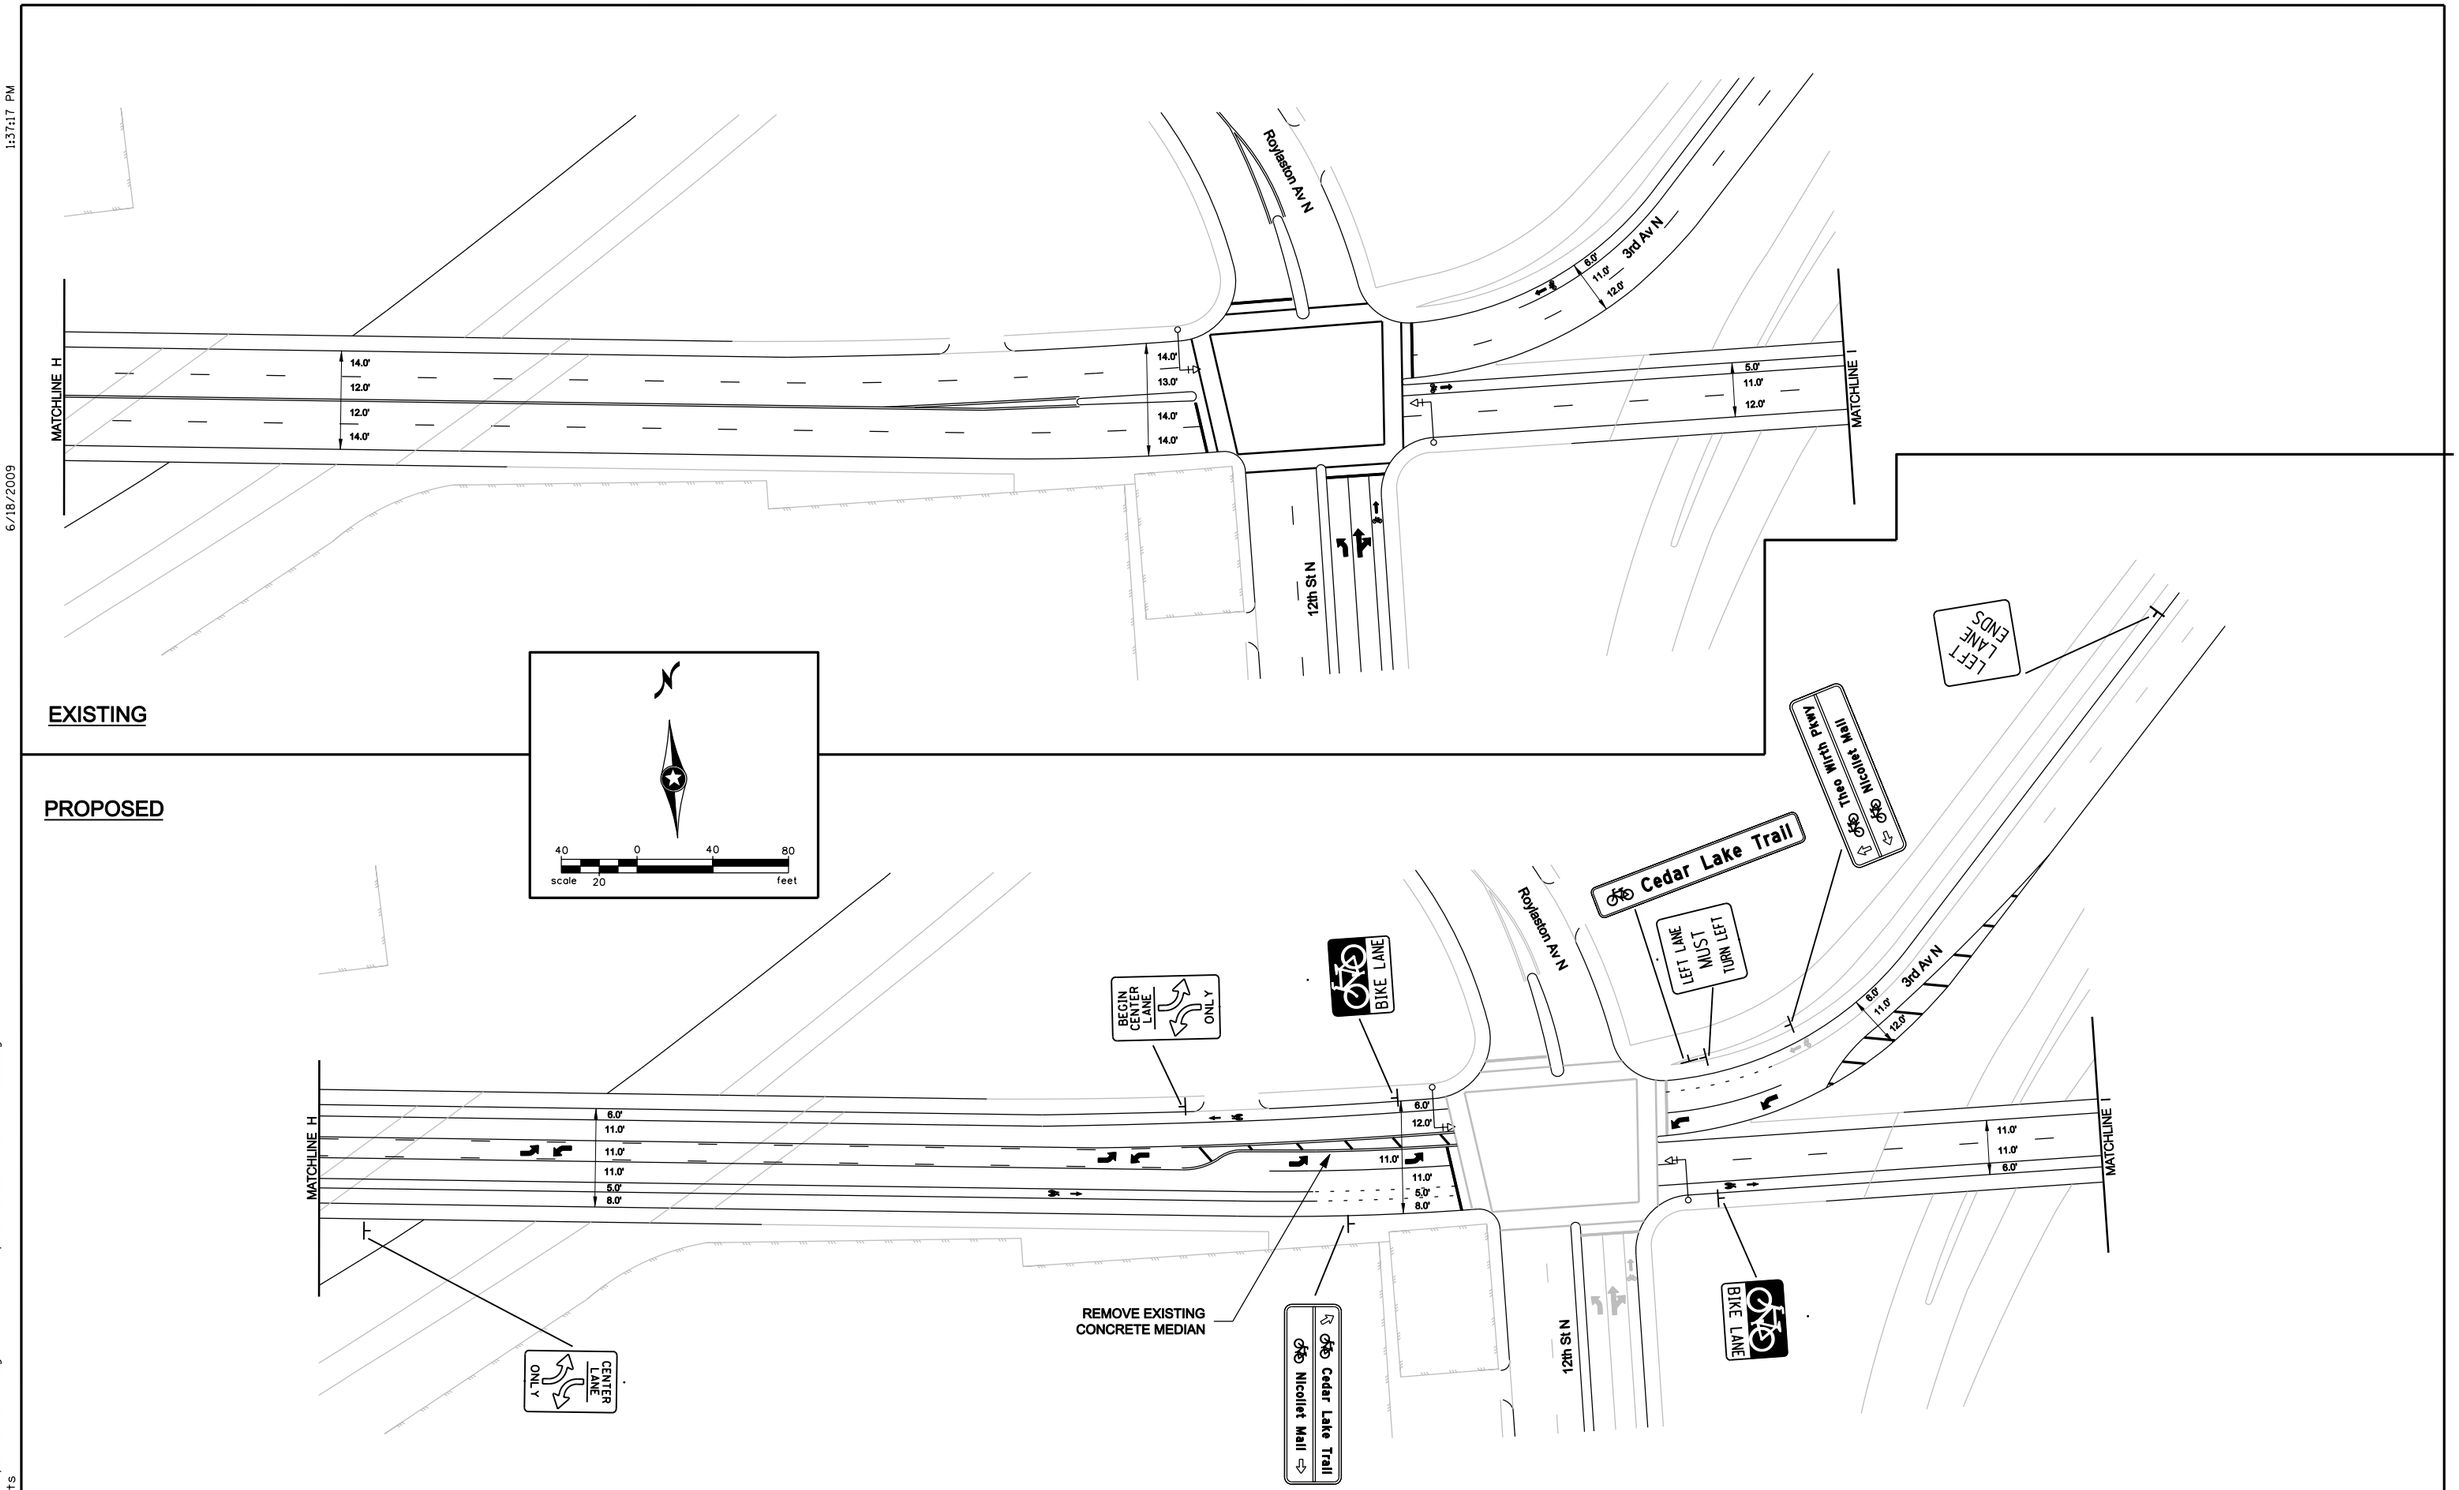

DESIGN TEAM				
DRAWN BY:				
DESIGNER:				
CHECKED BY:	NO.	BY	DATE	REVISIONS

DRAFT

I hereby certify that this plan was prepared by me or under my direct supervision and that I am a duly Licensed Professional Engineer under the laws of the State of Minnesota.

Certified By: _____ Lic. No. 00000
Licensed Professional Engineer

Printed Name: ENGINEER'S NAME Date: _____

SEH

PHONE: (651)490-2000
3535 VADNAIS CENTER DR.
ST. PAUL, MN 55110

MINNEAPOLIS, MINNESOTA

S.P. 141-091-15

GLENWOOD AVENUE NORTH C.S.A.H. 40 BIKE LANE IMPROVEMENT CONCEPT

FILE NO. 107438

OF

S:\KOM\Mnpls\107438\5-dsgn\51-cadd\Civil\plnshts\Glenwood Ave N_SS.dgn
plansheets

6/18/2009 1:37:17 PM

1:37:17 PM

6/18/2009

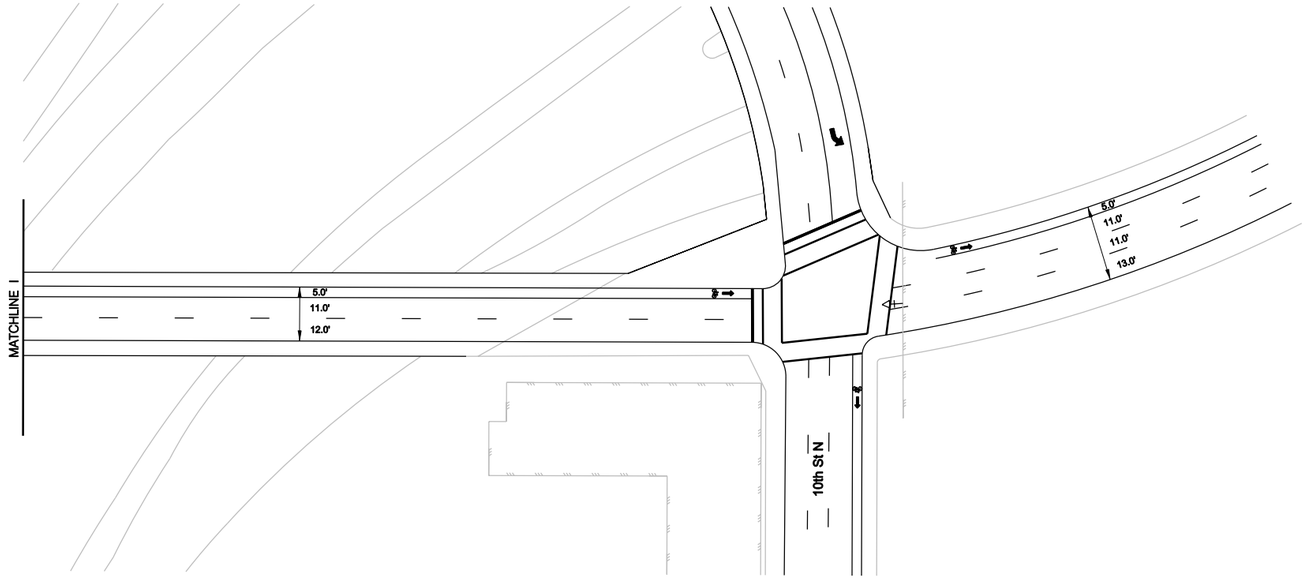

EXISTING

PROPOSED

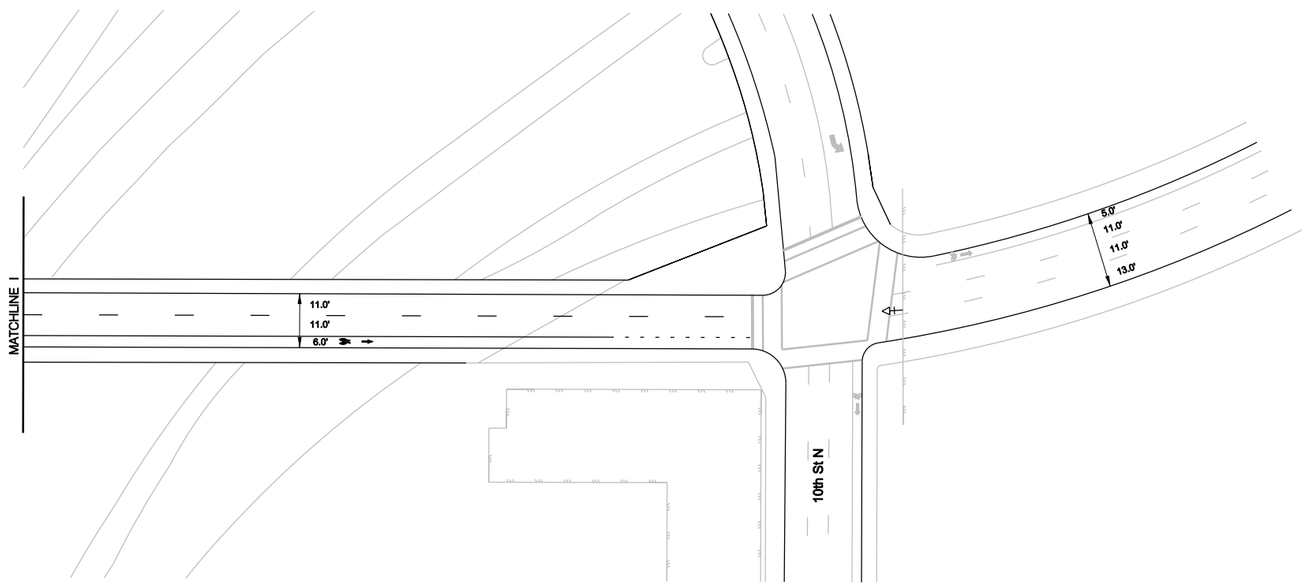

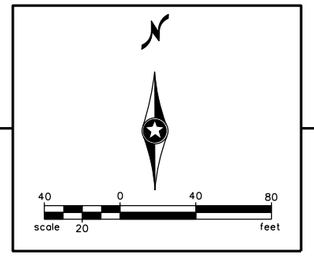

NOTE: A MINNEAPOLIS PROJECT SCHEDULED FOR 2009 WILL PLACE THE BIKE LANE EASTERLY OF 10TH ST N ON THE RIGHT SIDE OF THE ROADWAY.

S:\K0\M\Mnpls\107438\5-dsgn\51-cadd\Civil\plnshts\Glenwood Ave N_SS.dgn
plansheets

DESIGN TEAM				
DRAWN BY:				DRAFT
DESIGNER:				
CHECKED BY:	NO.	BY	DATE	REVISIONS

I hereby certify that this plan was prepared by me or under my direct supervision and that I am a duly Licensed Professional Engineer under the laws of the State of Minnesota.

Certified By: _____ Lic. No. 00000
Licensed Professional Engineer

Printed Name: ENGINEER'S NAME Date: _____

SEH
PHONE: (651)490-2000
3535 VADNAIS CENTER DR.
ST. PAUL, MN 55110

MINNEAPOLIS, MINNESOTA

S.P. 141-091-15

GLENWOOD AVENUE NORTH C.S.A.H. 40 BIKE LANE IMPROVEMENT CONCEPT

FILE NO. 107438

OF

1:37:18 PM

6/18/2009

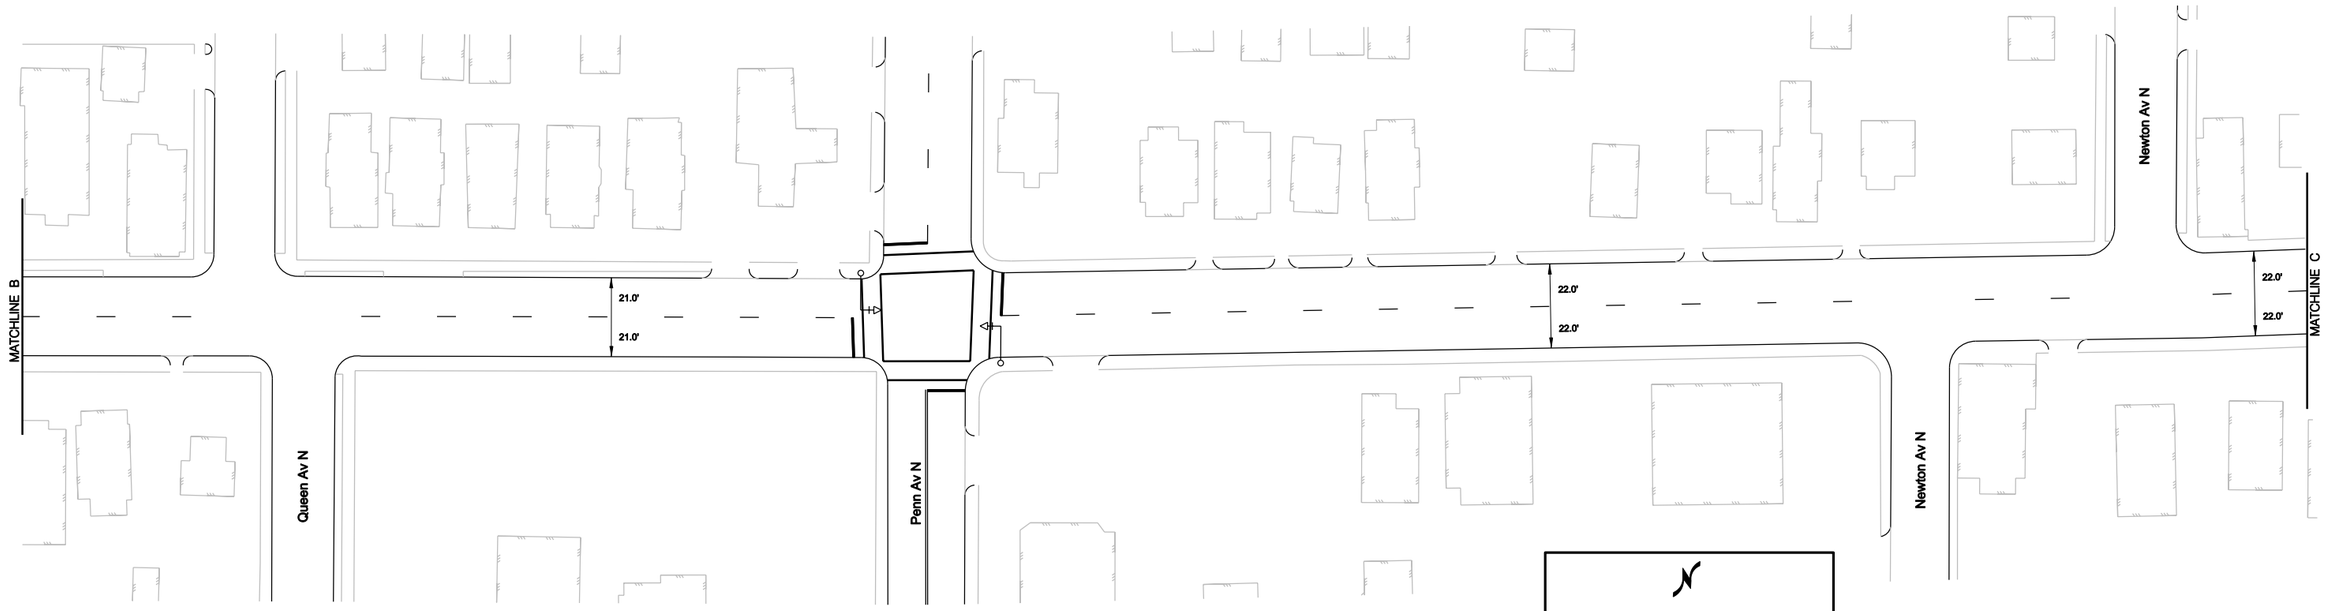

EXISTING

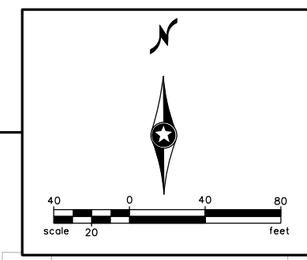

PROPOSED

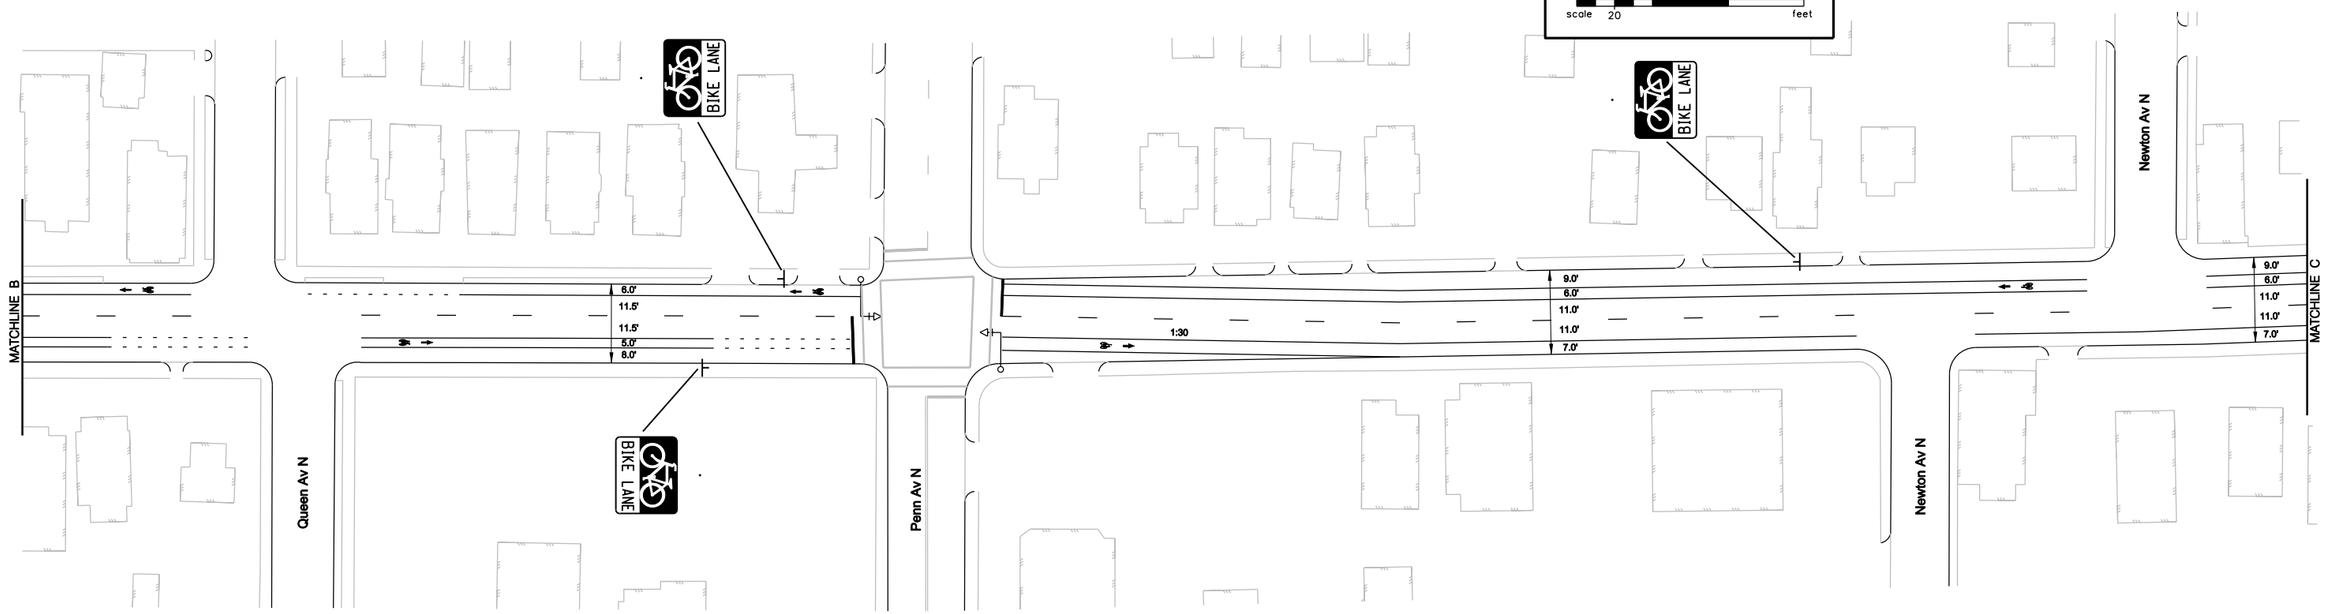

OPTION B

S:\K0\M\Mnpls\107438\5-dsgn\51-cadd\Civil\plnshts\Glenwood Ave N_SS.dgn
plansheets

DESIGN TEAM				
DRAWN BY:				
DESIGNER:				
CHECKED BY:	NO.	BY	DATE	REVISIONS

DRAFT

I hereby certify that this plan was prepared by me or under my direct supervision and that I am a duly Licensed Professional Engineer under the laws of the State of Minnesota.

Certified By: _____ Lic. No. 00000
Licensed Professional Engineer

Printed Name: ENGINEER'S NAME Date: _____

SEH

PHONE: (651)490-2000
3535 VADNAIS CENTER DR.
ST. PAUL, MN 55110

MINNEAPOLIS, MINNESOTA

S.P. 141-091-15

GLENWOOD AVENUE NORTH
C.S.A.H. 40
BIKE LANE IMPROVEMENT CONCEPT

FILE NO. 107438

OF

1:37:19 PM
6/18/2009
S:\K0\M\Mnpls\107438\5-dsgn\51-cadd\Civil\plnshts\Glenwood Ave N_SS.dgn
plansheets

EXISTING

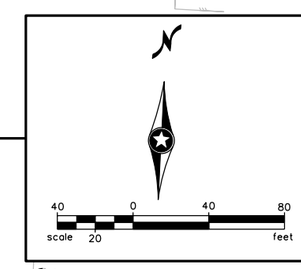

PROPOSED

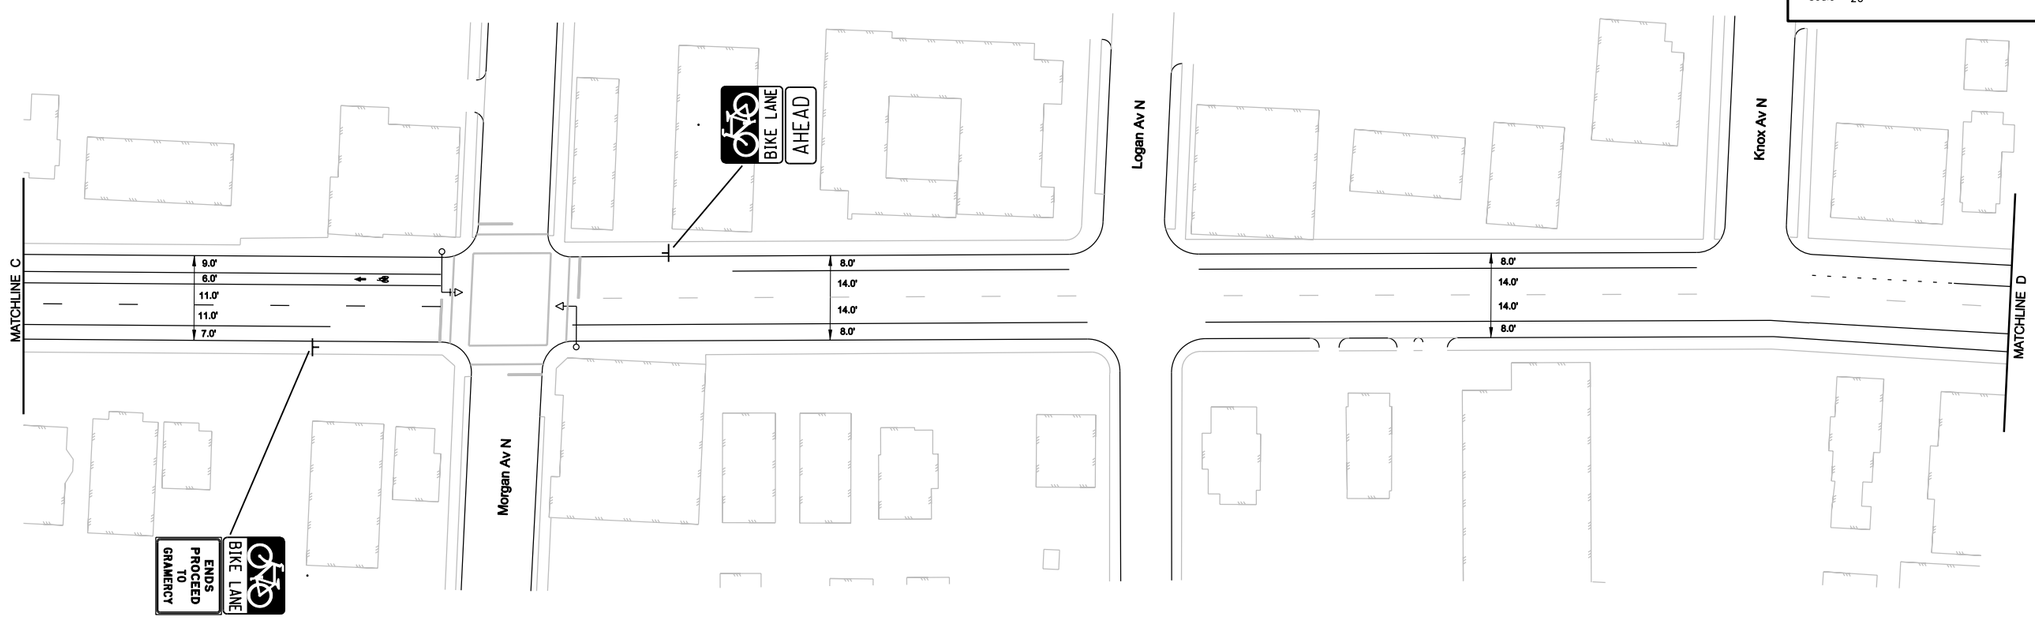

OPTION B

DESIGN TEAM				
DRAWN BY:				
DESIGNER:				
CHECKED BY:	NO.	BY	DATE	REVISIONS

DRAFT

I hereby certify that this plan was prepared by me or under my direct supervision and that I am a duly Licensed Professional Engineer under the laws of the State of Minnesota.

Certified By: _____ Lic. No. 00000
Licensed Professional Engineer
Printed Name: ENGINEER'S NAME Date: _____

SEH
PHONE: (651)490-2000
3535 VADNAIS CENTER DR.
ST. PAUL, MN 55110

MINNEAPOLIS, MINNESOTA
S.P. 141-091-15

GLENWOOD AVENUE NORTH C.S.A.H. 40 BIKE LANE IMPROVEMENT CONCEPT

FILE NO. 107438

OF

1:37:19 PM

6/18/2009

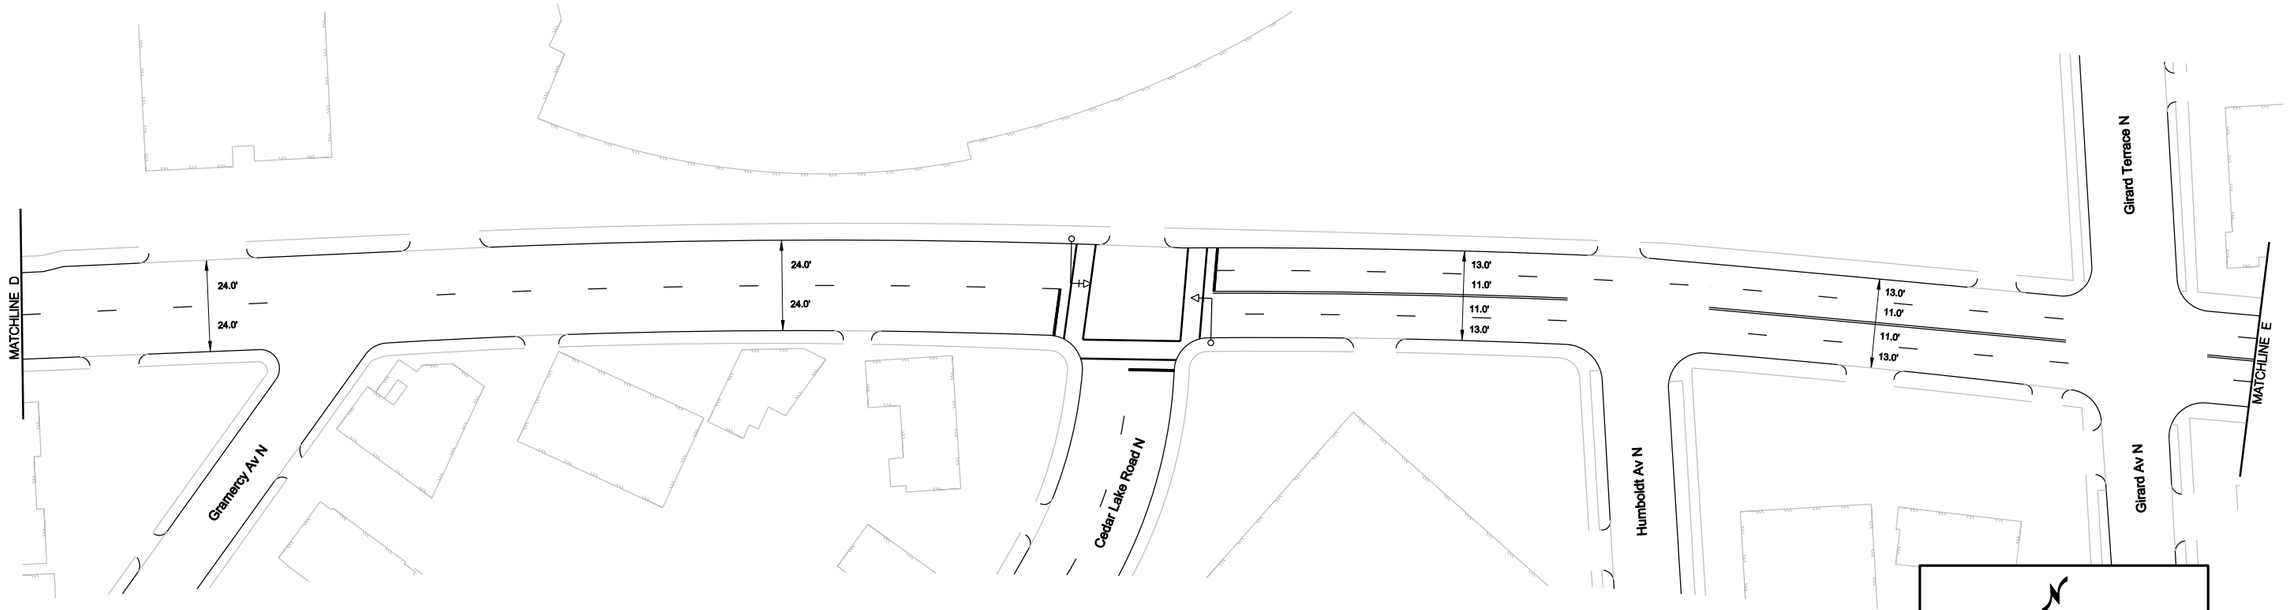

EXISTING

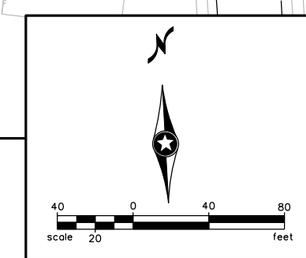

PROPOSED

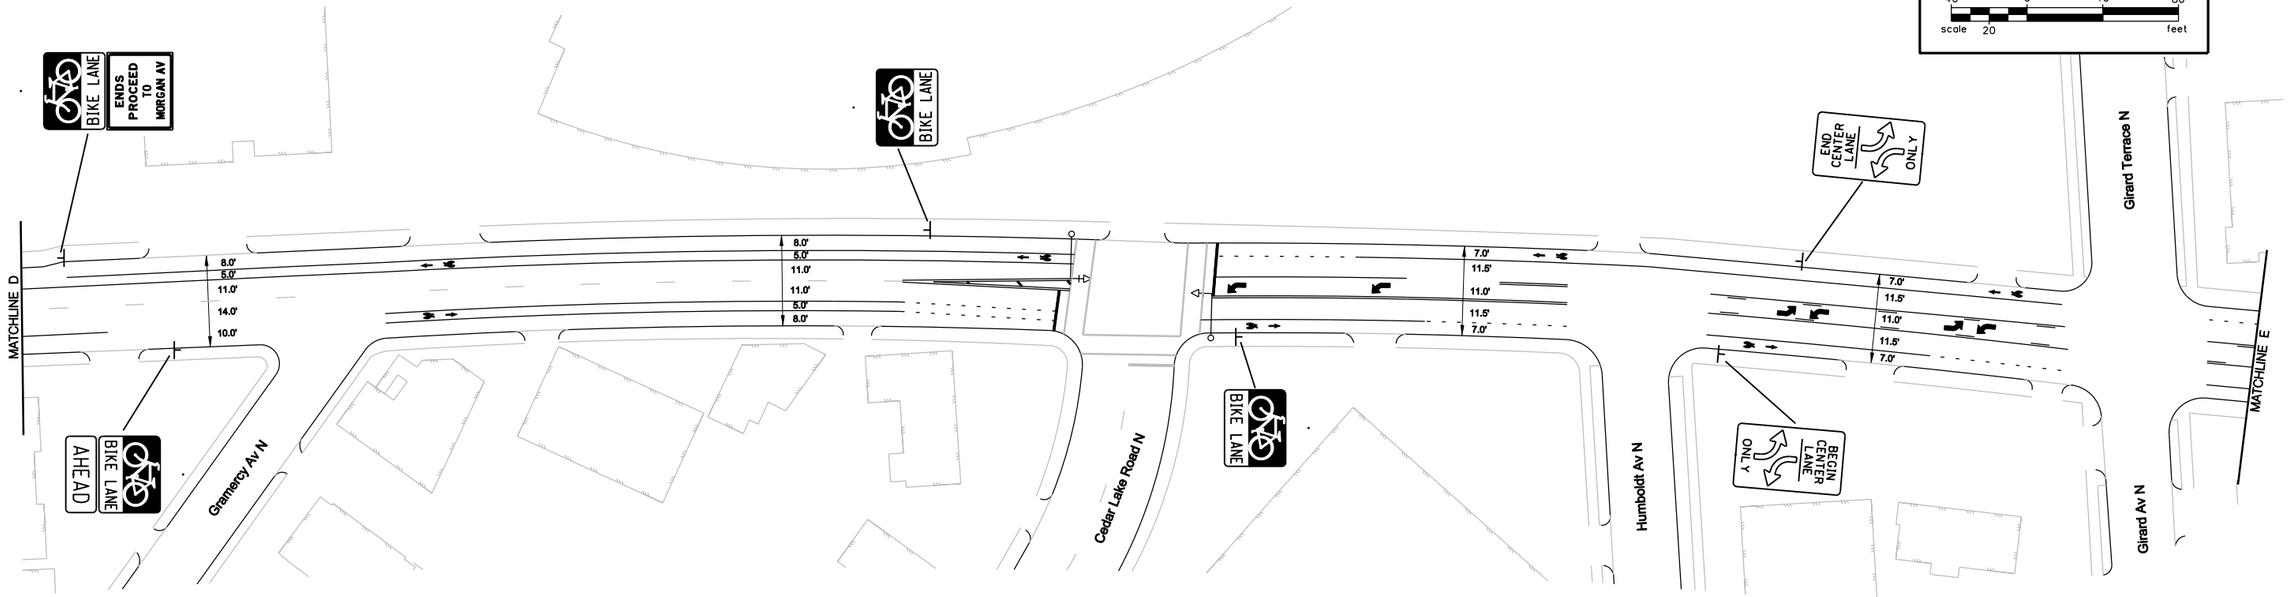

OPTION B

S:\K0\M\Mnpls\107438\5-dsgn\51-cadd\Civil\plnshts\Glenwood Ave N_SS.dgn
plansheets

DESIGN TEAM				
DRAWN BY:				
DESIGNER:				
CHECKED BY:	NO.	BY	DATE	REVISIONS

DRAFT

I hereby certify that this plan was prepared by me or under my direct supervision and that I am a duly Licensed Professional Engineer under the laws of the State of Minnesota.

Certified By: _____ Lic. No. 00000
Licensed Professional Engineer

Printed Name: ENGINEER'S NAME Date: _____

SEH

PHONE: (651)490-2000
3535 VADNAIS CENTER DR.
ST. PAUL, MN 55110

MINNEAPOLIS, MINNESOTA

S.P. 141-091-15

GLENWOOD AVENUE NORTH
C.S.A.H. 40
BIKE LANE IMPROVEMENT CONCEPT

FILE NO. 107438

OF