7:12:00 AM

6/18/2010

S:\KOM\Mnpls\107438\5-dsgn\51-cadd\Civil\plnshts\Phase 2\Como Av SE_SS.dgn
plnsht 1

EXISTING

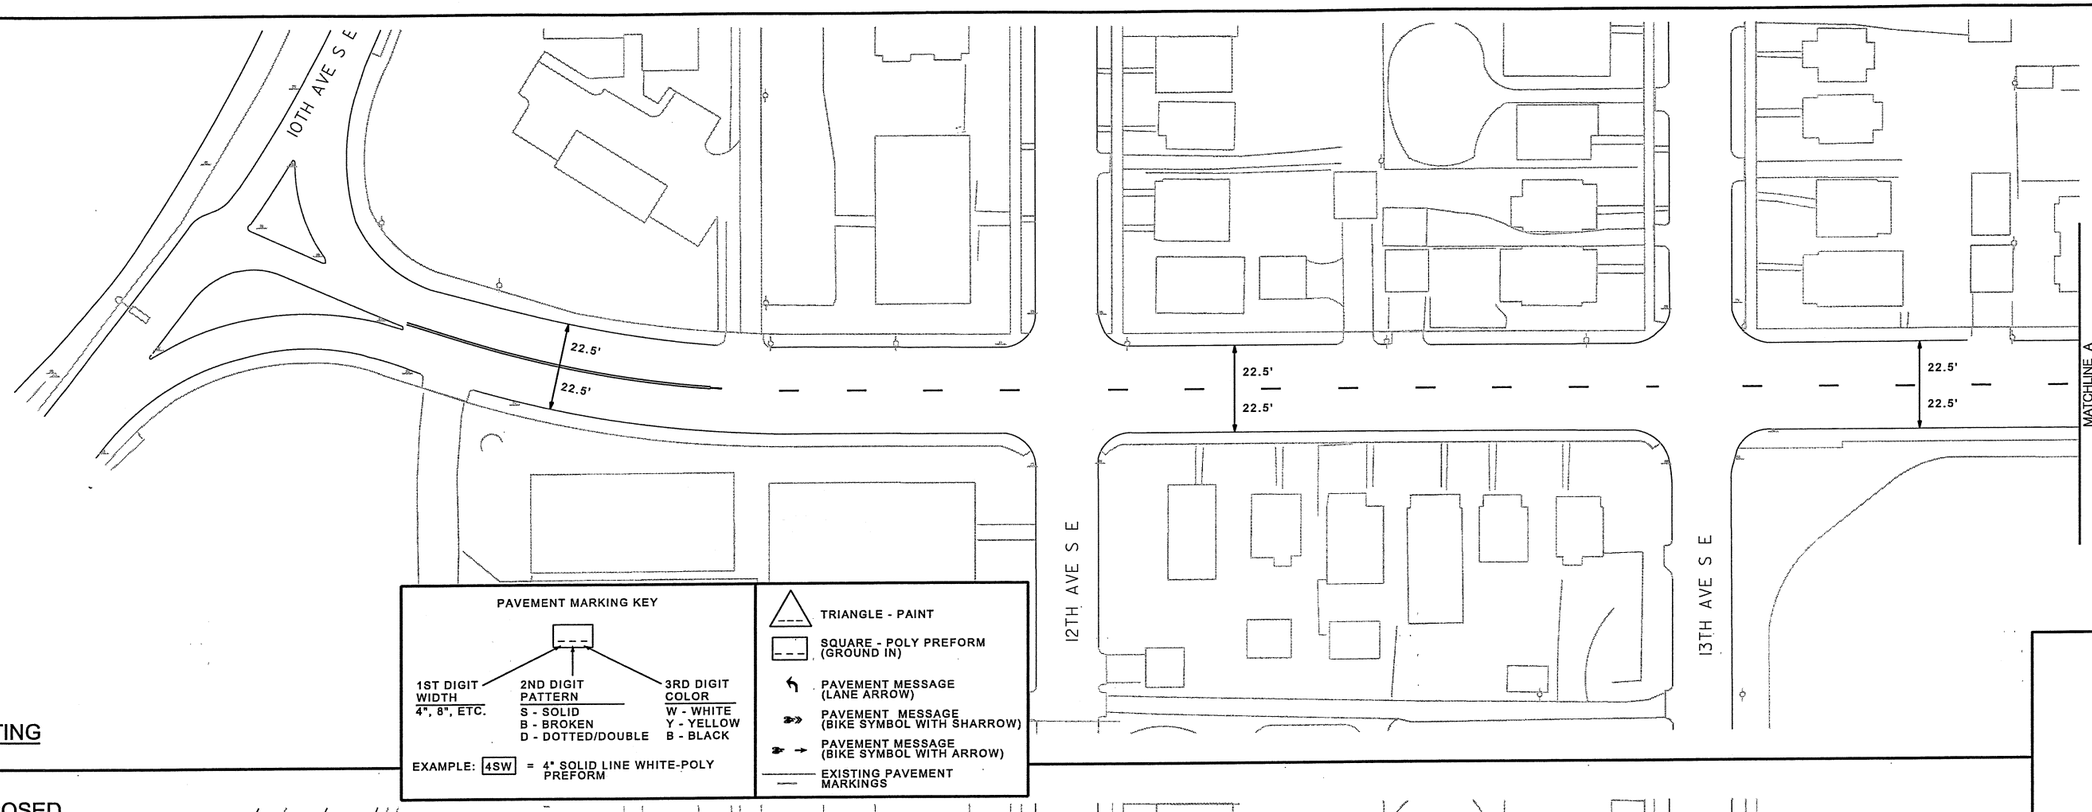

PROPOSED

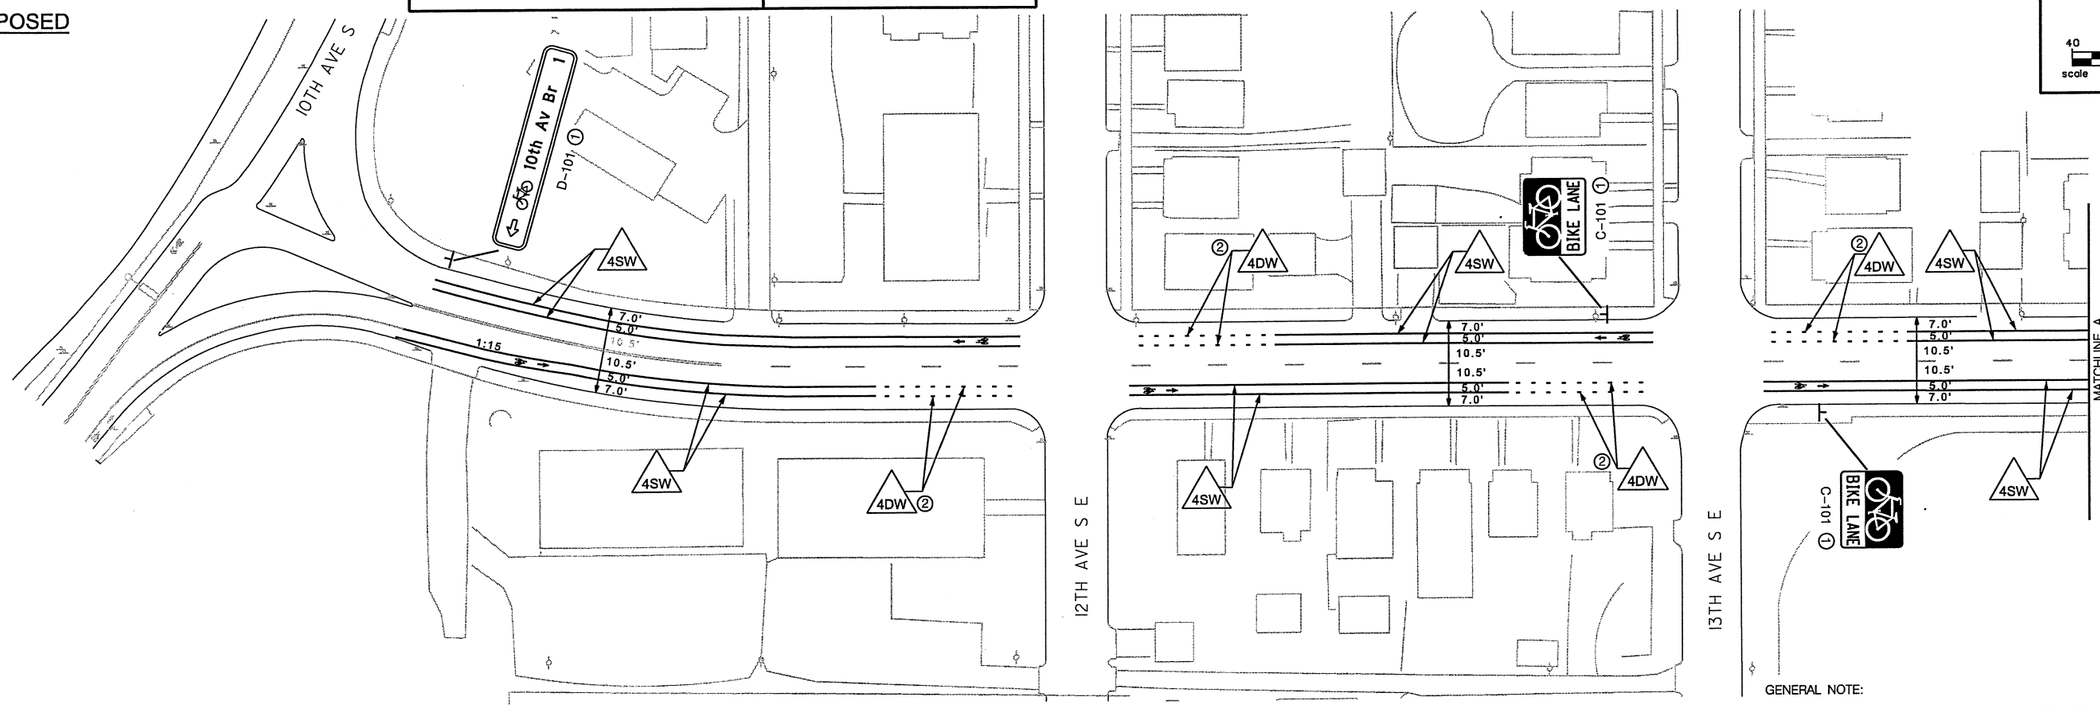

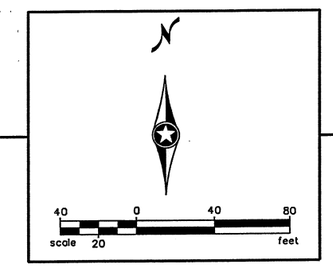

SPECIFIC NOTES:

1. FURNISH AND INSTALL.
2. 2' STRIPE, 6' GAP.

GENERAL NOTE:

1. TYPE C & D SIGNS WILL BE F&I BY THE CITY OF MINNEAPOLIS.

S.P. 141-091-020

DESIGN TEAM				
DRAWN BY: MTT				
DESIGNER: DRB				
CHECKED BY: HNK	NO.	BY	DATE	REVISIONS

I hereby certify that this plan was prepared by me or under my direct supervision and that I am a duly Licensed Professional Engineer under the laws of the State of Minnesota.

Certified By: Heather N. Kienitz Licensed Professional Engineer Lic. No. 42804

Printed Name: HEATHER N. KIENITZ Date: 6/18/2010

MINNEAPOLIS DEPARTMENT OF PUBLIC WORKS

SEH PHONE: (651)490-2000 3535 VADNAIS CENTER DR. ST. PAUL, MN 55110

MINNEAPOLIS, MINNESOTA
S.P. 141-091-020

COMO AVENUE S E BIKE LANE IMPROVEMENTS

FILE NO. MNPLS107438

1 OF 5

74 / 259

7:12:03 AM

6/18/2010

EXISTING

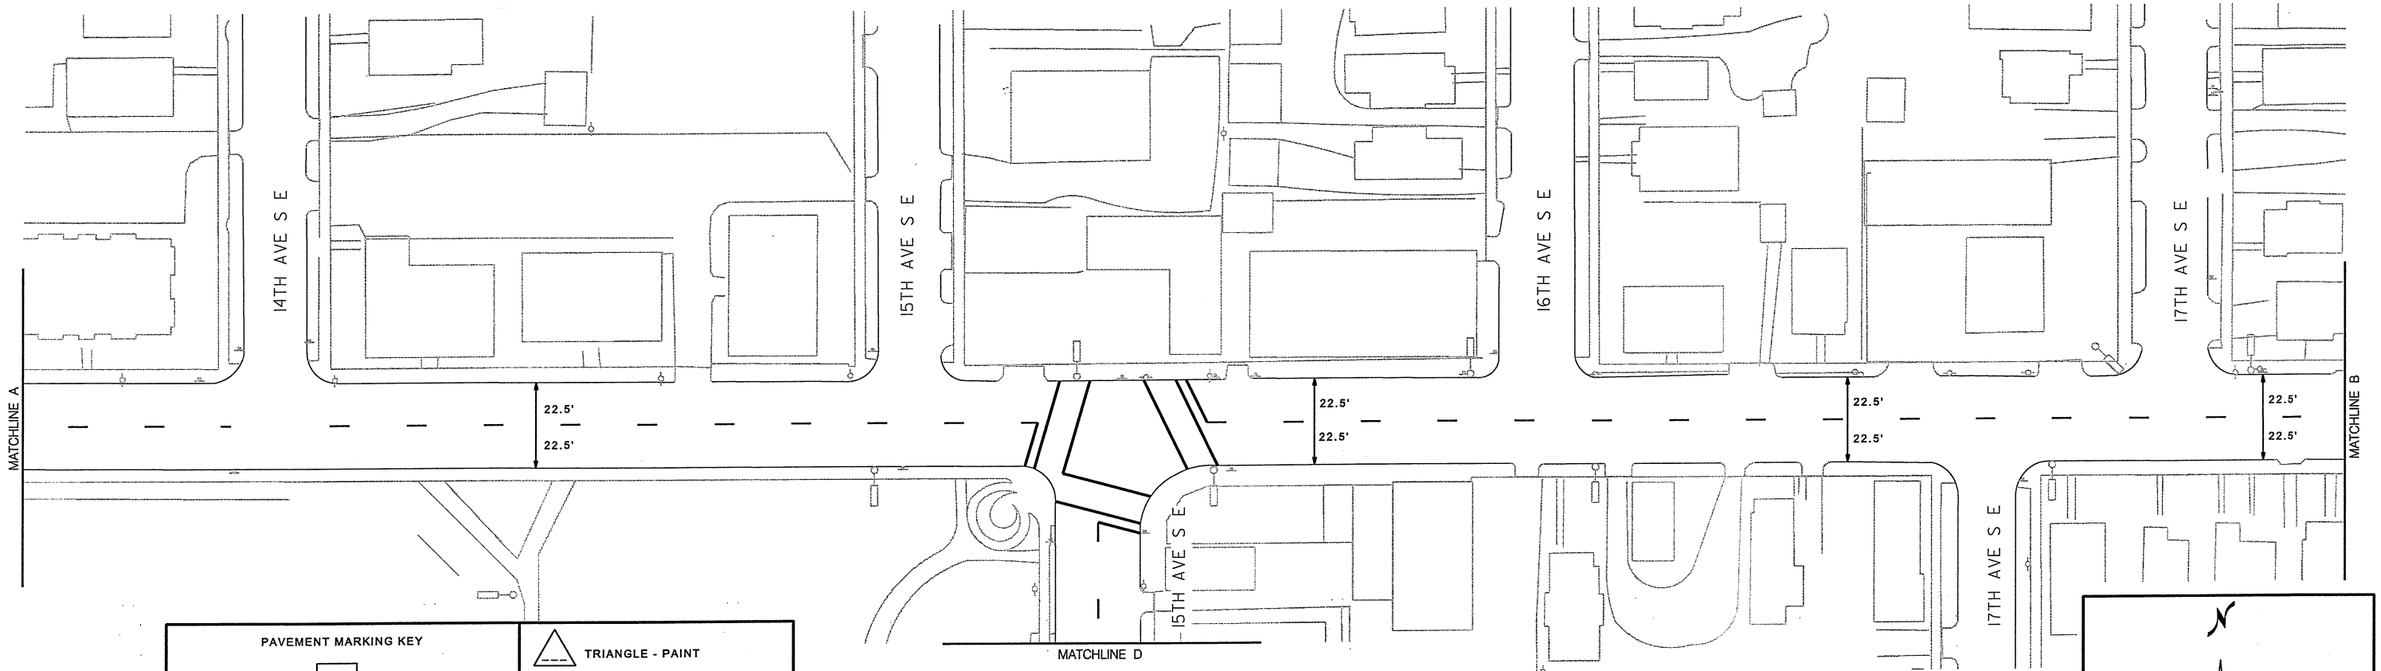

PROPOSED

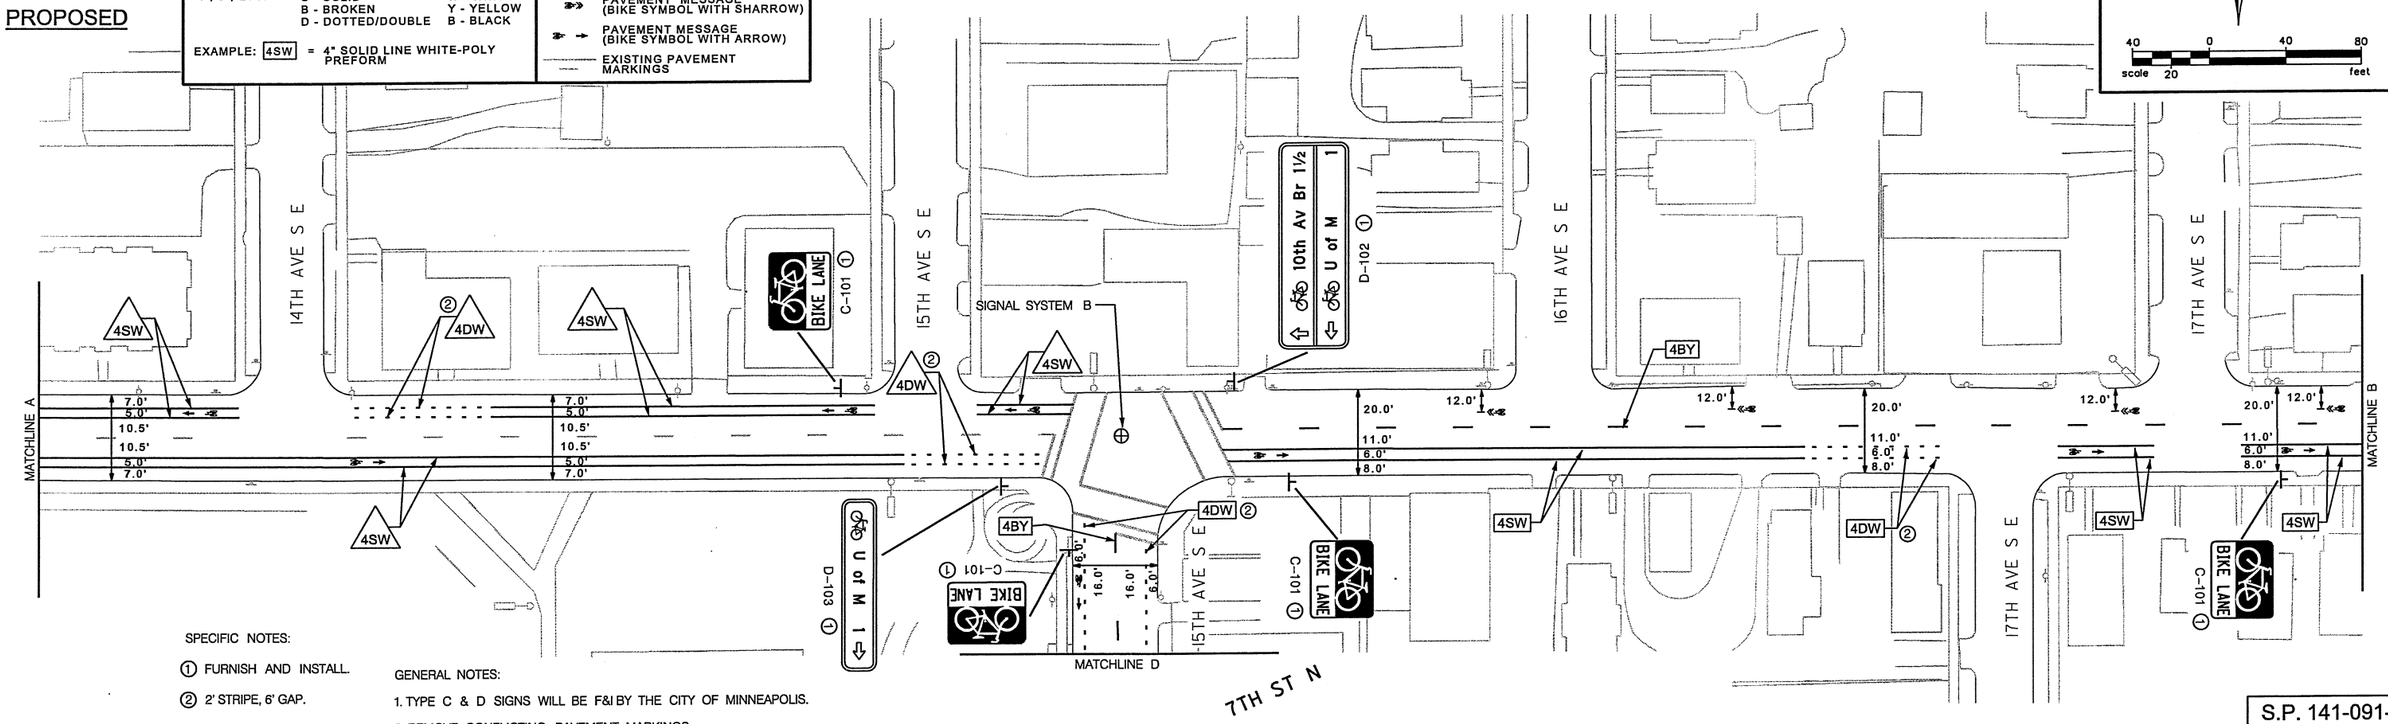

SPECIFIC NOTES:

① FURNISH AND INSTALL.

② 2' STRIPE, 6' GAP.

GENERAL NOTES:

1. TYPE C & D SIGNS WILL BE F&I BY THE CITY OF MINNEAPOLIS.
2. REMOVE CONFLICTING PAVEMENT MARKINGS.

S.P. 141-091-020

DESIGN TEAM				
DRAWN BY: MTT				
DESIGNER: DRB				
CHECKED BY: HNK	NO.	BY	DATE	REVISIONS

I hereby certify that this plan was prepared by me or under my direct supervision and that I am a duly Licensed Professional Engineer under the laws of the State of Minnesota.

Certified By: _____ Lic. No. 42804
Licensed Professional Engineer

Printed Name: HEATHER N. KIENITZ Date: 6/18/2010

MINNEAPOLIS DEPARTMENT OF PUBLIC WORKS

SEH — PHONE: (651)490-2000, 3535 VADNAIS CENTER DR., ST. PAUL, MN 55110

MINNEAPOLIS, MINNESOTA
S.P. 141-091-020

COMO AVENUE S E BIKE LANE IMPROVEMENTS

FILE NO. MNPLS107438

2 OF 5

75 / 259

S:\KO\M\Mnpls\107438\5-dsgn\5i-cadd\Civil\plnshts\Phase 2\Como Av SE_SS.dgn
plnsht 2

7:12:06 AM

6/18/2010

S:\KO\M\Mnpls\107438\5-dsgn\51-cadd\Civil\plnshts\Phase 2\Como Av SE_SS.dgn
plnsht 3

EXISTING

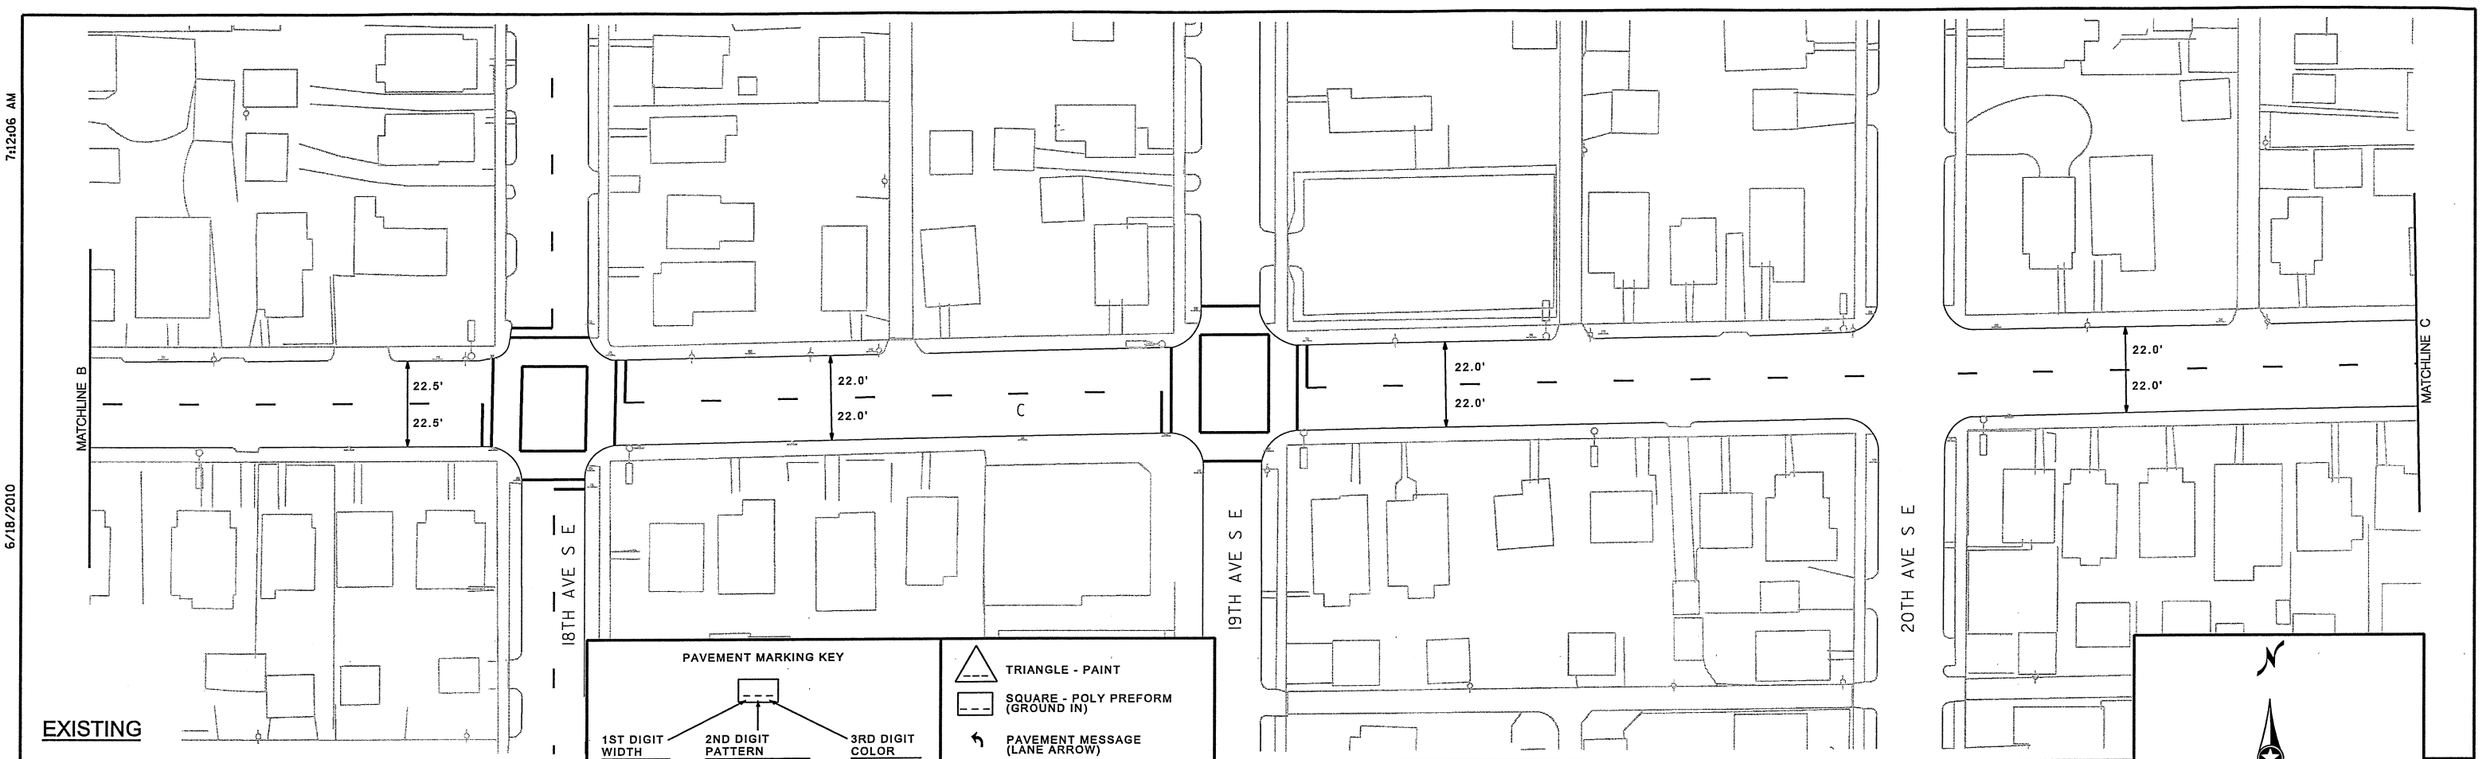

PROPOSED

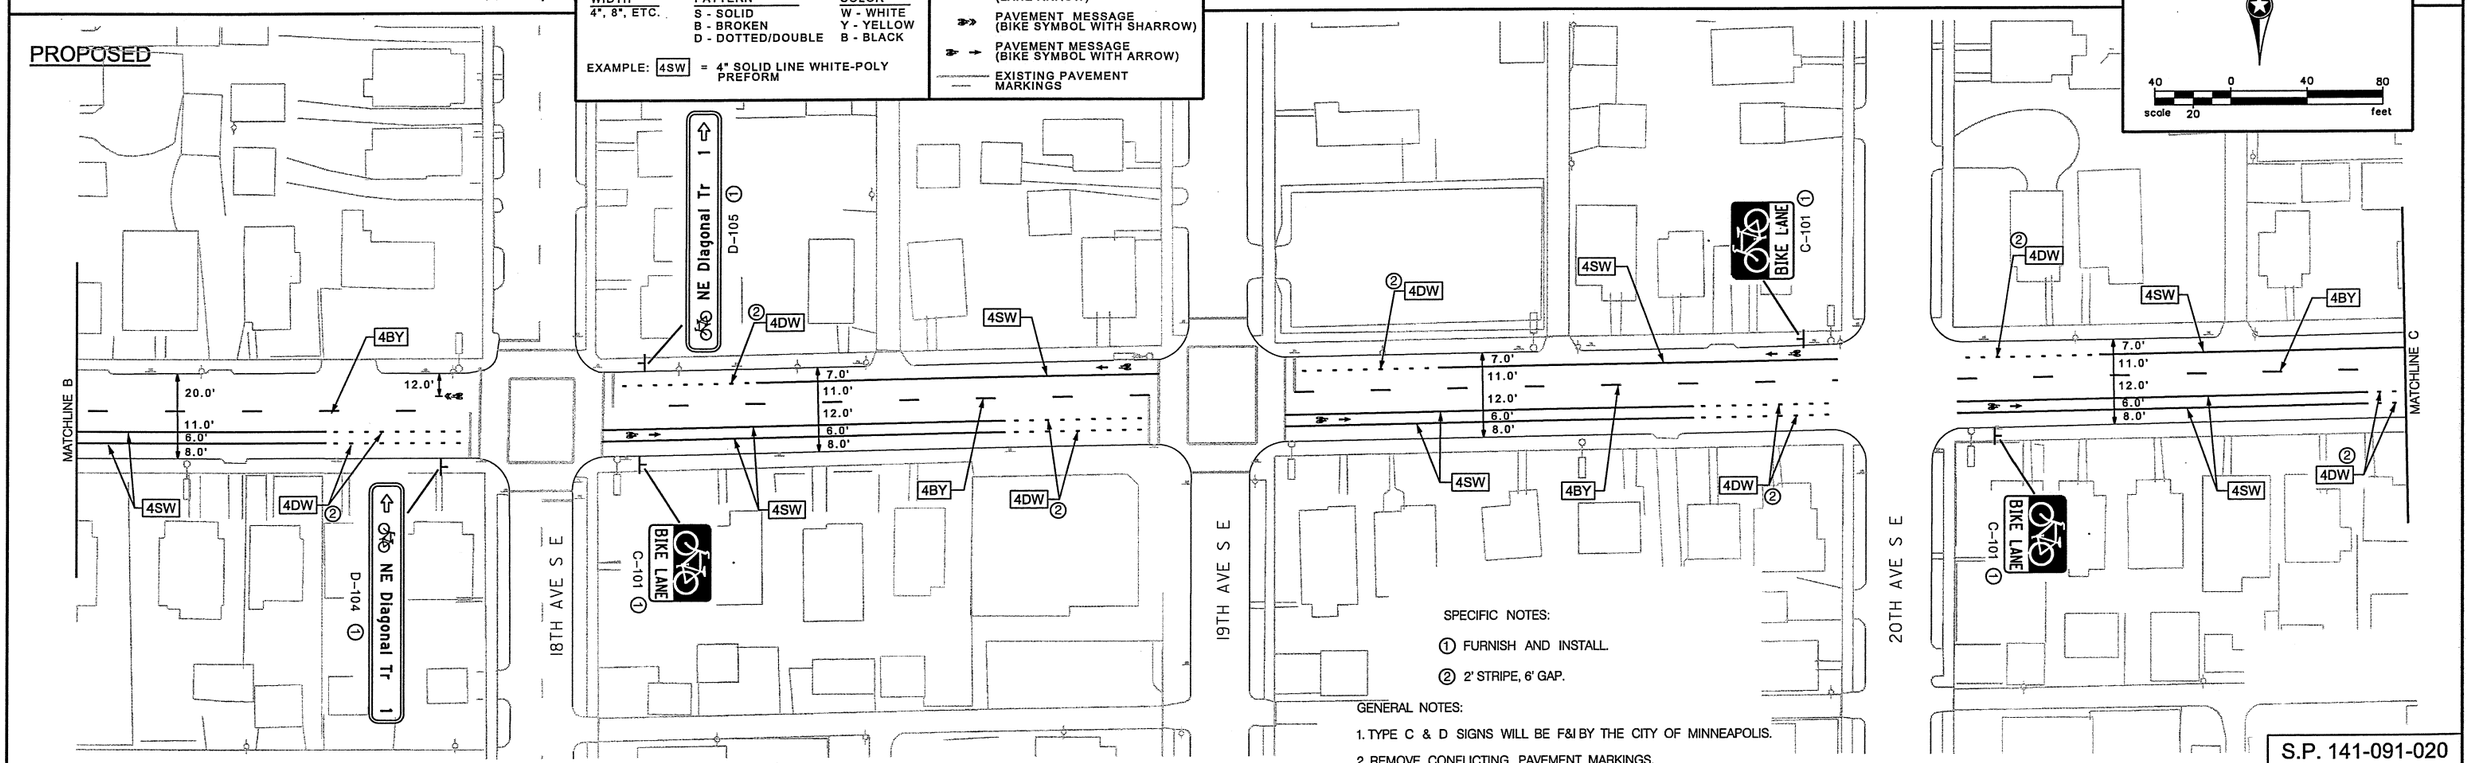

SPECIFIC NOTES:

1. FURNISH AND INSTALL.
2. 2' STRIPE, 6' GAP.

GENERAL NOTES:

1. TYPE C & D SIGNS WILL BE F&I BY THE CITY OF MINNEAPOLIS.
2. REMOVE CONFLICTING PAVEMENT MARKINGS.

S.P. 141-091-020

DESIGN TEAM				
DRAWN BY: MTT				
DESIGNER: DRB				
CHECKED BY: HNK	NO.	BY	DATE	REVISIONS

I hereby certify that this plan was prepared by me or under my direct supervision and that I am a duly Licensed Professional Engineer under the laws of the State of Minnesota.

Certified By: Heather N. Kienitz Lic. No. 42804
Licensed Professional Engineer
Printed Name: HEATHER N. KIENITZ Date: 6/18/2010

MINNEAPOLIS DEPARTMENT OF PUBLIC WORKS

SEH
PHONE: (651)490-2000
3535 VADNAIS CENTER DR.
ST. PAUL, MN 55110

MINNEAPOLIS, MINNESOTA
S.P. 141-091-020

COMO AVENUE S E BIKE LANE IMPROVEMENTS

FILE NO. MNPLS107438

3 OF 5

7:12:09 AM

6/18/2010

EXISTING

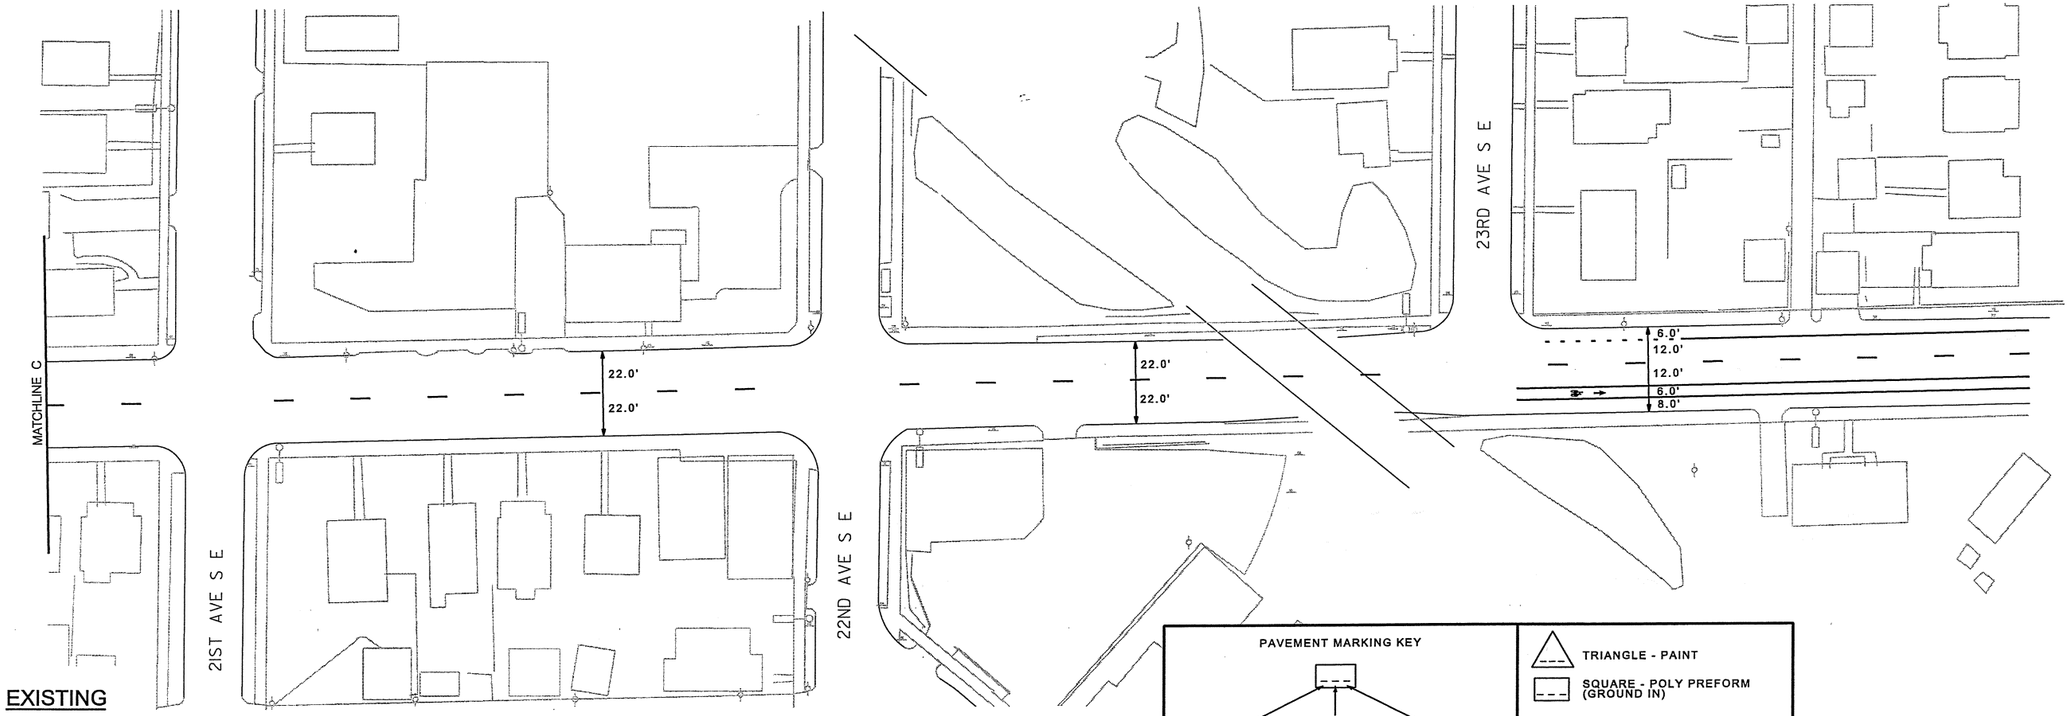

PROPOSED

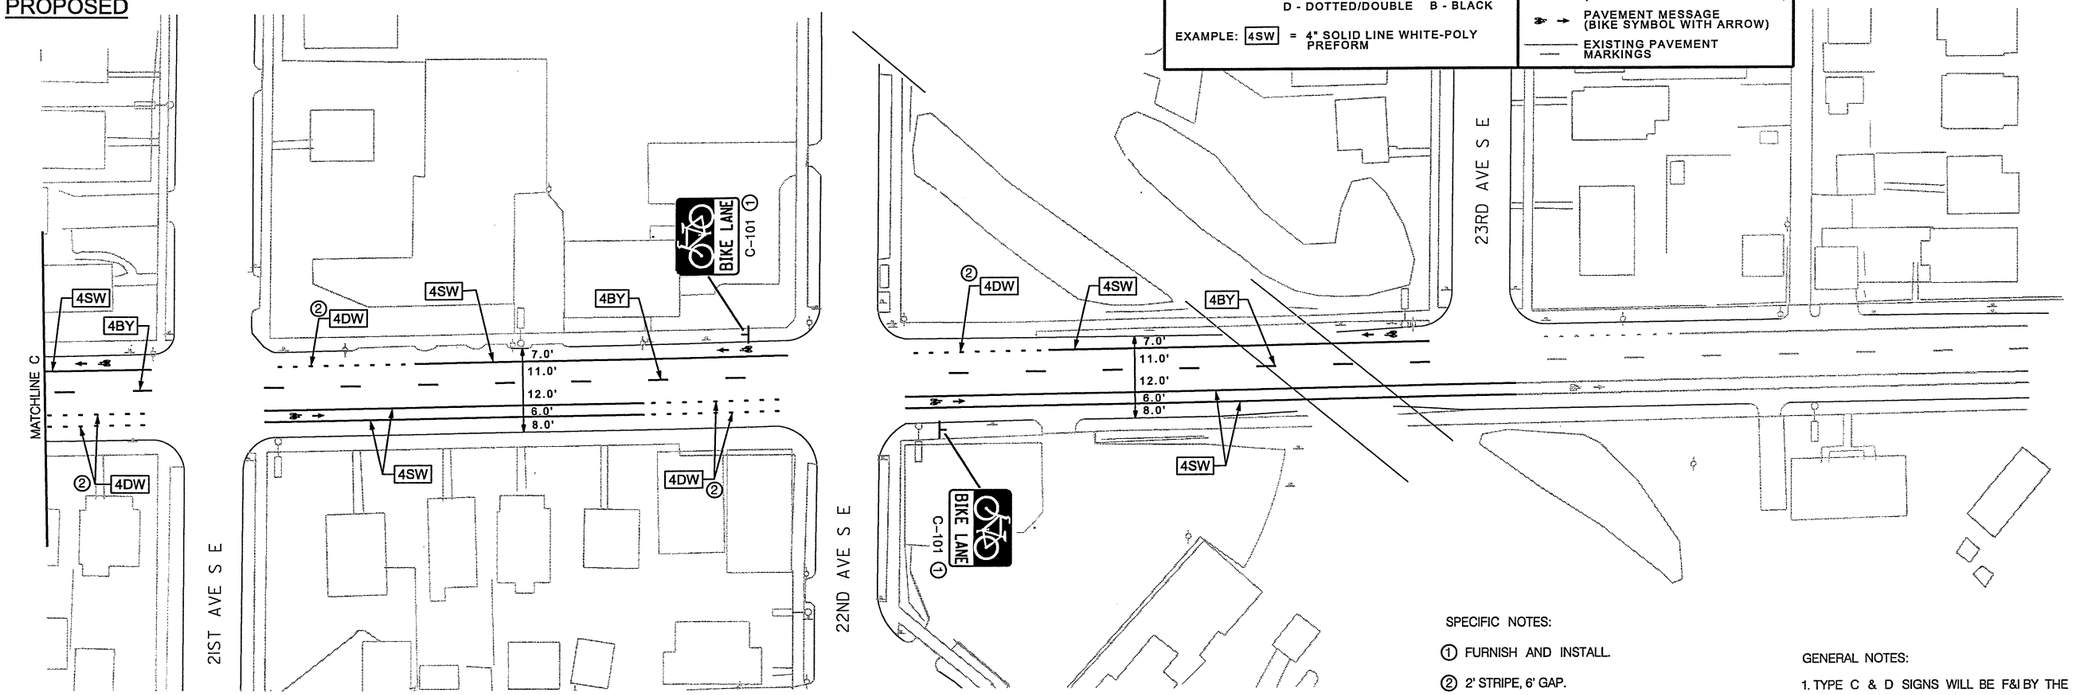

PAVEMENT MARKING KEY

1ST DIGIT WIDTH	2ND DIGIT PATTERN	3RD DIGIT COLOR
4", 8", ETC.	S - SOLID B - BROKEN D - DOTTED/DOUBLE	W - WHITE Y - YELLOW B - BLACK

EXAMPLE: 4SW = 4" SOLID LINE WHITE-POLY PREFORM

- TRIANGLE - PAINT
- SQUARE - POLY PREFORM (GROUND IN)
- PAVEMENT MESSAGE (LANE ARROW)
- PAVEMENT MESSAGE (BIKE SYMBOL WITH SHARROW)
- PAVEMENT MESSAGE (BIKE SYMBOL WITH ARROW)
- EXISTING PAVEMENT MARKINGS

N

40 0 40 80
scale 20 feet

SPECIFIC NOTES:

1. FURNISH AND INSTALL.
2. 2' STRIPE, 6' GAP.

GENERAL NOTES:

1. TYPE C & D SIGNS WILL BE F&I BY THE CITY OF MINNEAPOLIS.
2. REMOVE CONFLICTING PAVEMENT MARKINGS.

S:\KO\M\Mnpls\107438\5-dsgn\51-cadd\Civil\plnshts\Phase 2\Como Av SE_SS.dgn
plnsht 4

DESIGN TEAM				
DRAWN BY: MTT				
DESIGNER: DRB				
CHECKED BY: HNK	NO.	BY	DATE	REVISIONS

I hereby certify that this plan was prepared by me or under my direct supervision and that I am a duly Licensed Professional Engineer under the laws of the State of Minnesota.
Certified By: Heather N. Kienitz Lic. No. 42804
Licensed Professional Engineer
Printed Name: HEATHER N. KIENITZ Date: 6/18/2010

MINNEAPOLIS DEPARTMENT OF PUBLIC WORKS

SEH
PHONE: (651)490-2000
3535 VADNAIS CENTER DR.
ST. PAUL, MN 55110

MINNEAPOLIS, MINNESOTA
S.P. 141-091-020

COMO AVENUE S E
BIKE LANE IMPROVEMENTS

S.P. 141-091-020

FILE NO. MNPLS107438

4 OF 5

77 / 259

7:12:12 AM

6/18/2010

EXISTING

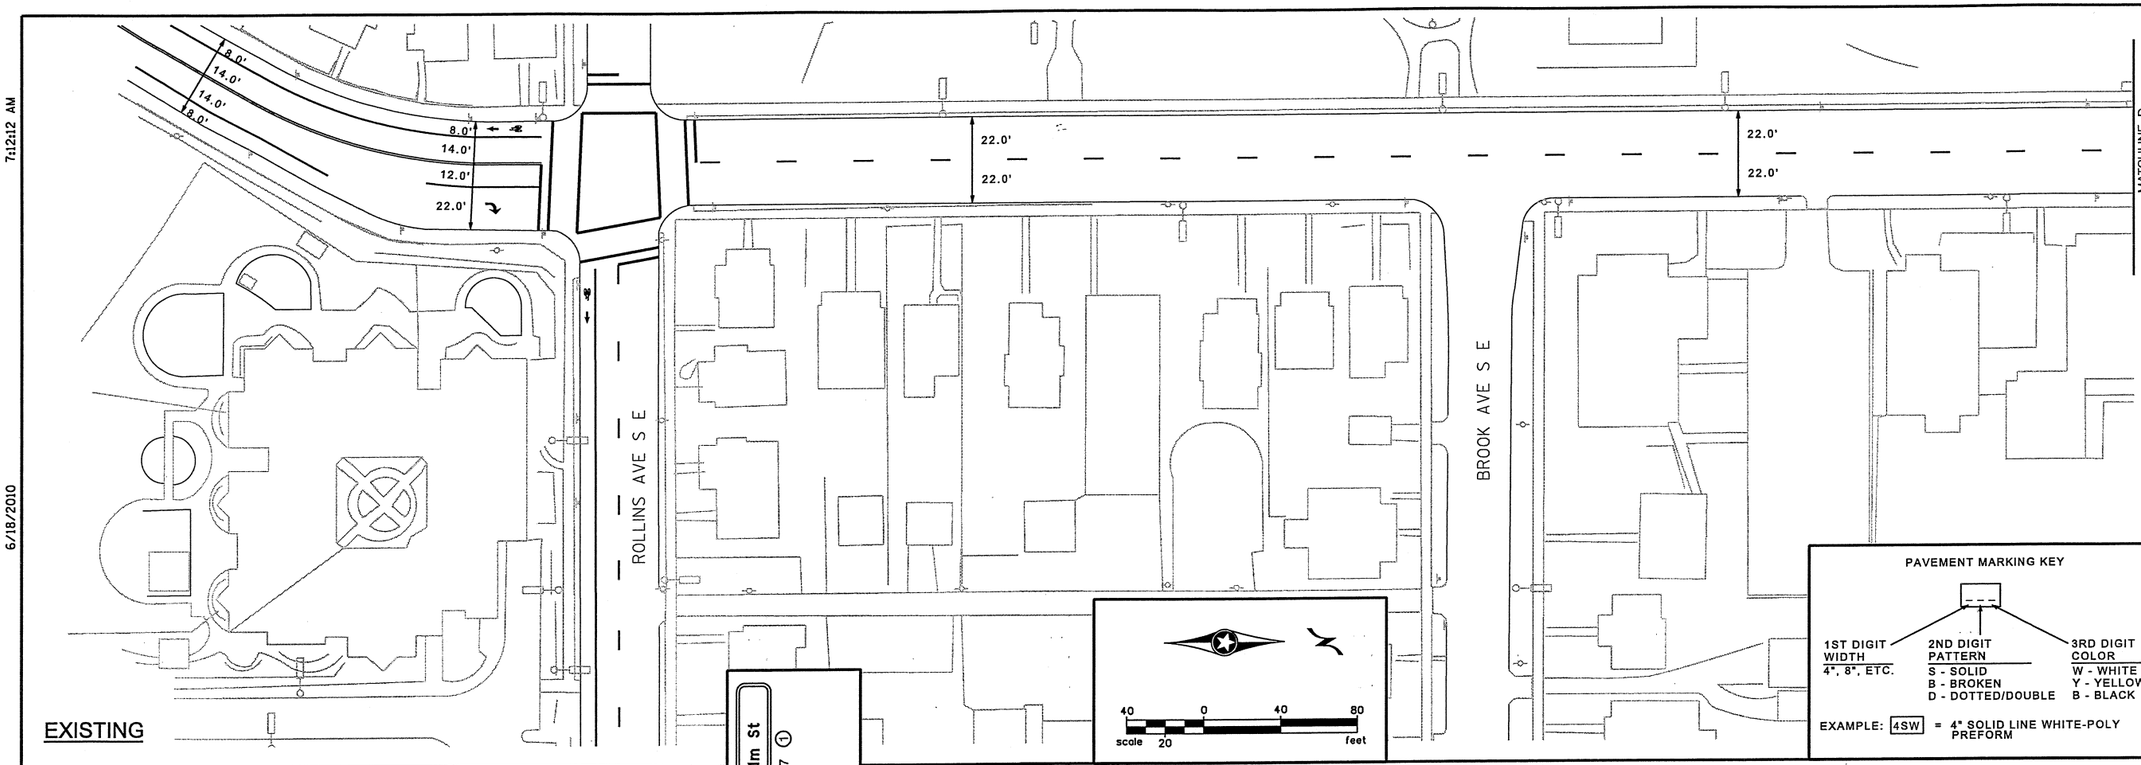

PROPOSED

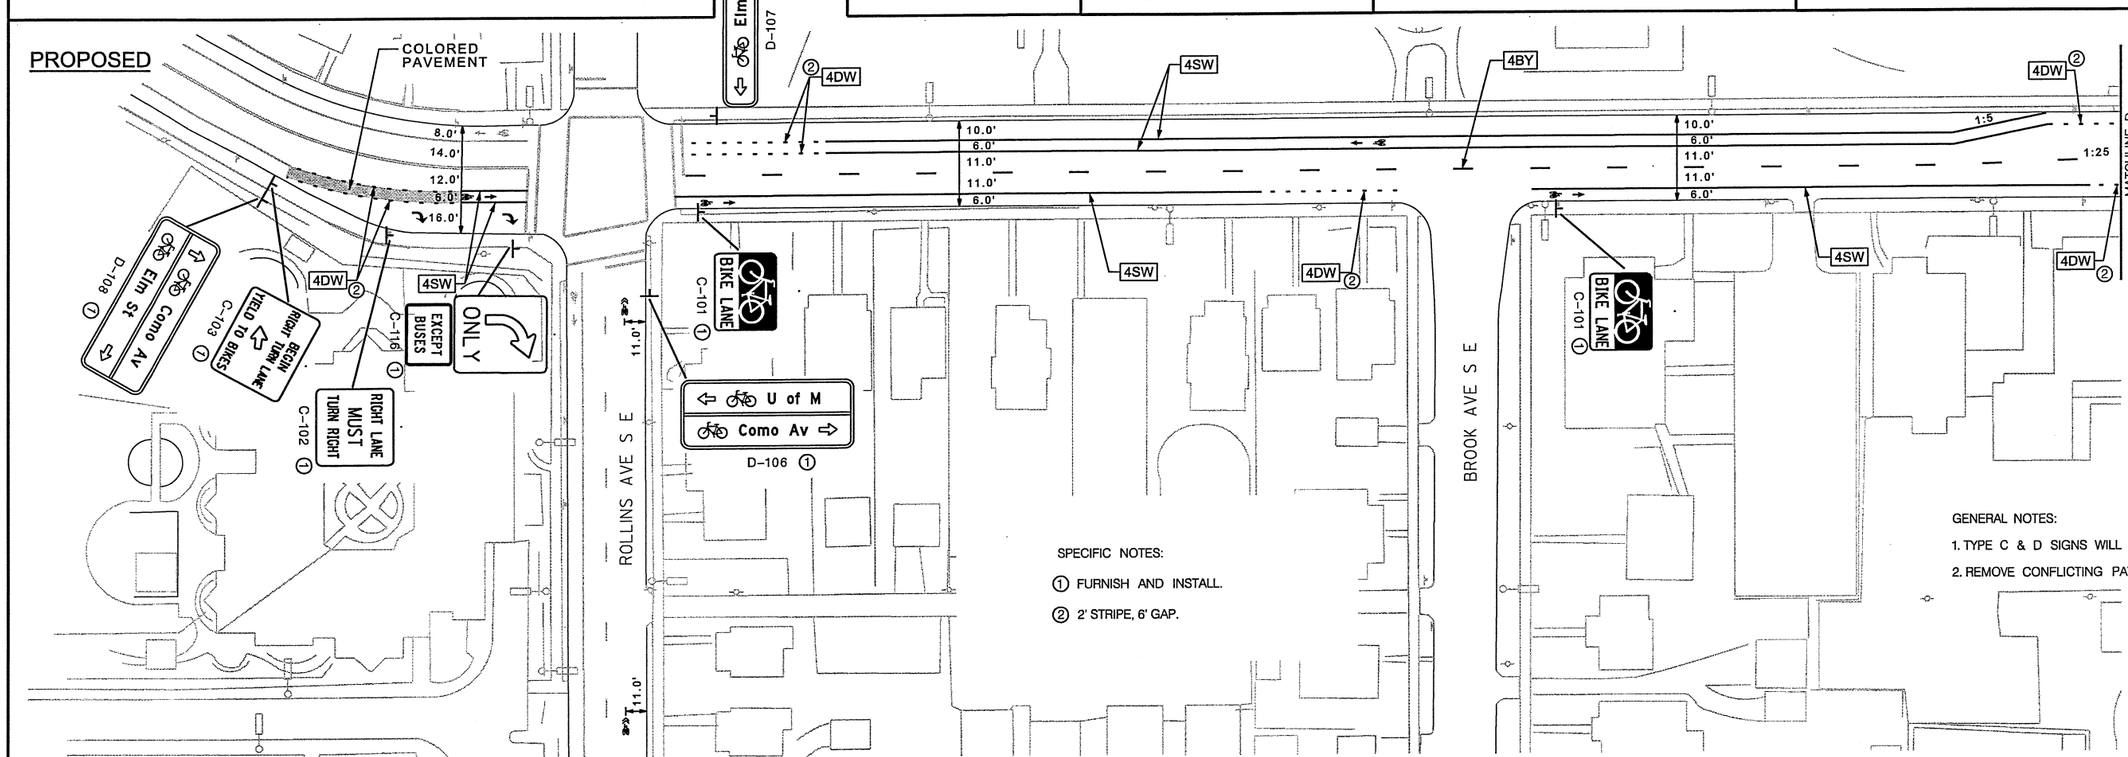

SPECIFIC NOTES:

① FURNISH AND INSTALL.

② 2' STRIPE, 6' GAP.

GENERAL NOTES:

1. TYPE C & D SIGNS WILL BE F&I BY THE CITY OF MINNEAPOLIS.
2. REMOVE CONFLICTING PAVEMENT MARKINGS.

S.P. 141-091-020

S:\KO\M\Mnpls\107438\5-dsgn\51-cadd\Civil\pinshts\Phase 2\Como Av SE_SS.dgn
pinsht 5

DESIGN TEAM				
DRAWN BY: MTT				
DESIGNER: DRB				
CHECKED BY: HNK	NO.	BY	DATE	REVISIONS

I hereby certify that this plan was prepared by me or under my direct supervision and that I am a duly Licensed Professional Engineer under the laws of the State of Minnesota.

Certified By: [signature] Licensed Professional Engineer Lic. No. 42804

Printed Name: HEATHER N. KIENITZ Date: 6/18/2010

MINNEAPOLIS DEPARTMENT OF PUBLIC WORKS

SEH PHONE: (651)490-2000 3535 VADNAIS CENTER DR. ST. PAUL, MN 55110

MINNEAPOLIS, MINNESOTA
S.P. 141-091-020

15TH AVENUE S E BIKE LANE IMPROVEMENTS

FILE NO. MNPLS107438

5 OF 5

78 / 259