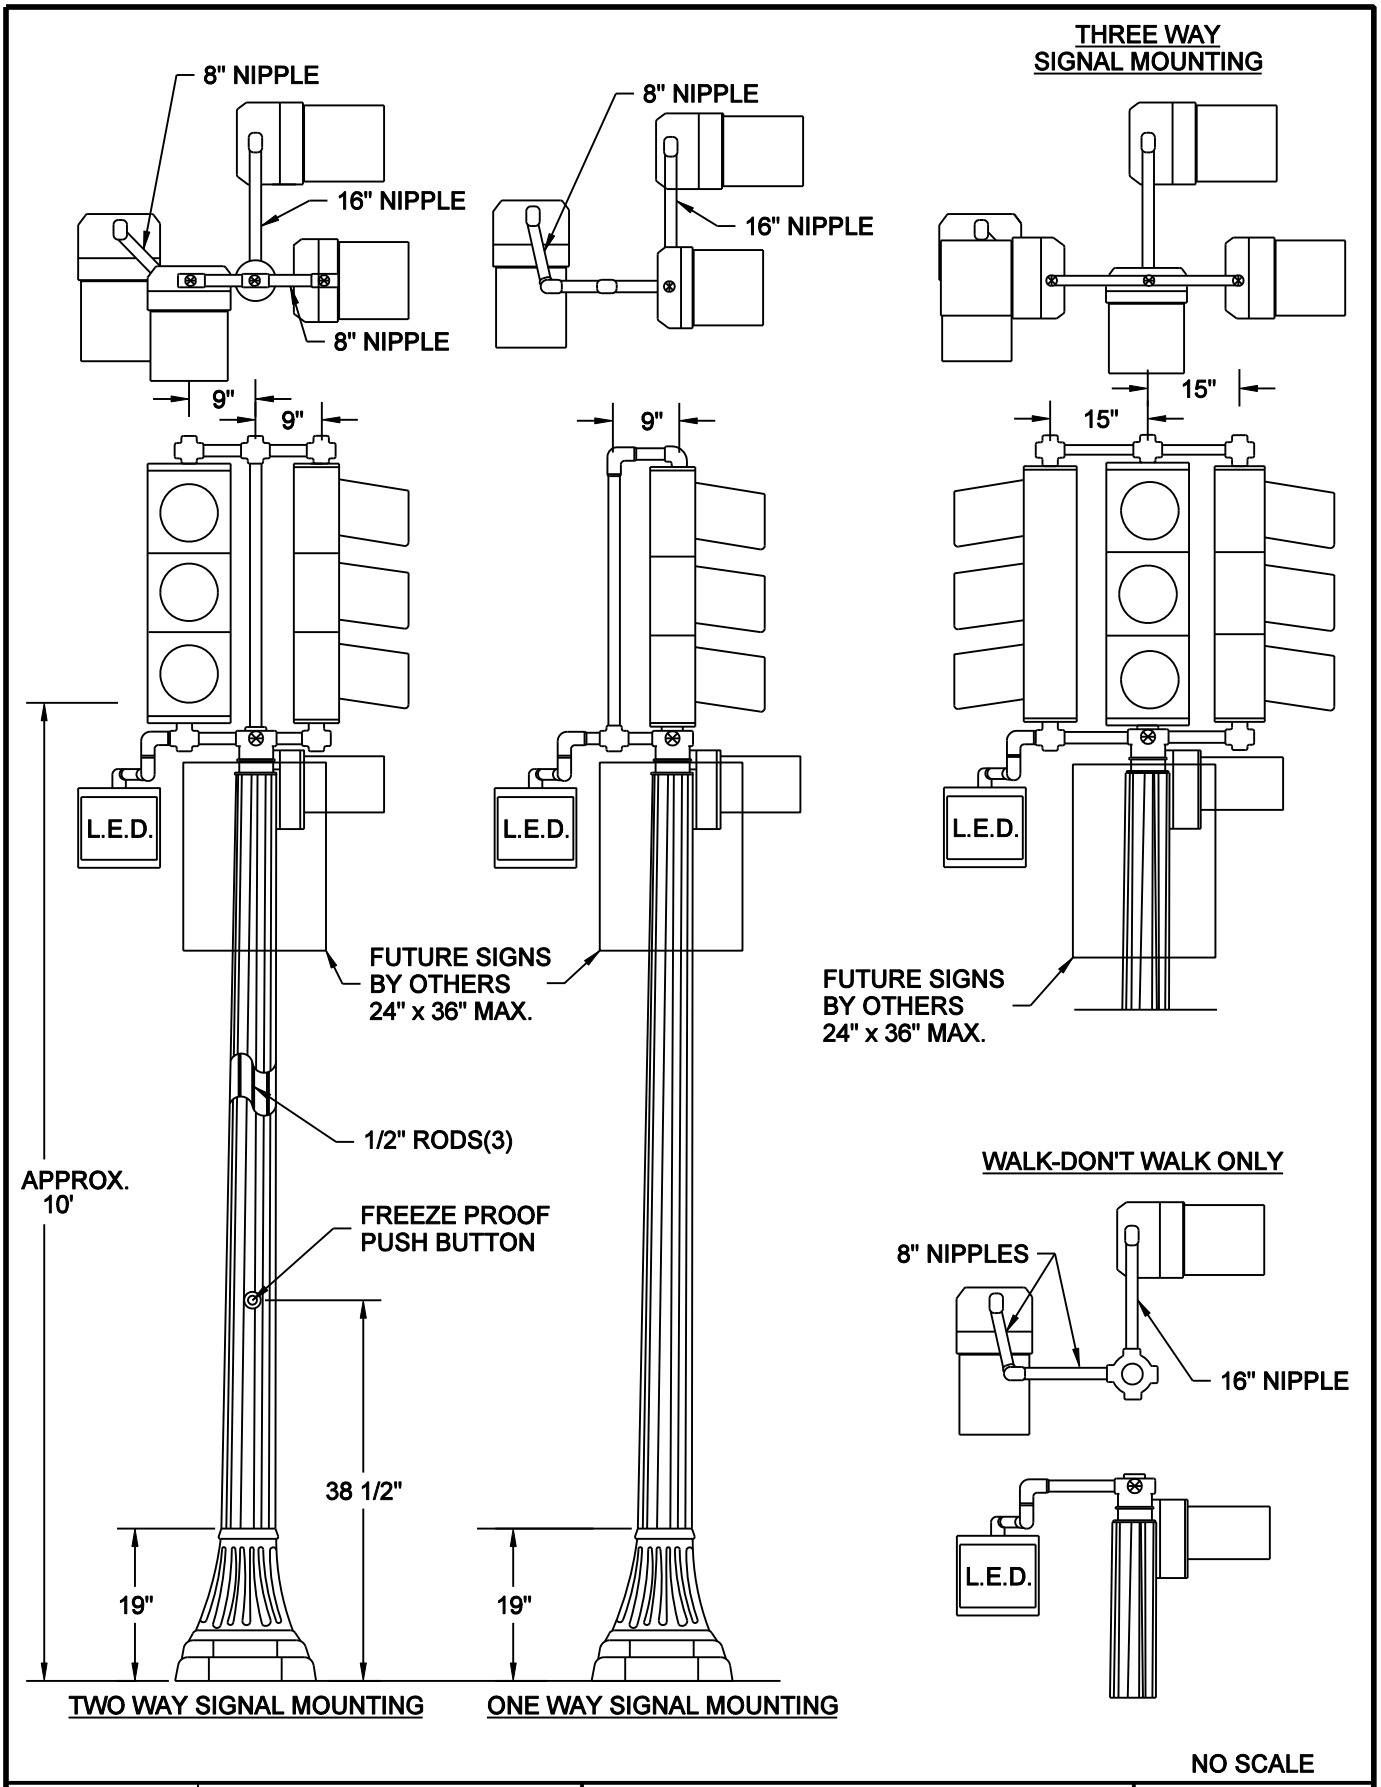

NO SCALE

MINNEAPOLIS DEPARTMENT OF PUBLIC WORKS		POLE - SIGNAL PEDESTAL SIGNAL ASSEMBLY	STANDARD PLATE NO. TRAF-1266
DRAWN: LPK	DATE: 1/1/11		
APPROVED: DRP	DATE: 1/1/11		