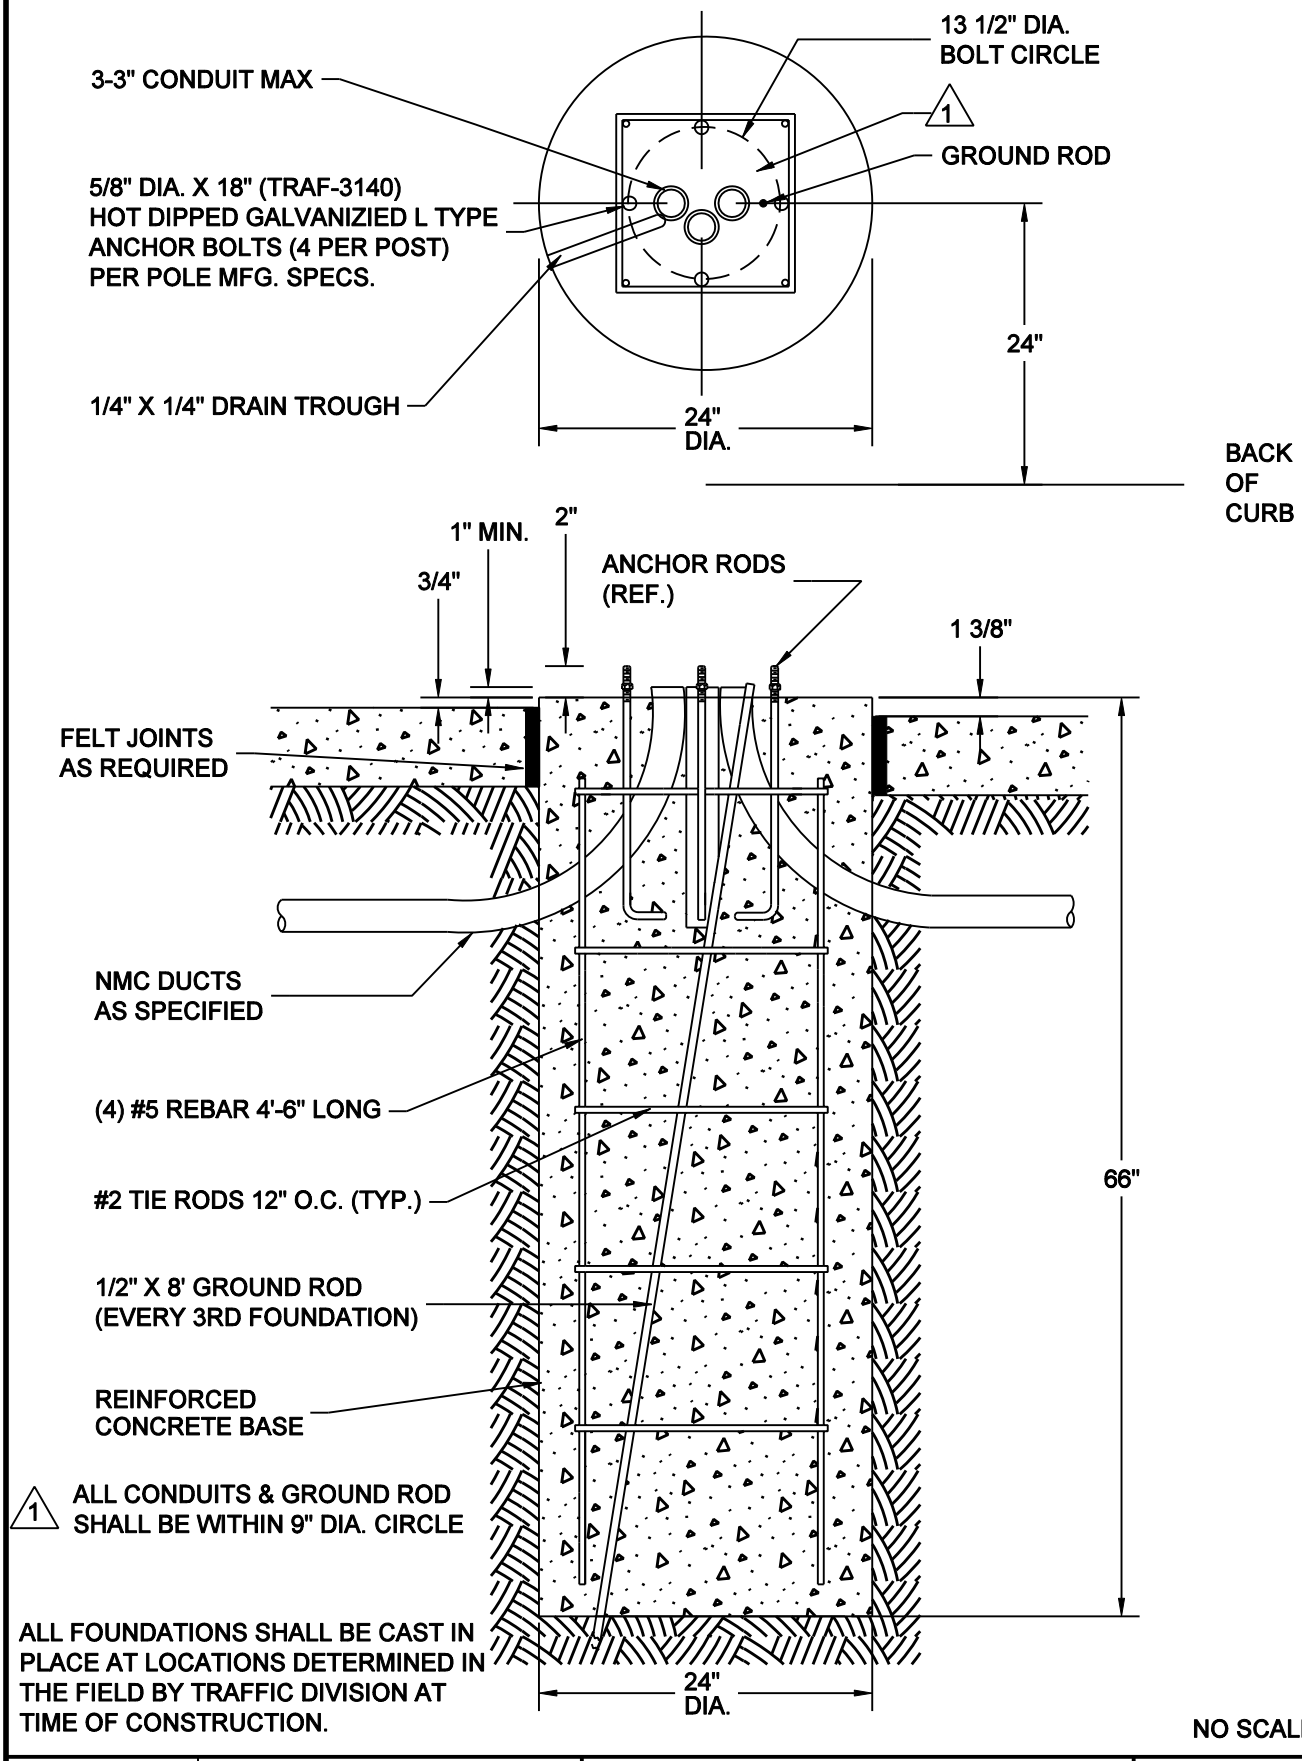

ALL FOUNDATIONS SHALL BE CAST IN PLACE AT LOCATIONS DETERMINED IN THE FIELD BY TRAFFIC DIVISION AT TIME OF CONSTRUCTION.

NO SCALE

MINNEAPOLIS DEPARTMENT OF PUBLIC WORKS		FOUNDATION - ST. LIGHT 15' - ROUND CAP REFERENCE PLATE: TRAF-3140	STANDARD PLATE NO. TRAF-3060
DRAWN: LPK	DATE: 1/1/11		
APPROVED: DRP	DATE: 1/1/11		