4:38:55 PM

6/2/2009

S:\K0\M\Mnpls\107438\5-dsgn\51-cadd\Civil\plnshts\19th Ave S_SS.dgn plnsht 1

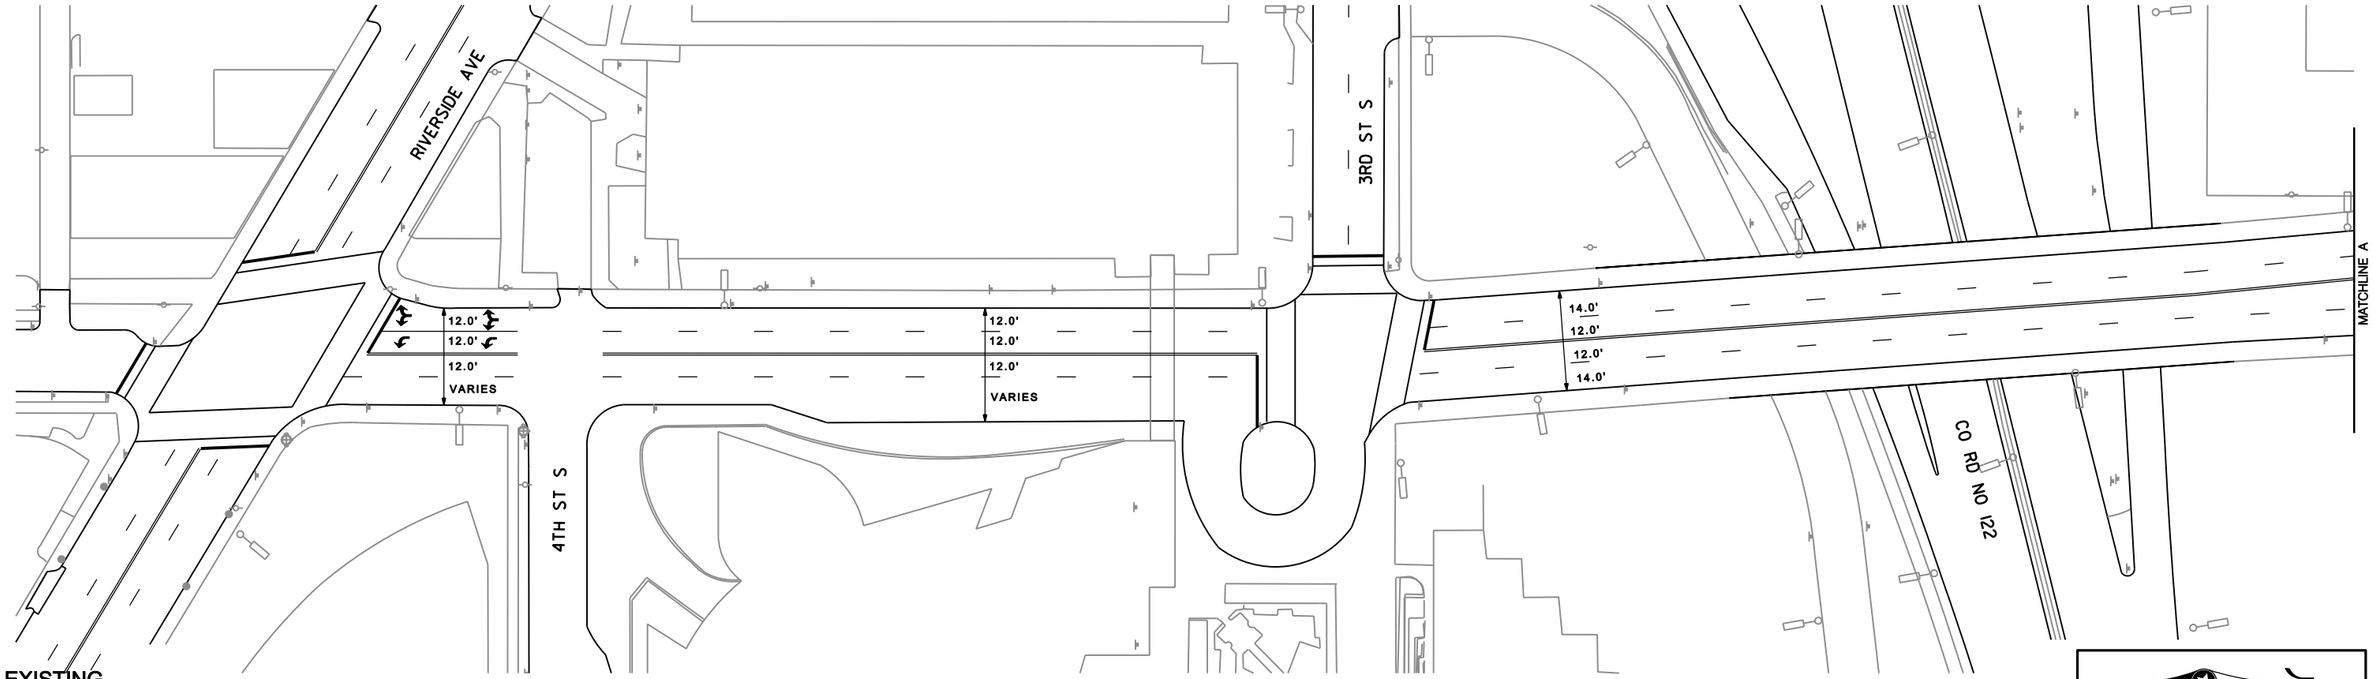

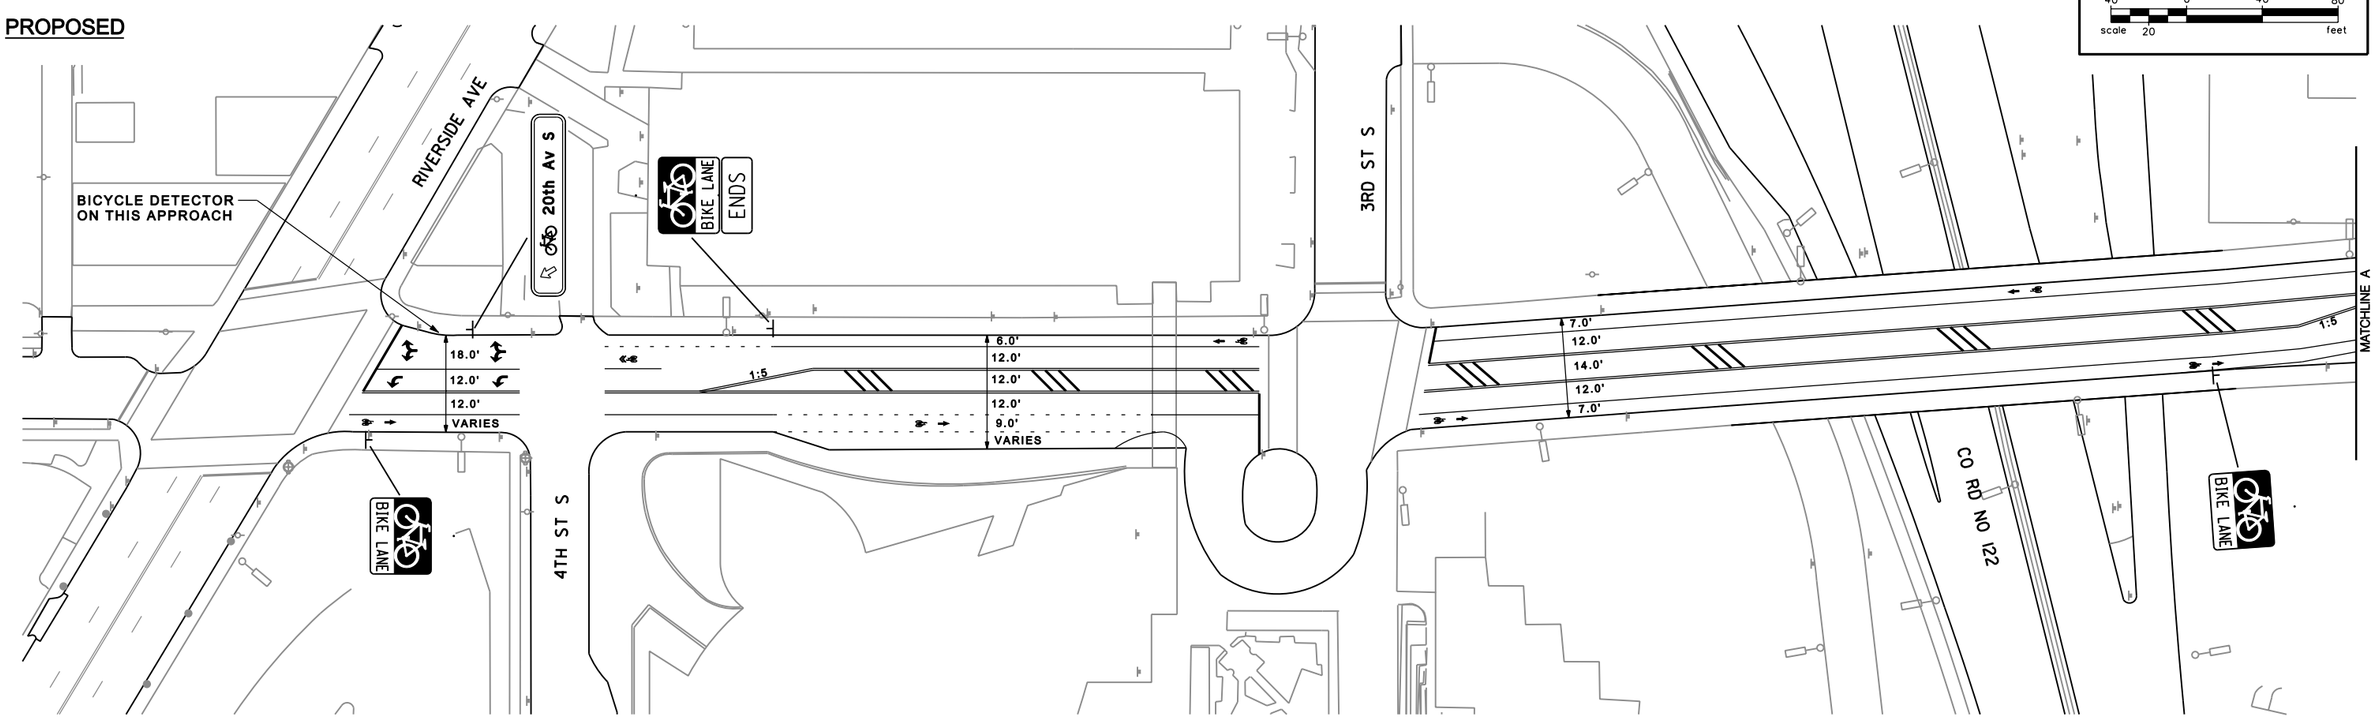

DESIGN TEAM				
DRAWN BY:				
DESIGNER:				
CHECKED BY:	NO.	BY	DATE	REVISIONS

DRAFT

I hereby certify that this plan was prepared by me or under my direct supervision and that I am a duly Licensed Professional Engineer under the laws of the State of Minnesota.

Certified By: _____ Lic. No. 00000
Licensed Professional Engineer

Printed Name: ENGINEER'S NAME Date: _____

SEH
PHONE: (651)490-2000
3535 VADNAIS CENTER DR.
ST. PAUL, MN 55110

MINNEAPOLIS, MINNESOTA

S.P. 141-091-15

19TH AVENUE SOUTH BIKE LANE IMPROVEMENT CONCEPT

FILE NO. 107438

OF

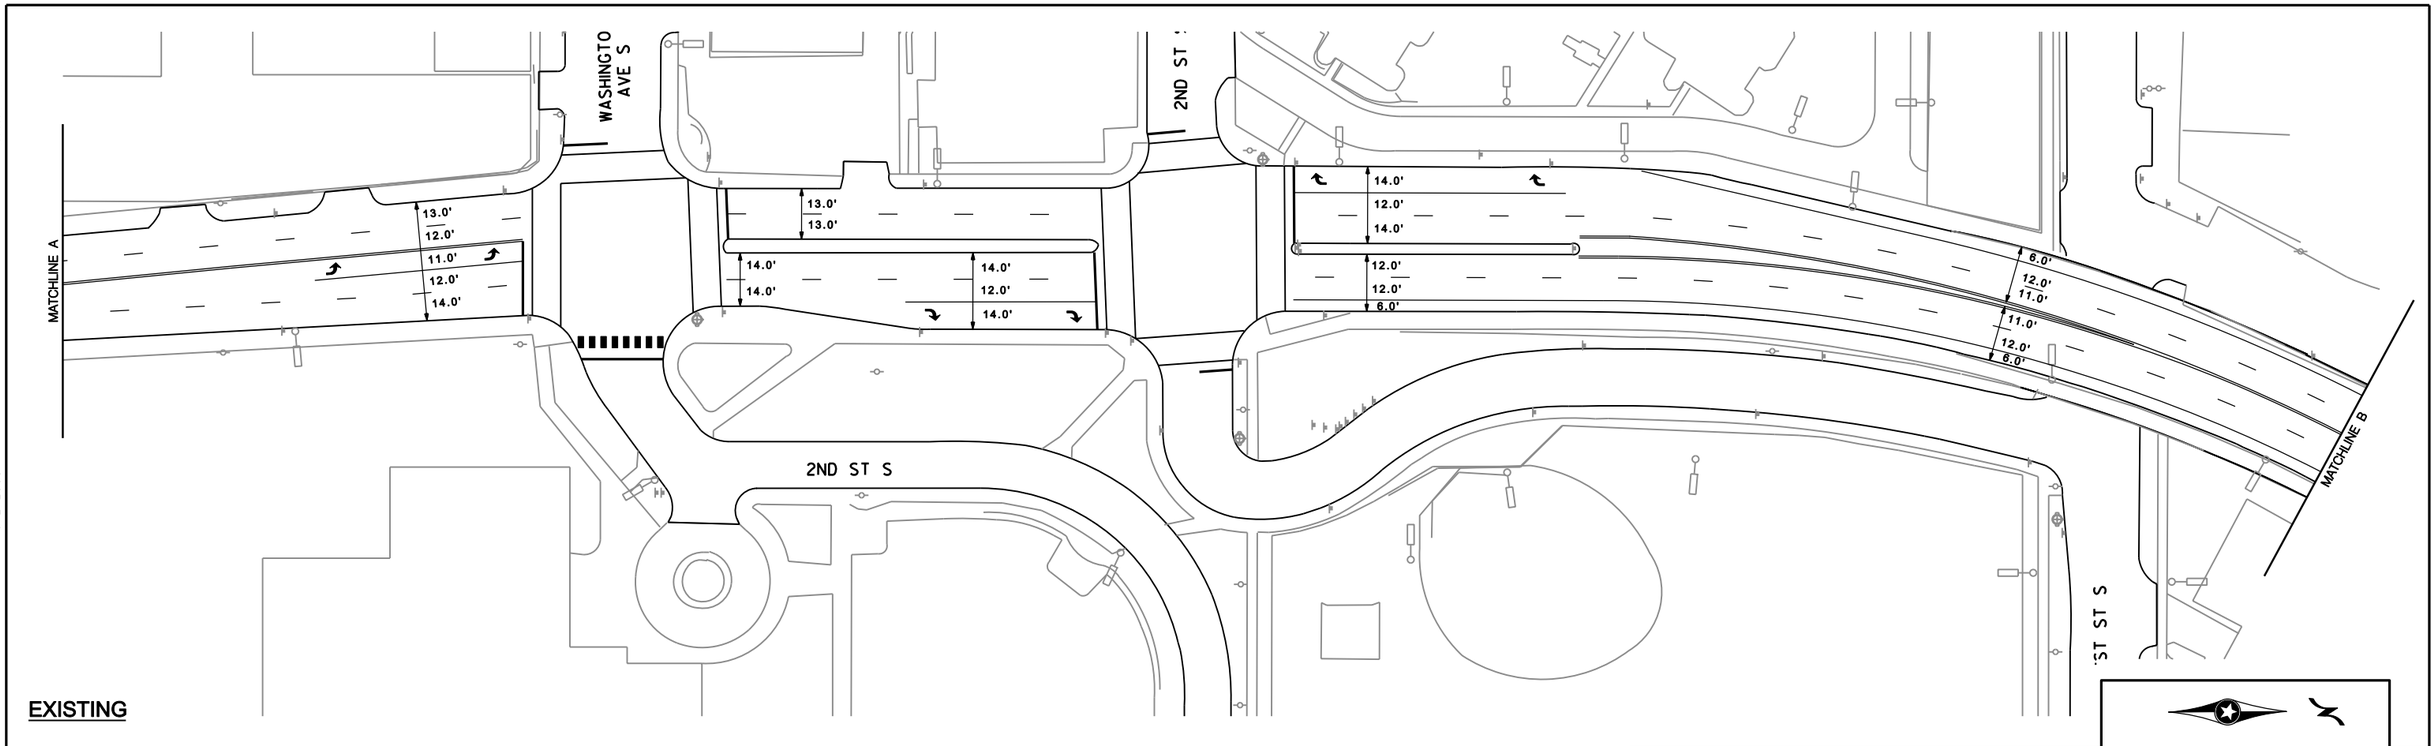

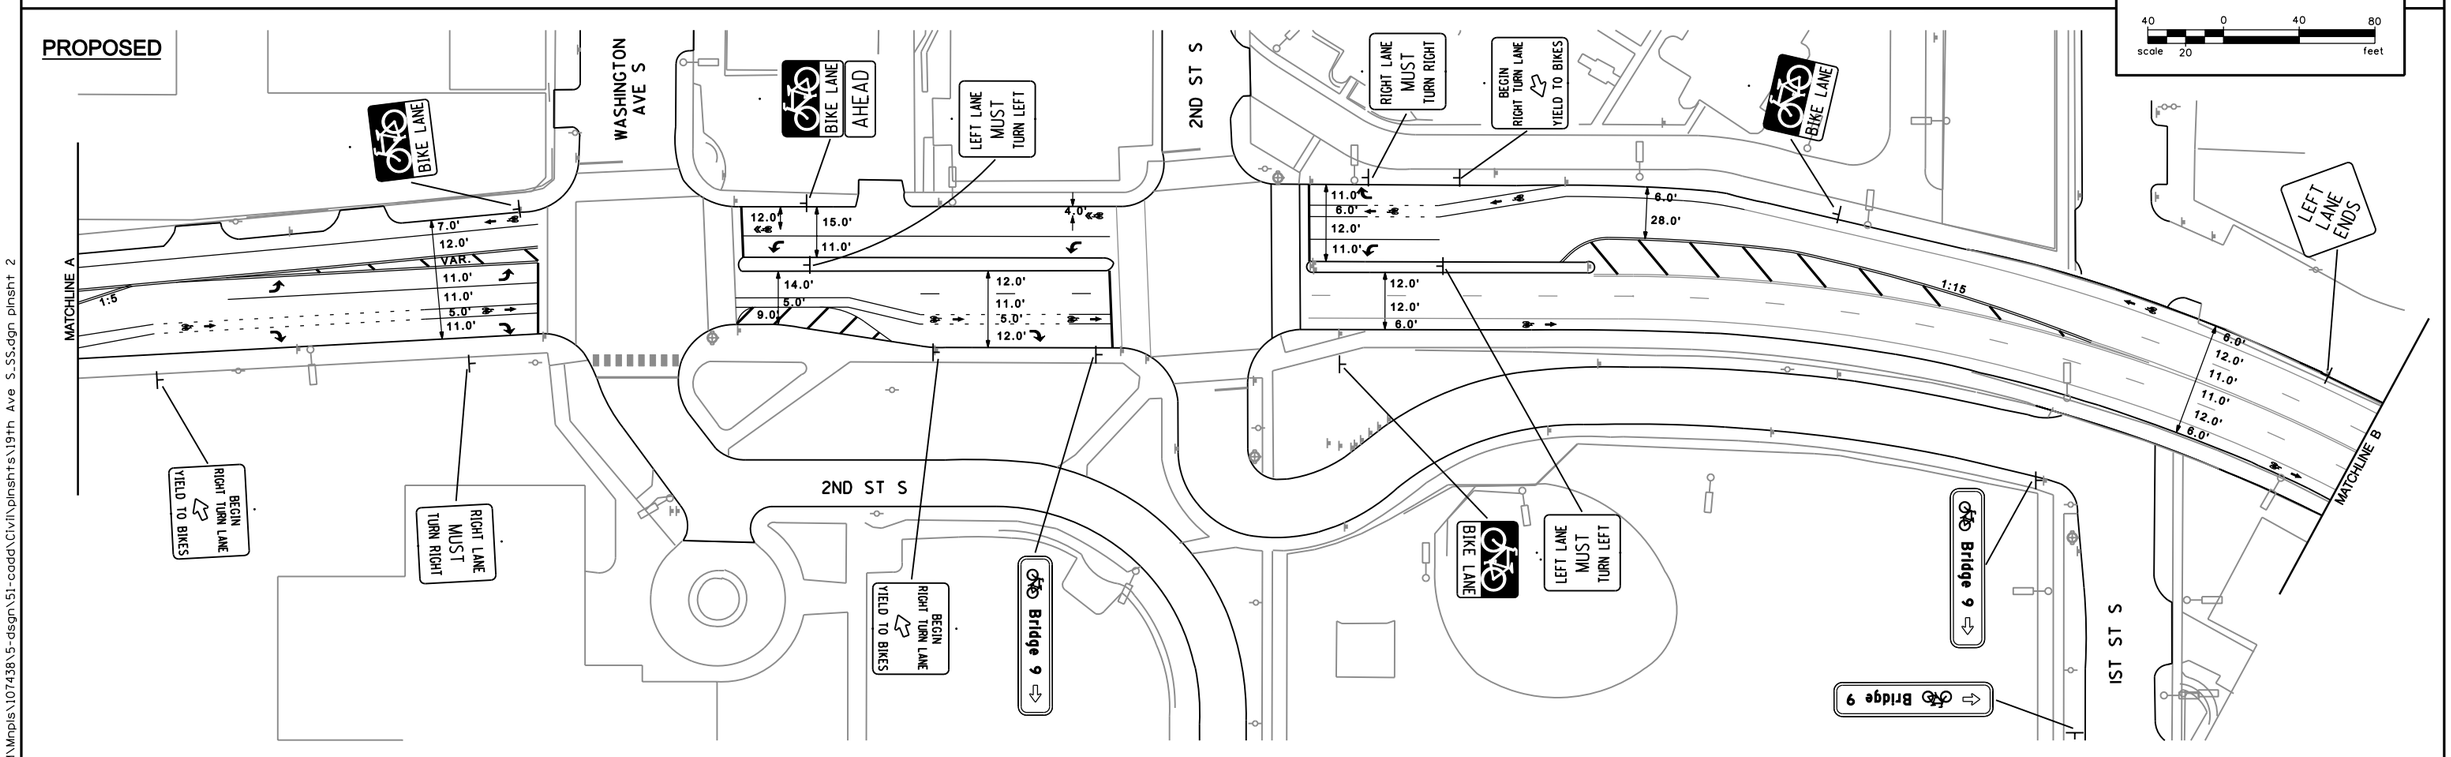

DESIGN TEAM				
DRAWN BY:				
DESIGNER:				
CHECKED BY:	NO.	BY	DATE	REVISIONS

DRAFT

I hereby certify that this plan was prepared by me or under my direct supervision and that I am a duly Licensed Professional Engineer under the laws of the State of Minnesota.

Certified By: _____ Lic. No. 00000
Licensed Professional Engineer

Printed Name: ENGINEER'S NAME Date: _____

SEH

PHONE: (651)490-2000
3535 VADNAIS CENTER DR.
ST. PAUL, MN 55110

MINNEAPOLIS, MINNESOTA

S.P. 141-091-15

19TH AVENUE SOUTH BIKE LANE IMPROVEMENT CONCEPT

FILE NO. 107438

OF

S:\K0\M\Mnpls\107438\5-dsgn\51-cadd\Civil\plnshts\19th Ave S_SS.dgn plnsht 2

6/2/2009

4:38:57 PM

4:38:59 PM

6/2/2009

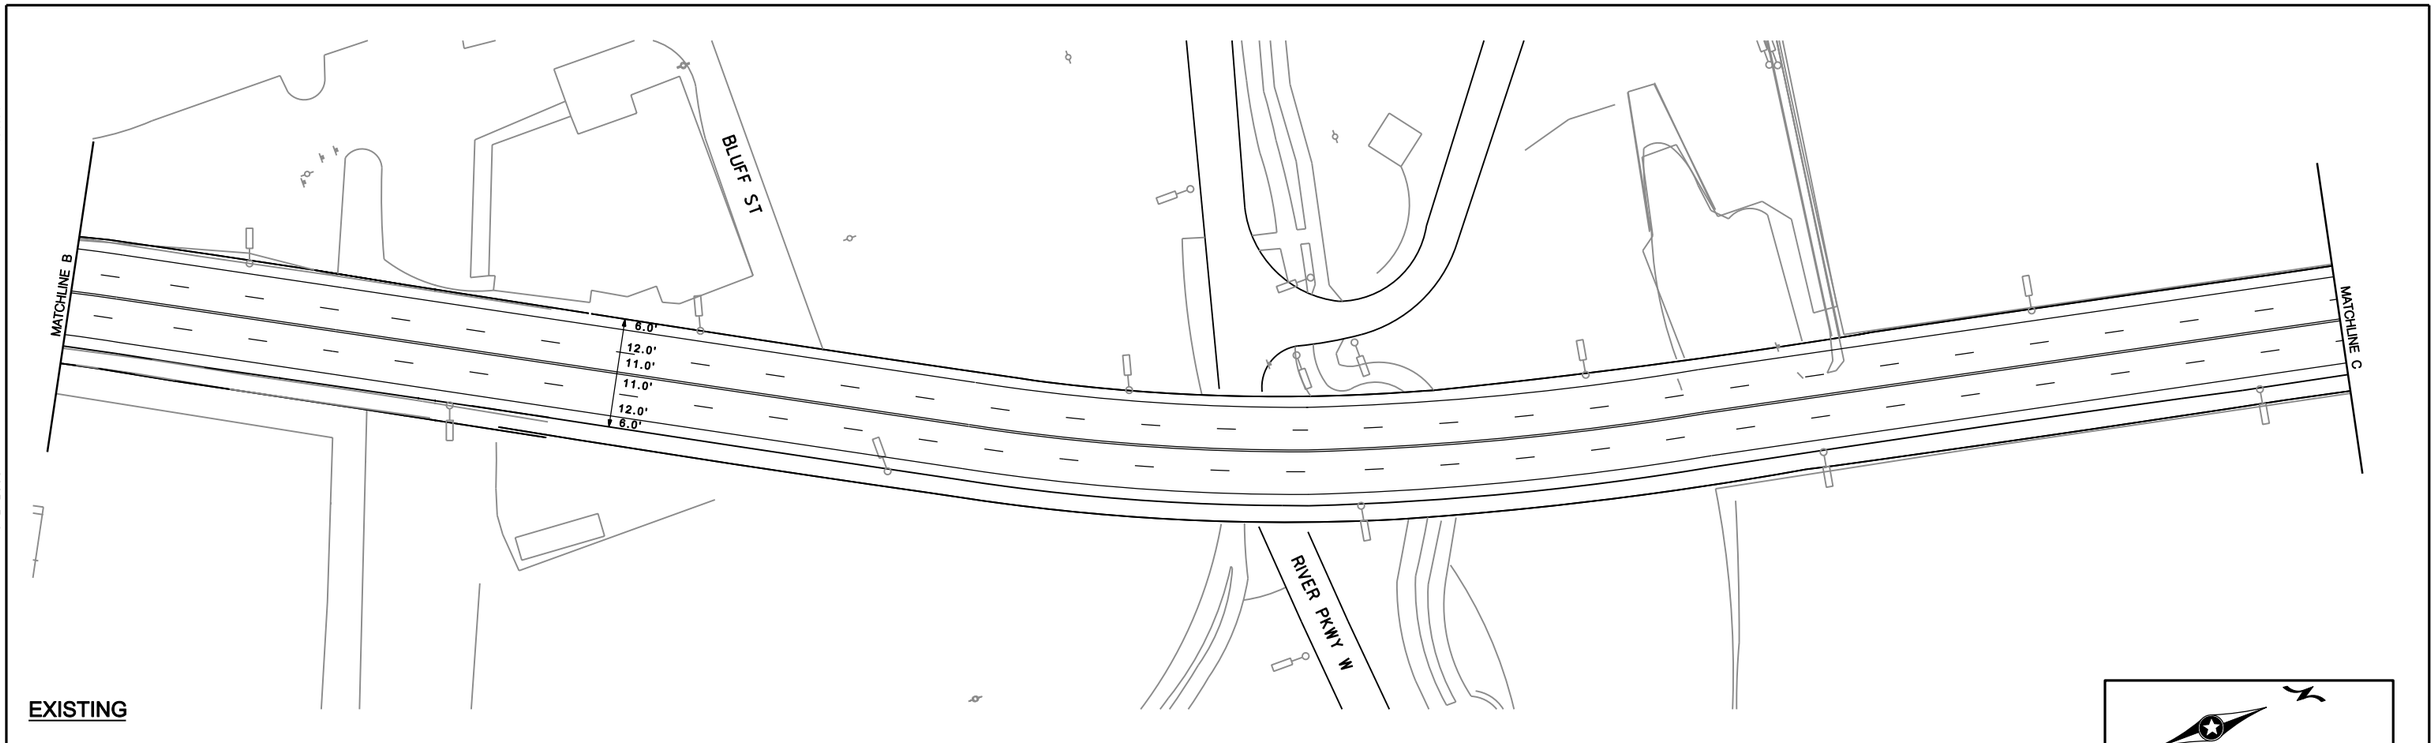

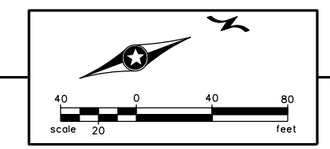

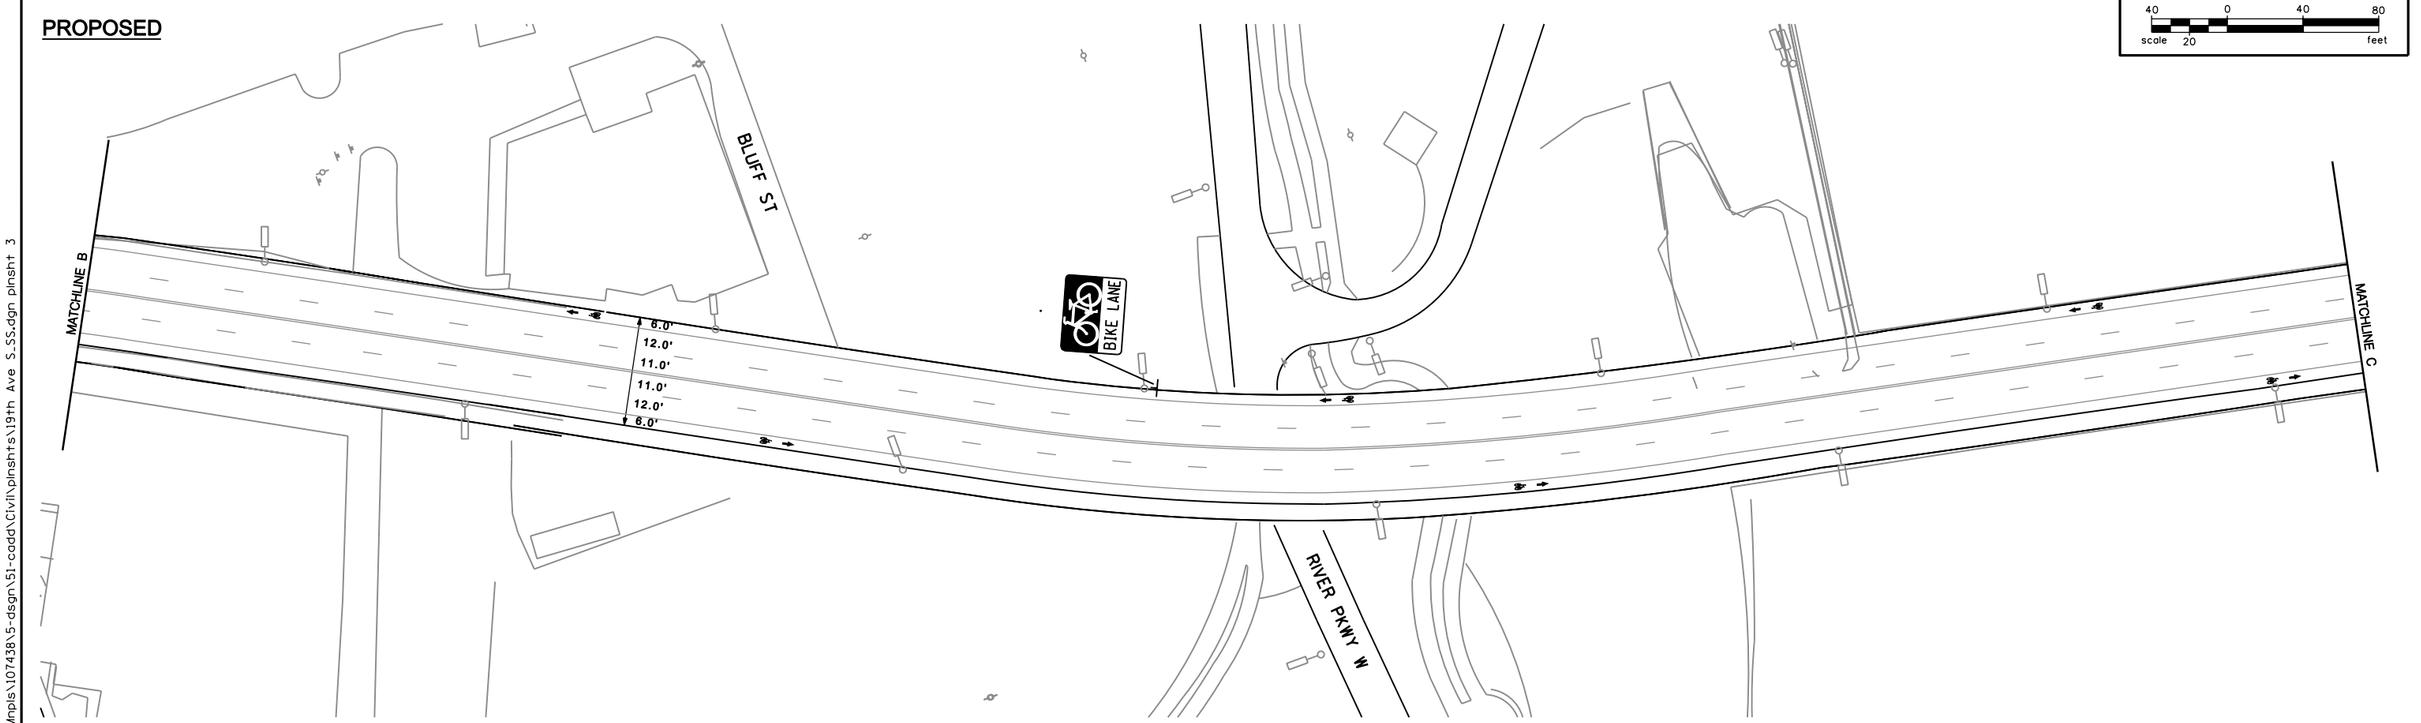

S:\KO\M\Mnpls\107438\5-dsgn\51-cadd\Civil\plnshts\19th Ave S.SS.dgn plnsht 3

DESIGN TEAM				
DRAWN BY:				
DESIGNER:				
CHECKED BY:	NO.	BY	DATE	REVISIONS

DRAFT

I hereby certify that this plan was prepared by me or under my direct supervision and that I am a duly Licensed Professional Engineer under the laws of the State of Minnesota.

Certified By: _____ Lic. No. 00000
Licensed Professional Engineer

Printed Name: ENGINEER'S NAME Date: _____

SEH
PHONE: (651)490-2000
3535 VADNAIS CENTER DR.
ST. PAUL, MN 55110

MINNEAPOLIS, MINNESOTA

S.P. 141-091-15

19TH AVENUE SOUTH/ 10TH AVE S E BRIDGE BIKE LANE IMPROVEMENT CONCEPT

FILE NO. 107438

OF

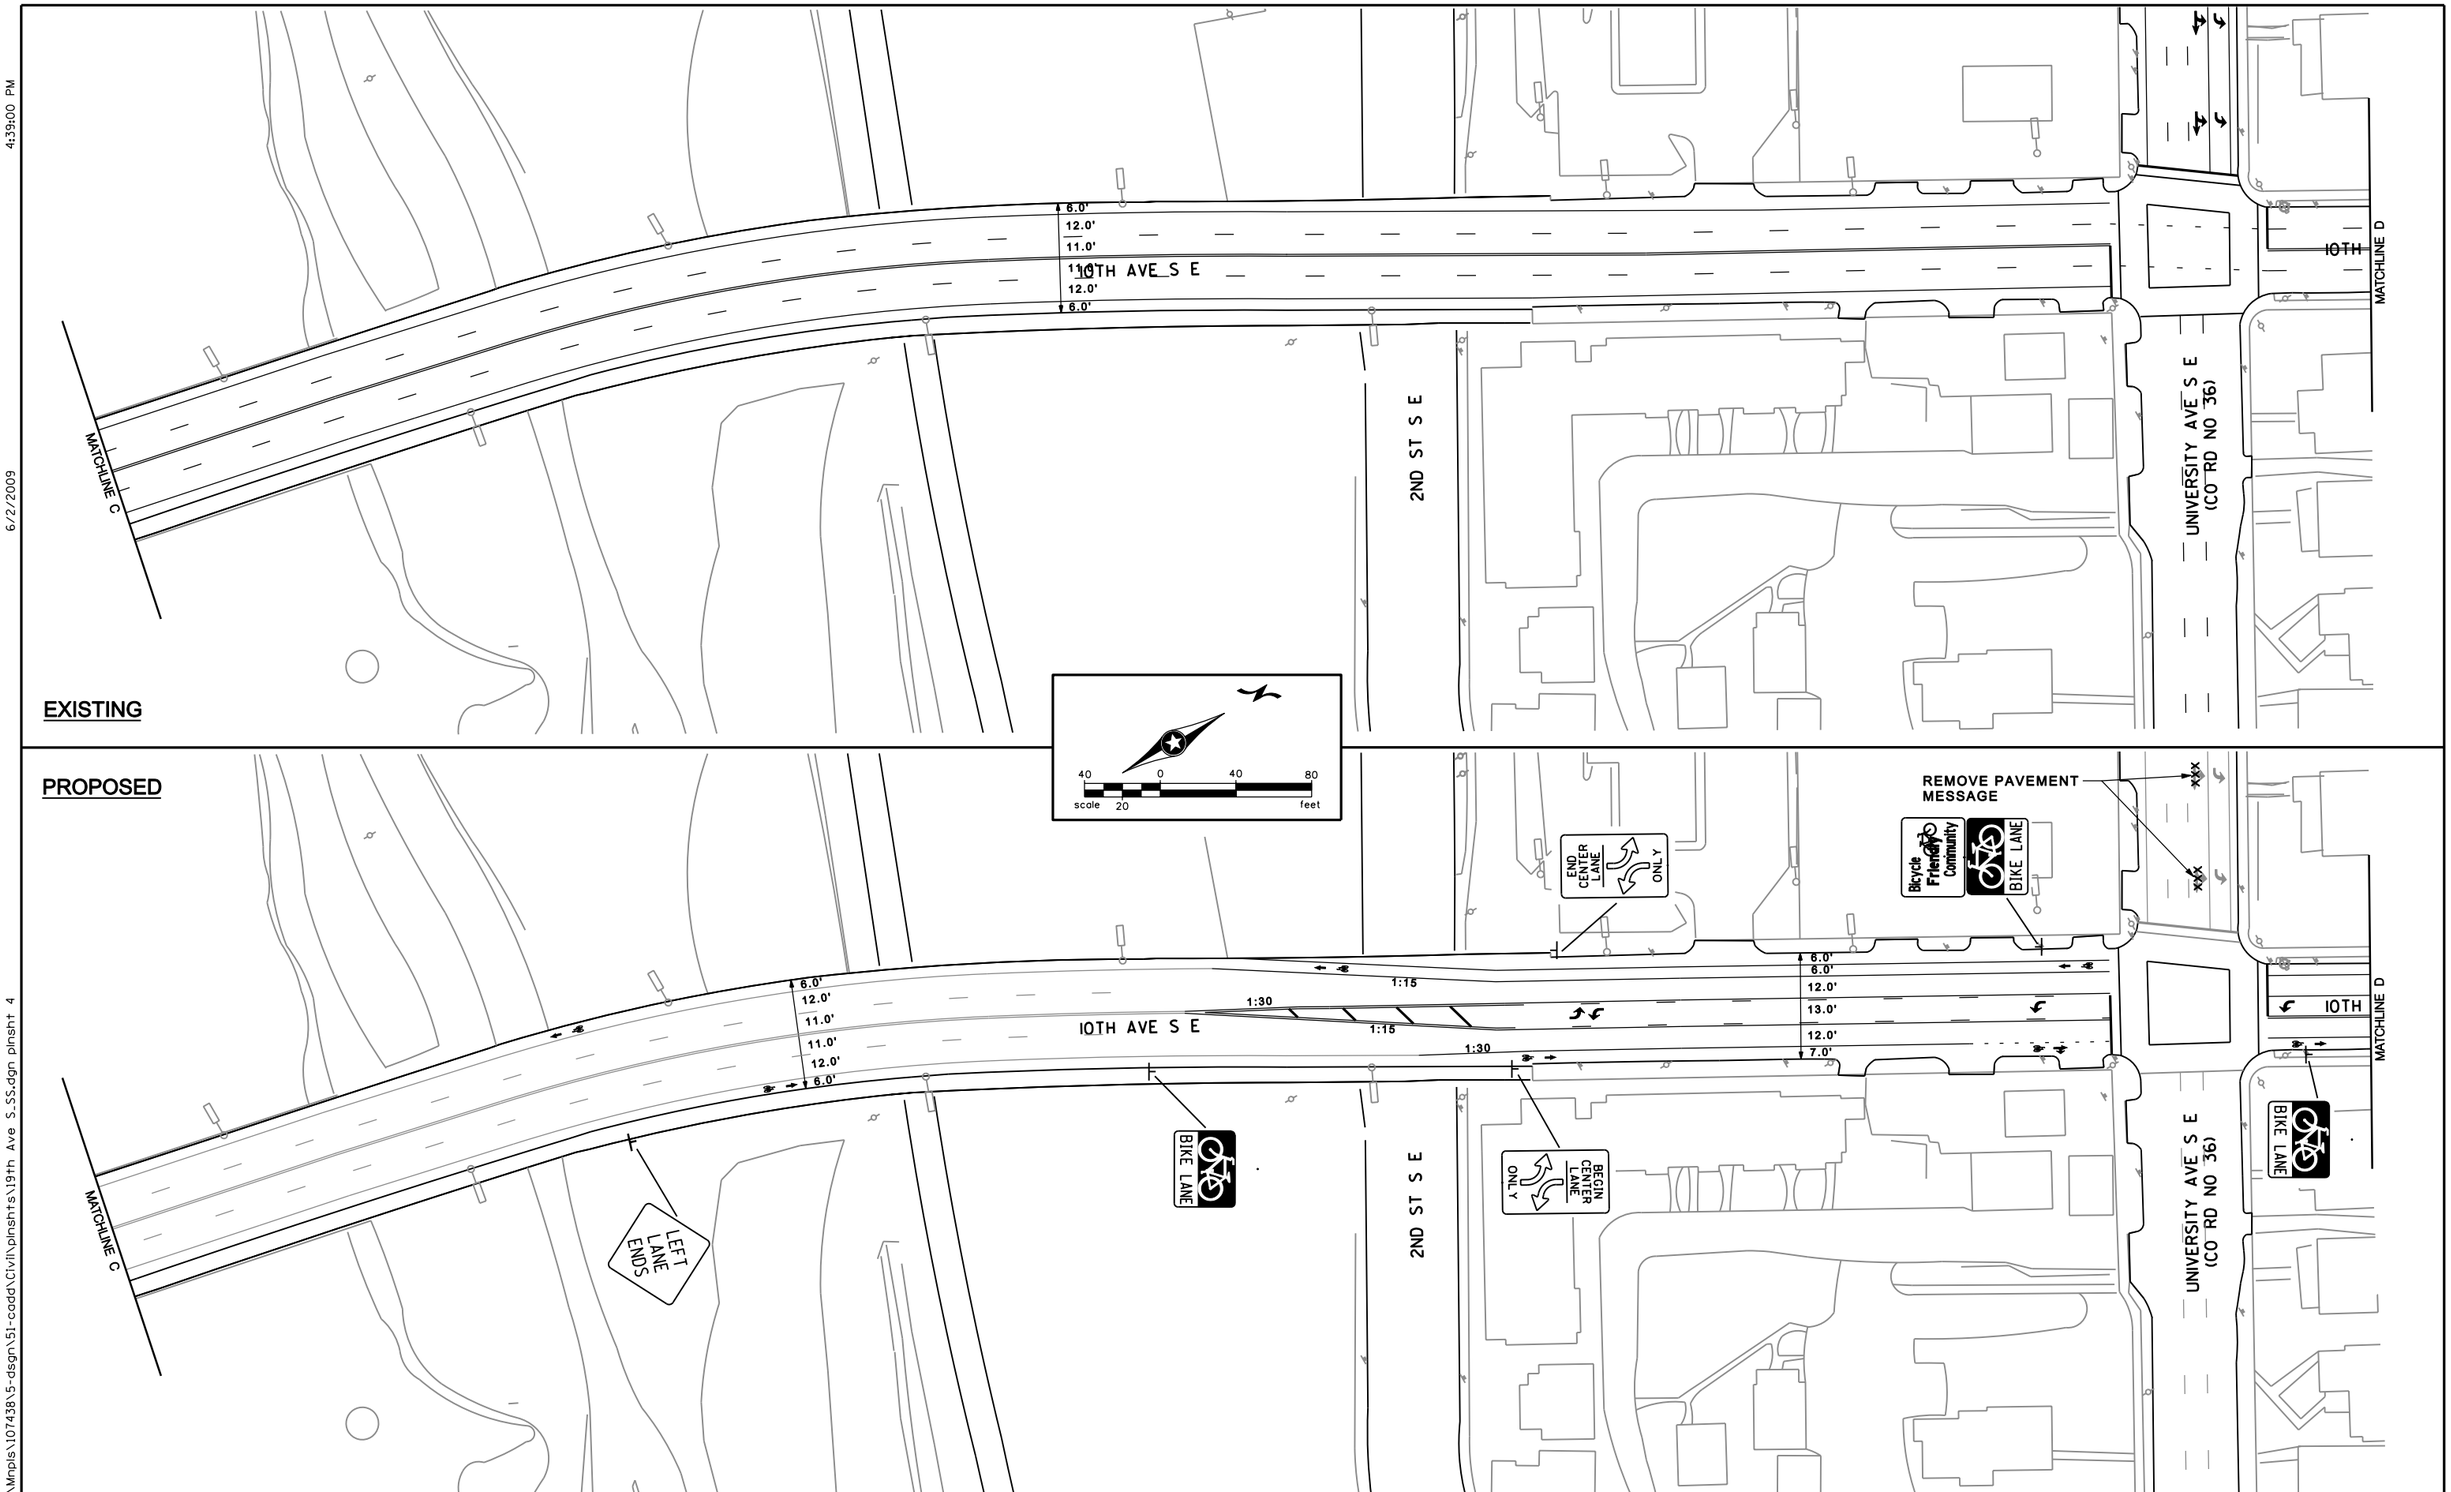

4:39:00 PM

6/2/2009

S:\KO\M\Mnpls\107438\5-dsgn\51-cadd\Civil\plnshts\19th Ave S_SS.dgn plnsht 4

DESIGN TEAM				
DRAWN BY:				
DESIGNER:				
CHECKED BY:	NO.	BY	DATE	REVISIONS

DRAFT

I hereby certify that this plan was prepared by me or under my direct supervision and that I am a duly Licensed Professional Engineer under the laws of the State of Minnesota.

Certified By: _____ Lic. No. 00000
Licensed Professional Engineer

Printed Name: ENGINEER'S NAME Date: _____

SEH

PHONE: (651)490-2000
3535 VADNAIS CENTER DR.
ST. PAUL, MN 55110

MINNEAPOLIS, MINNESOTA

S.P. 141-091-15

10TH AVENUE S E BRIDGE/ 10TH AVENUE SOUTH BIKE LANE IMPROVEMENT CONCEPT

FILE NO. 107438

OF