4:11:40 PM

3/15/2010

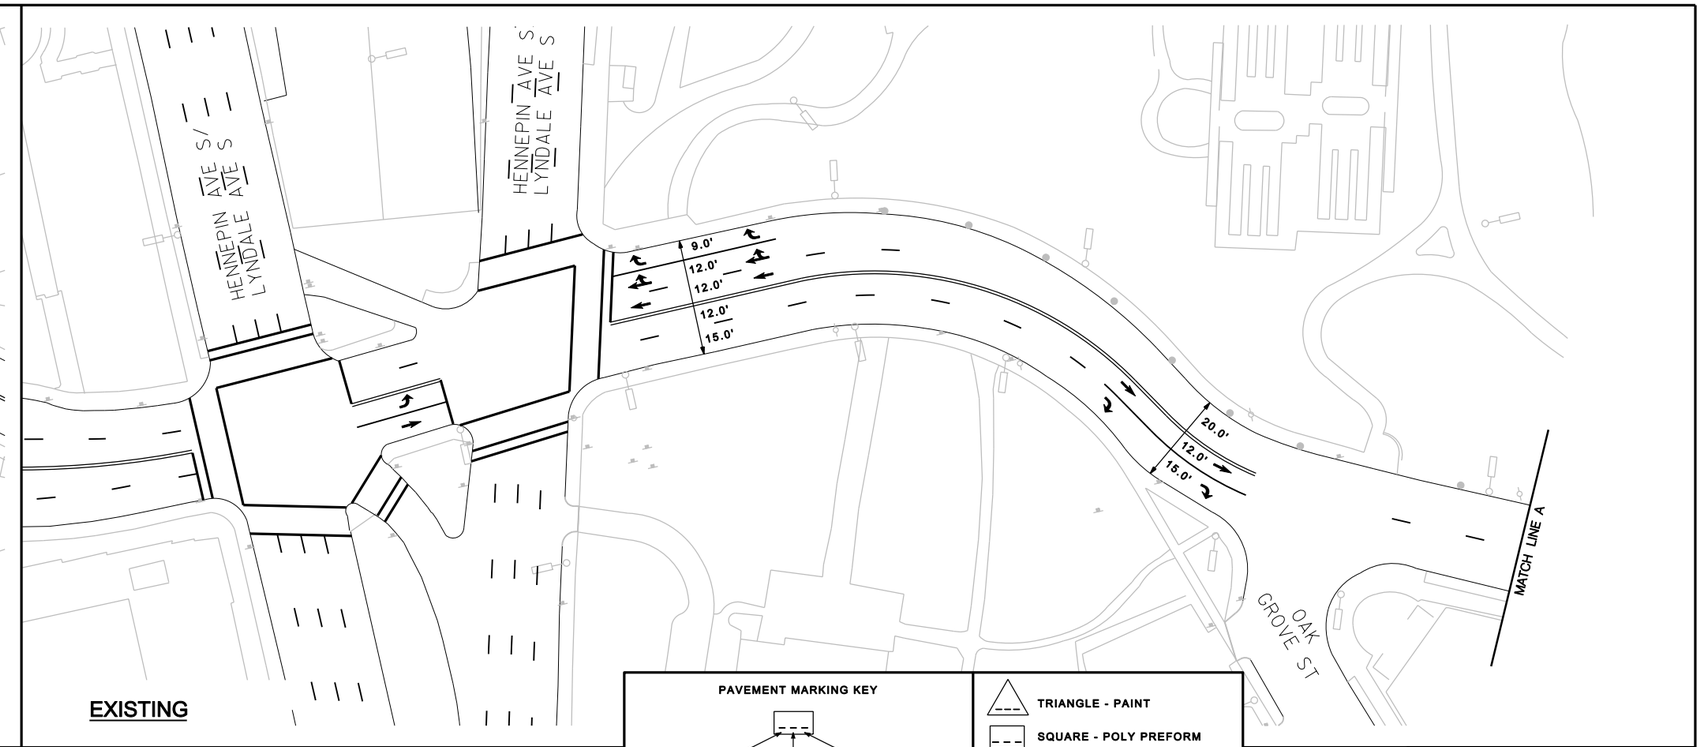

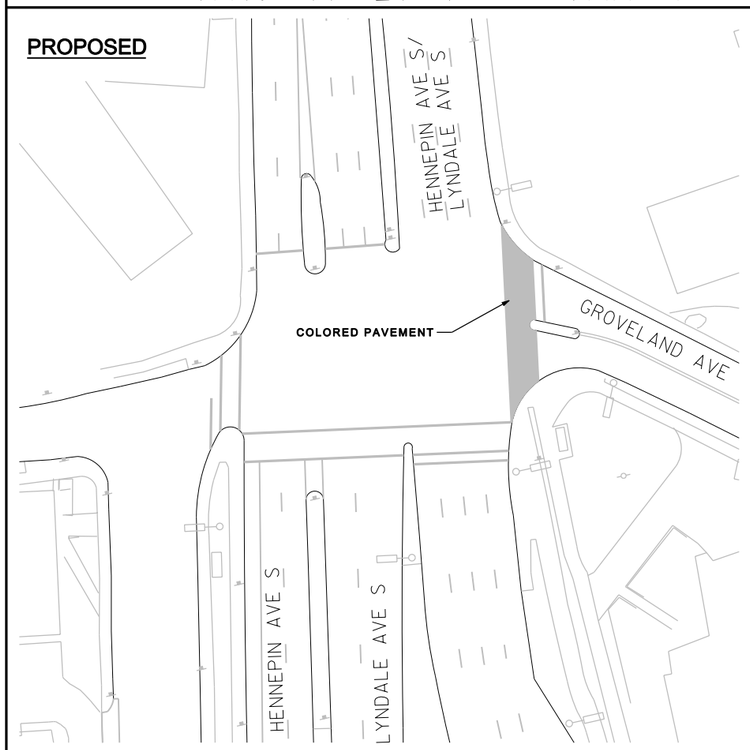

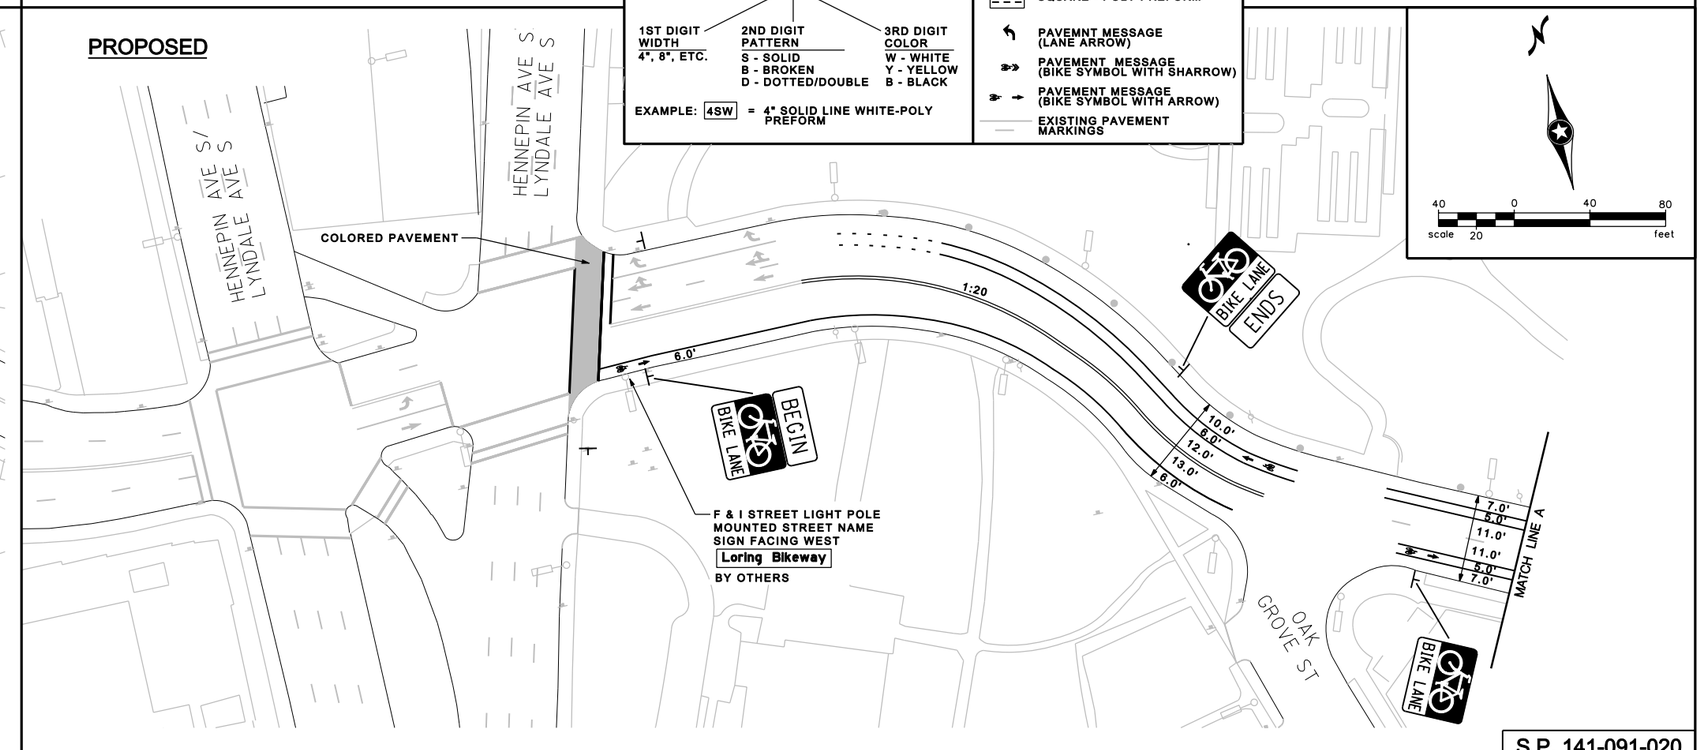

PAVEMENT MARKING KEY

1ST DIGIT WIDTH	2ND DIGIT PATTERN	3RD DIGIT COLOR
4", 8", ETC.	S - SOLID B - BROKEN D - DOTTED/DOUBLE	W - WHITE Y - YELLOW B - BLACK

EXAMPLE: 4SW = 4" SOLID LINE WHITE-POLY PREFORM

- TRIANGLE - PAINT
- SQUARE - POLY PREFORM
- PAVEMNT MESSAGE (LANE ARROW)
- PAVEMENT MESSAGE (BIKE SYMBOL WITH SHARROW)
- PAVEMENT MESSAGE (BIKE SYMBOL WITH ARROW)
- EXISTING PAVEMENT MARKINGS

S:\K0\M\Mnpls\107438\5-dsgn\51-cadd\Civil\pinshts\Phase 2\14th-15th-16th_SS.dgn
pinsht1

S.P. 141-091-020

DESIGN TEAM			
DRAWN BY: MTT			
DESIGNER: DRB			
CHECKED BY: HNK			
	NO.	BY	DATE

DRAFT

REVISIONS

I hereby certify that this plan was prepared by me or under my direct supervision and that I am a duly Licensed Professional Engineer under the laws of the State of Minnesota.

Certified By: _____ Lic. No. _____
Licensed Professional Engineer

Printed Name: _____ Date: _____

MINNEAPOLIS DEPARTMENT OF PUBLIC WORKS

SEH
PHONE: (651)490-2000
3535 VADNAIS CENTER DR.
ST. PAUL, MN 55110

MINNEAPOLIS, MINNESOTA
S.P. 141-091-020

15TH STREET W BIKE LANE IMPROVEMENTS

FILE NO. MNPLS107438

1 OF 8

4:11:43 PM

3/15/2010

S:\KO\M\Mnpls\107438\5-dsgn\51-cadd\Civil\plnshts\Phase 2\14th-15th-16th_SS.dgn

plnsht2

EXISTING

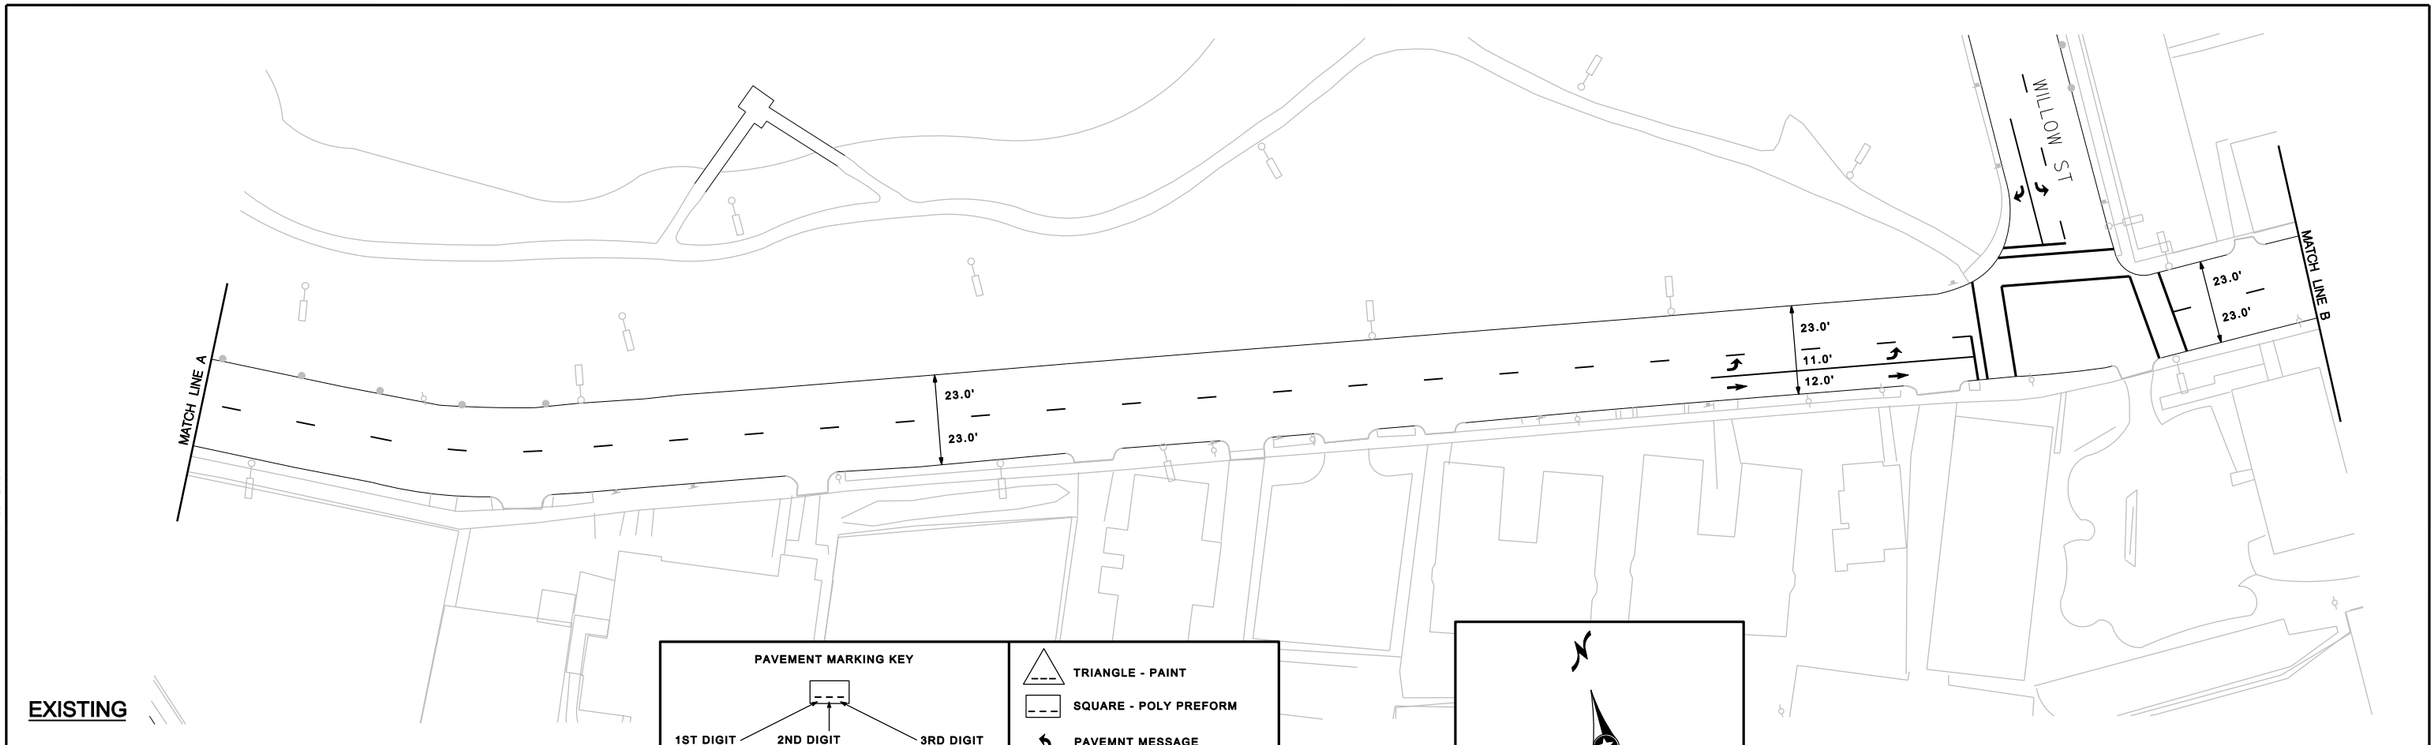

PROPOSED

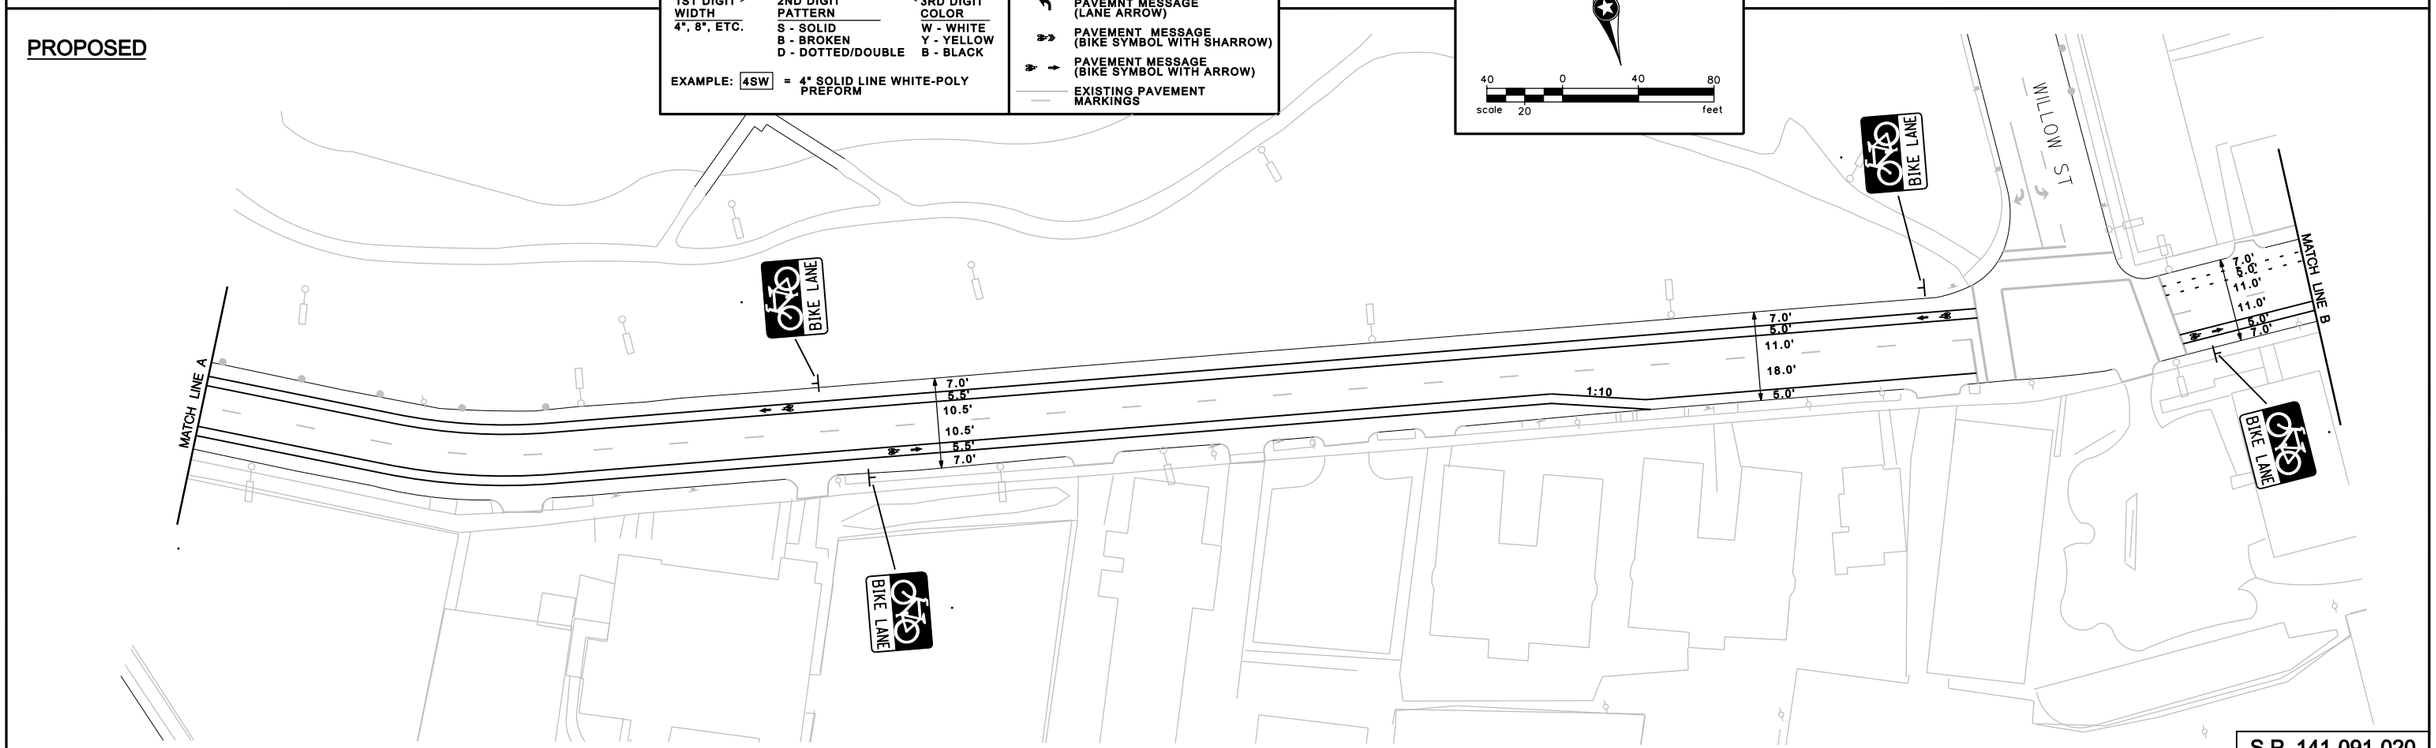

PAVEMENT MARKING KEY

1ST DIGIT WIDTH	2ND DIGIT PATTERN	3RD DIGIT COLOR
4", 8", ETC.	S - SOLID B - BROKEN D - DOTTED/DOUBLE	W - WHITE Y - YELLOW B - BLACK

EXAMPLE: 4SW = 4" SOLID LINE WHITE-POLY PREFORM

- TRIANGLE - PAINT
- SQUARE - POLY PREFORM
- PAVEMNT MESSAGE (LANE ARROW)
- PAVEMENT MESSAGE (BIKE SYMBOL WITH SHARROW)
- PAVEMENT MESSAGE (BIKE SYMBOL WITH ARROW)
- EXISTING PAVEMENT MARKINGS

N

scale 40 20 0 40 80 feet

S.P. 141-091-020

DESIGN TEAM				
DRAWN BY: MTT				
DESIGNER: DRB				
CHECKED BY: HNK	NO.	BY	DATE	REVISIONS

DRAFT

I hereby certify that this plan was prepared by me or under my direct supervision and that I am a duly Licensed Professional Engineer under the laws of the State of Minnesota.

Certified By: _____ Lic. No. _____
Licensed Professional Engineer

Printed Name: _____ Date: _____

MINNEAPOLIS DEPARTMENT OF PUBLIC WORKS

SEH

PHONE: (651)490-2000
3535 VADNAIS CENTER DR.
ST. PAUL, MN 55110

MINNEAPOLIS, MINNESOTA

S.P. 141-091-020

15TH STREET W BIKE LANE IMPROVEMENTS

FILE NO. MNPLS107438

2 OF 8

4:11:45 PM

3/15/2010

S:\X0\M\Mnpls\107438\5-dsgn\51-cadd\Civil\pinshts\Phase 2\14th-15th-16th_SS.dgn
pinsht3

EXISTING

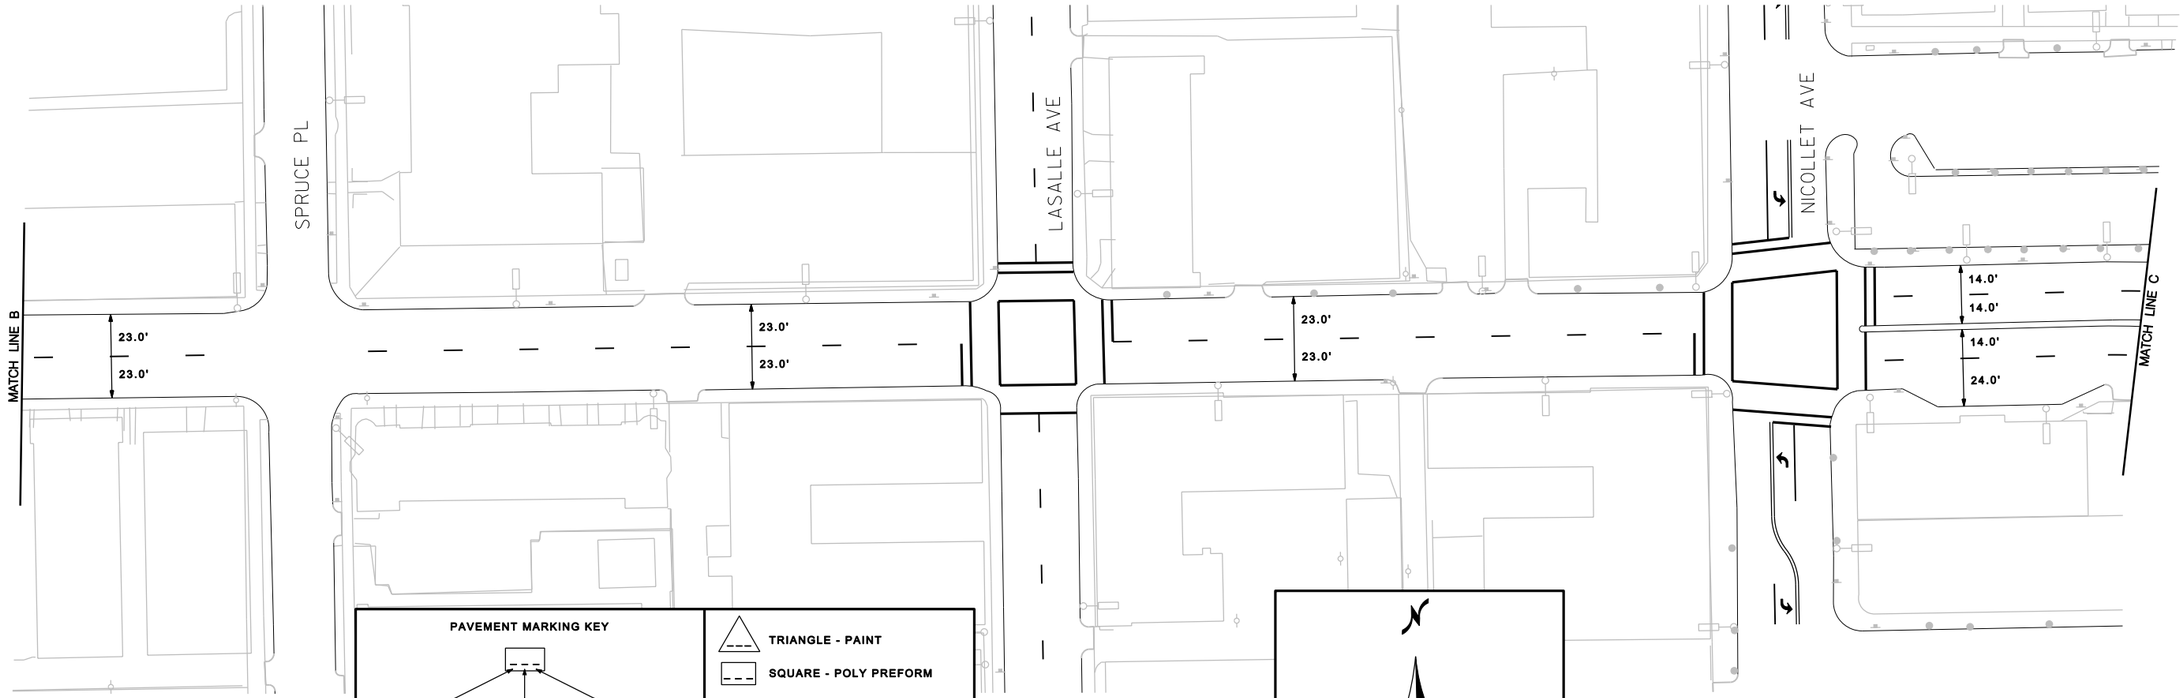

PROPOSED

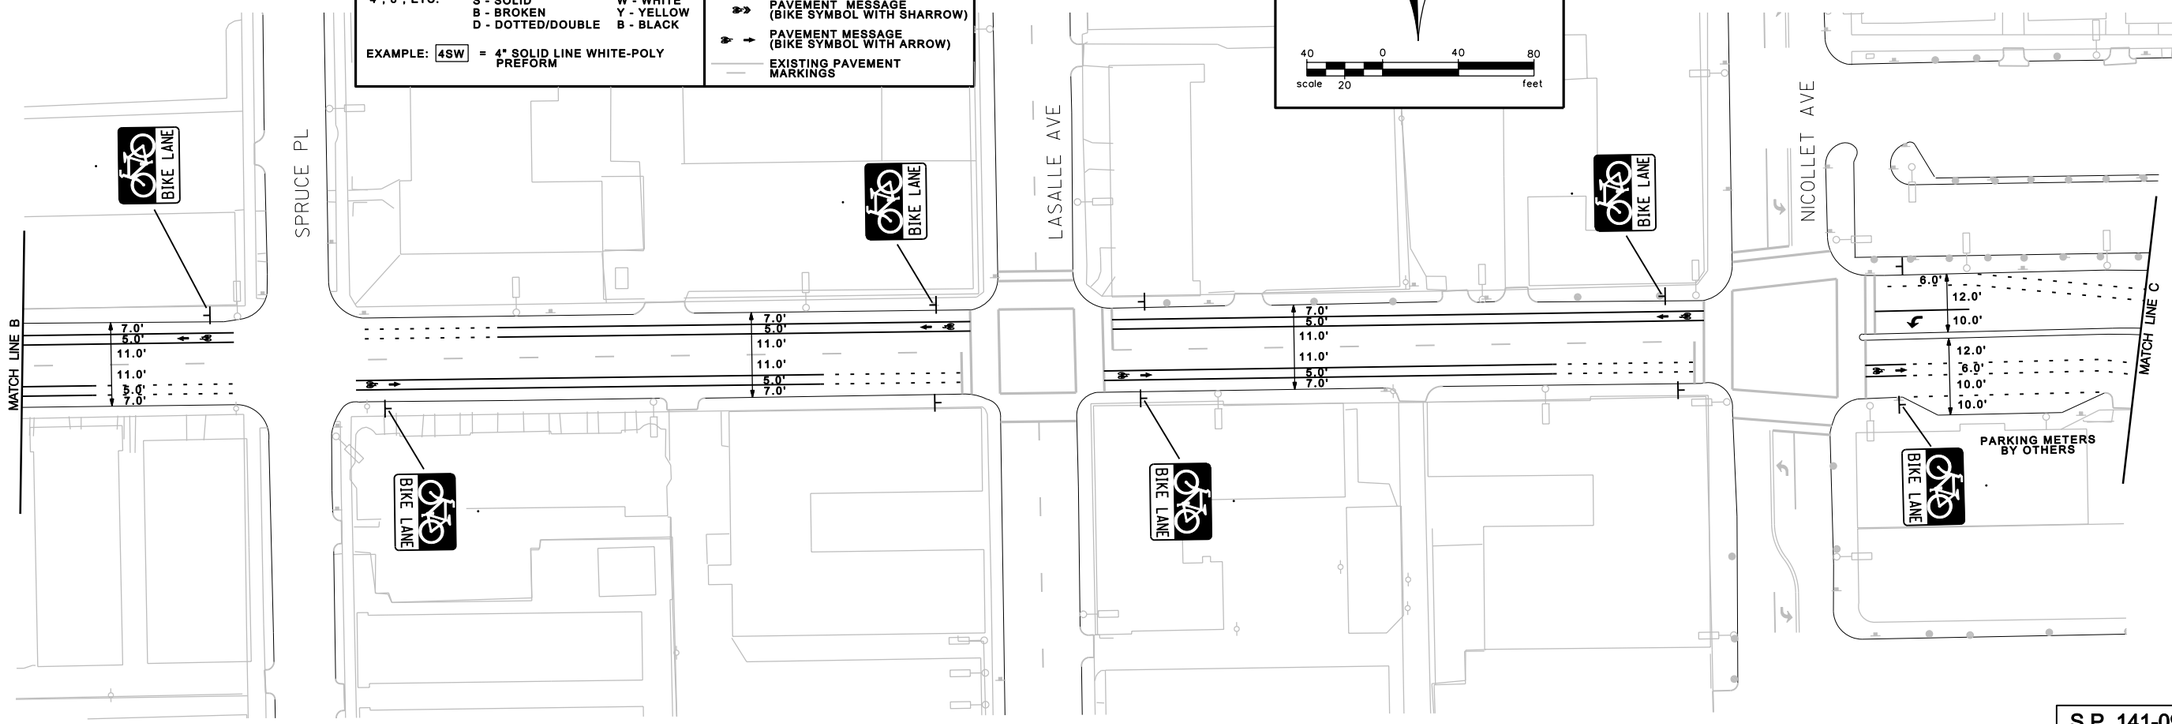

PAVEMENT MARKING KEY

1ST DIGIT WIDTH	2ND DIGIT PATTERN	3RD DIGIT COLOR
4", 8", ETC.	S - SOLID B - BROKEN D - DOTTED/DOUBLE	W - WHITE Y - YELLOW B - BLACK

EXAMPLE: 4SW = 4" SOLID LINE WHITE-POLY PREFORM

TRIANGLE - PAINT

SQUARE - POLY PREFORM

PAVEMNT MESSAGE (LANE ARROW)

PAVEMENT MESSAGE (BIKE SYMBOL WITH SHARROW)

PAVEMENT MESSAGE (BIKE SYMBOL WITH ARROW)

EXISTING PAVEMENT MARKINGS

N

scale 40 20 0 40 80 feet

S.P. 141-091-020

DESIGN TEAM				
DRAWN BY: MTT				
DESIGNER: DRB				
CHECKED BY: HNK	NO.	BY	DATE	REVISIONS

DRAFT

I hereby certify that this plan was prepared by me or under my direct supervision and that I am a duly Licensed Professional Engineer under the laws of the State of Minnesota.

Certified By: _____ Lic. No. _____
Licensed Professional Engineer

Printed Name: _____ Date: _____

MINNEAPOLIS DEPARTMENT OF PUBLIC WORKS

SEH
PHONE: (651)490-2000
3535 VADNAIS CENTER DR.
ST. PAUL, MN 55110

MINNEAPOLIS, MINNESOTA
S.P. 141-091-020

15TH STREET W BIKE LANE IMPROVEMENTS

FILE NO. MNPLS107438

3 OF 8

4:11:49 PM

3/15/2010

S:\KOM\Mnpls\107438\5-dsgn\51-cadd\Civil\plnshts\Phase 2\14th-15th-16th_SS.dgn
plnsht4

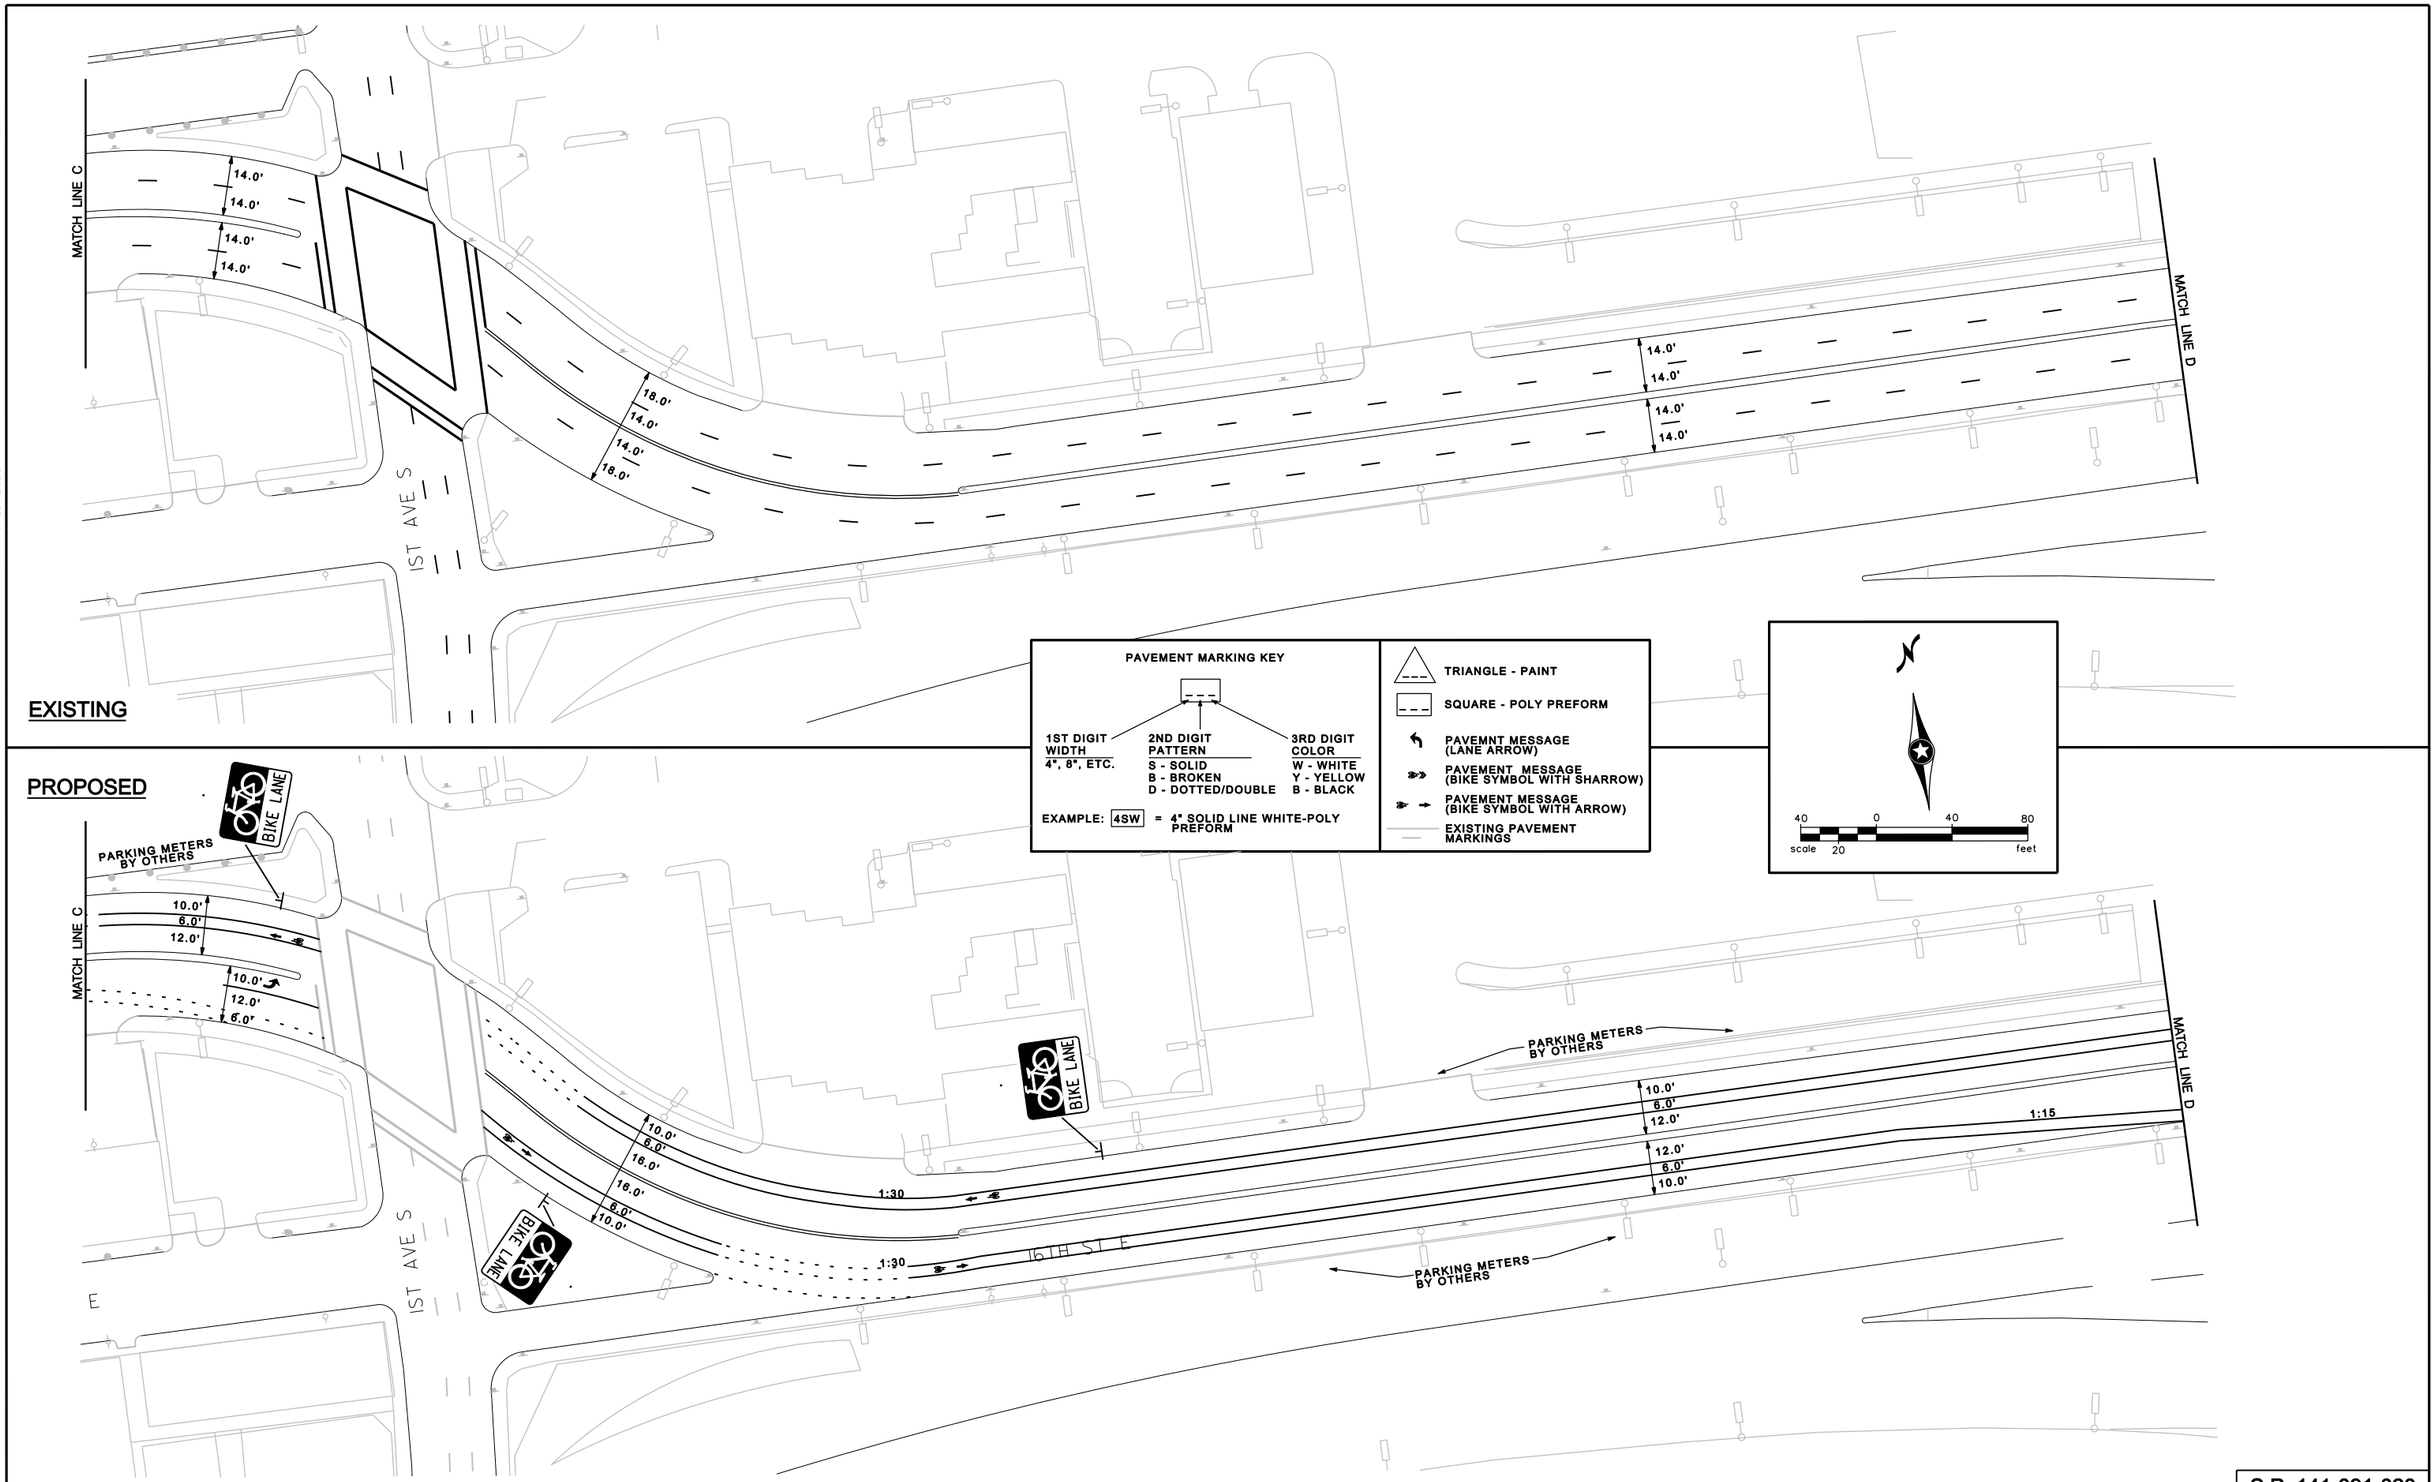

S.P. 141-091-020

DESIGN TEAM					
DRAWN BY: MTT				DRAFT	
DESIGNER: DRB					
CHECKED BY: HNK	NO.	BY	DATE	REVISIONS	

I hereby certify that this plan was prepared by me or under my direct supervision and that I am a duly Licensed Professional Engineer under the laws of the State of Minnesota.

Certified By: _____ Lic. No. _____
Licensed Professional Engineer

Printed Name: _____ Date: _____

MINNEAPOLIS DEPARTMENT OF PUBLIC WORKS

SEH
PHONE: (651)490-2000
3535 VADNAIS CENTER DR.
ST. PAUL, MN 55110

MINNEAPOLIS, MINNESOTA
S.P. 141-091-020

16TH STREET E
BIKE LANE IMPROVEMENTS

FILE NO.
MNPLS107438

4
OF 8

4:11:52 PM

3/15/2010

EXISTING

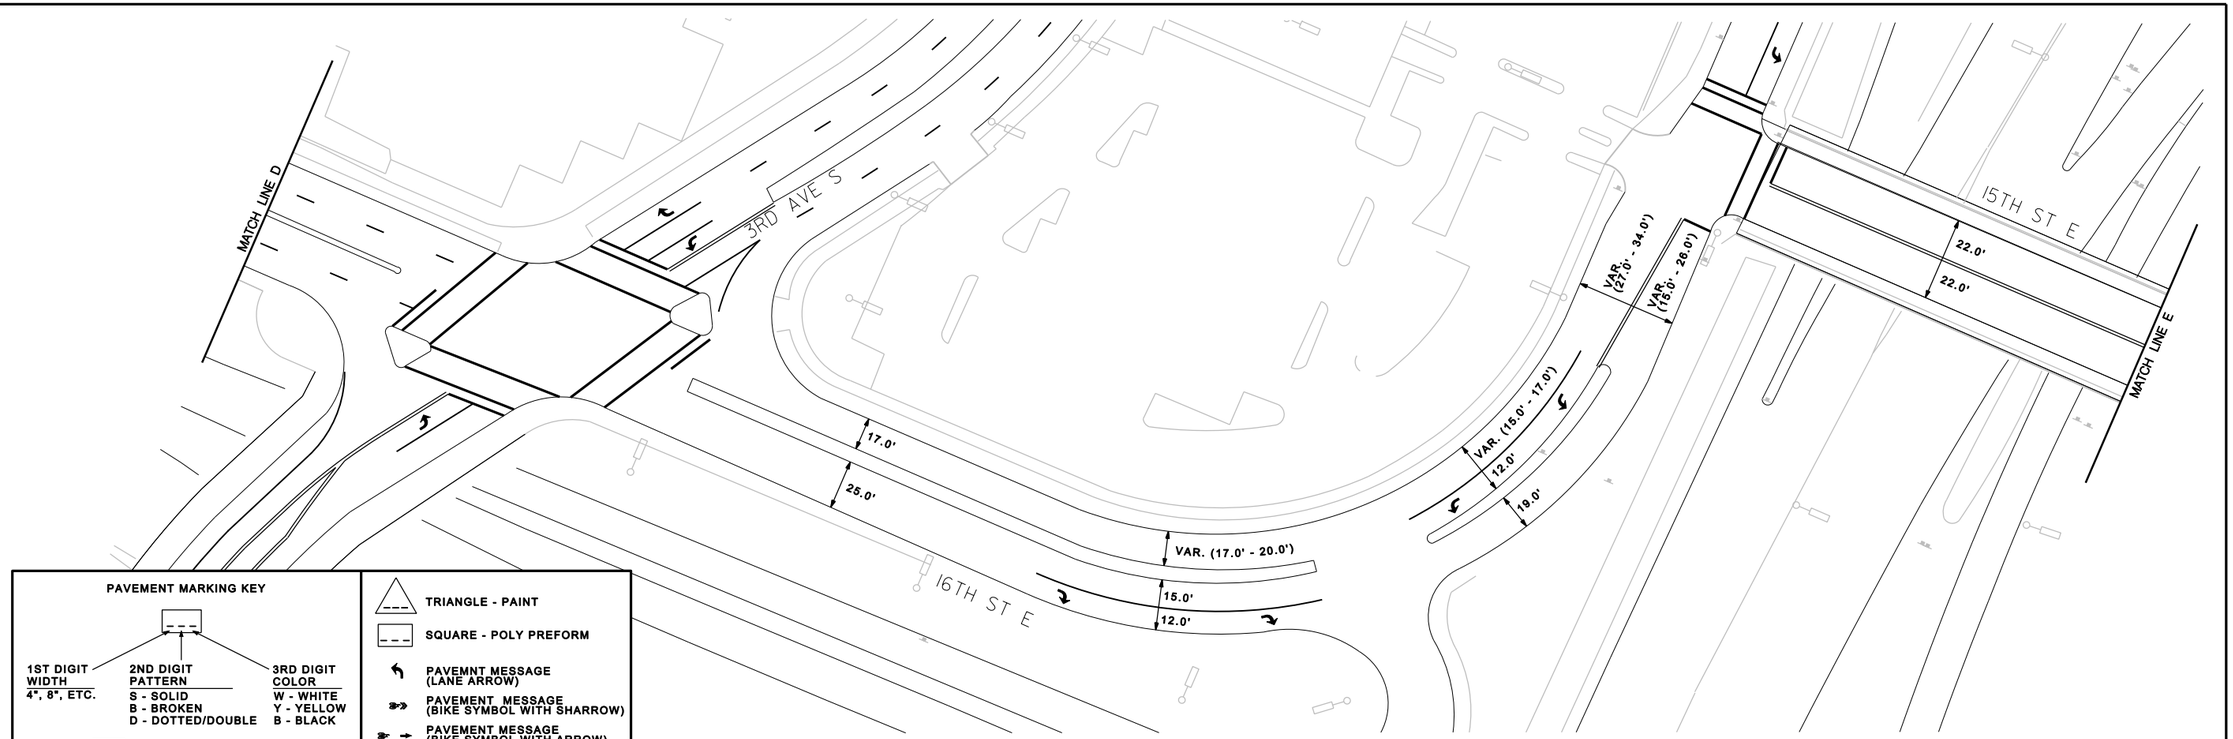

PAVEMENT MARKING KEY

1ST DIGIT WIDTH	2ND DIGIT PATTERN	3RD DIGIT COLOR
4", 8", ETC.	S - SOLID B - BROKEN D - DOTTED/DOUBLE	W - WHITE Y - YELLOW B - BLACK

EXAMPLE: 4SW = 4" SOLID LINE WHITE-POLY PREFORM

- TRIANGLE - PAINT
- SQUARE - POLY PREFORM
- PAVEMNT MESSAGE (LANE ARROW)
- PAVEMENT MESSAGE (BIKE SYMBOL WITH SHARROW)
- PAVEMENT MESSAGE (BIKE SYMBOL WITH ARROW)
- EXISTING PAVEMENT MARKINGS

PROPOSED

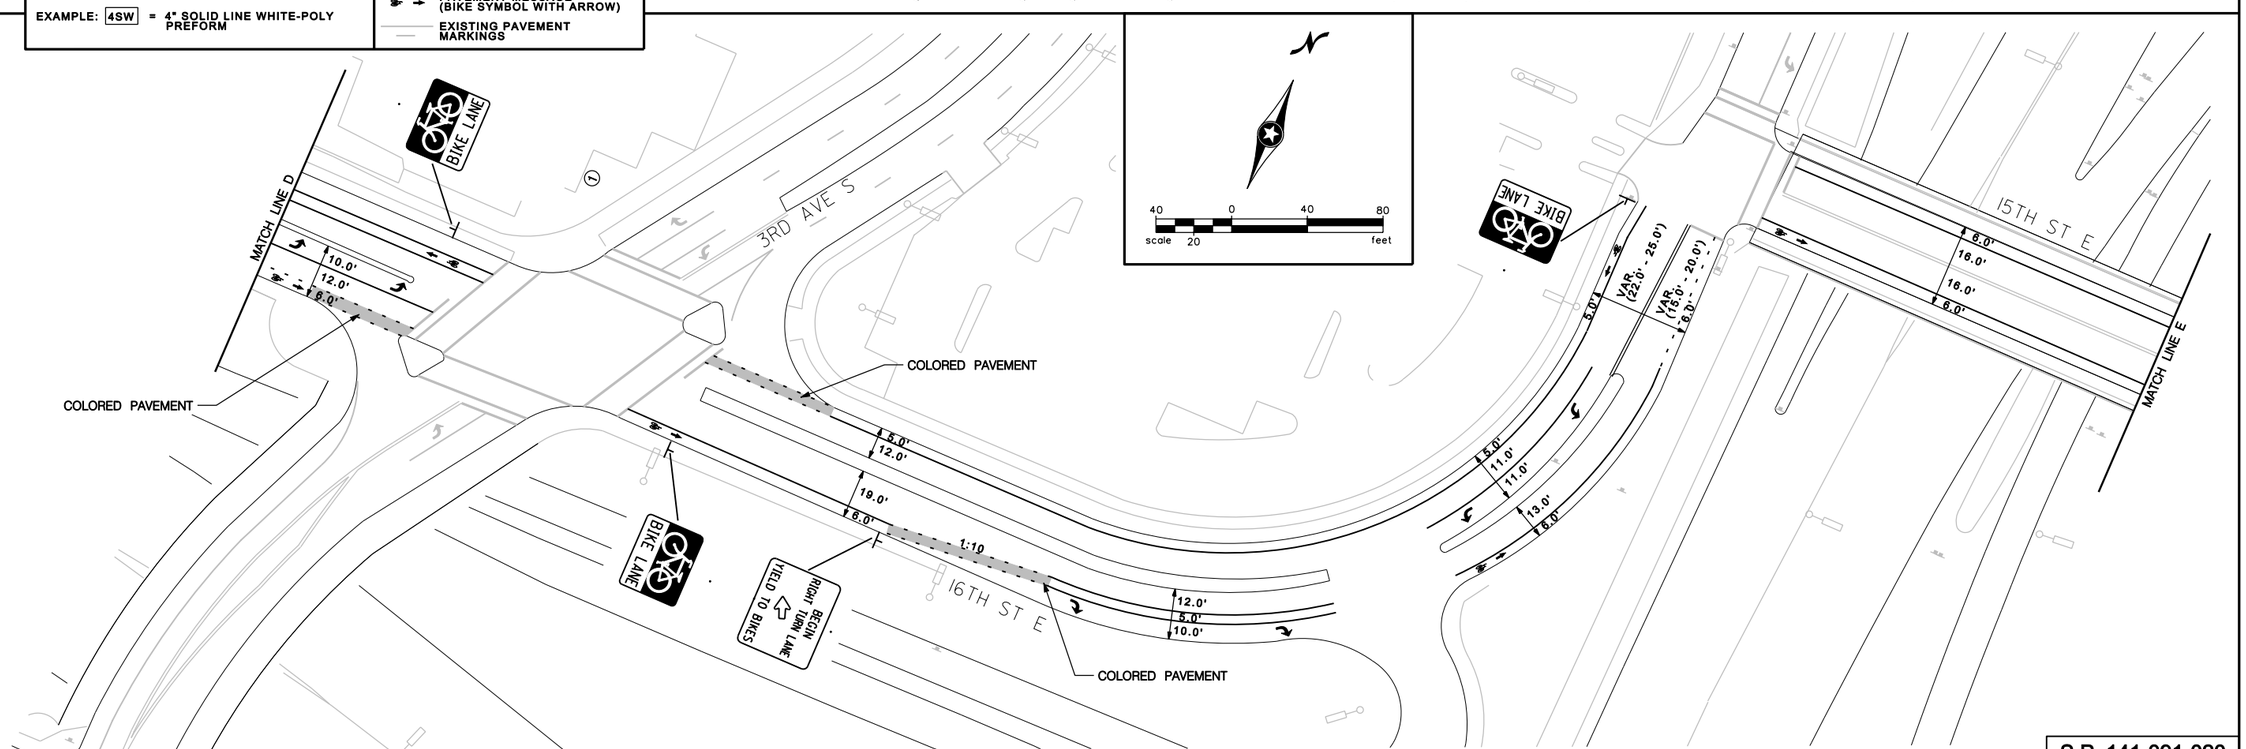

S.P. 141-091-020

DESIGN TEAM				
DRAWN BY: MTT				DRAFT
DESIGNER: DRB				
CHECKED BY: HNK	NO.	BY	DATE	REVISIONS

I hereby certify that this plan was prepared by me or under my direct supervision and that I am a duly Licensed Professional Engineer under the laws of the State of Minnesota.

Certified By: _____ Lic. No. _____
Licensed Professional Engineer

Printed Name: _____ Date: _____

MINNEAPOLIS DEPARTMENT OF PUBLIC WORKS

SEH — PHONE: (651)490-2000, 3535 VADNAIS CENTER DR., ST. PAUL, MN 55110

MINNEAPOLIS, MINNESOTA
S.P. 141-091-020

16TH STREET E / 15TH STREET E BIKE LANE IMPROVEMENTS

FILE NO. MNPLS107438

5 OF 8

S:\K0\M\Mnpls\107438\5-dsgn\51-cadd\Civil\pinshts\Phase 2\14th-15th-16th_SS.dgn
pinsht5

4:11:55 PM

3/15/2010

S:\KO\M\Mnpls\107438\5-dsgn\51-cadd\Civil\plnshts\Phase 2\14th-15th-16th_SS.dgn
plnsht6

EXISTING

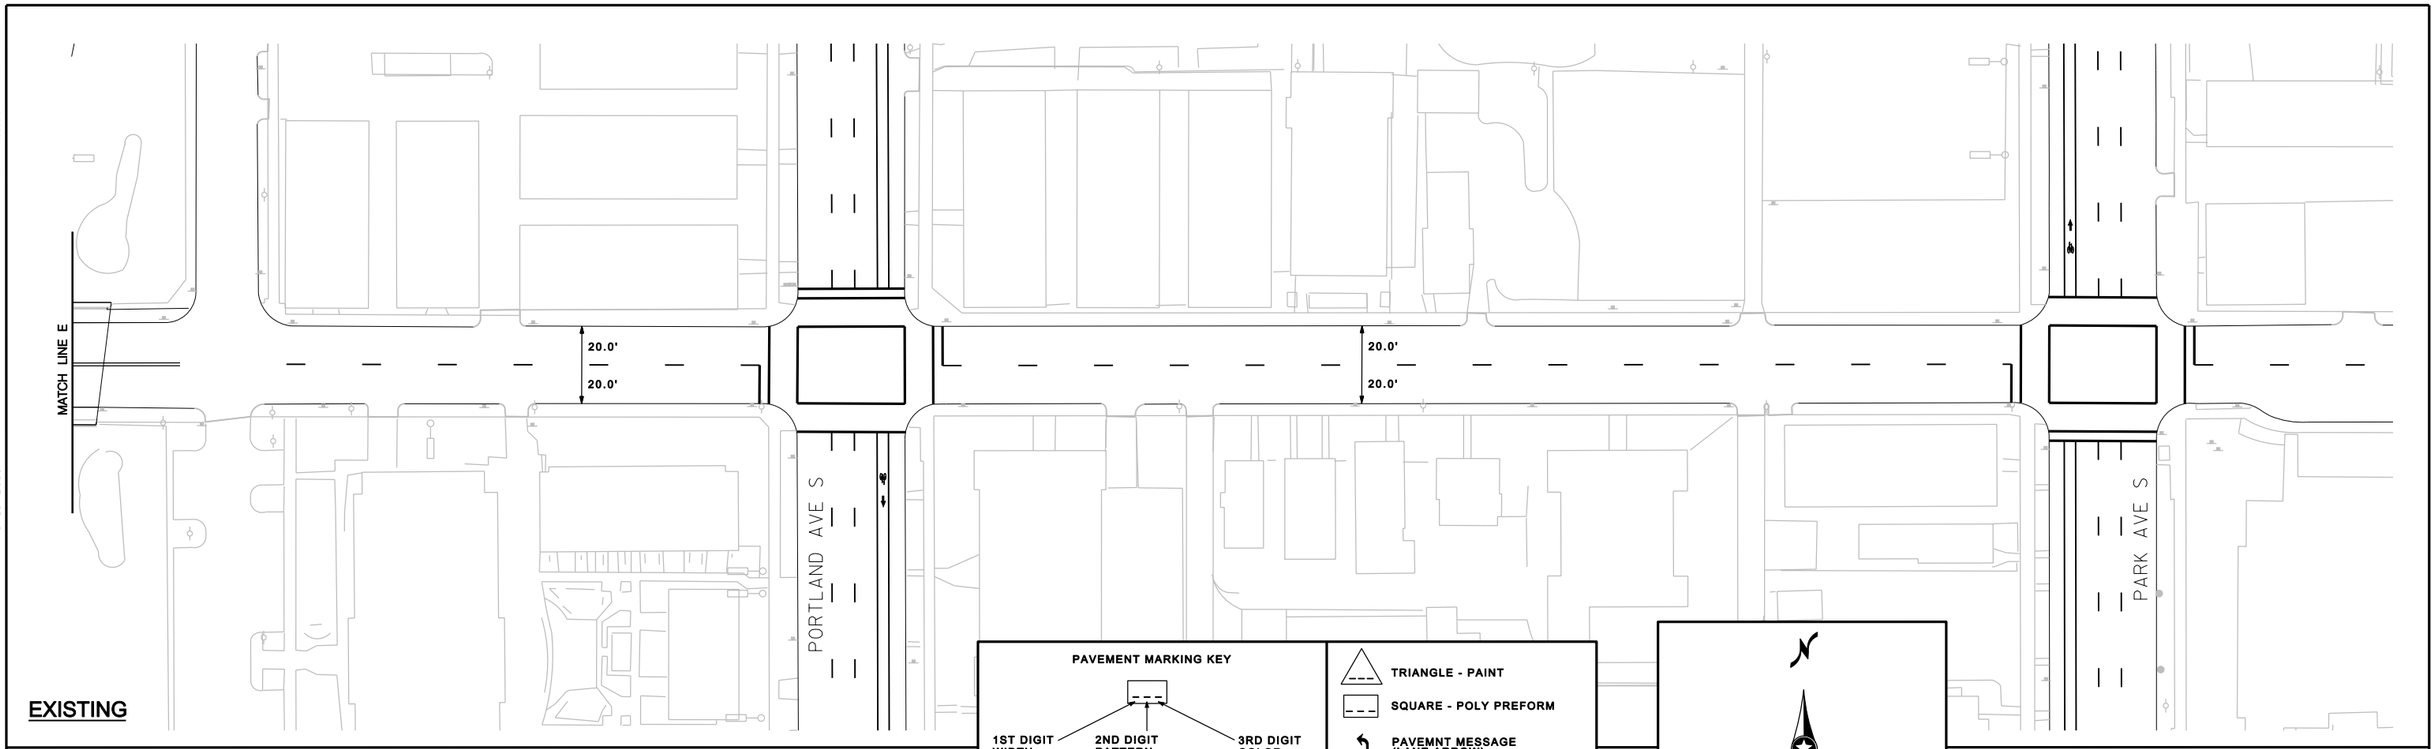

PROPOSED

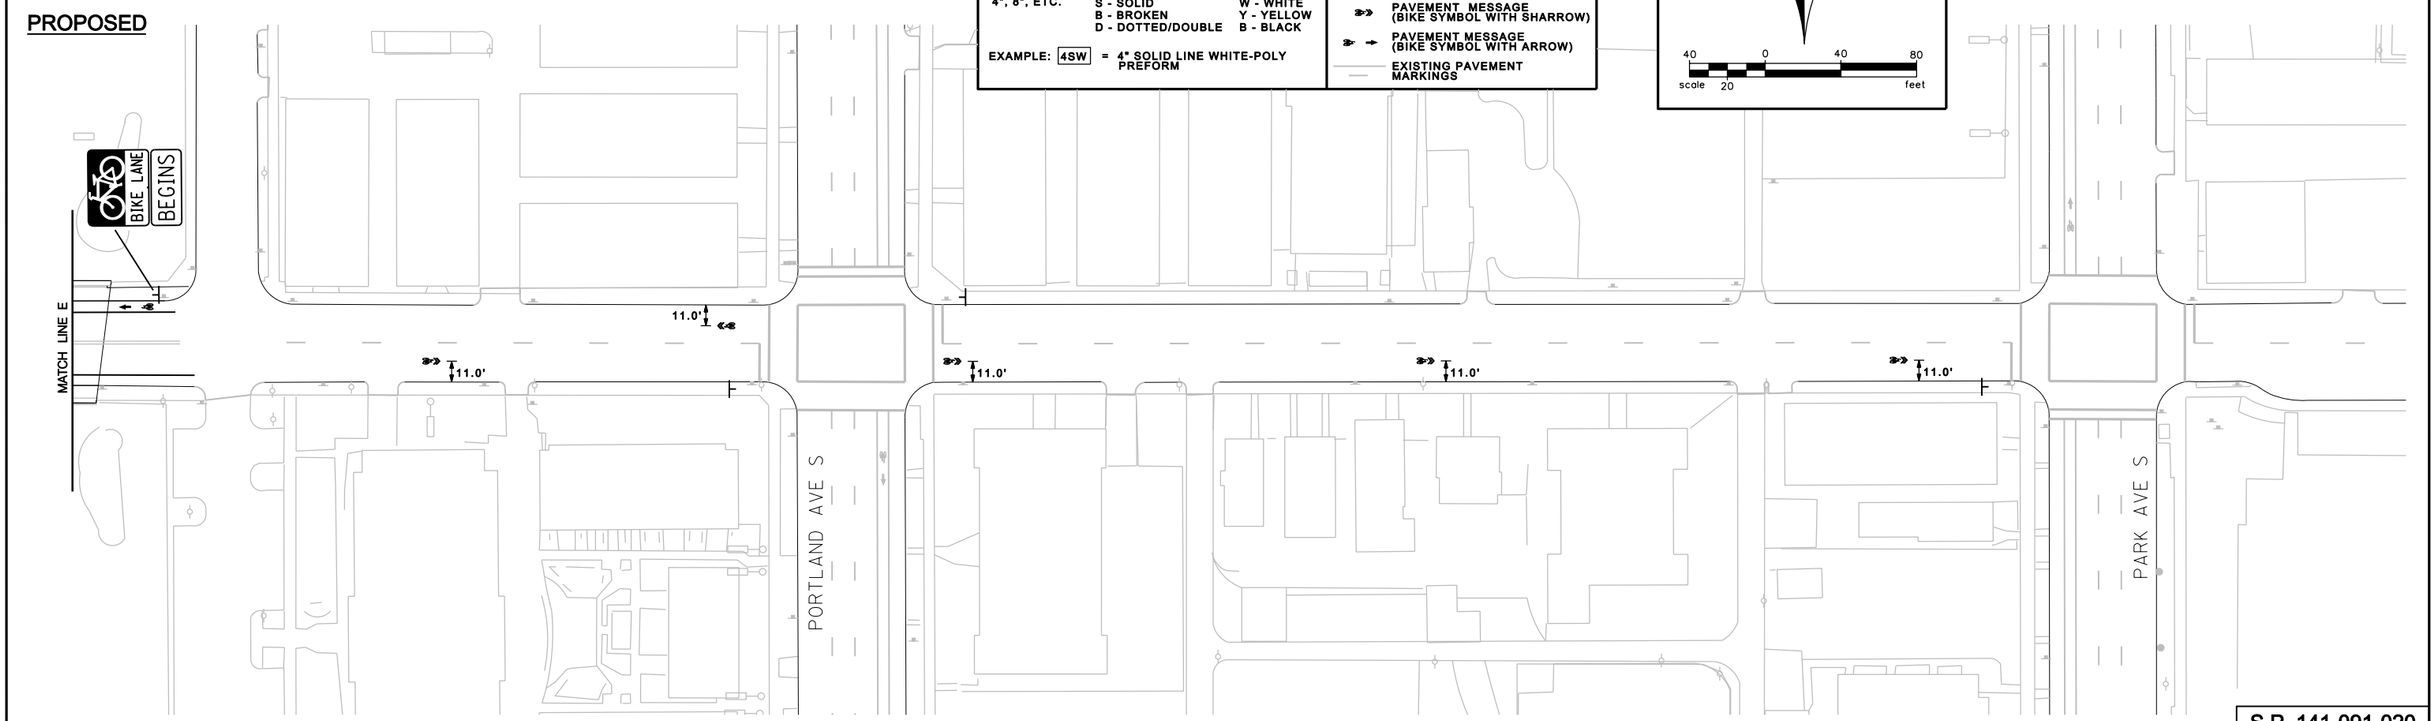

PAVEMENT MARKING KEY

1ST DIGIT WIDTH	2ND DIGIT PATTERN	3RD DIGIT COLOR
4", 8", ETC.	S - SOLID B - BROKEN D - DOTTED/DOUBLE	W - WHITE Y - YELLOW B - BLACK

EXAMPLE: 4SW = 4" SOLID LINE WHITE-POLY PREFORM

- TRIANGLE - PAINT
- SQUARE - POLY PREFORM
- PAVEMNT MESSAGE (LANE ARROW)
- PAVEMENT MESSAGE (BIKE SYMBOL WITH SHARROW)
- PAVEMENT MESSAGE (BIKE SYMBOL WITH ARROW)
- EXISTING PAVEMENT MARKINGS

N

scale 40 0 40 80 feet
20

S.P. 141-091-020

DESIGN TEAM				
DRAWN BY: MTT				
DESIGNER: DRB				
CHECKED BY: HNK	NO.	BY	DATE	REVISIONS

DRAFT

I hereby certify that this plan was prepared by me or under my direct supervision and that I am a duly Licensed Professional Engineer under the laws of the State of Minnesota.

Certified By: _____ Lic. No. _____
Licensed Professional Engineer

Printed Name: _____ Date: _____

MINNEAPOLIS DEPARTMENT OF PUBLIC WORKS

SEH
PHONE: (651)490-2000
3535 VADNAIS CENTER DR.
ST. PAUL, MN 55110

MINNEAPOLIS, MINNESOTA
S.P. 141-091-020

15TH STREET E BIKE LANE IMPROVEMENTS

FILE NO. MNPLS107438

6 OF 8

4:11:57 PM

3/15/2010

S:\KO\M\Mnpls\107438\5-dsgn\51-cadd\Civil\plnshts\Phase 2\14th-15th-16th_SS.dgn
plnsht7

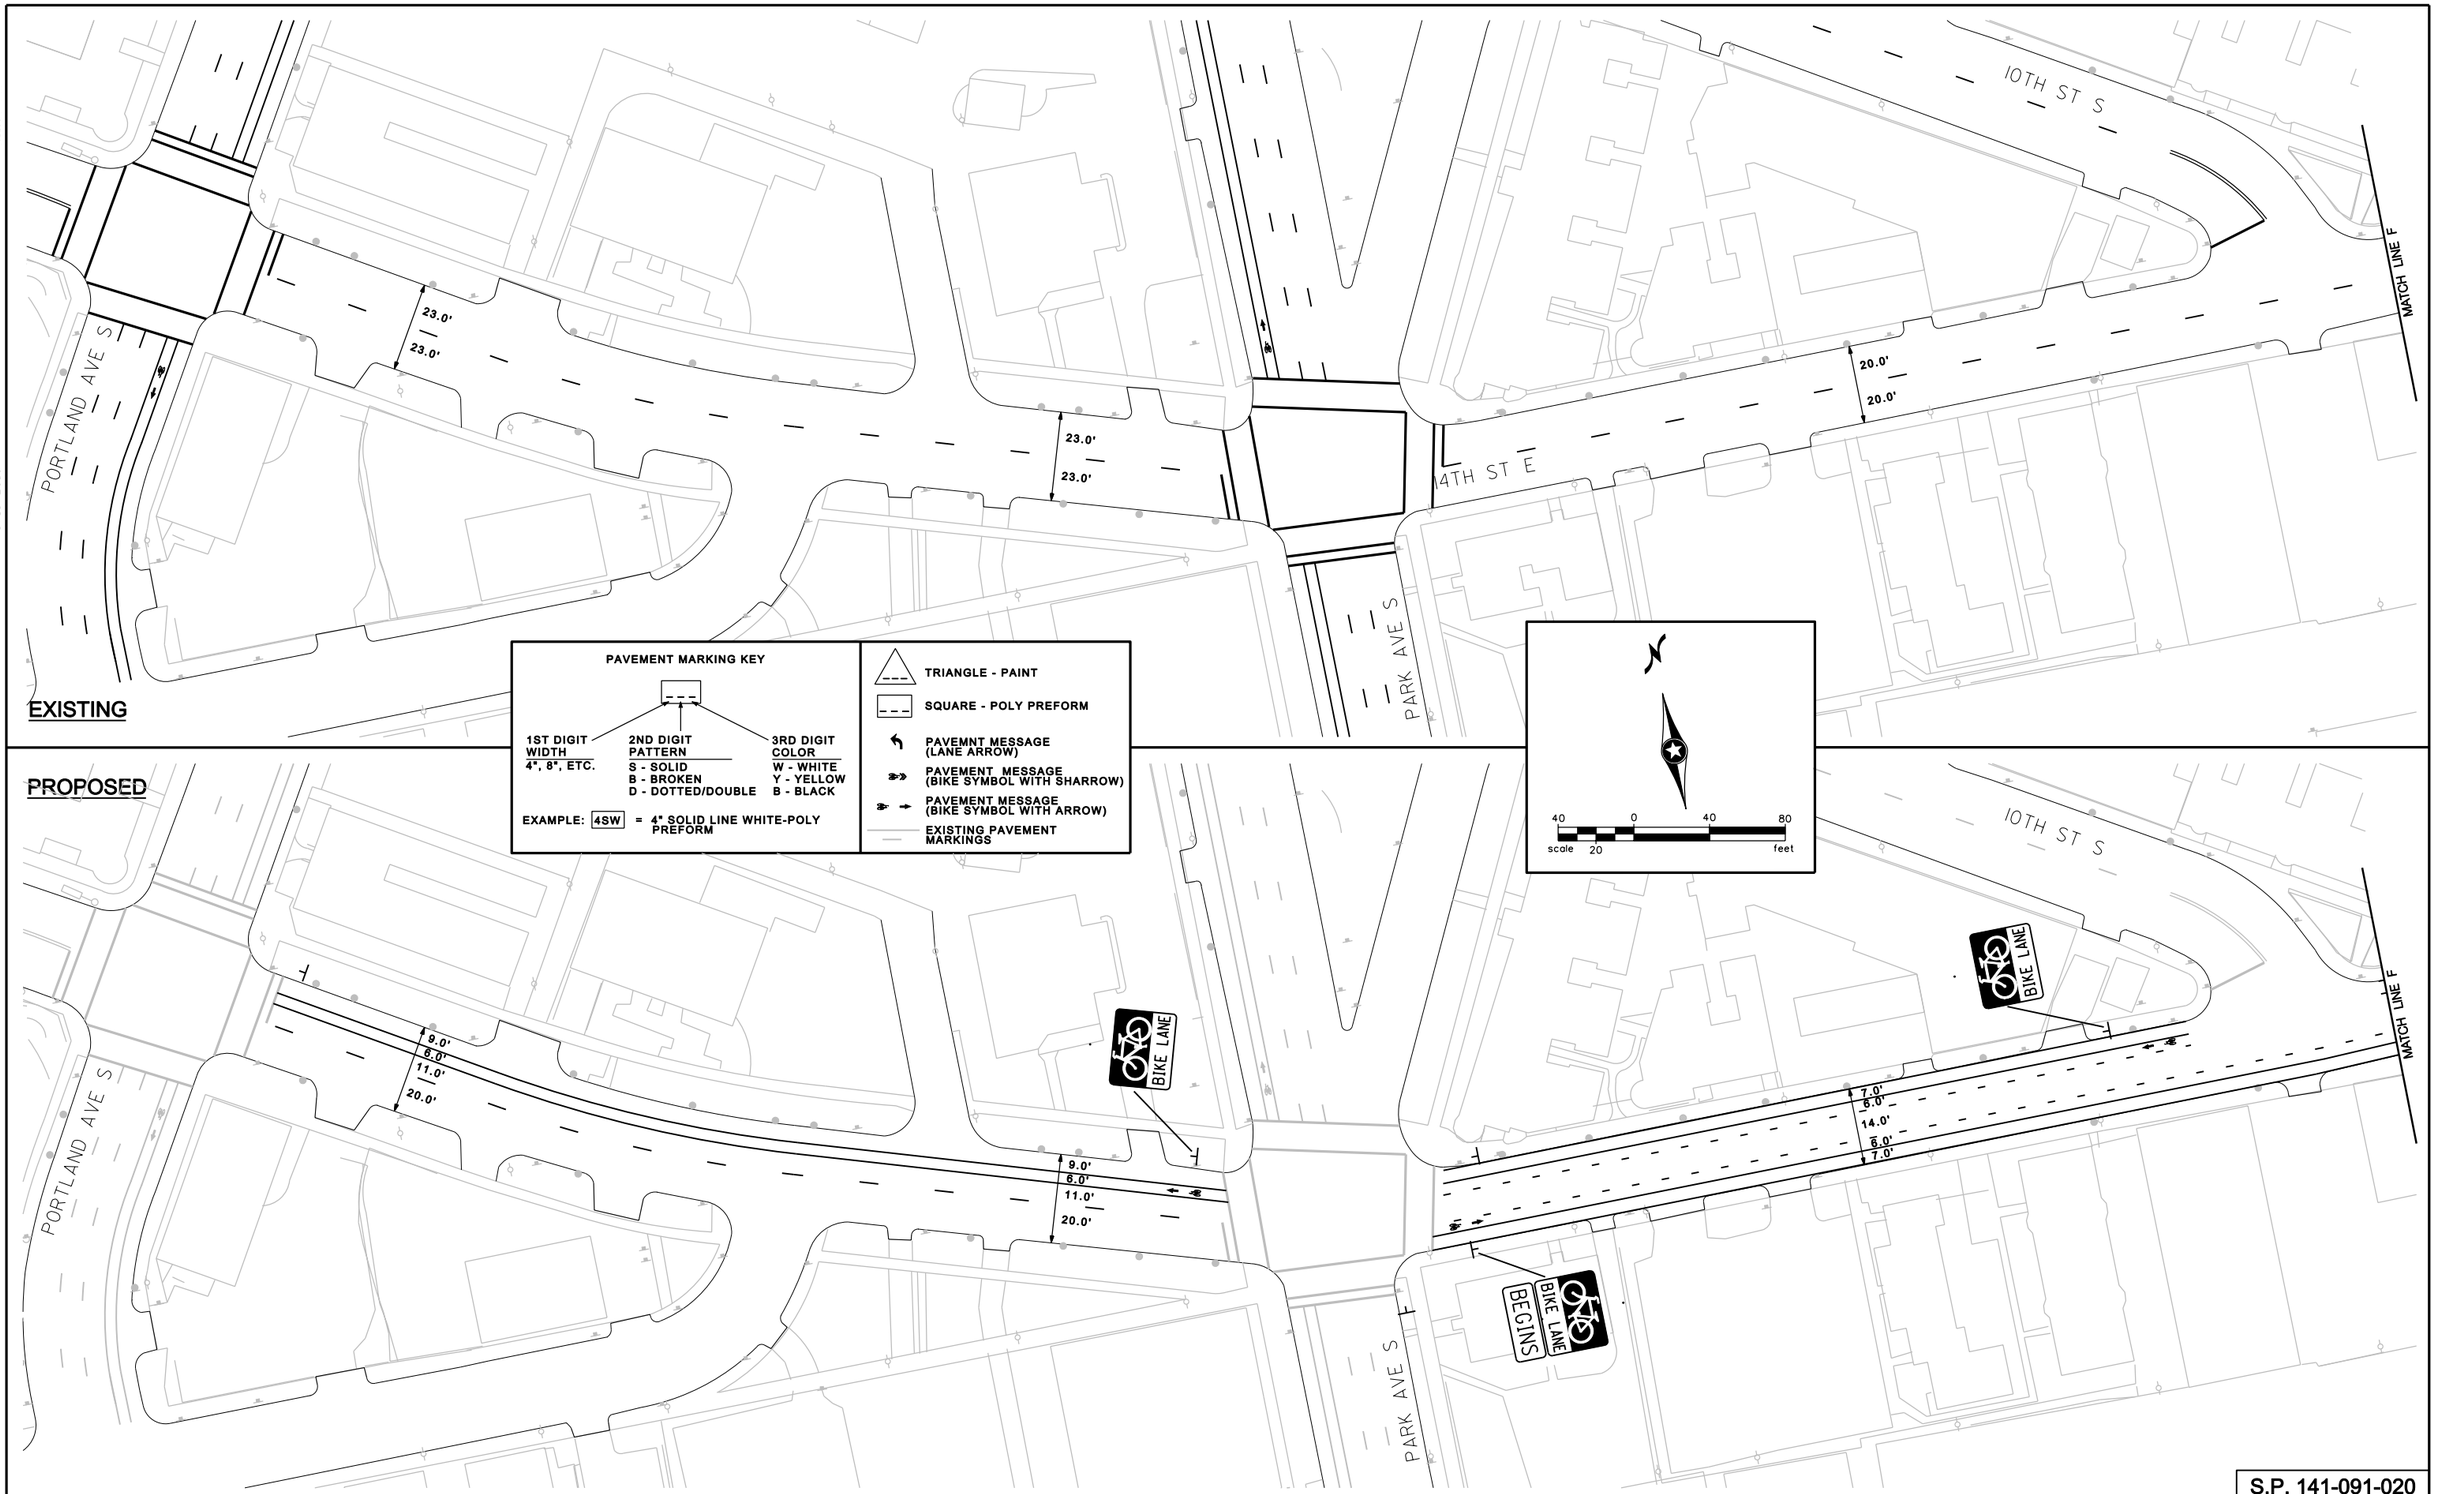

S.P. 141-091-020

DESIGN TEAM				
DRAWN BY: MTT				
DESIGNER: DRB				
CHECKED BY: HNK	NO.	BY	DATE	REVISIONS

DRAFT

I hereby certify that this plan was prepared by me or under my direct supervision and that I am a duly Licensed Professional Engineer under the laws of the State of Minnesota.

Certified By: _____ Lic. No. _____
Licensed Professional Engineer

Printed Name: _____ Date: _____

MINNEAPOLIS DEPARTMENT OF PUBLIC WORKS

SEH
PHONE: (651)490-2000
3535 VADNAIS CENTER DR.
ST. PAUL, MN 55110

MINNEAPOLIS, MINNESOTA
S.P. 141-091-020

14TH STREET E/ E GRANT ST BIKE LANE IMPROVEMENTS

FILE NO. MNPLS107438

7 OF 8

4:12:00 PM

3/15/2010

S:\K0\M\Mnpls\107438\5-dsgn\51-cadd\Civil\pinshts\Phase 2\14th-15th-16th_SS.dgn
pinsht8

EXISTING

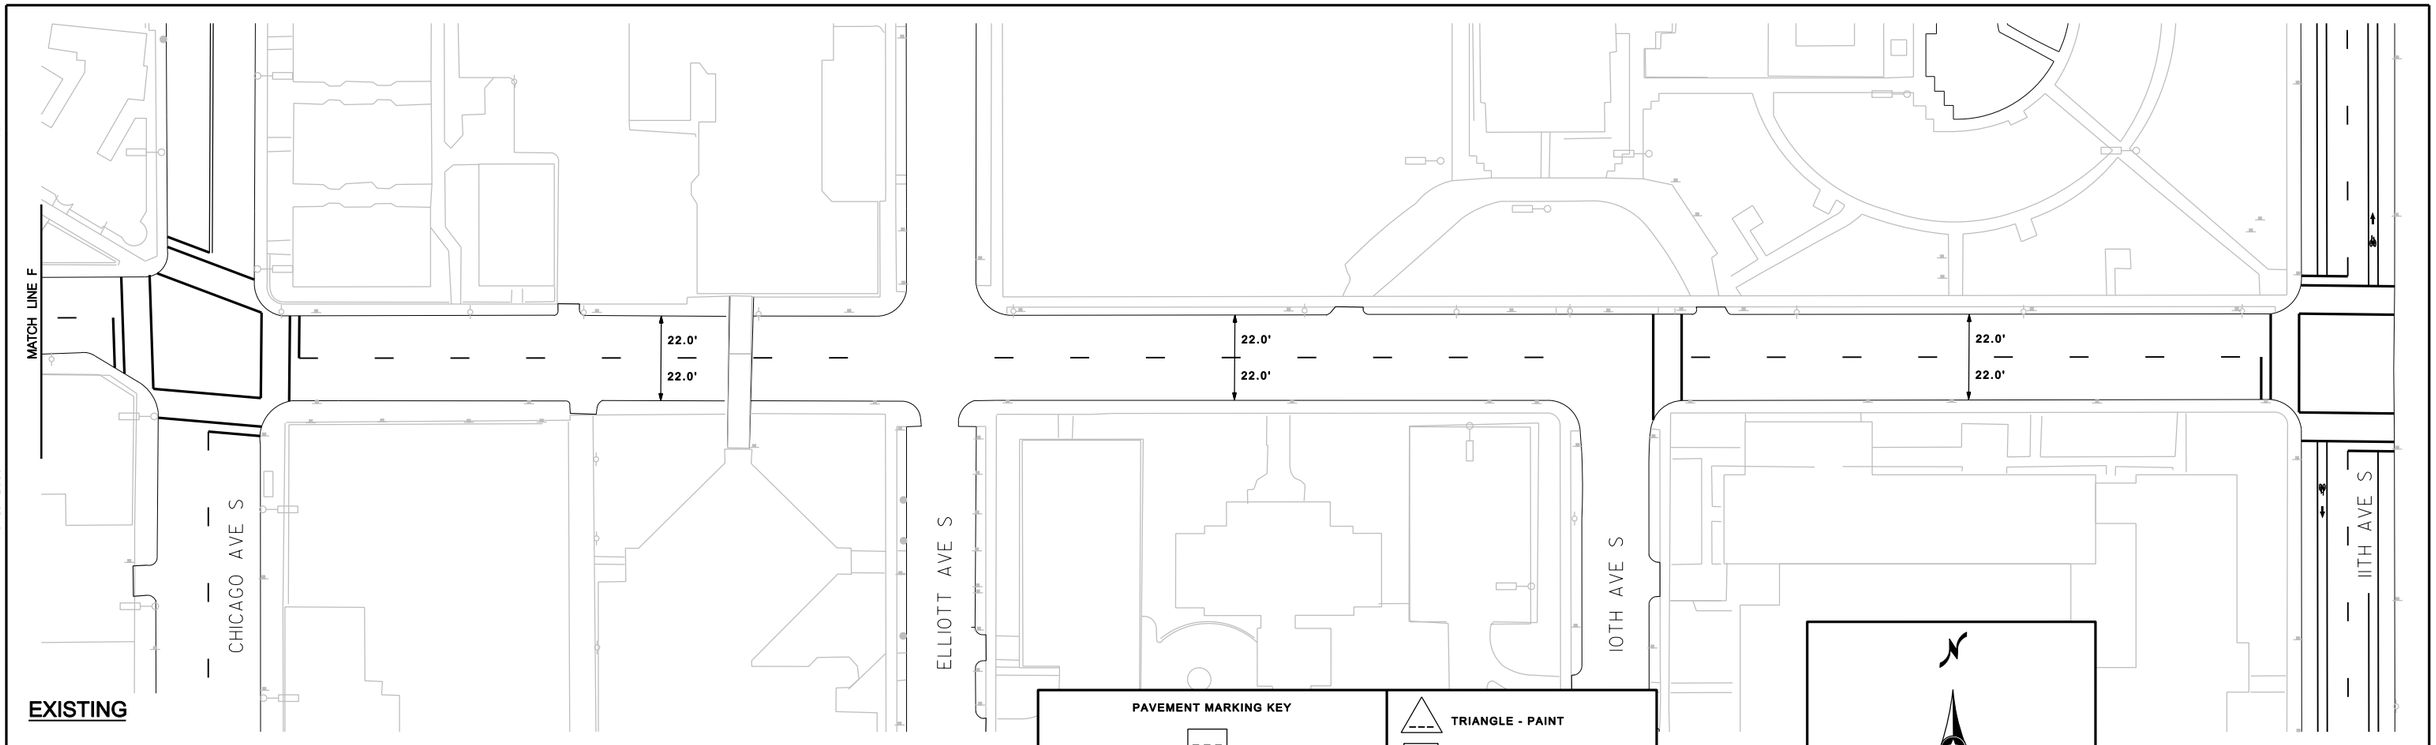

PROPOSED

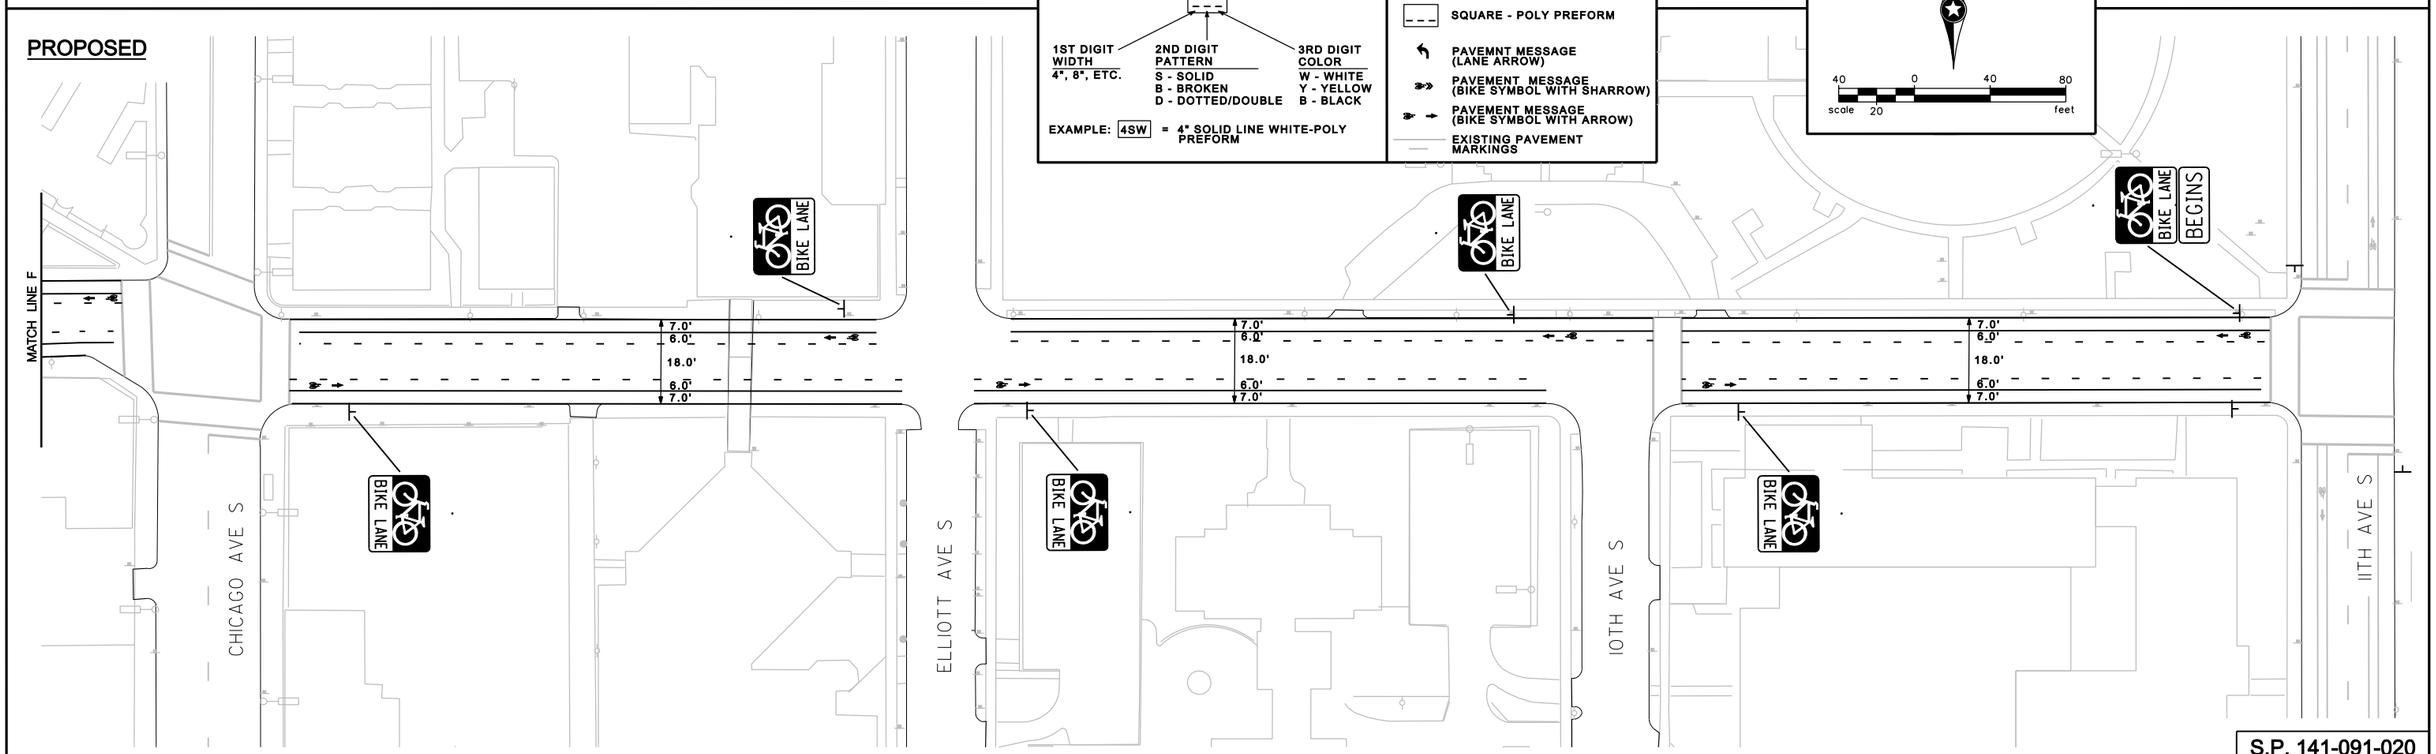

PAVEMENT MARKING KEY

1ST DIGIT WIDTH	2ND DIGIT PATTERN	3RD DIGIT COLOR
4", 8", ETC.	S - SOLID B - BROKEN D - DOTTED/DOUBLE	W - WHITE Y - YELLOW B - BLACK

EXAMPLE: 4SW = 4" SOLID LINE WHITE-POLY PREFORM

- TRIANGLE - PAINT
- SQUARE - POLY PREFORM
- PAVEMNT MESSAGE (LANE ARROW)
- PAVEMENT MESSAGE (BIKE SYMBOL WITH SHARROW)
- PAVEMENT MESSAGE (BIKE SYMBOL WITH ARROW)
- EXISTING PAVEMENT MARKINGS

N

40 0 40 80
scale 20 feet

S.P. 141-091-020

DESIGN TEAM				
DRAWN BY: MTT				
DESIGNER: DRB				
CHECKED BY: HNK	NO.	BY	DATE	REVISIONS

DRAFT

I hereby certify that this plan was prepared by me or under my direct supervision and that I am a duly Licensed Professional Engineer under the laws of the State of Minnesota.

Certified By: _____ Lic. No. _____
Licensed Professional Engineer

Printed Name: _____ Date: _____

MINNEAPOLIS DEPARTMENT OF PUBLIC WORKS

SEH
PHONE: (651)490-2000
3535 VADNAIS CENTER DR.
ST. PAUL, MN 55110

MINNEAPOLIS, MINNESOTA
S.P. 141-091-020

14TH STREET E BIKE LANE IMPROVEMENTS

FILE NO. MNPLS107438

8 OF 8