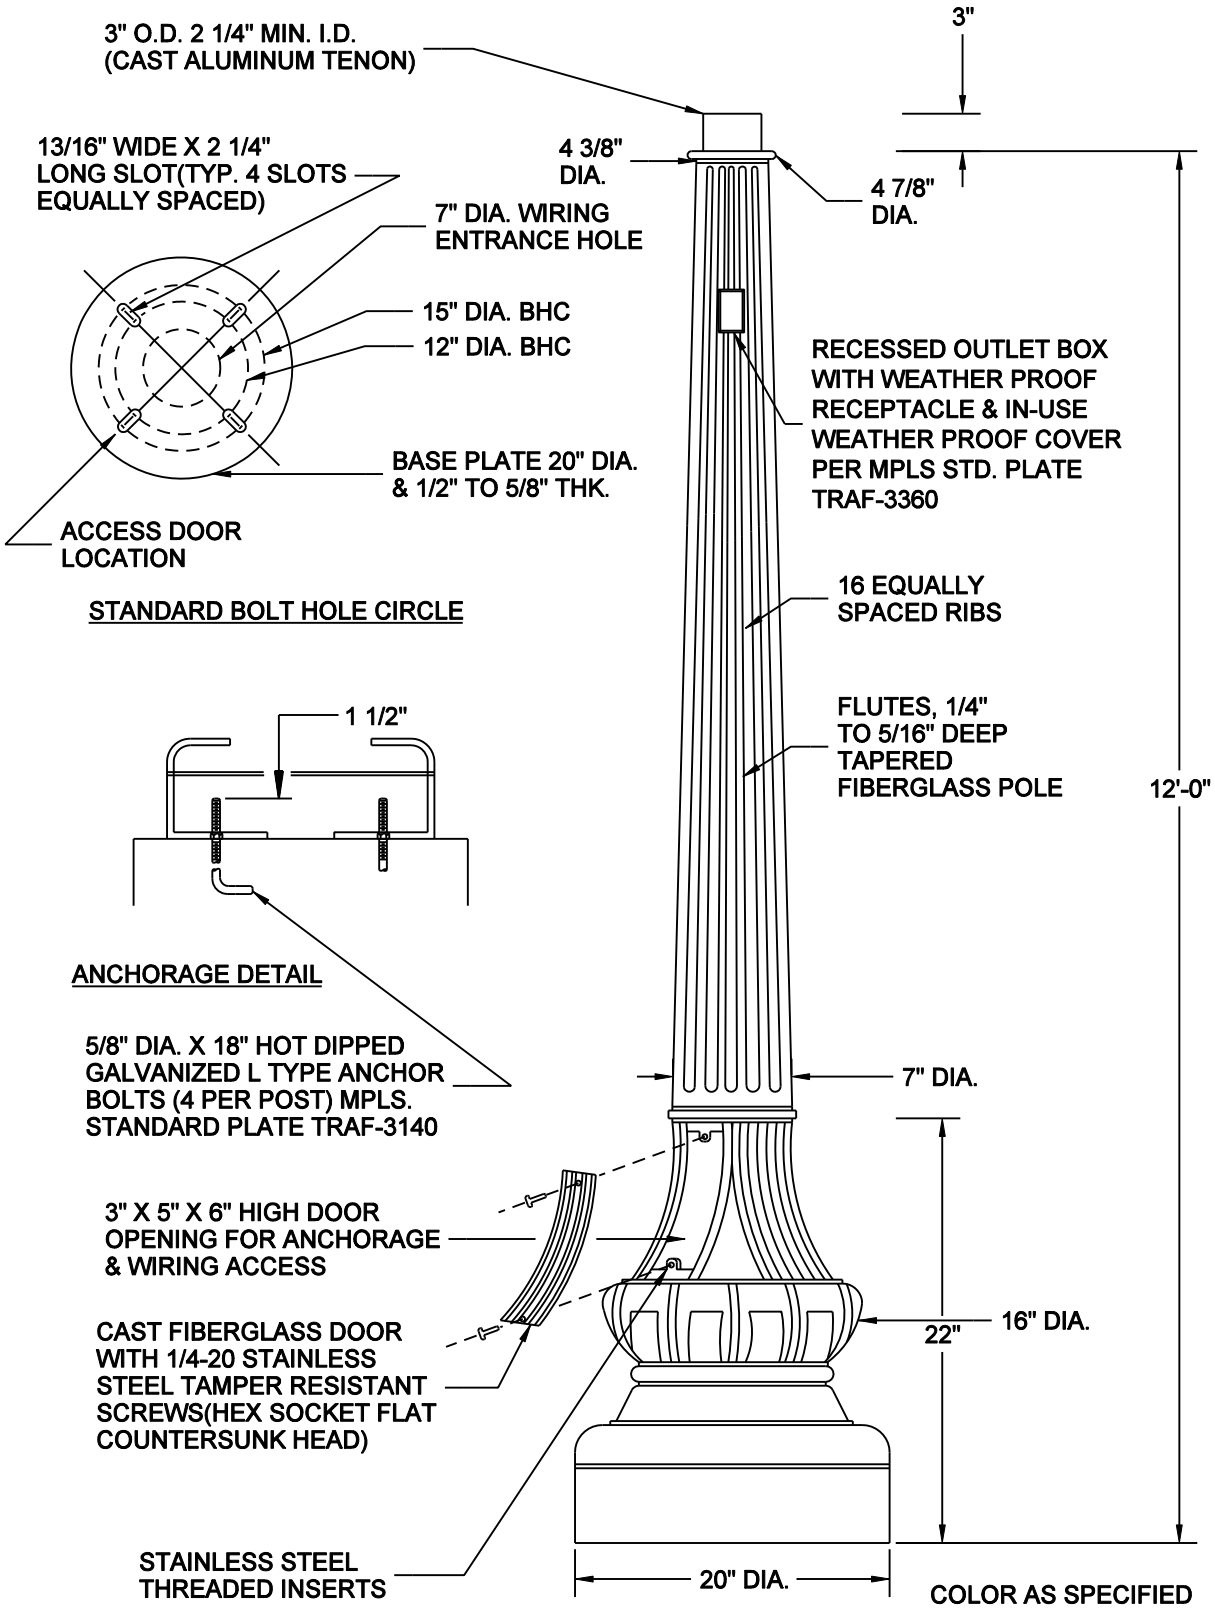

NOTE:
1. FOR FOUNDATION SEE MPLS STANDARD PLATE TRAF-3056

NO SCALE

MINNEAPOLIS DEPARTMENT OF PUBLIC WORKS		STANDARD - ST. LIGHT M-12' FIBERGLASS W/RECEPTACLE REFERENCE PLATES: TRAF-3056, TRAF-3140, TRAF-3360	STANDARD PLATE NO. TRAF-3271
DRAWN: LPK	DATE: 1/1/11		
APPROVED: DRP	DATE: 1/1/11		