4:40:00 PM

6/2/2009

S:\K0\M\Mnpls\107438\5-dsgn\51-cadd\Civil\plnshts\10th Ave SE_SS.dgnplnsht 5

EXISTING

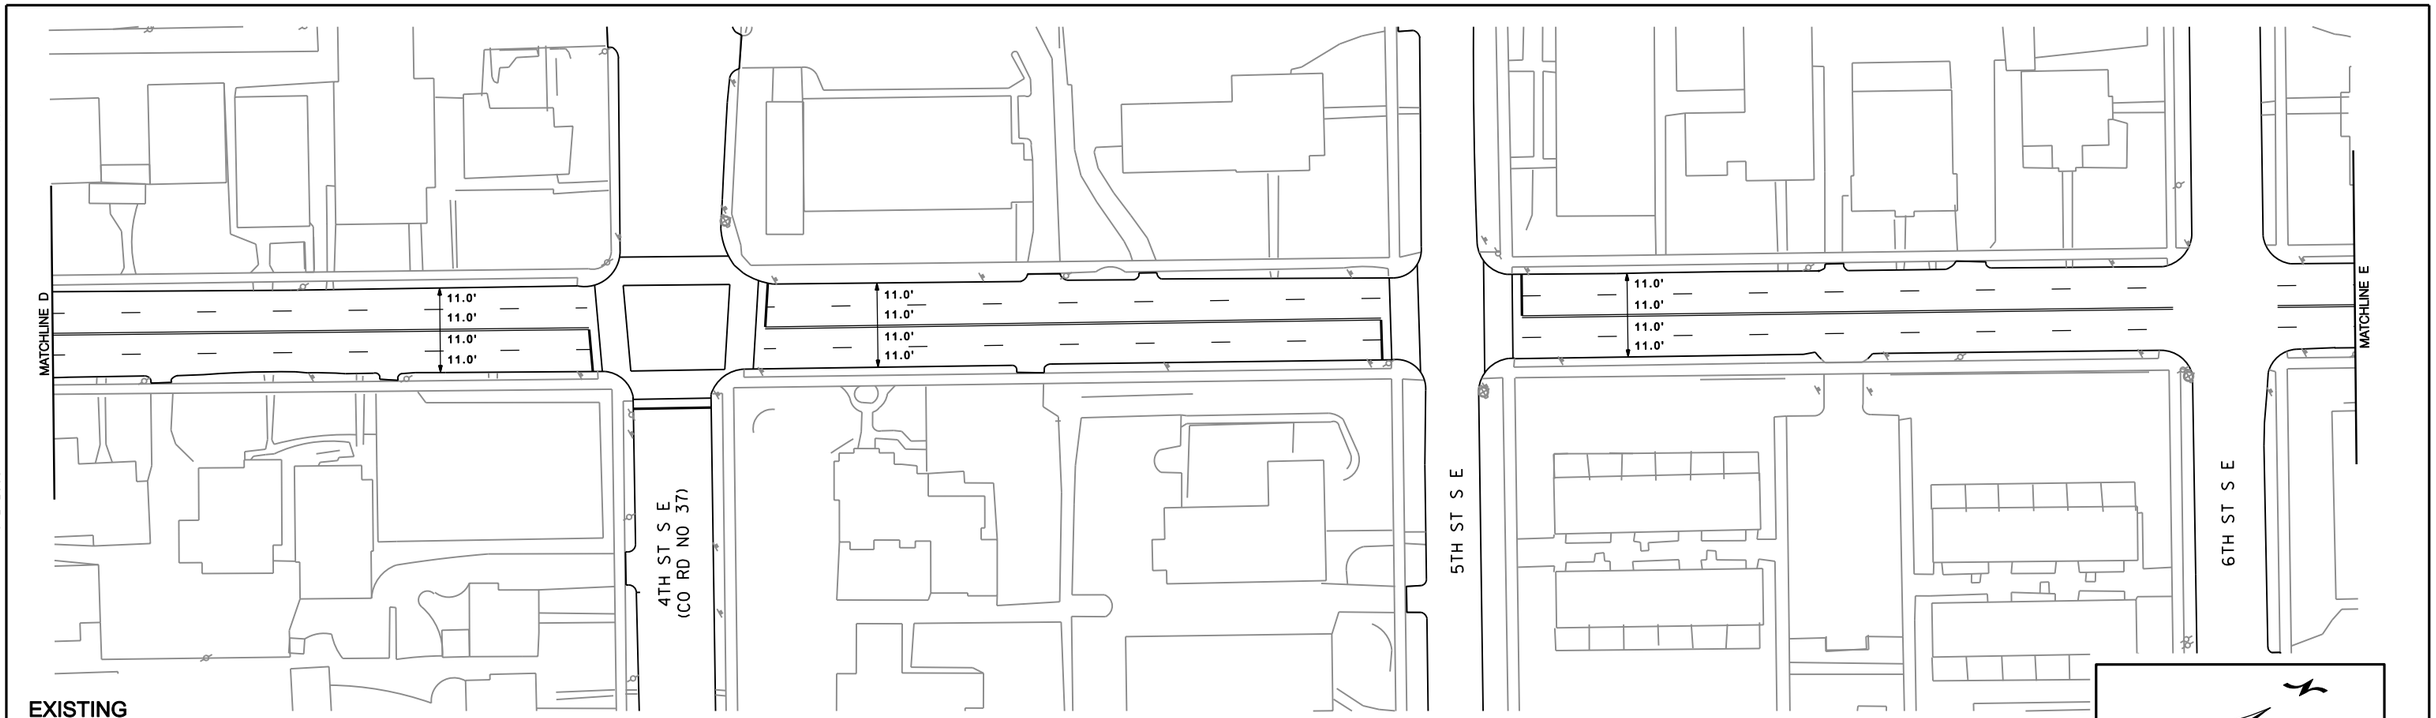

PROPOSED

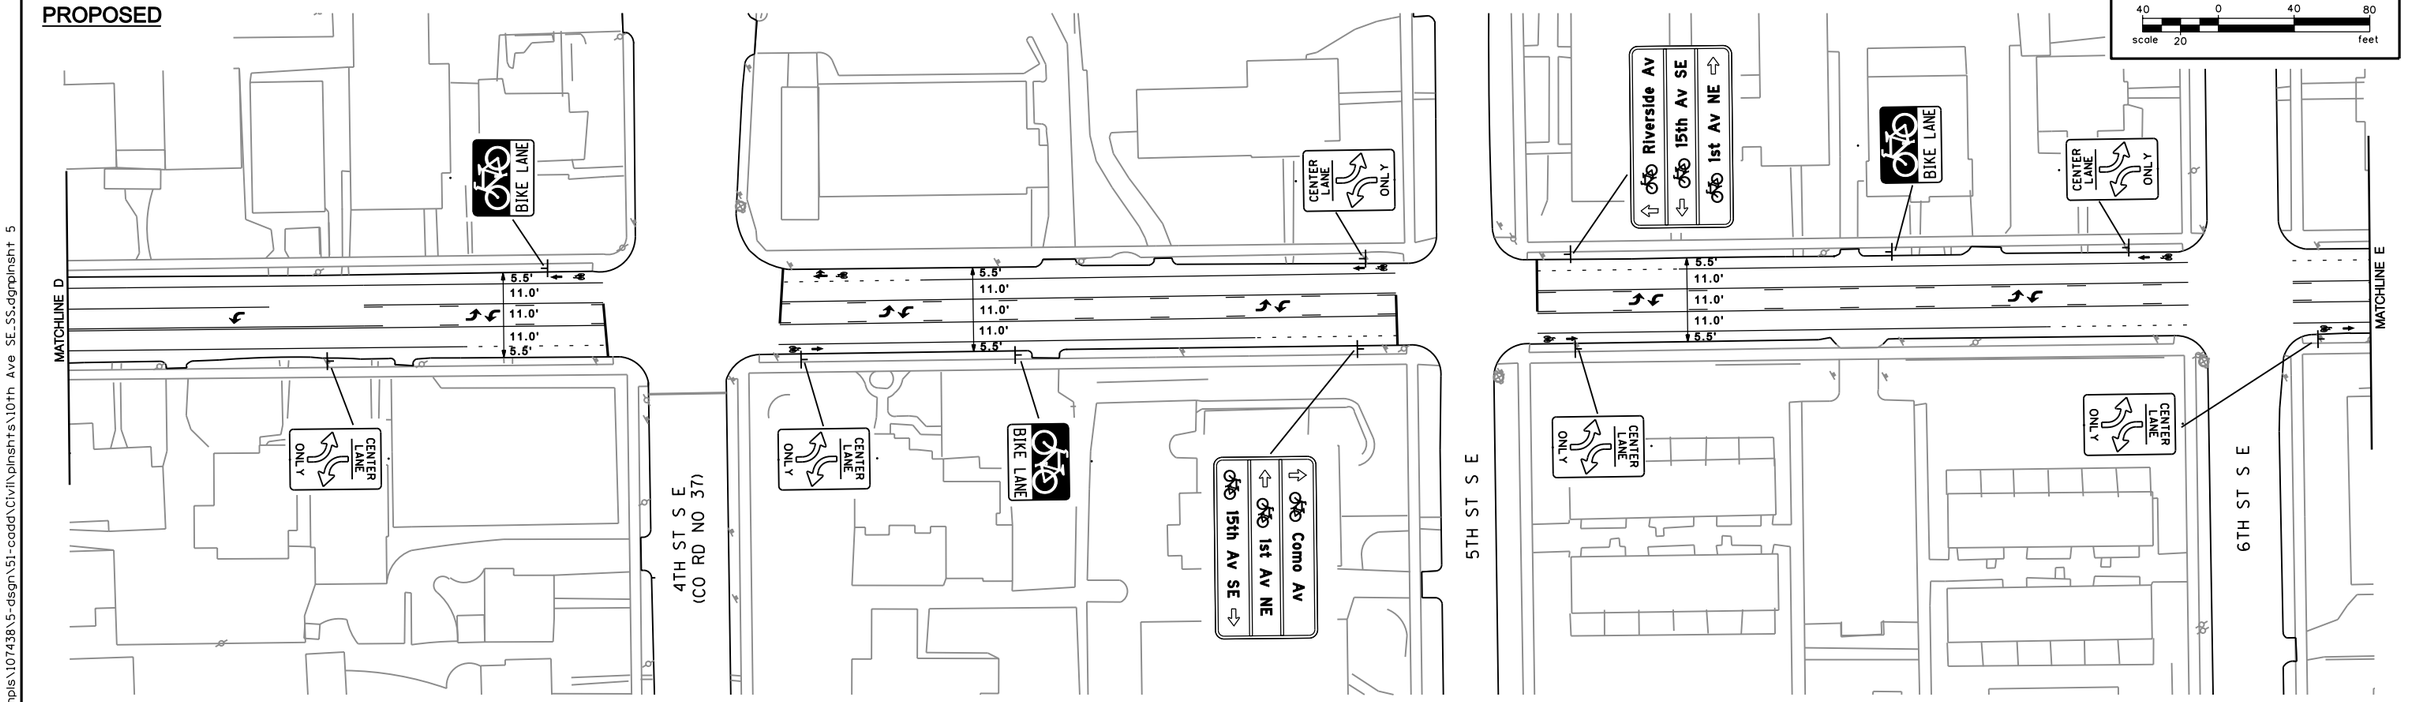

DESIGN TEAM				
DRAWN BY:				
DESIGNER:				
CHECKED BY:	NO.	BY	DATE	REVISIONS

DRAFT

I hereby certify that this plan was prepared by me or under my direct supervision and that I am a duly Licensed Professional Engineer under the laws of the State of Minnesota.

Certified By: _____ Lic. No. 00000
Licensed Professional Engineer

Printed Name: ENGINEER'S NAME Date: _____

SEH

PHONE: (651)490-2000
3535 VADNAIS CENTER DR.
ST. PAUL, MN 55110

MINNEAPOLIS, MINNESOTA

S.P. 141-091-15

10TH AVENUE S E BIKE LANE IMPROVEMENT CONCEPT

FILE NO. 107438

OF

4:40:03 PM

6/2/2009

S:\K0\M\Mnpls\107438\5-dsgn\51-cadd\Civil\pinshts\10th Ave SE_SS.dgnplnsht 6

EXISTING

PROPOSED

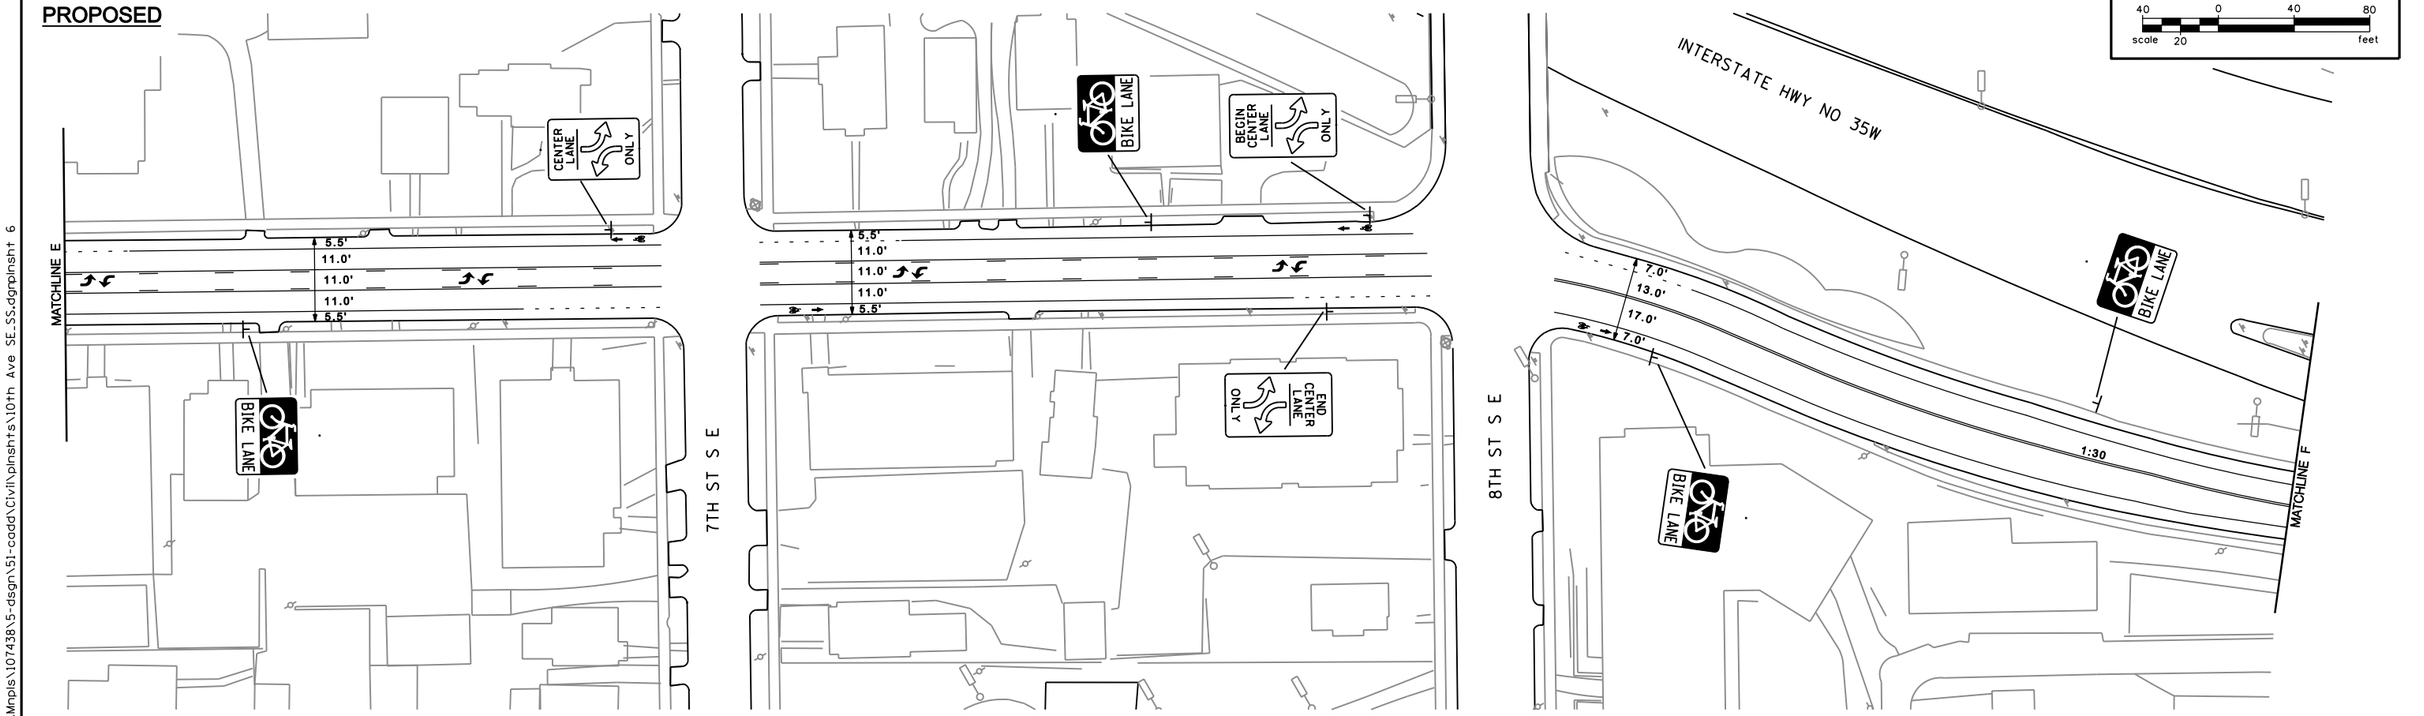

DESIGN TEAM				
DRAWN BY:				
DESIGNER:				
CHECKED BY:	NO.	BY	DATE	REVISIONS

DRAFT

I hereby certify that this plan was prepared by me or under my direct supervision and that I am a duly Licensed Professional Engineer under the laws of the State of Minnesota.

Certified By: _____ Lic. No. 00000
Licensed Professional Engineer

Printed Name: ENGINEER'S NAME Date: _____

SEH

PHONE: (651)490-2000
3535 VADNAIS CENTER DR.
ST. PAUL, MN 55110

MINNEAPOLIS, MINNESOTA

S.P. 141-091-15

10TH AVENUE S E BIKE LANE IMPROVEMENT CONCEPT

FILE NO. 107438

OF

4:40:04 PM

6/2/2009

EXISTING

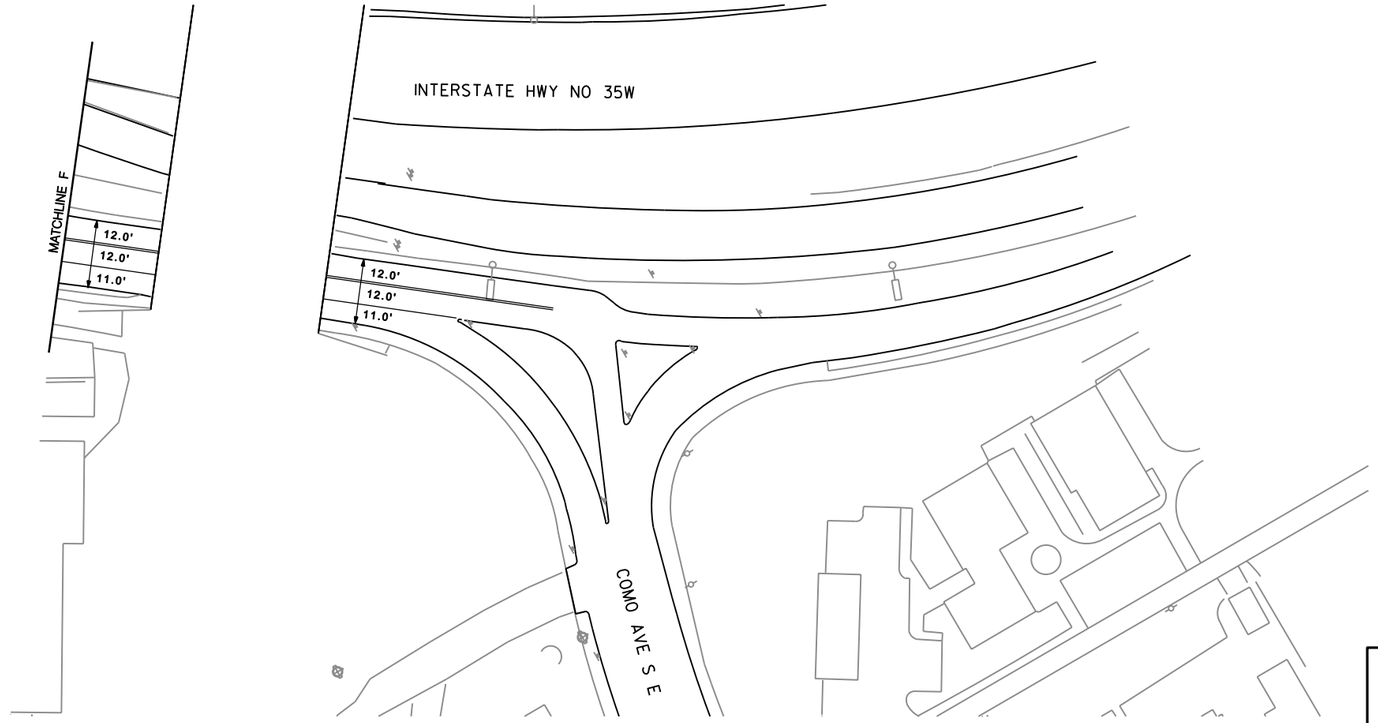

PROPOSED

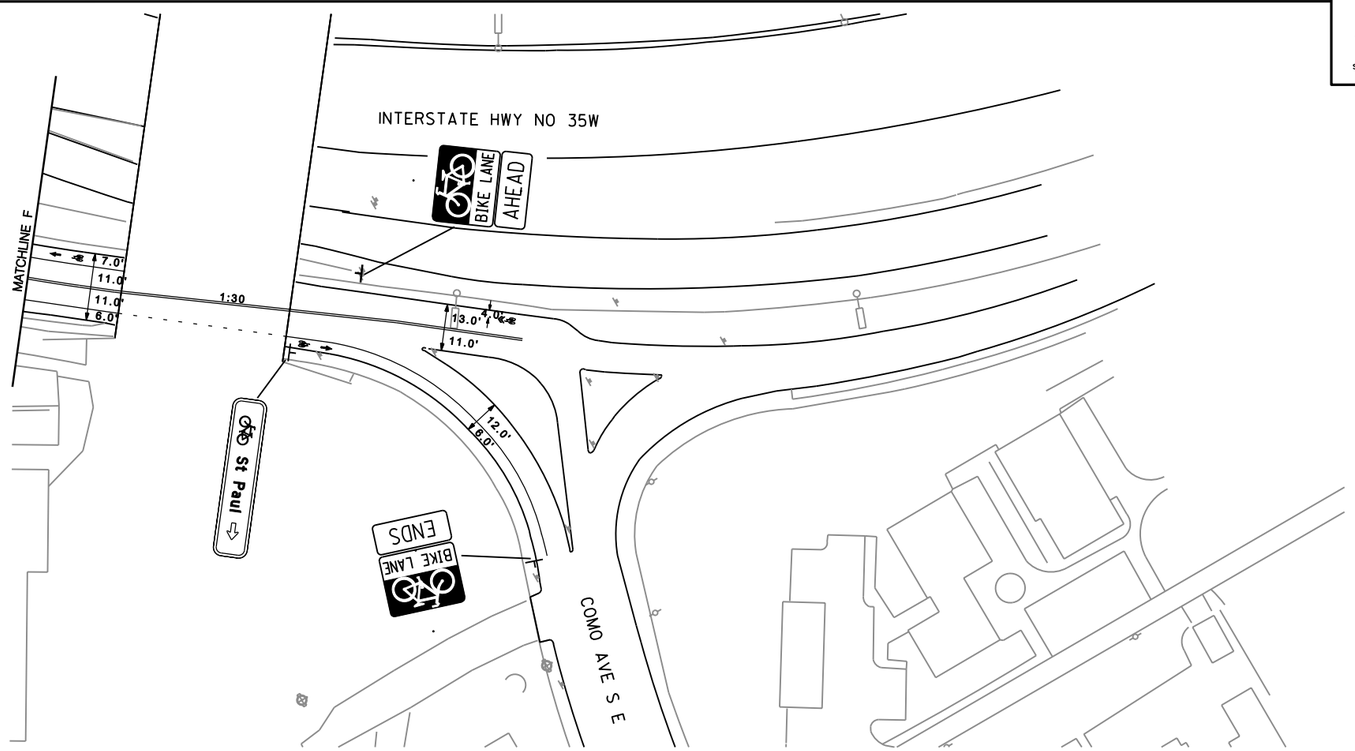

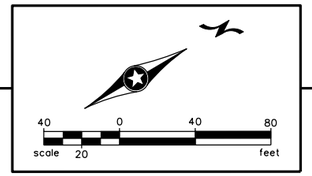

S:\KO\M\Mnpls\107438\5-dsgn\51-cadd\Civil\plnshts\10th Ave SE_SS.dgnplnsht 7

DESIGN TEAM				
DRAWN BY:				
DESIGNER:				
CHECKED BY:	NO.	BY	DATE	REVISIONS

DRAFT

I hereby certify that this plan was prepared by me or under my direct supervision and that I am a duly Licensed Professional Engineer under the laws of the State of Minnesota.

Certified By: _____ Lic. No. 00000
Licensed Professional Engineer

Printed Name: ENGINEER'S NAME Date: _____

SEH

PHONE: (651)490-2000
3535 VADNAIS CENTER DR.
ST. PAUL, MN 55110

MINNEAPOLIS, MINNESOTA

S.P. 141-091-15

10TH AVENUE S E BIKE LANE IMPROVEMENT CONCEPT

FILE NO. 107438

OF