$TIME$

$DATE$

EXISTING

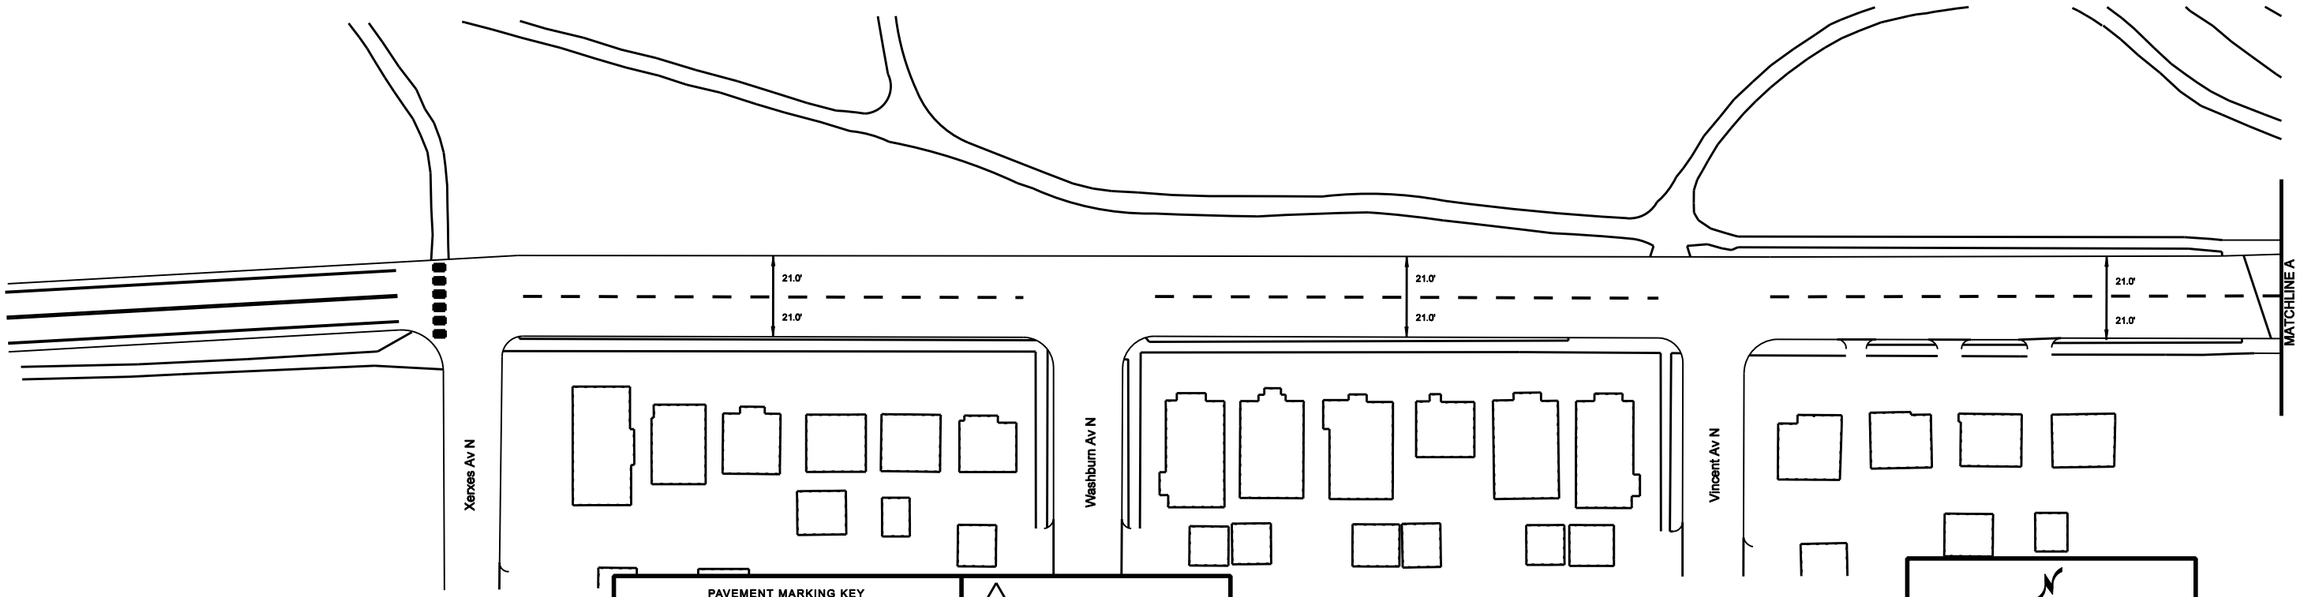

PROPOSED

PAVEMENT MARKING KEY

1ST DIGIT WIDTH	2ND DIGIT PATTERN	3RD DIGIT COLOR
4", 8", ETC.	S - SOLID B - BROKEN D - DOTTED/DOUBLE	W - WHITE Y - YELLOW B - BLACK

EXAMPLE: 4SW = 4" SOLID LINE WHITE-POLY PREFORM

- TRIANGLE - PAINT
- SQUARE - POLY PREFORM (GROUND IN)
- PAVEMENT MESSAGE (LANE ARROW)
- PAVEMENT MESSAGE (BIKE SYMBOL WITH SHARROW)
- PAVEMENT MESSAGE (BIKE SYMBOL WITH ARROW)
- EXISTING PAVEMENT MARKINGS

SPECIFIC NOTES:

1. FURNISH AND INSTALL
4. CITY OF MINNEAPOLIS WILL FURNISH AND INSTALL SIGN..

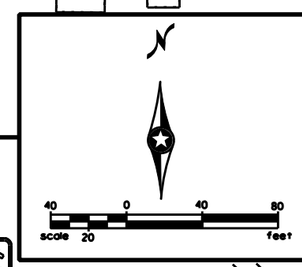

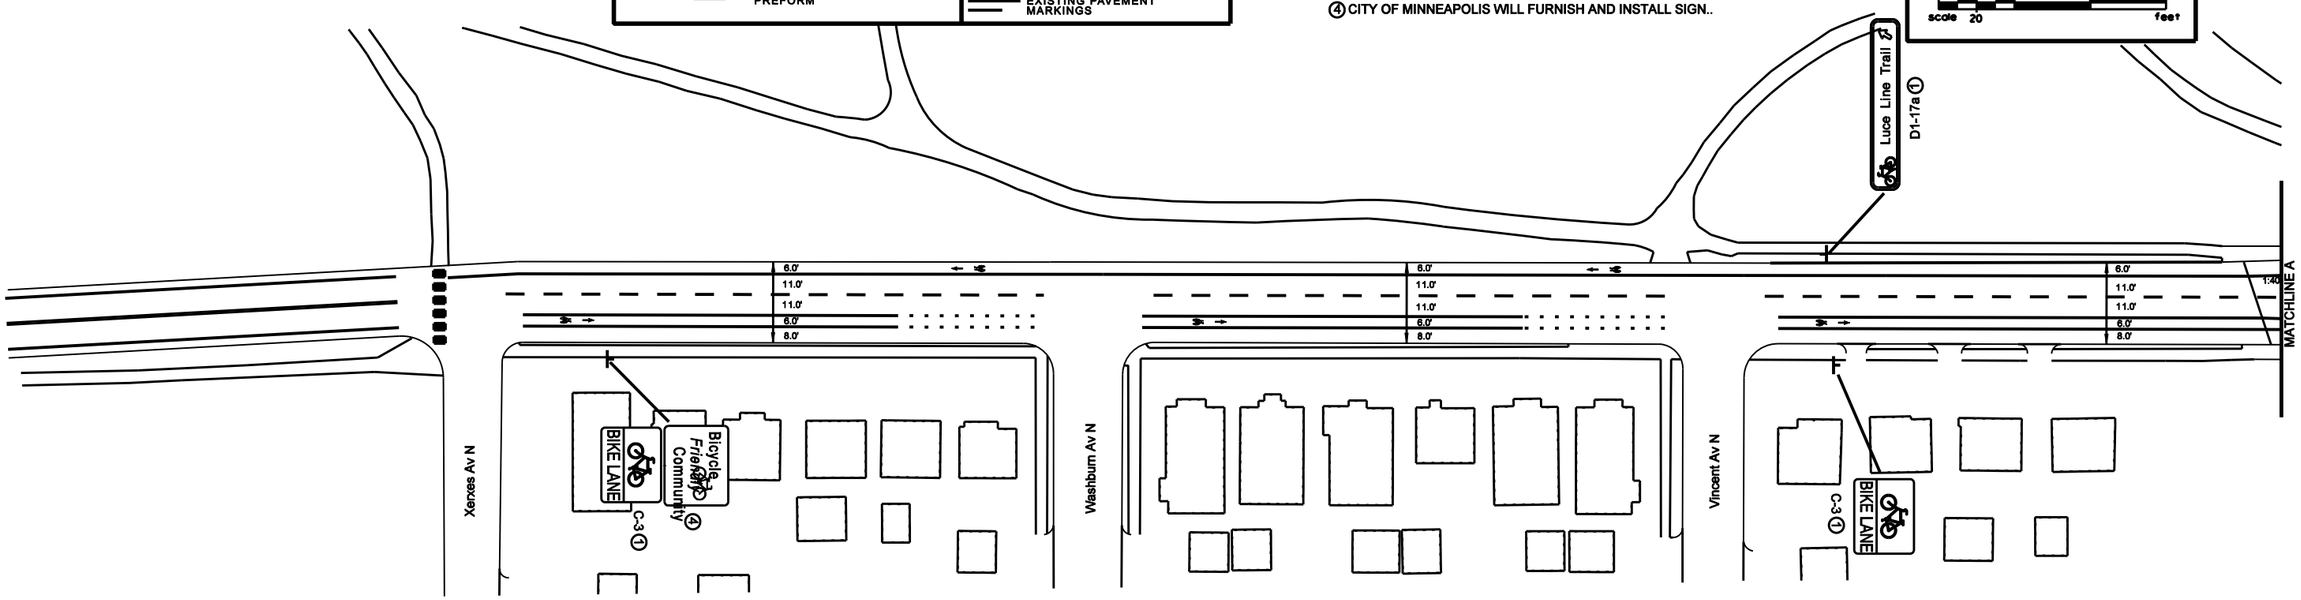

GENERAL NOTE:

1. EXISTING PAVEMENT MARKINGS ON CONCRETE PAVEMENT SHALL BE REMOVED.

S.P. 141-091-015

$FILE$
$MODEL$

DESIGN TEAM				
DRAWN BY:				
DESIGNER:				
CHECKED BY:	NO.	BY	DATE	REVISIONS

I hereby certify that this plan was prepared by me or under my direct supervision and that I am a duly Licensed Professional Engineer under the laws of the State of Minnesota.

Certified By: _____ Lic. No. _____
Licensed Professional Engineer

Printed Name: _____ Date: _____

MINNEAPOLIS DEPARTMENT OF PUBLIC WORKS

MINNEAPOLIS, MINNESOTA

S.P. 141-091-015

GLENWOOD AVENUE NORTH C.S.A.H. 40 BIKE LANE IMPROVEMENTS

FILE NO. MNPLS107438

9 OF 18

$TIME$

$DATE$

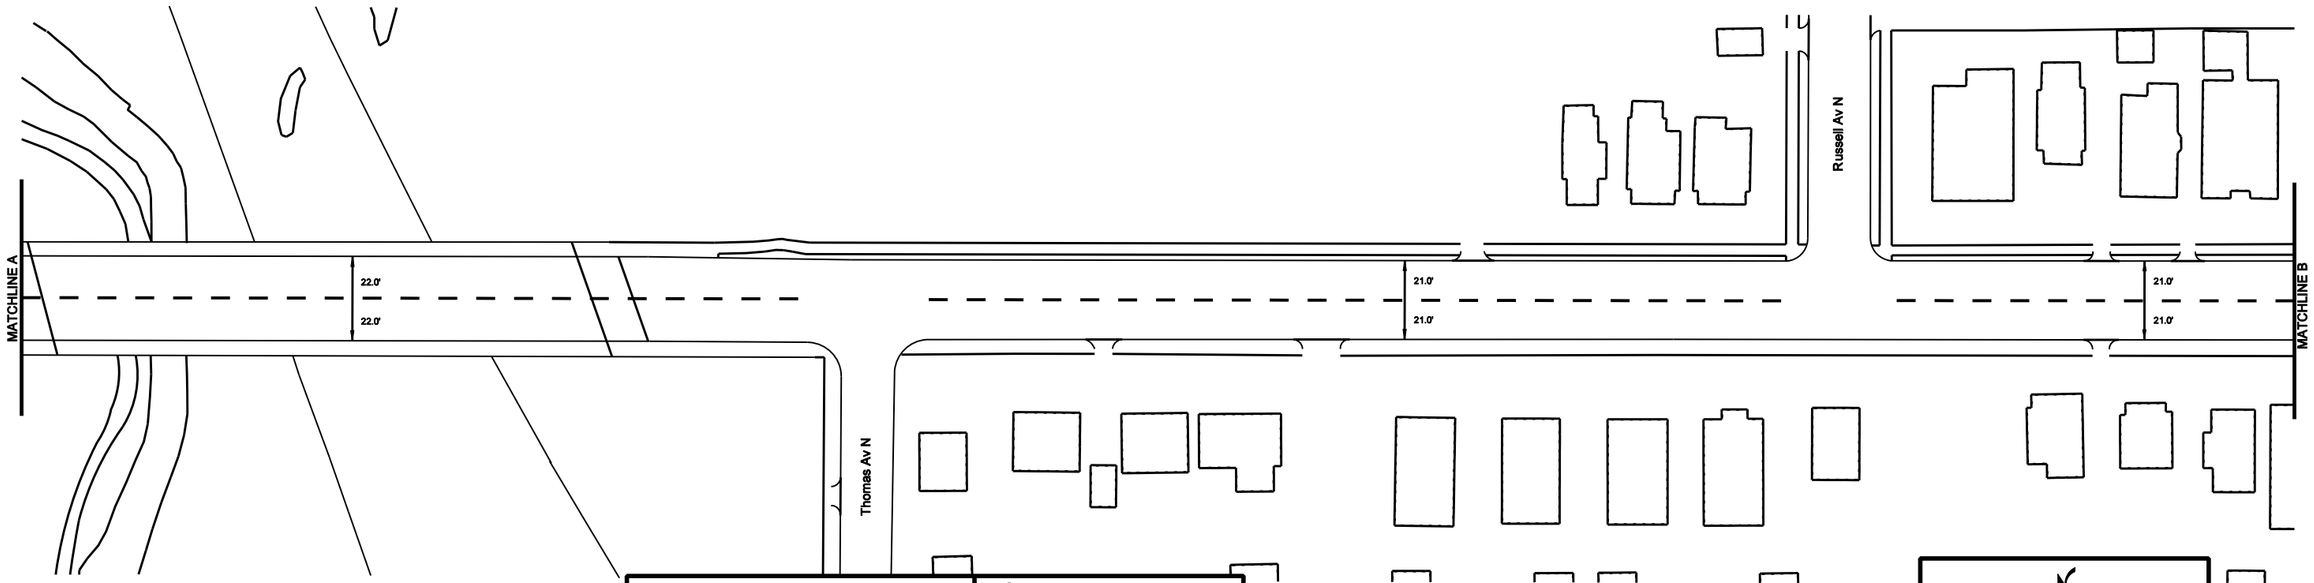

EXISTING

PROPOSED

PAVEMENT MARKING KEY

1ST DIGIT WIDTH	2ND DIGIT PATTERN	3RD DIGIT COLOR
4", 8", ETC.	S - SOLID B - BROKEN D - DOTTED/DOUBLE	W - WHITE Y - YELLOW B - BLACK

EXAMPLE: 4SW = 4" SOLID LINE WHITE-POLY PREFORM

- TRIANGLE - PAINT
- SQUARE - POLY PREFORM (GROUND IN)
- PAVEMENT MESSAGE (LANE ARROW)
- PAVEMENT MESSAGE (BIKE SYMBOL WITH SHARROW)
- PAVEMENT MESSAGE (BIKE SYMBOL WITH ARROW)
- EXISTING PAVEMENT MARKINGS

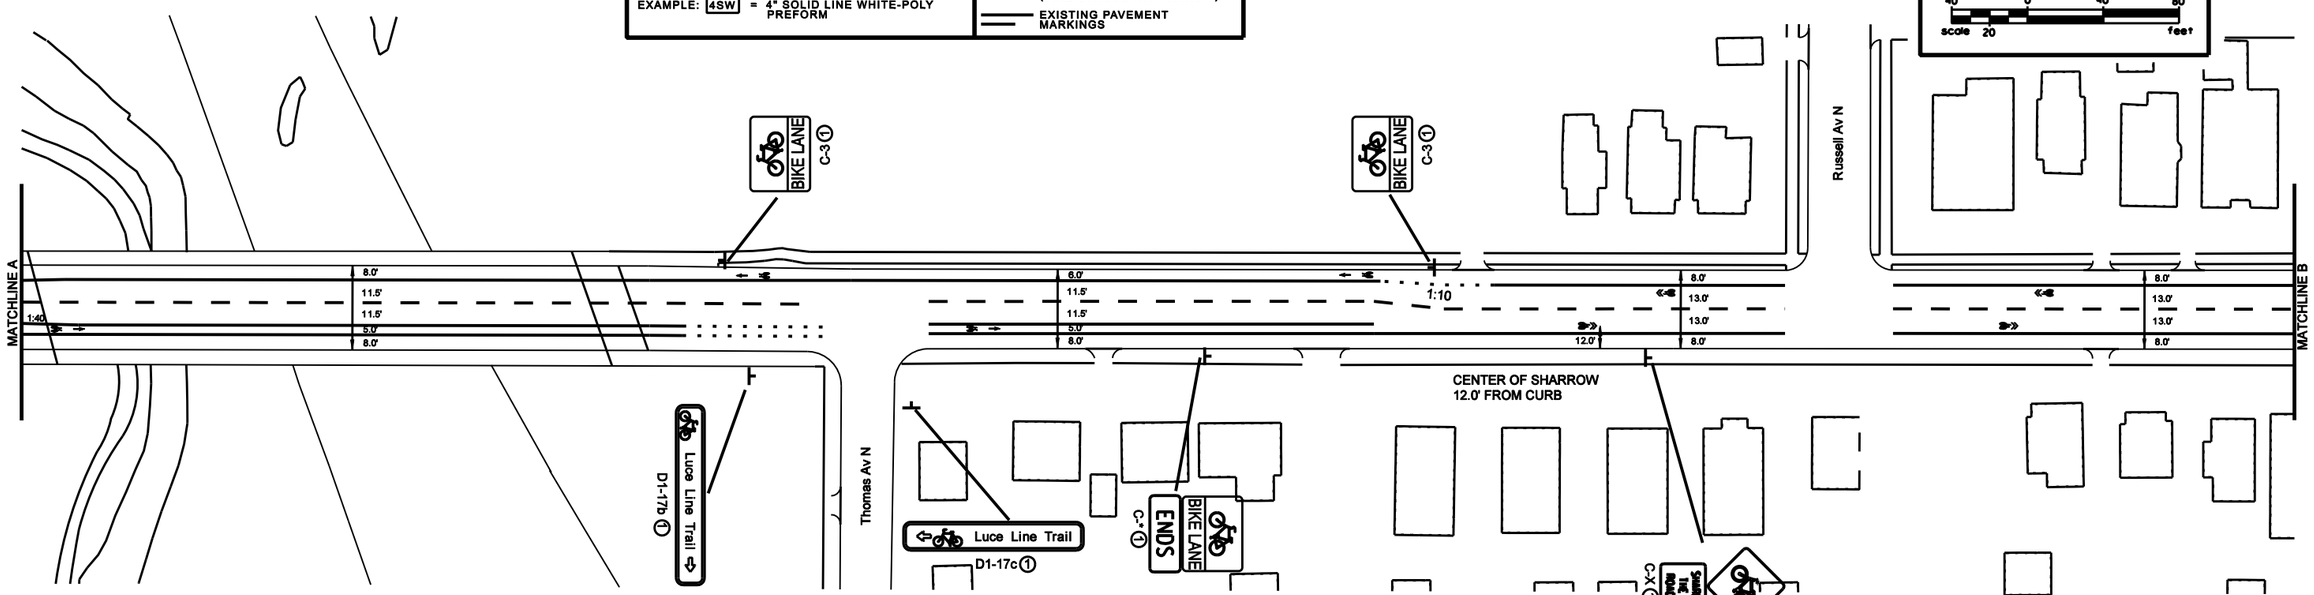

GENERAL NOTE:

1. EXISTING PAVEMENT MARKINGS ON CONCRETE PAVEMENT SHALL BE REMOVED.

SPECIFIC NOTE:

1 FURNISH AND INSTALL

S.P. 141-091-015

$FILE$
$MODEL$

DESIGN TEAM				
DRAWN BY:				
DESIGNER:				
CHECKED BY:	NO.	BY	DATE	REVISIONS

I hereby certify that this plan was prepared by me or under my direct supervision and that I am a duly Licensed Professional Engineer under the laws of the State of Minnesota.

Certified By: _____ Lic. No. _____
Licensed Professional Engineer

Printed Name: _____ Date: _____

MINNEAPOLIS DEPARTMENT OF PUBLIC WORKS

MINNEAPOLIS, MINNESOTA

S.P. 141-091-015

GLENWOOD AVENUE NORTH C.S.A.H. 40 BIKE LANE IMPROVEMENTS

FILE NO. MNPLS107438

$TIME$

$DATE$

EXISTING

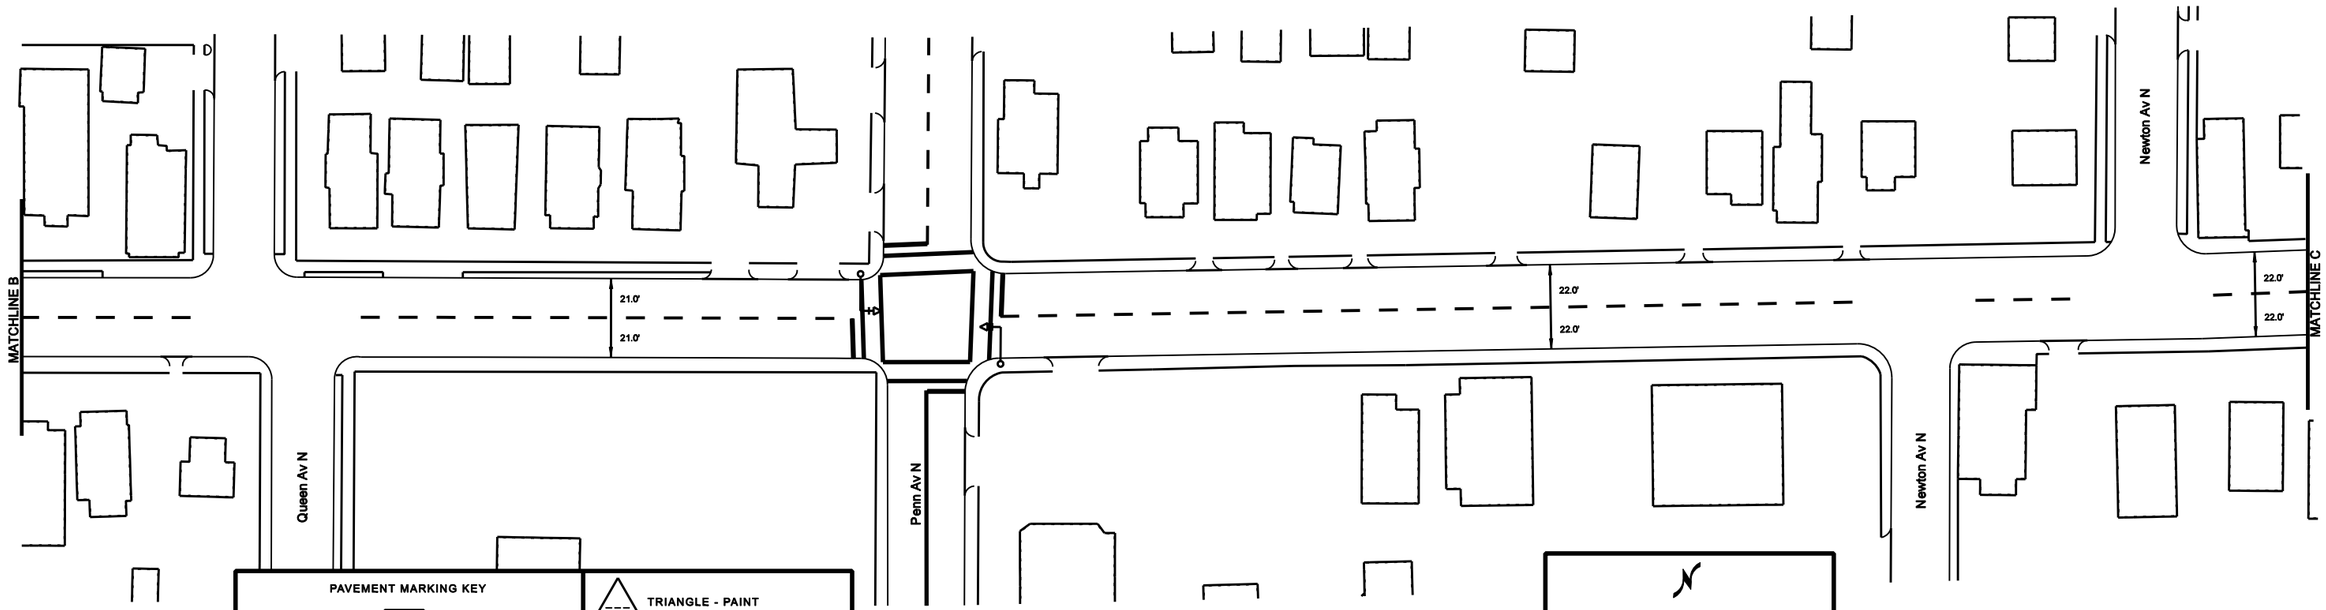

PAVEMENT MARKING KEY

1ST DIGIT WIDTH: 4", 8", ETC.

2ND DIGIT PATTERN: S - SOLID; B - BROKEN; D - DOTTED/DOUBLE

3RD DIGIT COLOR: W - WHITE; Y - YELLOW; B - BLACK

EXAMPLE: 4SW = 4" SOLID LINE WHITE-POLY PREFORM

- TRIANGLE - PAINT
- SQUARE - POLY PREFORM (GROUND IN)
- PAVEMENT MESSAGE (LANE ARROW)
- PAVEMENT MESSAGE (BIKE SYMBOL WITH SHARROW)
- PAVEMENT MESSAGE (BIKE SYMBOL WITH ARROW)
- EXISTING PAVEMENT MARKINGS

N

40 0 40 80
scale 20 feet

PROPOSED

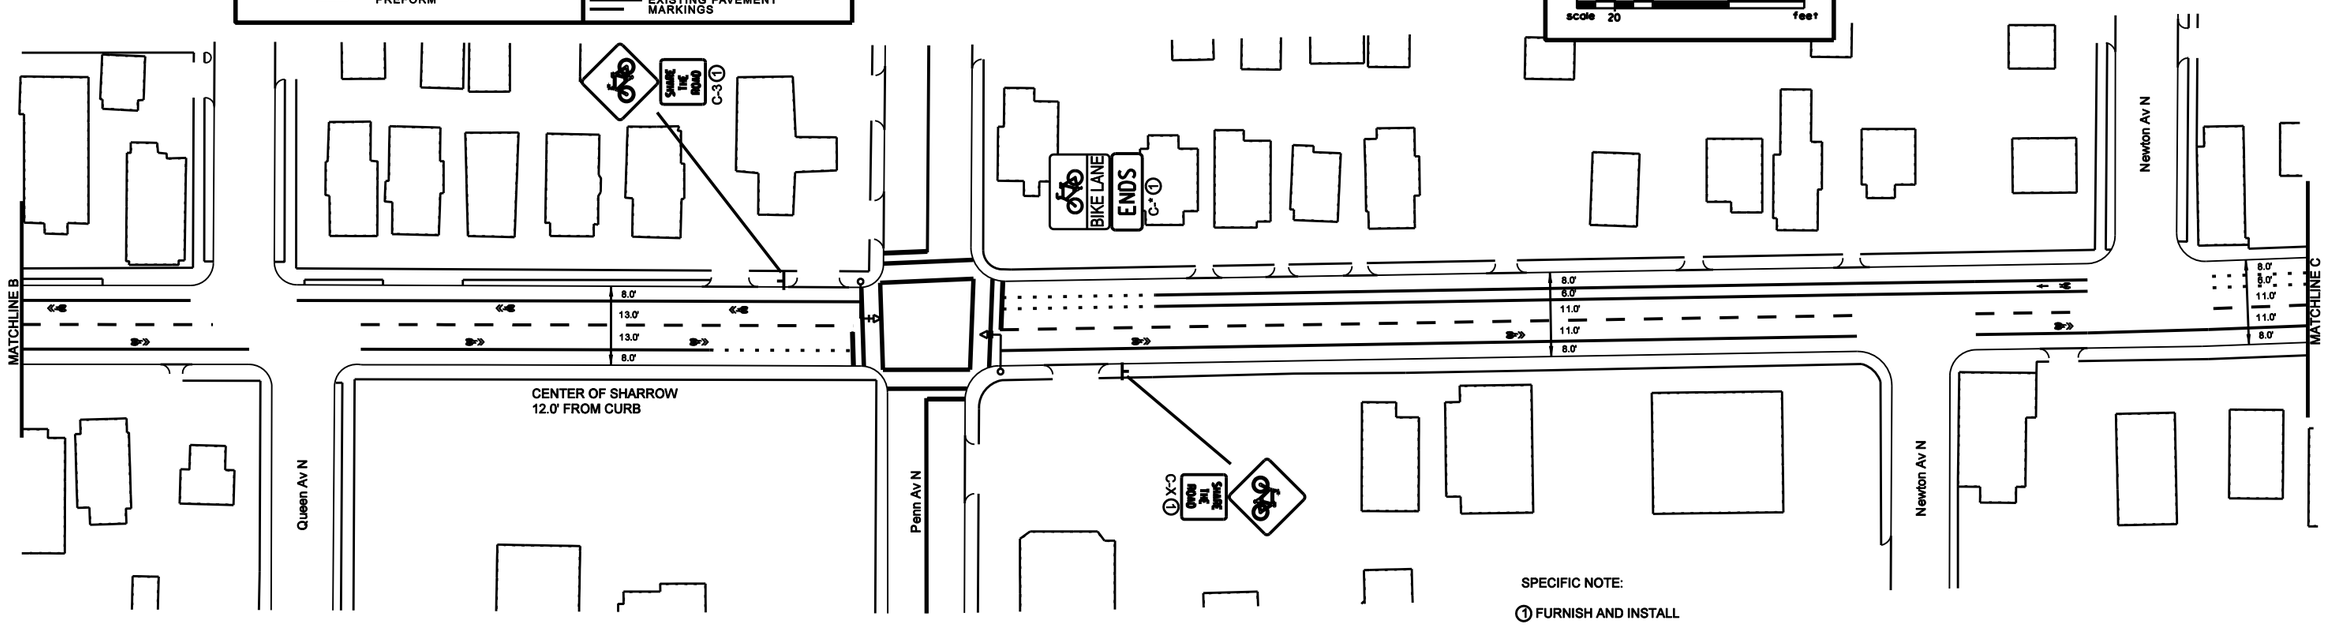

SPECIFIC NOTE:

① FURNISH AND INSTALL

S.P. 141-091-015

$FILE$
$MODEL$

DESIGN TEAM				
DRAWN BY:				
DESIGNER:				
CHECKED BY:	NO.	BY	DATE	REVISIONS

I hereby certify that this plan was prepared by me or under my direct supervision and that I am a duly Licensed Professional Engineer under the laws of the State of Minnesota.

Certified By: _____ Lic. No. _____
Licensed Professional Engineer

Printed Name: _____ Date: _____

MINNEAPOLIS DEPARTMENT OF PUBLIC WORKS

MINNEAPOLIS, MINNESOTA
S.P. 141-091-015

GLENWOOD AVENUE NORTH C.S.A.H. 40 BIKE LANE IMPROVEMENTS

FILE NO. MNPLS107438

$TIME$

$DATE$

EXISTING

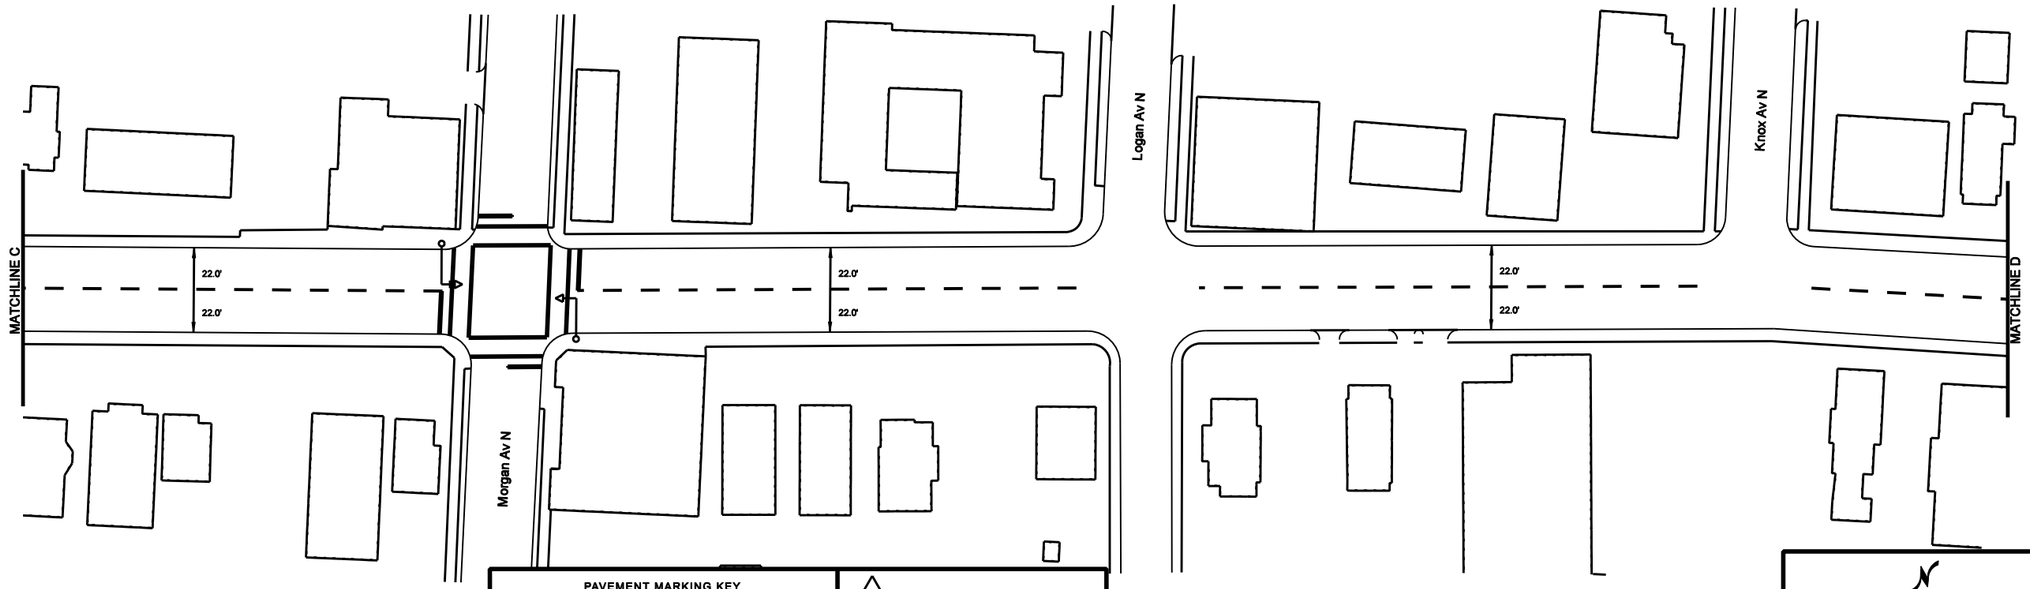

PAVEMENT MARKING KEY

1ST DIGIT WIDTH	2ND DIGIT PATTERN	3RD DIGIT COLOR
4", 8", ETC.	S - SOLID B - BROKEN D - DOTTED/DOUBLE	W - WHITE Y - YELLOW B - BLACK

EXAMPLE: 4SW = 4" SOLID LINE WHITE-POLY PREFORM

- TRIANGLE - PAINT
- SQUARE - POLY PREFORM (GROUND IN)
- PAVEMENT MESSAGE (LANE ARROW)
- PAVEMENT MESSAGE (BIKE SYMBOL WITH SHARROW)
- PAVEMENT MESSAGE (BIKE SYMBOL WITH ARROW)
- EXISTING PAVEMENT MARKINGS

N

scale 20 0 40 80 feet

PROPOSED

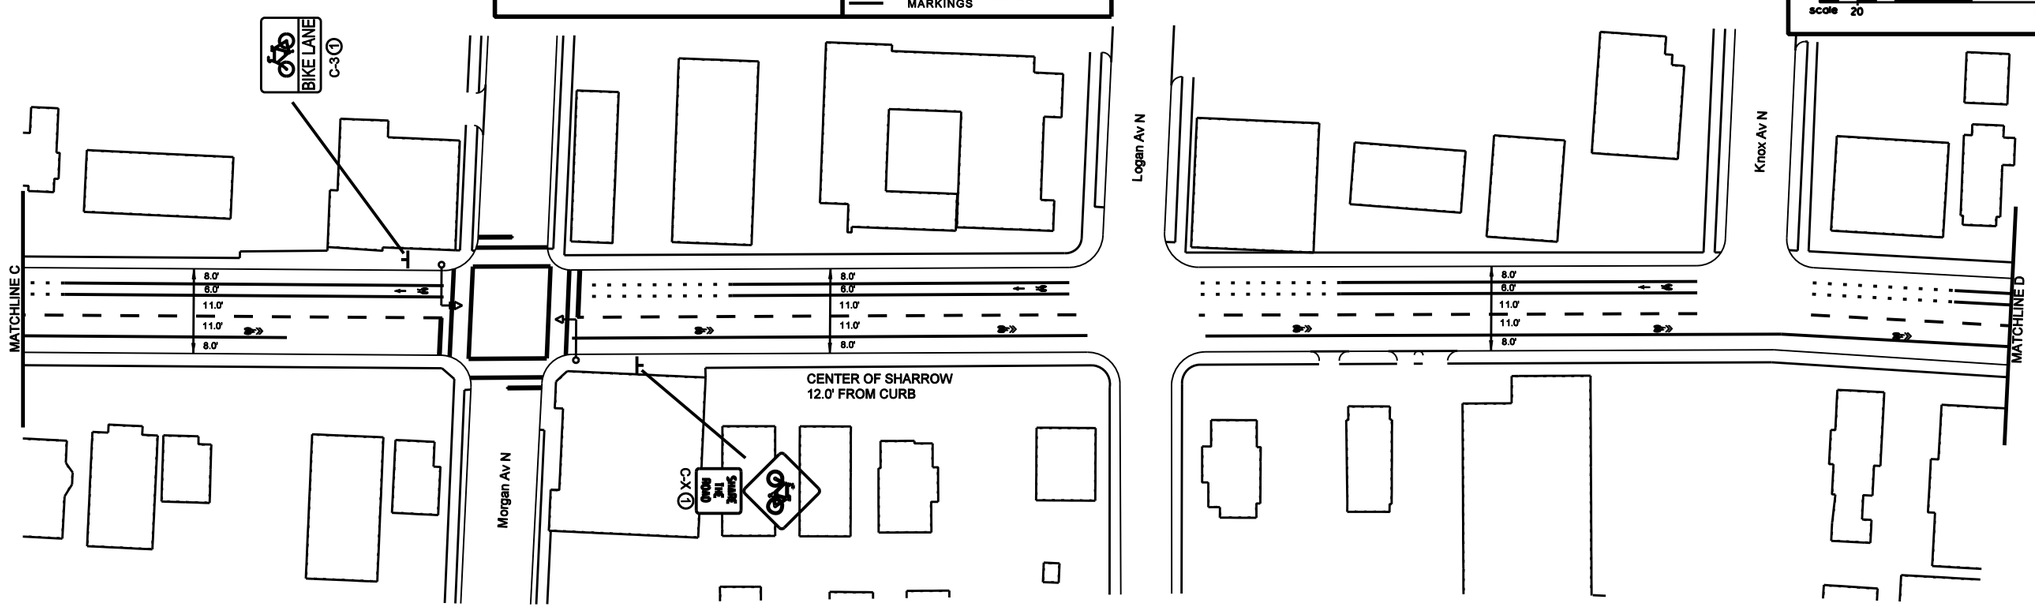

S.P. 141-091-015

$FILES
$MODELS

DESIGN TEAM				
DRAWN BY:				
DESIGNER:				
CHECKED BY:	NO.	BY	DATE	REVISIONS

I hereby certify that this plan was prepared by me or under my direct supervision and that I am a duly Licensed Professional Engineer under the laws of the State of Minnesota.

Certified By: _____ Licensed Professional Engineer Lic. No. _____

Printed Name: _____ Date: _____

MINNEAPOLIS DEPARTMENT OF PUBLIC WORKS

MINNEAPOLIS, MINNESOTA

S.P. 141-091-015

GLENWOOD AVENUE NORTH
C.S.A.H. 40
BIKE LANE IMPROVEMENTS

FILE NO. MNPLS107438

$TIME$

$DATE$

EXISTING

PROPOSED

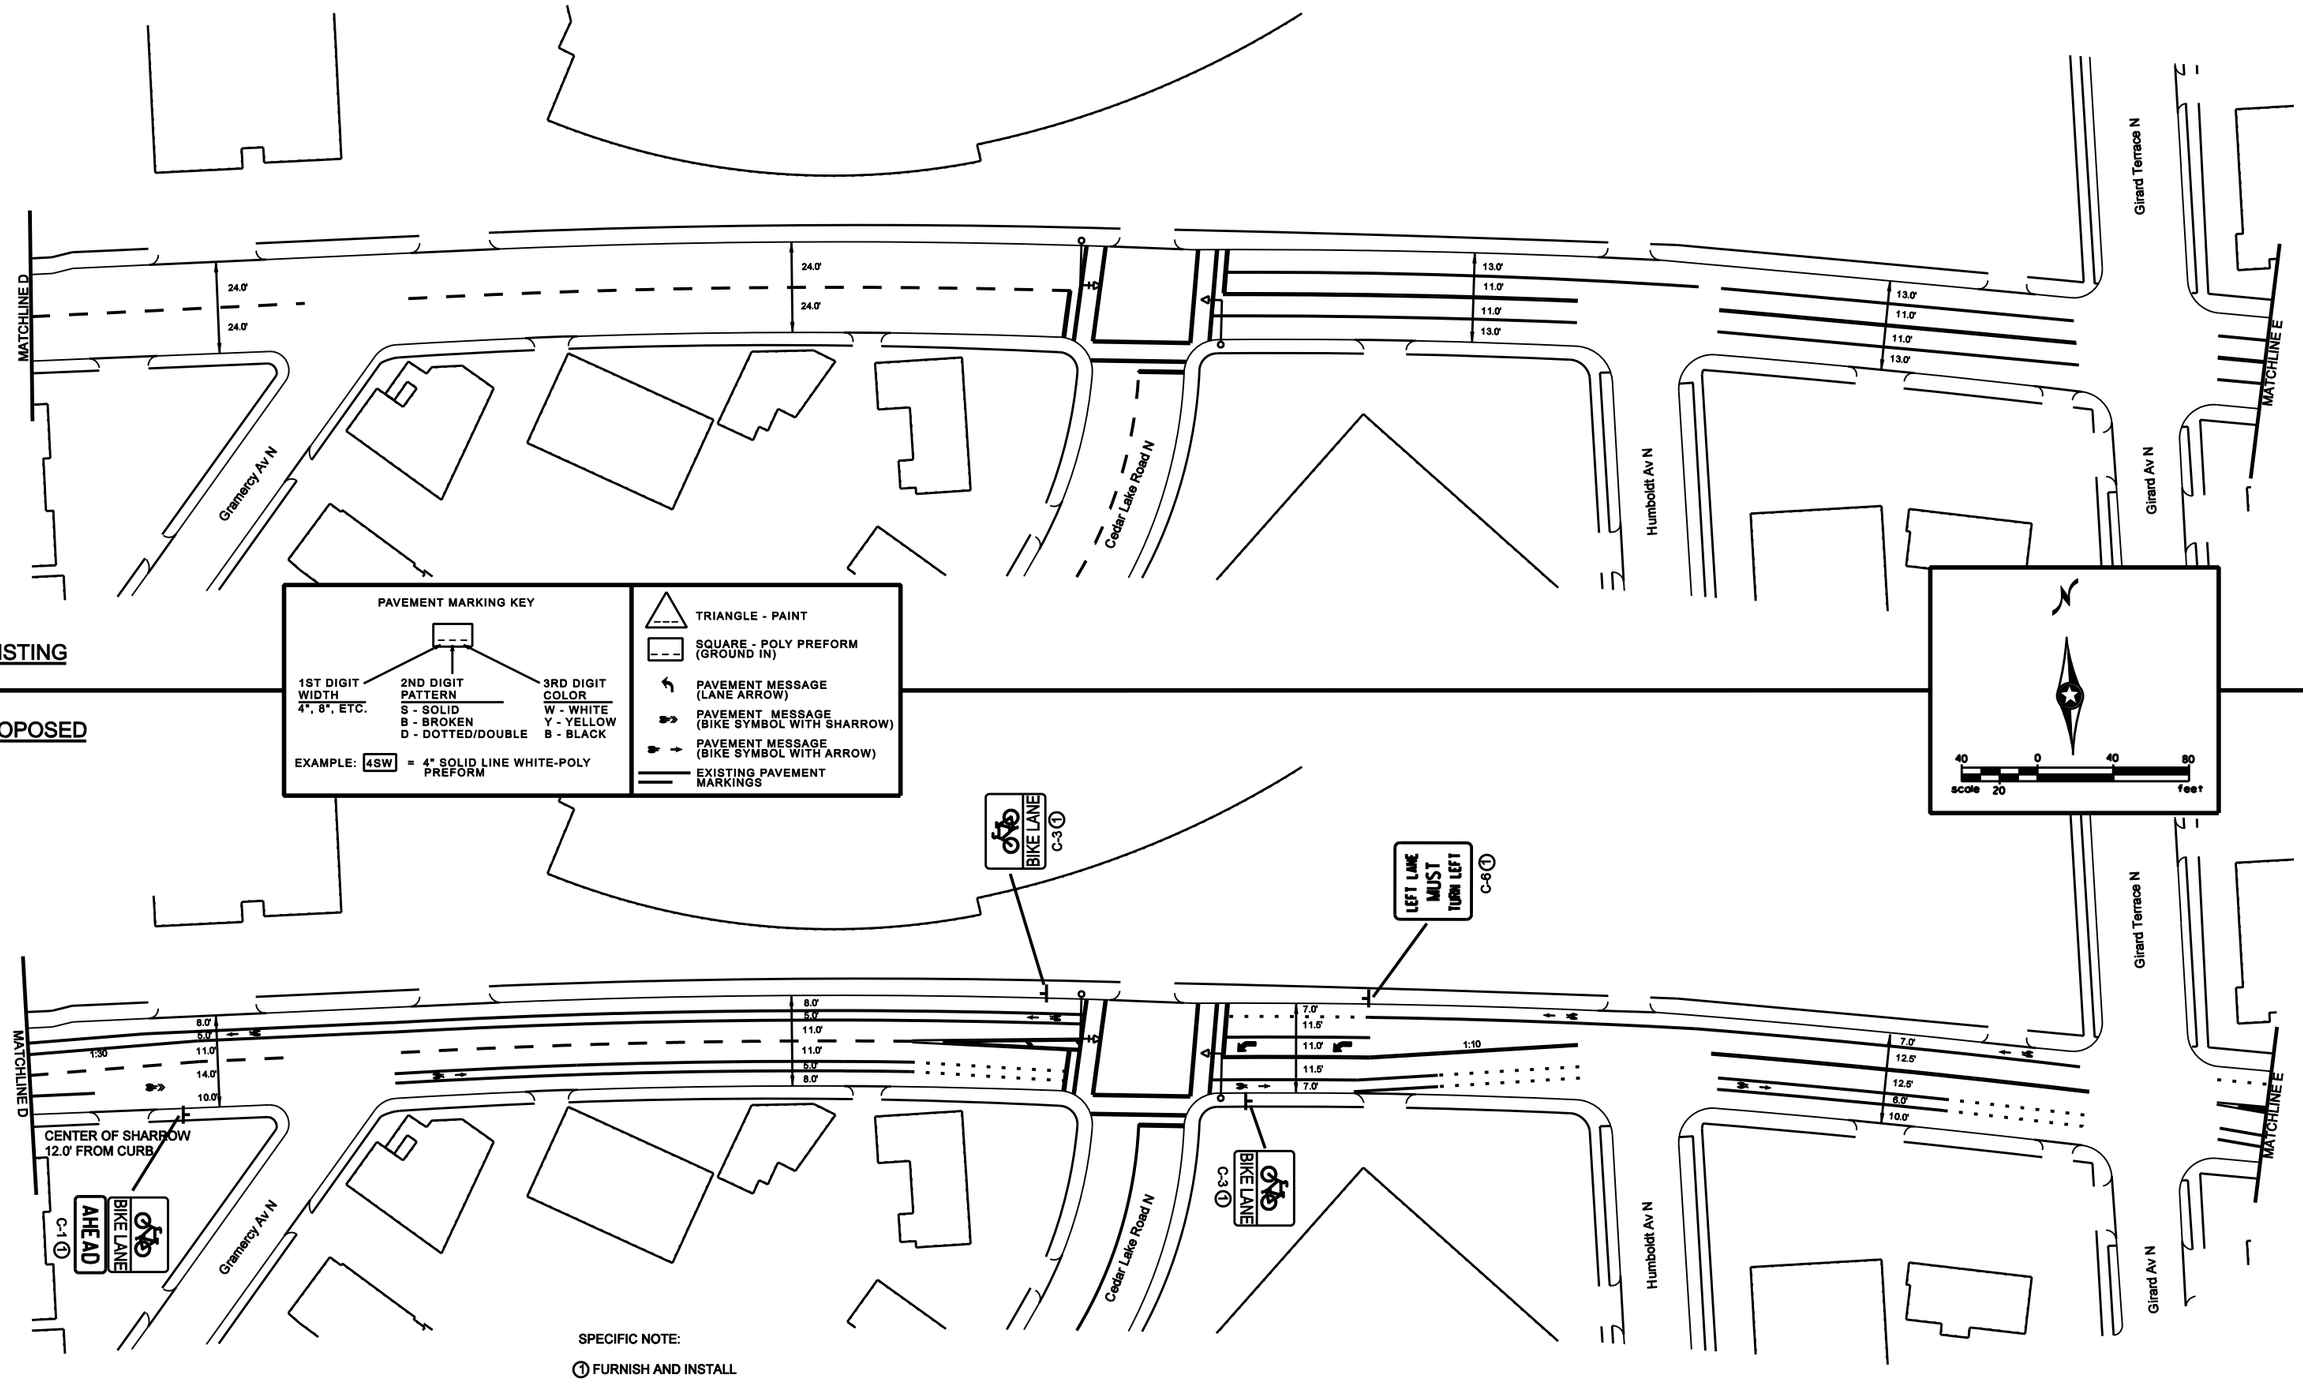

SPECIFIC NOTE:

1 FURNISH AND INSTALL

S.P. 141-091-015

DESIGN TEAM				
DRAWN BY:				
DESIGNER:				
CHECKED BY:	NO.	BY	DATE	REVISIONS

I hereby certify that this plan was prepared by me or under my direct supervision and that I am a duly Licensed Professional Engineer under the laws of the State of Minnesota.

Certified By: _____ Lic. No. _____
Licensed Professional Engineer

Printed Name: _____ Date: _____

MINNEAPOLIS DEPARTMENT OF PUBLIC WORKS

MINNEAPOLIS, MINNESOTA
S.P. 141-091-015

GLENWOOD AVENUE NORTH C.S.A.H. 40 BIKE LANE IMPROVEMENTS

FILE NO. MNPLS107438

$FILE$
$MODEL$

$TIME$

$DATE$

EXISTING

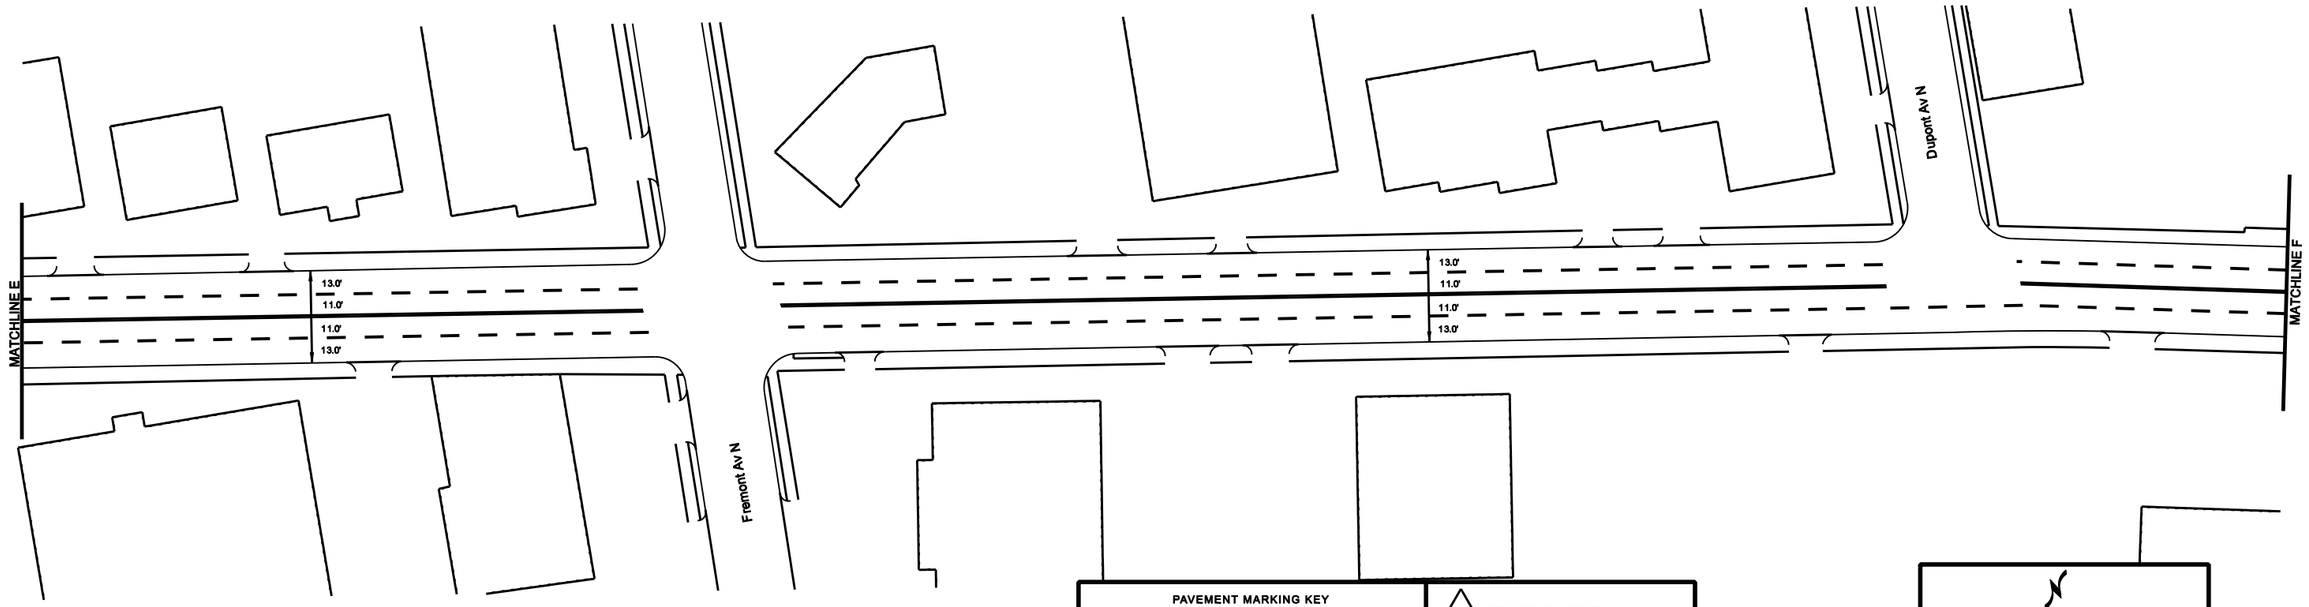

PROPOSED

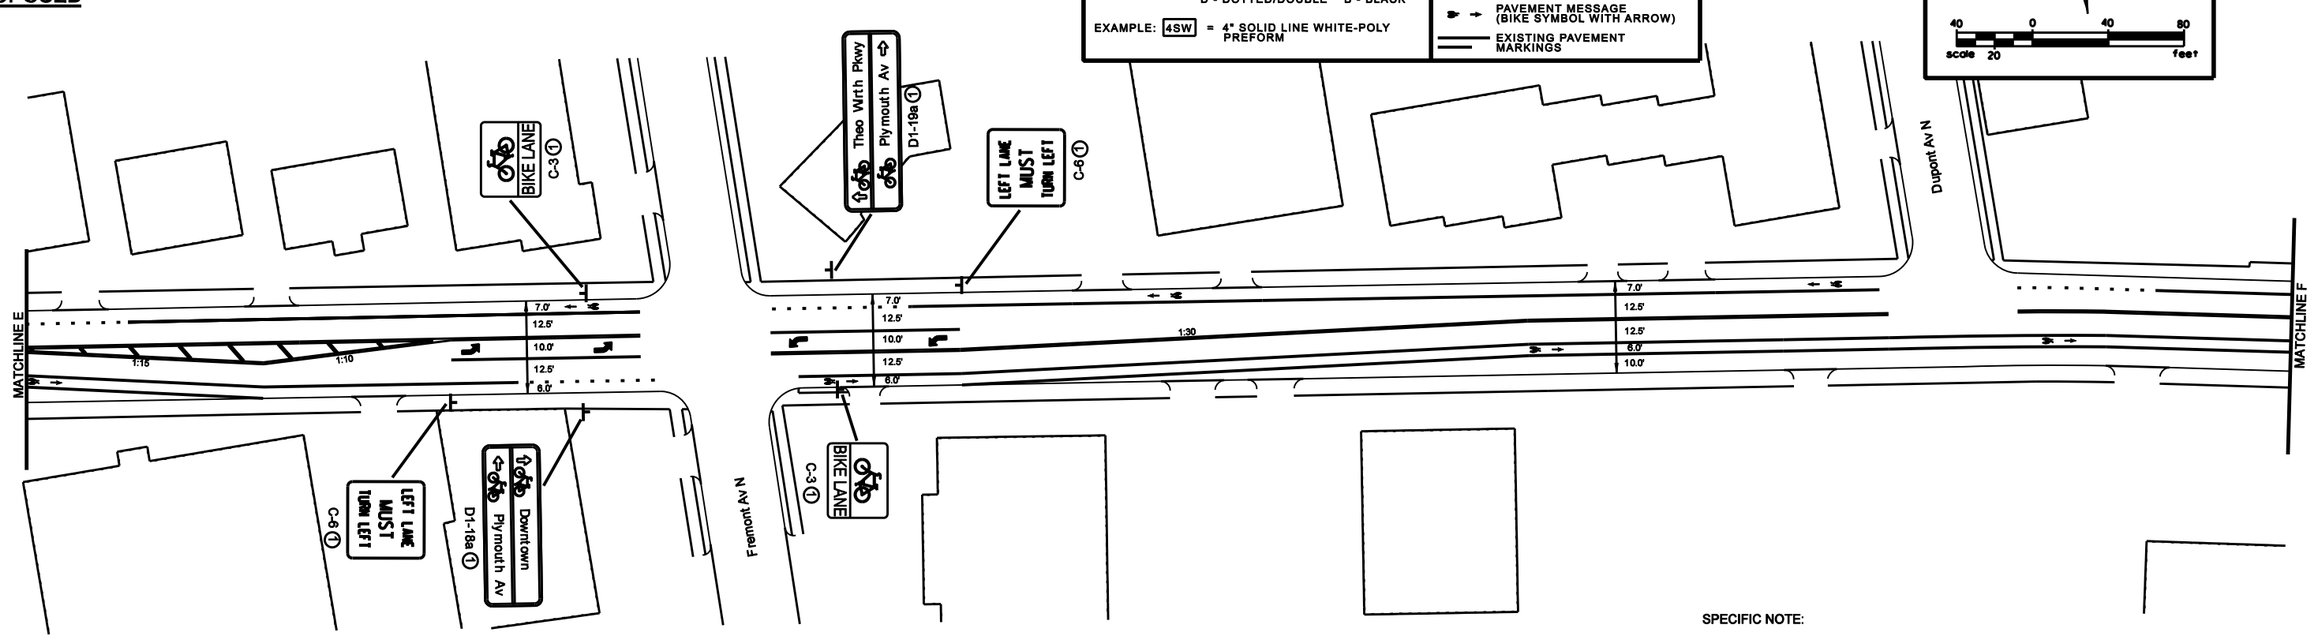

PAVEMENT MARKING KEY

1ST DIGIT WIDTH	2ND DIGIT PATTERN	3RD DIGIT COLOR
4", 8", ETC.	S - SOLID B - BROKEN D - DOTTED/DOUBLE	W - WHITE Y - YELLOW B - BLACK

EXAMPLE: 4SW = 4" SOLID LINE WHITE-POLY PREFORM

- TRIANGLE - PAINT
- SQUARE - POLY PREFORM (GROUND IN)
- PAVEMENT MESSAGE (LANE ARROW)
- PAVEMENT MESSAGE (BIKE SYMBOL WITH SHARROW)
- PAVEMENT MESSAGE (BIKE SYMBOL WITH ARROW)
- EXISTING PAVEMENT MARKINGS

N

40 0 40 80
scale 20 feet

SPECIFIC NOTE:

(1) FURNISH AND INSTALL

S.P. 141-091-015

$FILE$
$MODEL$

DESIGN TEAM				
DRAWN BY:				
DESIGNER:				
CHECKED BY:	NO.	BY	DATE	REVISIONS

I hereby certify that this plan was prepared by me or under my direct supervision and that I am a duly Licensed Professional Engineer under the laws of the State of Minnesota.

Certified By: _____ Lic. No. _____
Licensed Professional Engineer

Printed Name: _____ Date: _____

MINNEAPOLIS DEPARTMENT OF PUBLIC WORKS

MINNEAPOLIS, MINNESOTA

S.P. 141-091-015

GLENWOOD AVENUE NORTH C.S.A.H. 40 BIKE LANE IMPROVEMENTS

FILE NO. MNPLS107438

$TIME$

$DATE$

EXISTING

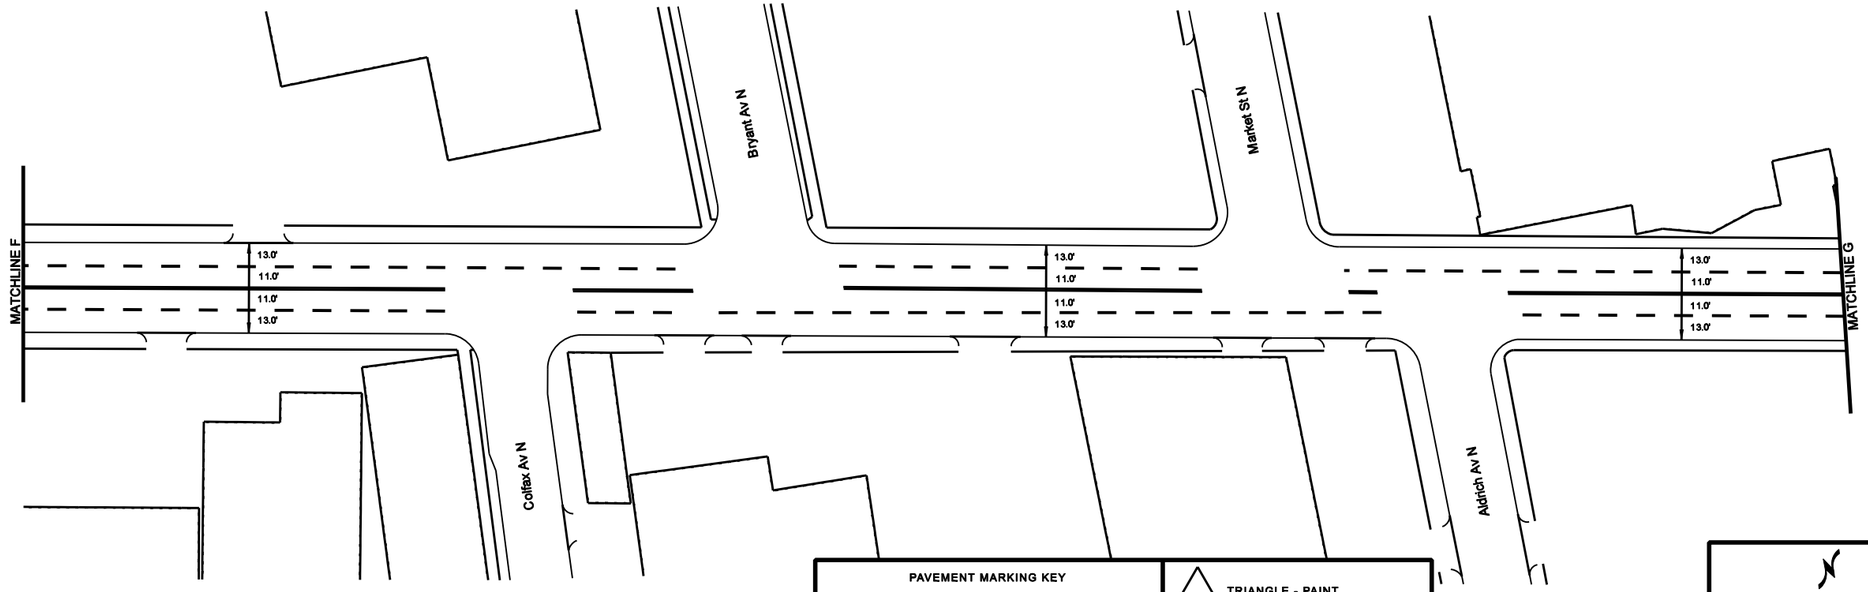

PAVEMENT MARKING KEY

1ST DIGIT WIDTH	2ND DIGIT PATTERN	3RD DIGIT COLOR
4", 8", ETC.	S - SOLID B - BROKEN D - DOTTED/DOUBLE	W - WHITE Y - YELLOW B - BLACK

EXAMPLE: 4SW = 4" SOLID LINE WHITE-POLY PREFORM

- TRIANGLE - PAINT
- SQUARE - POLY PREFORM (GROUND IN)
- PAVEMENT MESSAGE (LANE ARROW)
- PAVEMENT MESSAGE (BIKE SYMBOL WITH SHARROW)
- PAVEMENT MESSAGE (BIKE SYMBOL WITH ARROW)
- EXISTING PAVEMENT MARKINGS

N

40 0 40 80
scale 20 feet

PROPOSED

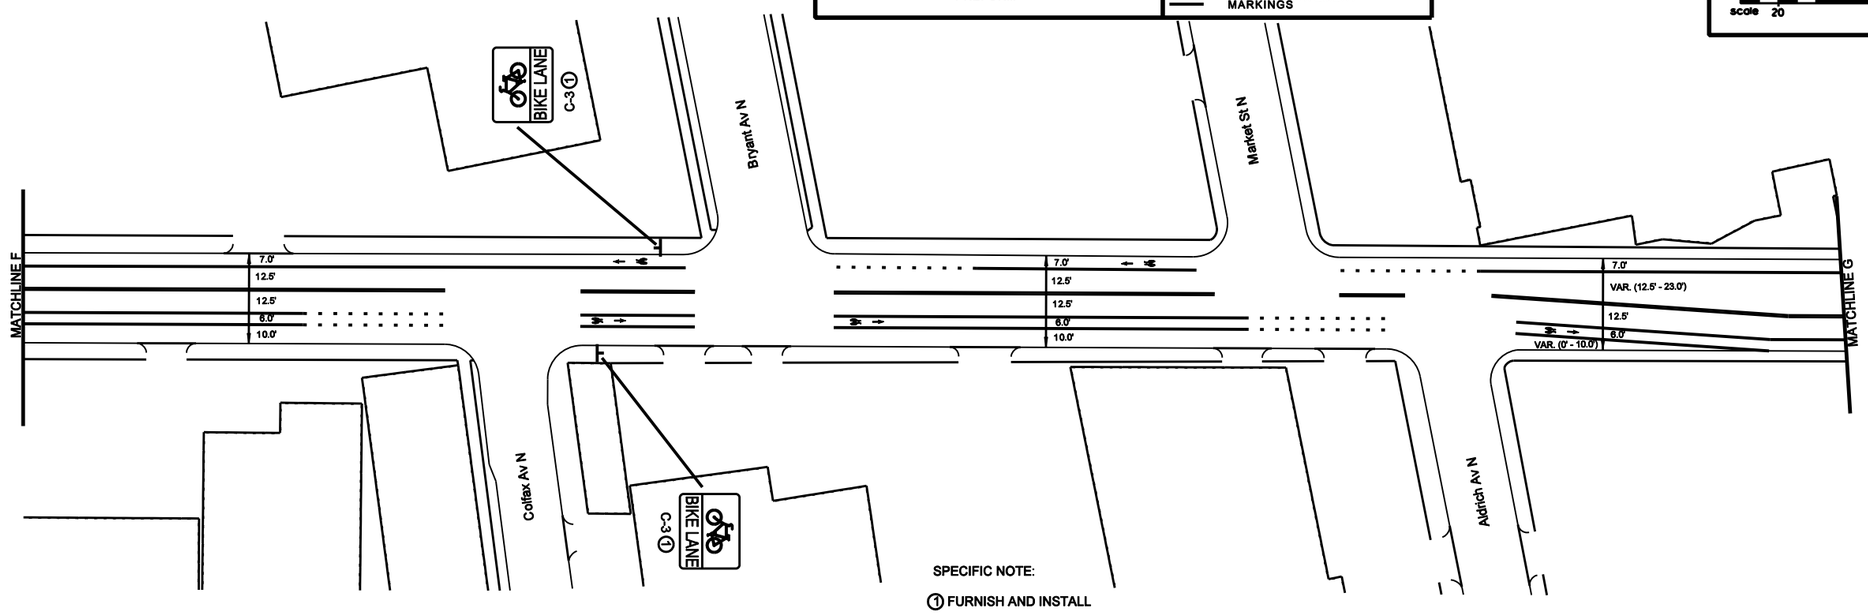

SPECIFIC NOTE:

① FURNISH AND INSTALL

S.P. 141-091-015

$FILE$
$MODEL$

DESIGN TEAM				
DRAWN BY:				
DESIGNER:				
CHECKED BY:	NO.	BY	DATE	REVISIONS

I hereby certify that this plan was prepared by me or under my direct supervision and that I am a duly Licensed Professional Engineer under the laws of the State of Minnesota.

Certified By: _____ Lic. No. _____
Licensed Professional Engineer

Printed Name: _____ Date: _____

MINNEAPOLIS DEPARTMENT OF PUBLIC WORKS

MINNEAPOLIS, MINNESOTA
S.P. 141-091-015

GLENWOOD AVENUE NORTH
C.S.A.H. 40
BIKE LANE IMPROVEMENTS

FILE NO. MNPLS107438

$TIME$

$DATE$

EXISTING

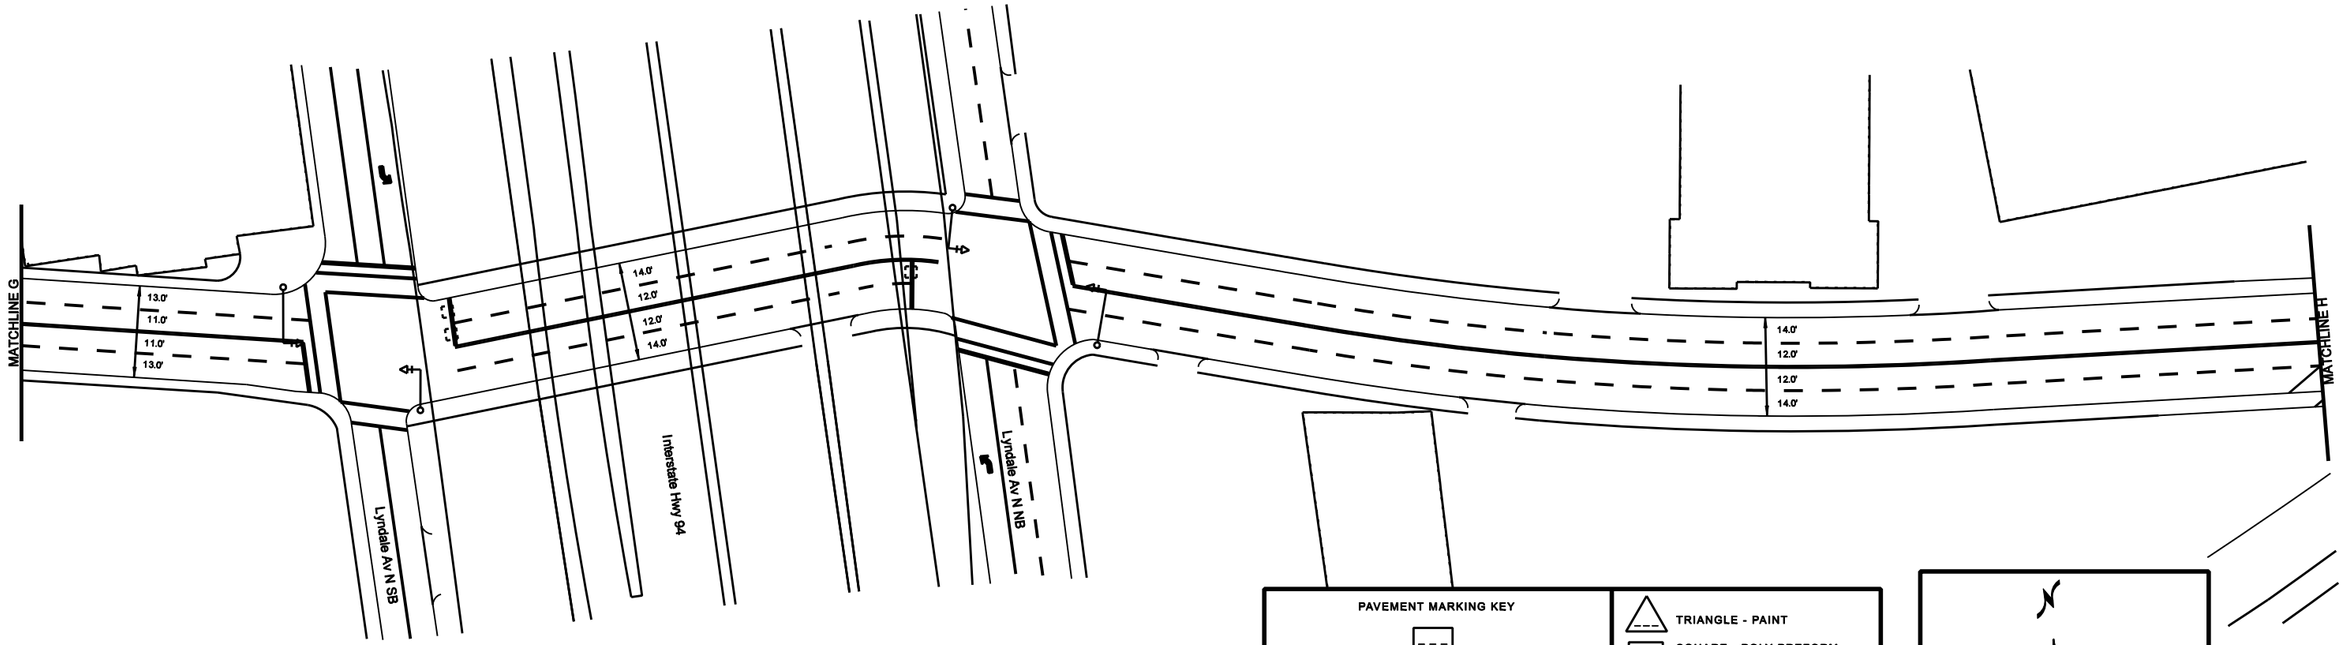

PROPOSED

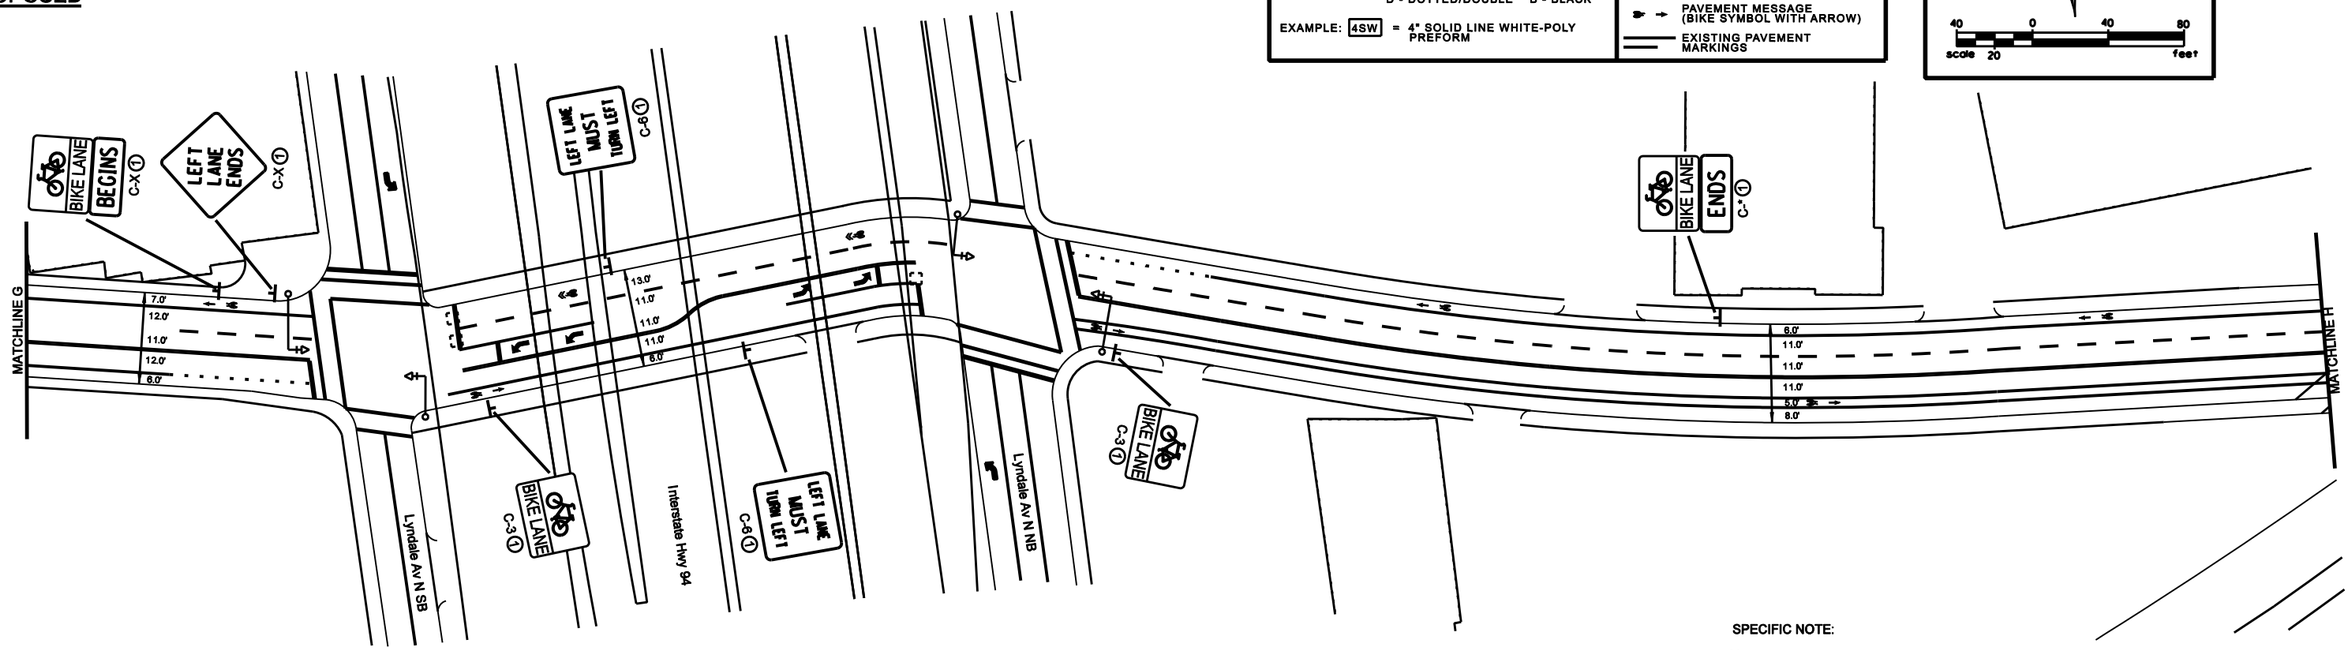

PAVEMENT MARKING KEY

1ST DIGIT WIDTH	2ND DIGIT PATTERN	3RD DIGIT COLOR
4", 8", ETC.	S - SOLID B - BROKEN D - DOTTED/DOUBLE	W - WHITE Y - YELLOW B - BLACK

EXAMPLE: 4SW = 4" SOLID LINE WHITE-POLY PREFORM

- TRIANGLE - PAINT
- SQUARE - POLY PREFORM (GROUND IN)
- PAVEMENT MESSAGE (LANE ARROW)
- PAVEMENT MESSAGE (BIKE SYMBOL WITH SHARROW)
- PAVEMENT MESSAGE (BIKE SYMBOL WITH ARROW)
- EXISTING PAVEMENT MARKINGS

N

40 0 40 80
scale 20 feet

SPECIFIC NOTE:

1 FURNISH AND INSTALL

S.P. 141-091-015

$FILE$
$MODEL$

DESIGN TEAM				
DRAWN BY:				
DESIGNER:				
CHECKED BY:	NO.	BY	DATE	REVISIONS

I hereby certify that this plan was prepared by me or under my direct supervision and that I am a duly Licensed Professional Engineer under the laws of the State of Minnesota.

Certified By: _____ Lic. No. _____
Licensed Professional Engineer

Printed Name: _____ Date: _____

MINNEAPOLIS DEPARTMENT OF PUBLIC WORKS

MINNEAPOLIS, MINNESOTA

S.P. 141-091-015

GLENWOOD AVENUE NORTH
C.S.A.H. 40
BIKE LANE IMPROVEMENTS

FILE NO. MNPLS107438

16 OF 18

$TIME$

$DATE$

EXISTING

PROPOSED

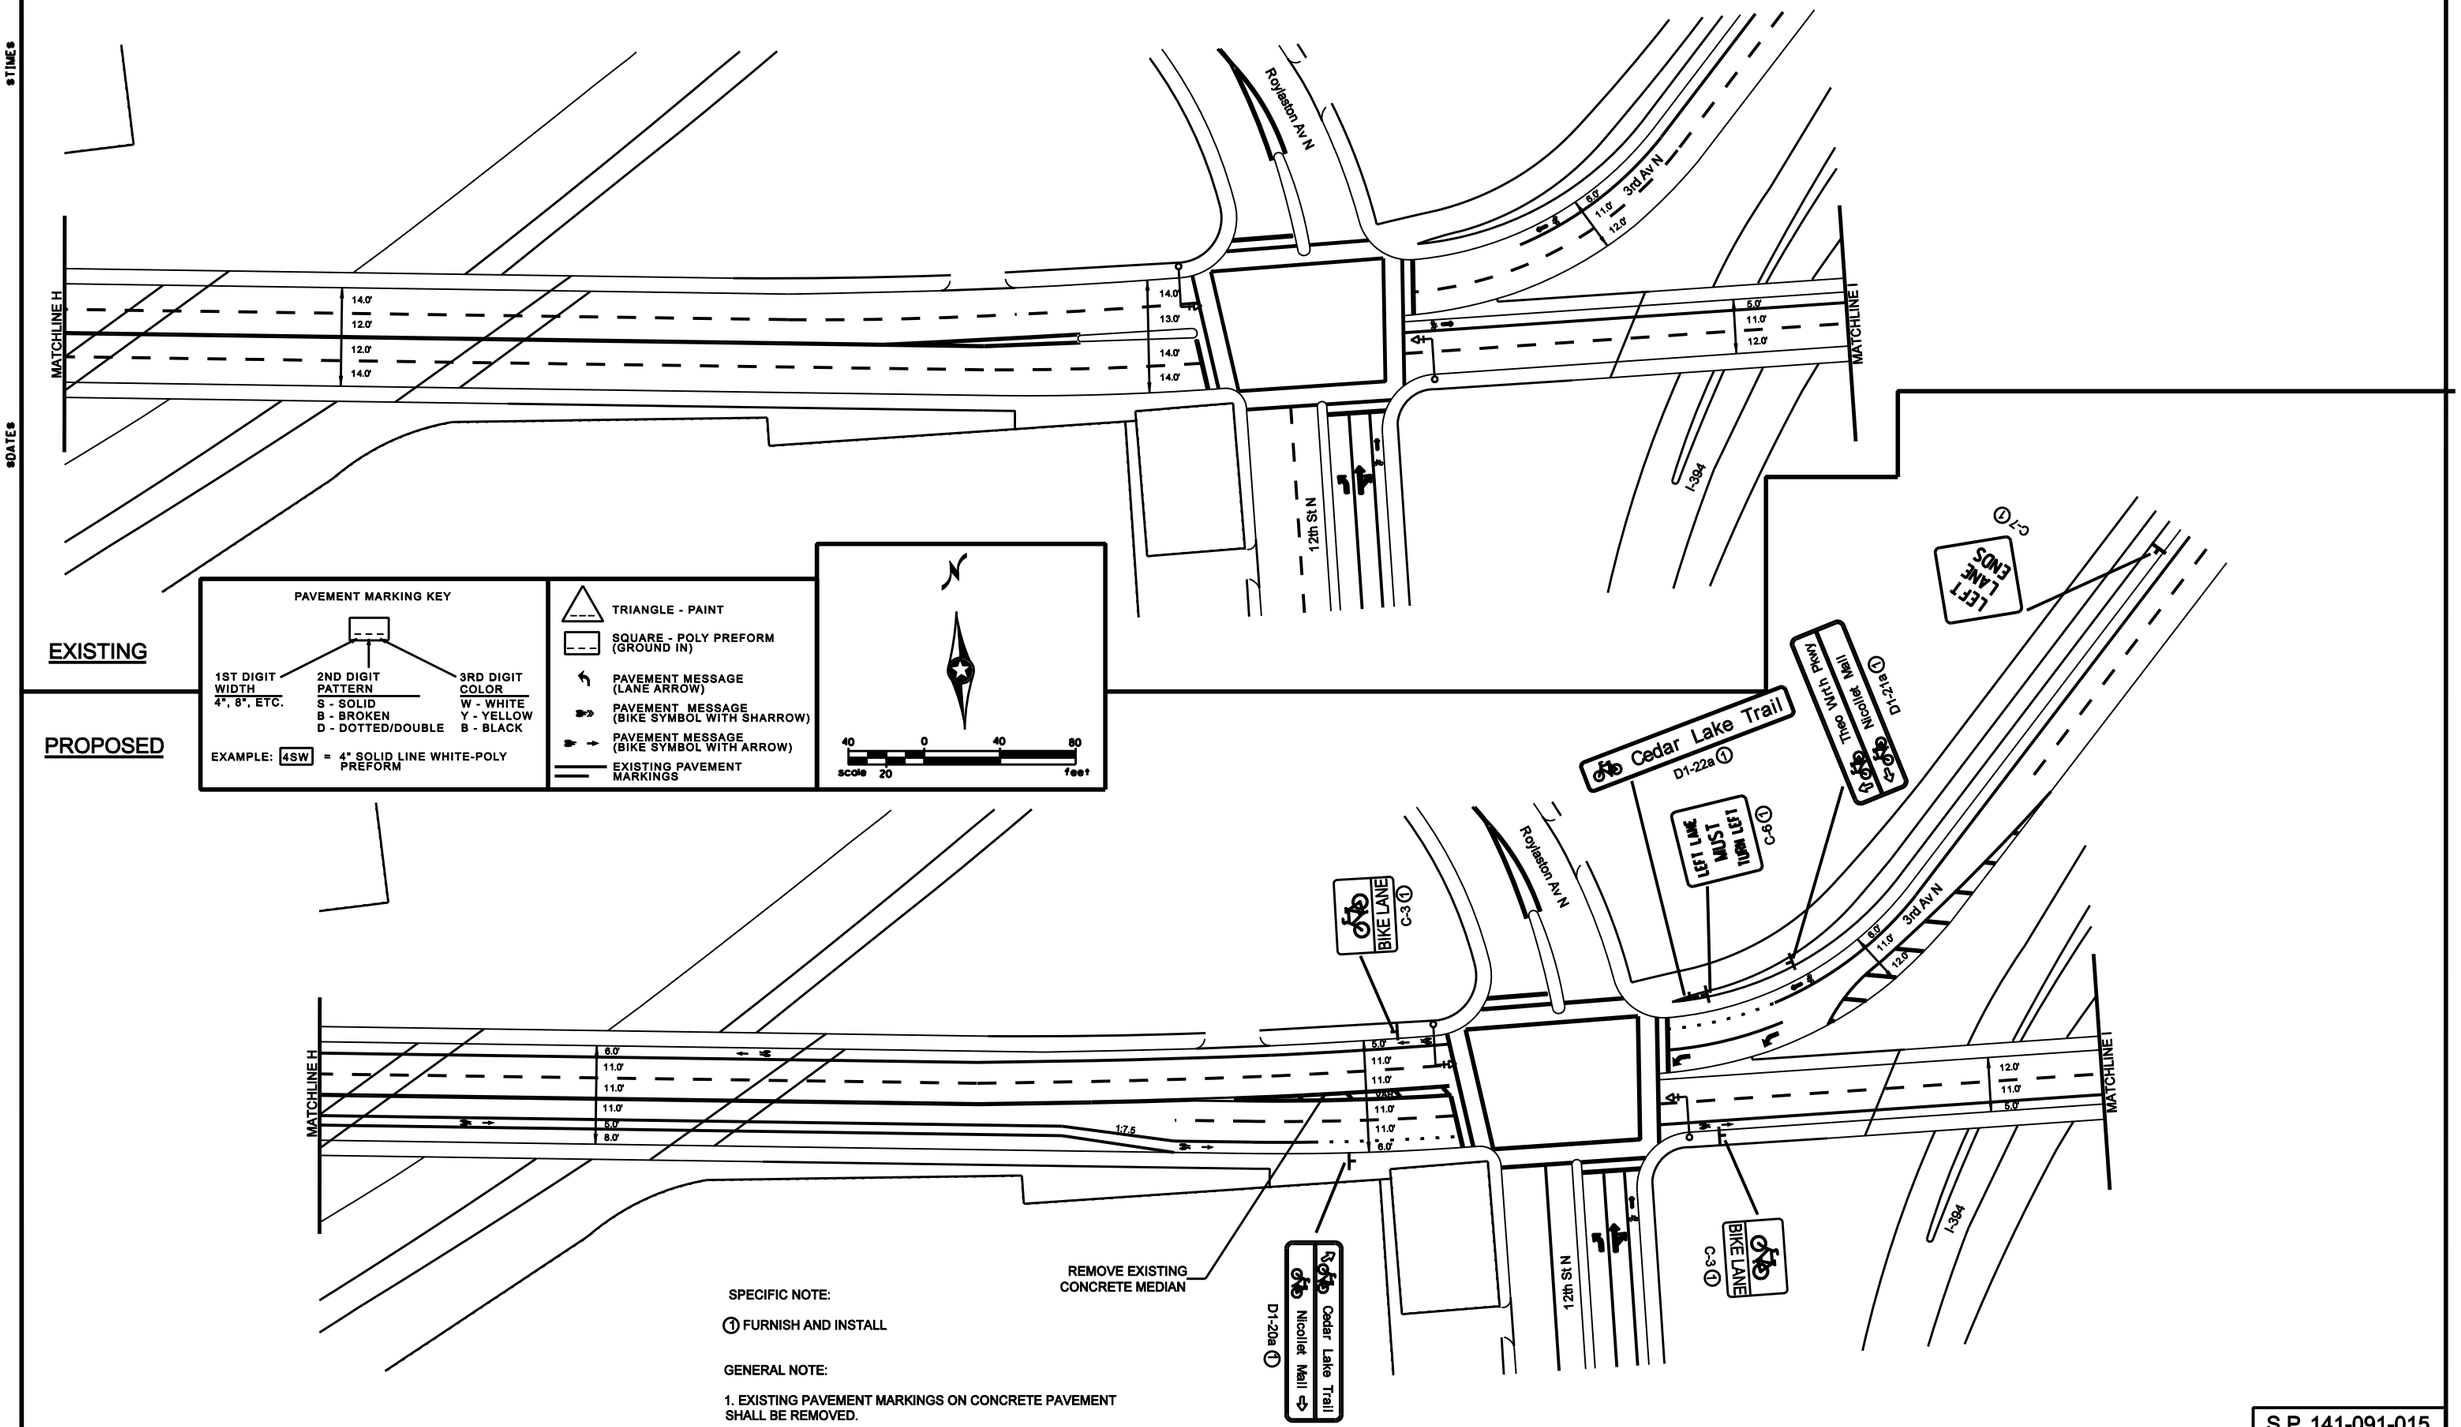

SPECIFIC NOTE:

① FURNISH AND INSTALL

GENERAL NOTE:

1. EXISTING PAVEMENT MARKINGS ON CONCRETE PAVEMENT SHALL BE REMOVED.

S.P. 141-091-015

$FILE$

$MODEL$

DESIGN TEAM	NO.	BY	DATE	REVISIONS
DRAWN BY:				
DESIGNER:				
CHECKED BY:				

I hereby certify that this plan was prepared by me or under my direct supervision and that I am a duly Licensed Professional Engineer under the laws of the State of Minnesota.

Certified By: _____ Lic. No. _____
Licensed Professional Engineer

Printed Name: _____ Date: _____

MINNEAPOLIS DEPARTMENT OF PUBLIC WORKS

MINNEAPOLIS, MINNESOTA

S.P. 141-091-015

GLENWOOD AVENUE NORTH C.S.A.H. 40 BIKE LANE IMPROVEMENTS

FILE NO. MNPLS107438

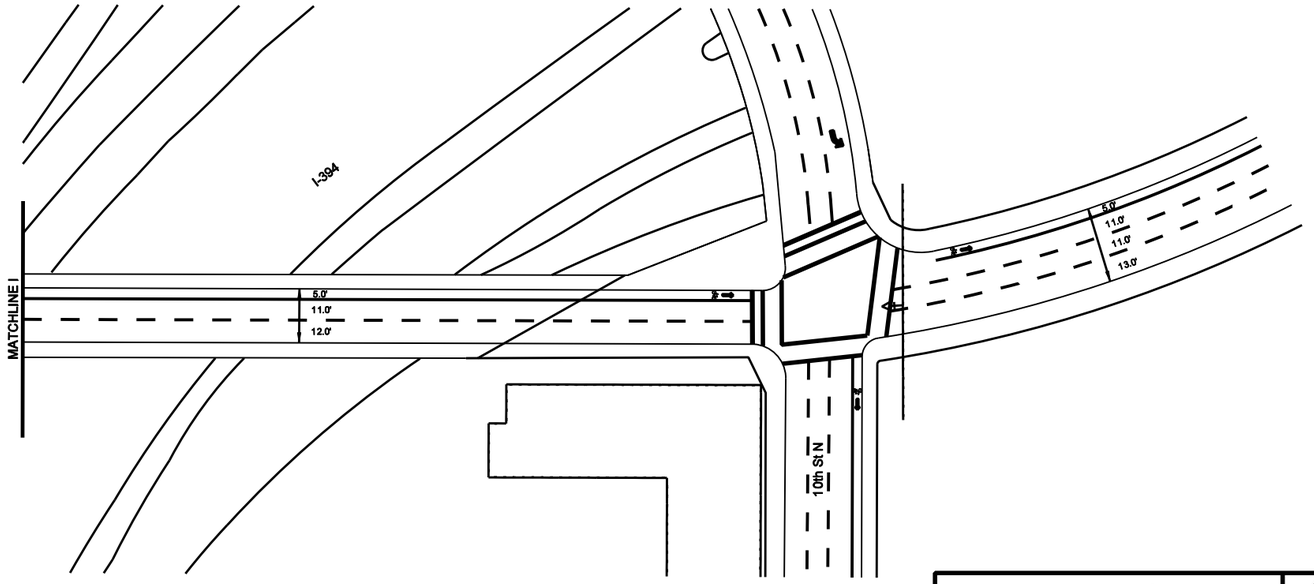

EXISTING

PROPOSED

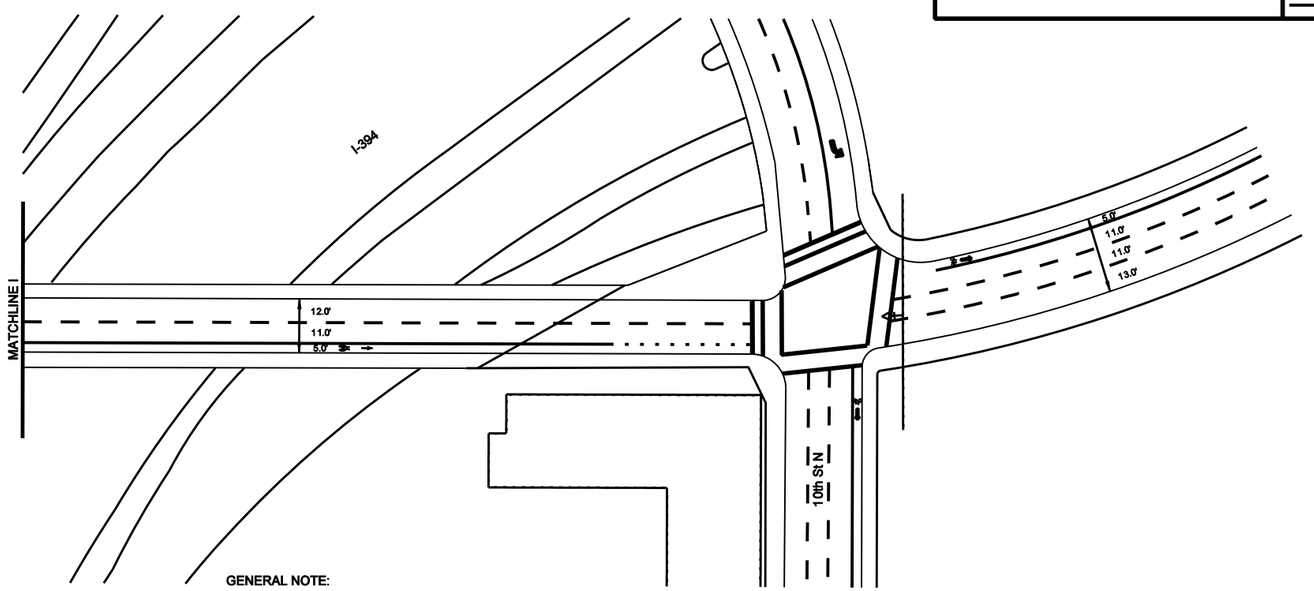

PAVEMENT MARKING KEY

1ST DIGIT WIDTH: 4", 8", ETC.

2ND DIGIT PATTERN: S - SOLID; B - BROKEN; D - DOTTED/DOUBLE

3RD DIGIT COLOR: W - WHITE; Y - YELLOW; B - BLACK

EXAMPLE: 4SW = 4" SOLID LINE WHITE-POLY PREFORM

TRIANGLE - PAINT

SQUARE - POLY PREFORM (GROUND IN)

PAVEMENT MESSAGE (LANE ARROW)

PAVEMENT MESSAGE (BIKE SYMBOL WITH SHARROW)

PAVEMENT MESSAGE (BIKE SYMBOL WITH ARROW)

EXISTING PAVEMENT MARKINGS

N

40 0 40 80

scale 20 feet

NOTE:
A MINNEAPOLIS PROJECT SCHEDULED FOR 2009 WILL PLACE THE BIKE LANE EASTERLY OF 10TH ST N ON THE RIGHT SIDE OF THE ROADWAY.

GENERAL NOTE:

1. EXISTING PAVEMENT MARKINGS ON CONCRETE PAVEMENT SHALL BE REMOVED.

S.P. 141-091-015

DESIGN TEAM	NO.	BY	DATE	REVISIONS
DRAWN BY:				
DESIGNER:				
CHECKED BY:				

I hereby certify that this plan was prepared by me or under my direct supervision and that I am a duly Licensed Professional Engineer under the laws of the State of Minnesota.

Certified By: _____ Lic. No. _____
Licensed Professional Engineer

Printed Name: _____ Date: _____

MINNEAPOLIS DEPARTMENT OF PUBLIC WORKS

MINNEAPOLIS, MINNESOTA

S.P. 141-091-015

GLENWOOD AVENUE NORTH
C.S.A.H. 40
BIKE LANE IMPROVEMENTS

FILE NO. MNPLS107438

18 OF 18

$TIME$
$DATE$
$FILE$
$MODEL$